



Visual of proposed extension



Visual of proposed extension


Warden's Garden

Warden's House
(not surveyed)




Written dimensions on these drawings shall take precedence over scaled dimensions. Contractors shall verify and be responsible for all dimensions and conditions on the project and Airedale Architects must be notified of any variations from the dimensions and conditions shown by these drawings prior to commencement of any work. All contractors are deemed to have made themselves aware of site conditions prior to entering into any contract.


A1	1:50	1m	2	3	4	5
A3	1:100					

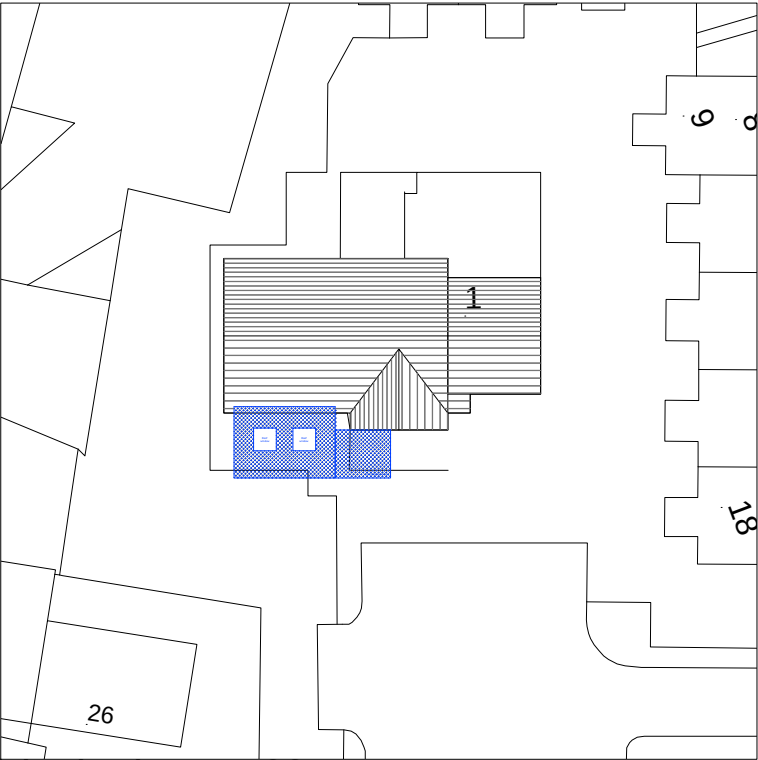

Block Plan 1:500

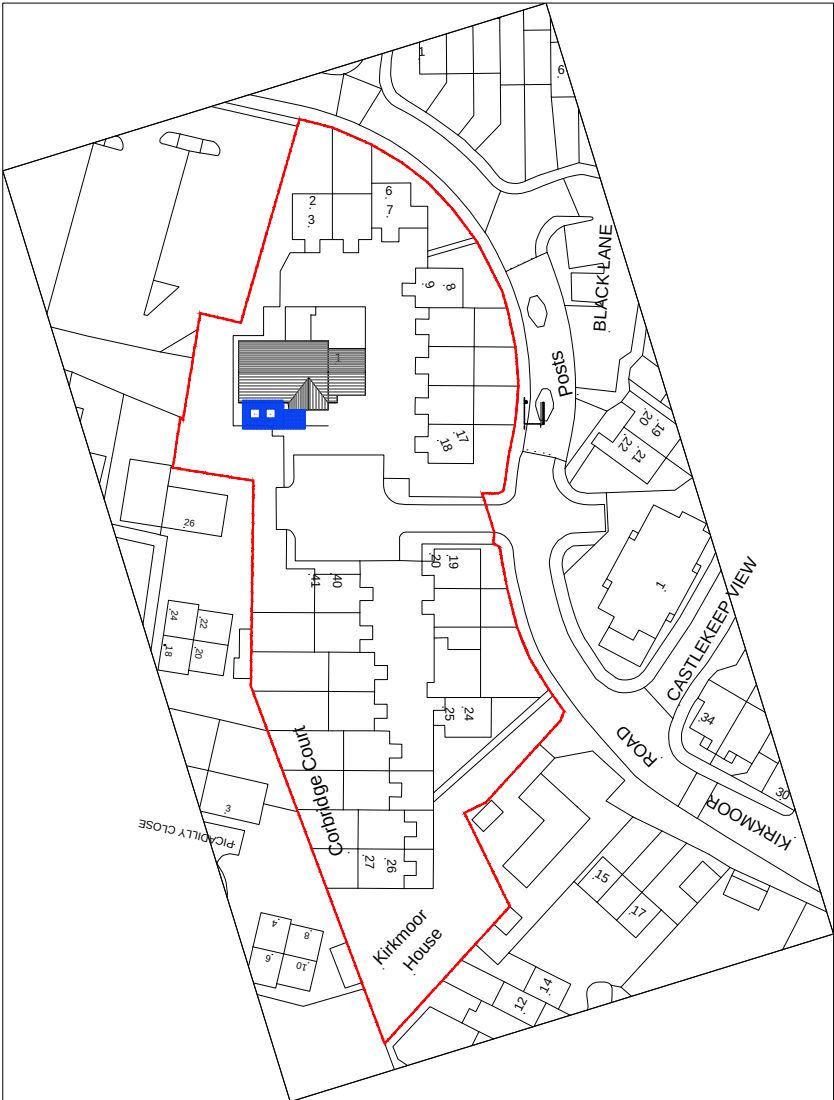

Site Location Plan 1:1250

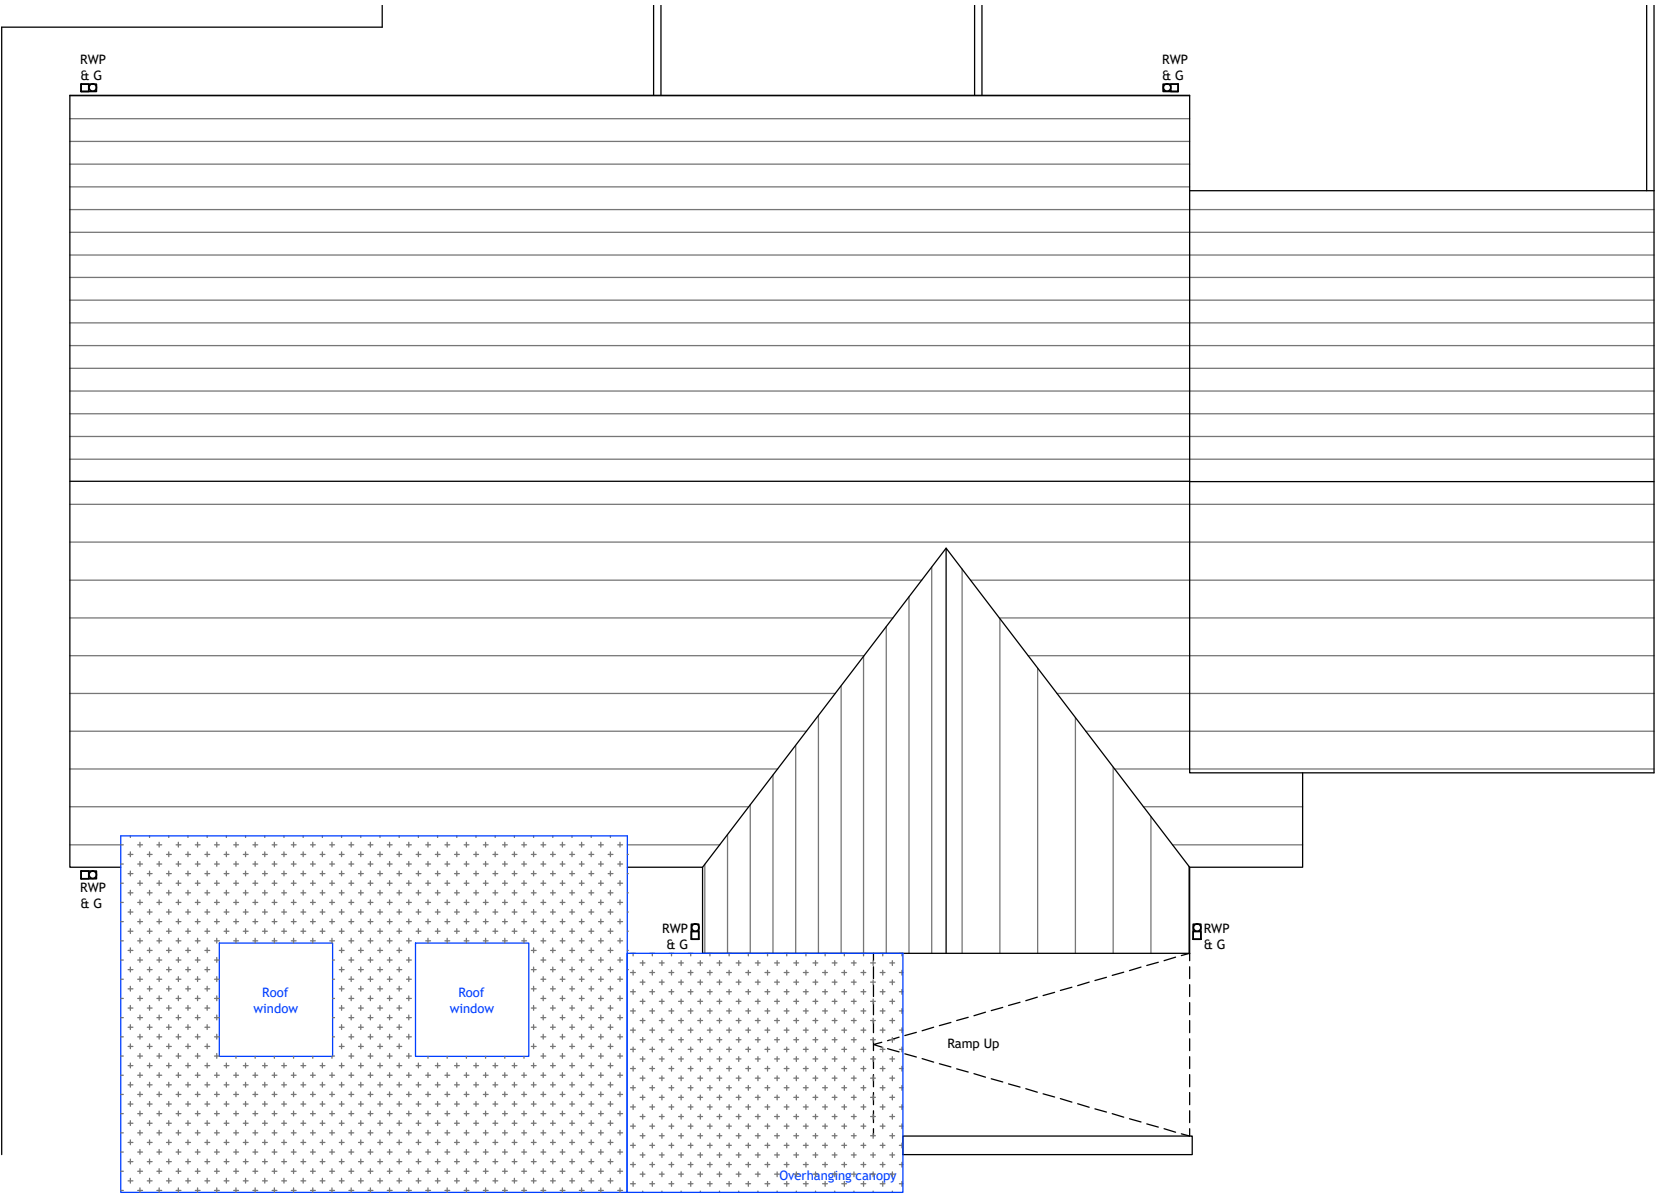

Roof Plan 1:100

Grass

3800

3800

Decking/patio area

Concrete paving

Grass

6695

Kerb Line

REV	DESCRIPTION	DATE	DRAWN
-----	-------------	------	-------

airedalearchitects

5A Chapel Lane, Bingley, BD16 2NG
office@airedalearchitects.com 01274 551140
www.airedalearchitects.com

CLIENT	Housing 21				
ADDRESS	Corbridge Court Kirkmoor Road, Clitheroe, BB7 2EG				
PROJECT	Extension to Corbridge Court				
DRAWING	Proposed Layout				
DRAWN	MA	DATE	Mar 2020	SCALE	1:50@A1
DWG No.	2119/03				
STATUS	PLANNING				