


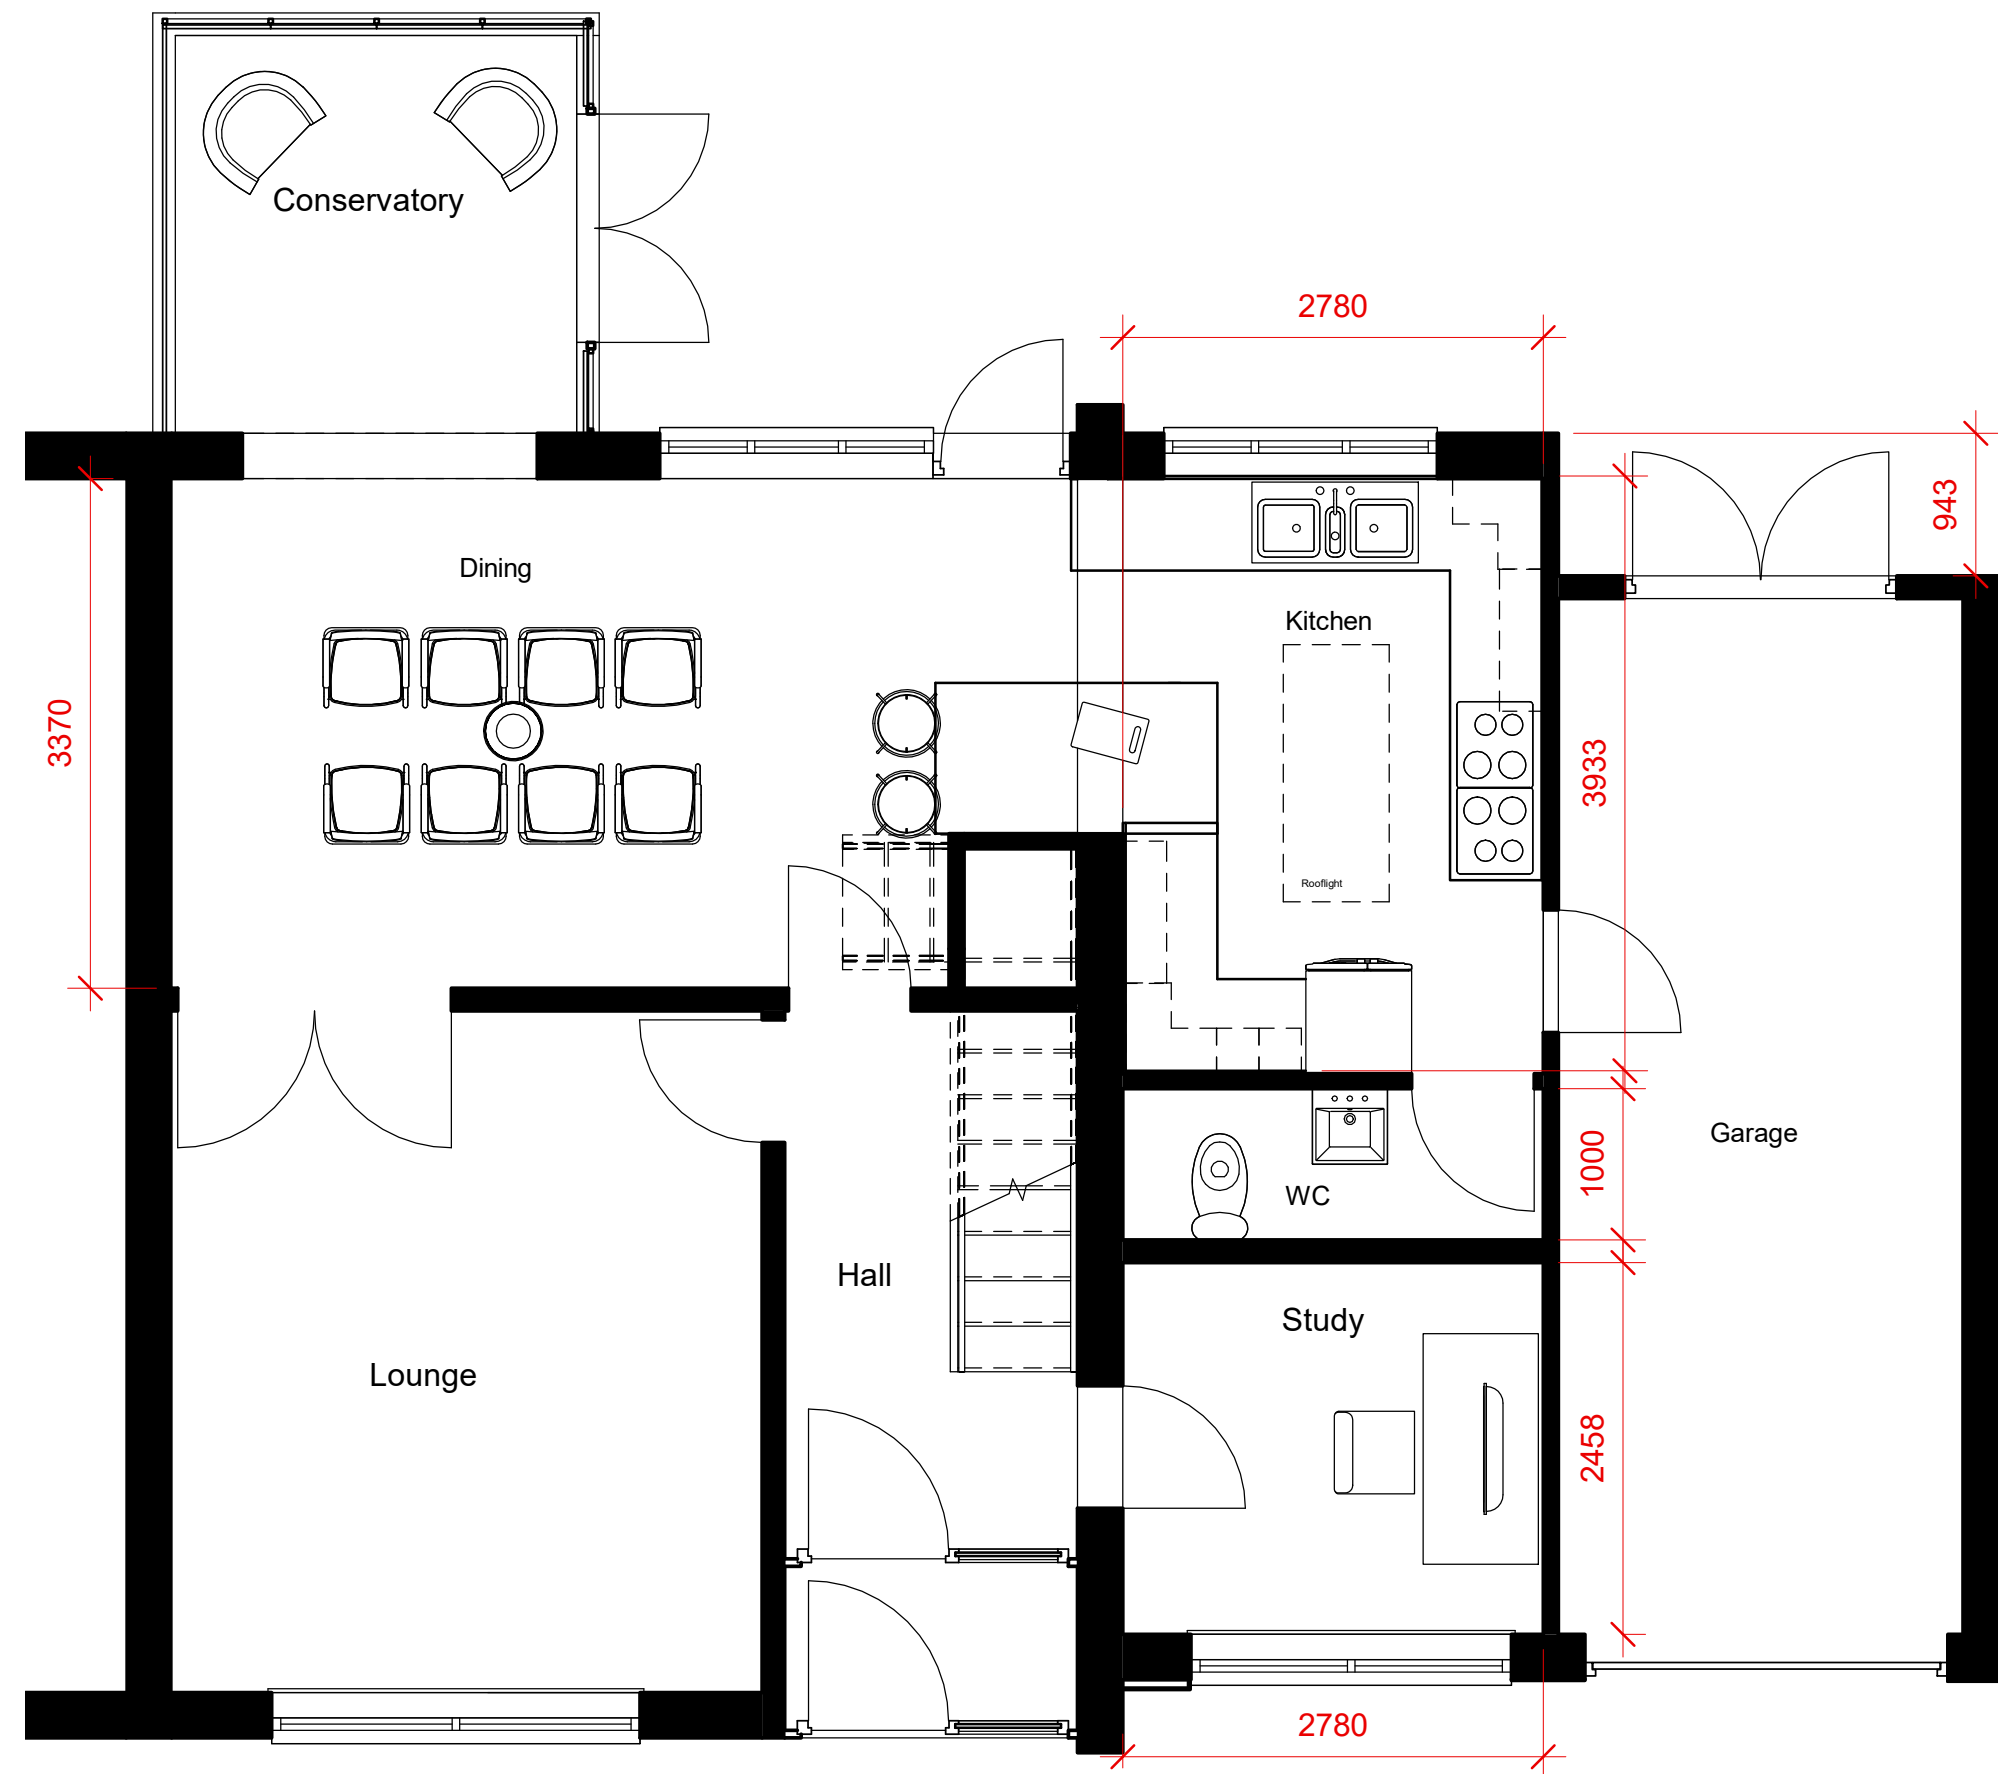

1 0 PROPOSED GROUND FLOOR  
1 : 50



2 South Elevation  
1 : 50



4 East Elevation  
1 : 50



3 North Elevation  
1 : 50

Peter Hitchen  
Architects

Marathon House  
The Sidings Business Park  
Whalley, BB7 9SE

01254 823 885

www.peterhitchenarchitects.co.uk

NOTES:

| No. | Description | Date |
|-----|-------------|------|
|     |             |      |
|     |             |      |
CLIENT:

Mr & Mrs Burns

PROJECT:

Proposed rear extension, internal  
& external alterations & existing  
flat roof to be raised

SHEET:

PROPOSED PLANS &  
ELEVATIONS

Project number PHA/449

Date 15/04/2020

Drawn by JD

Checked by PH

A201

Scale 1 : 50

Sheet size A1