


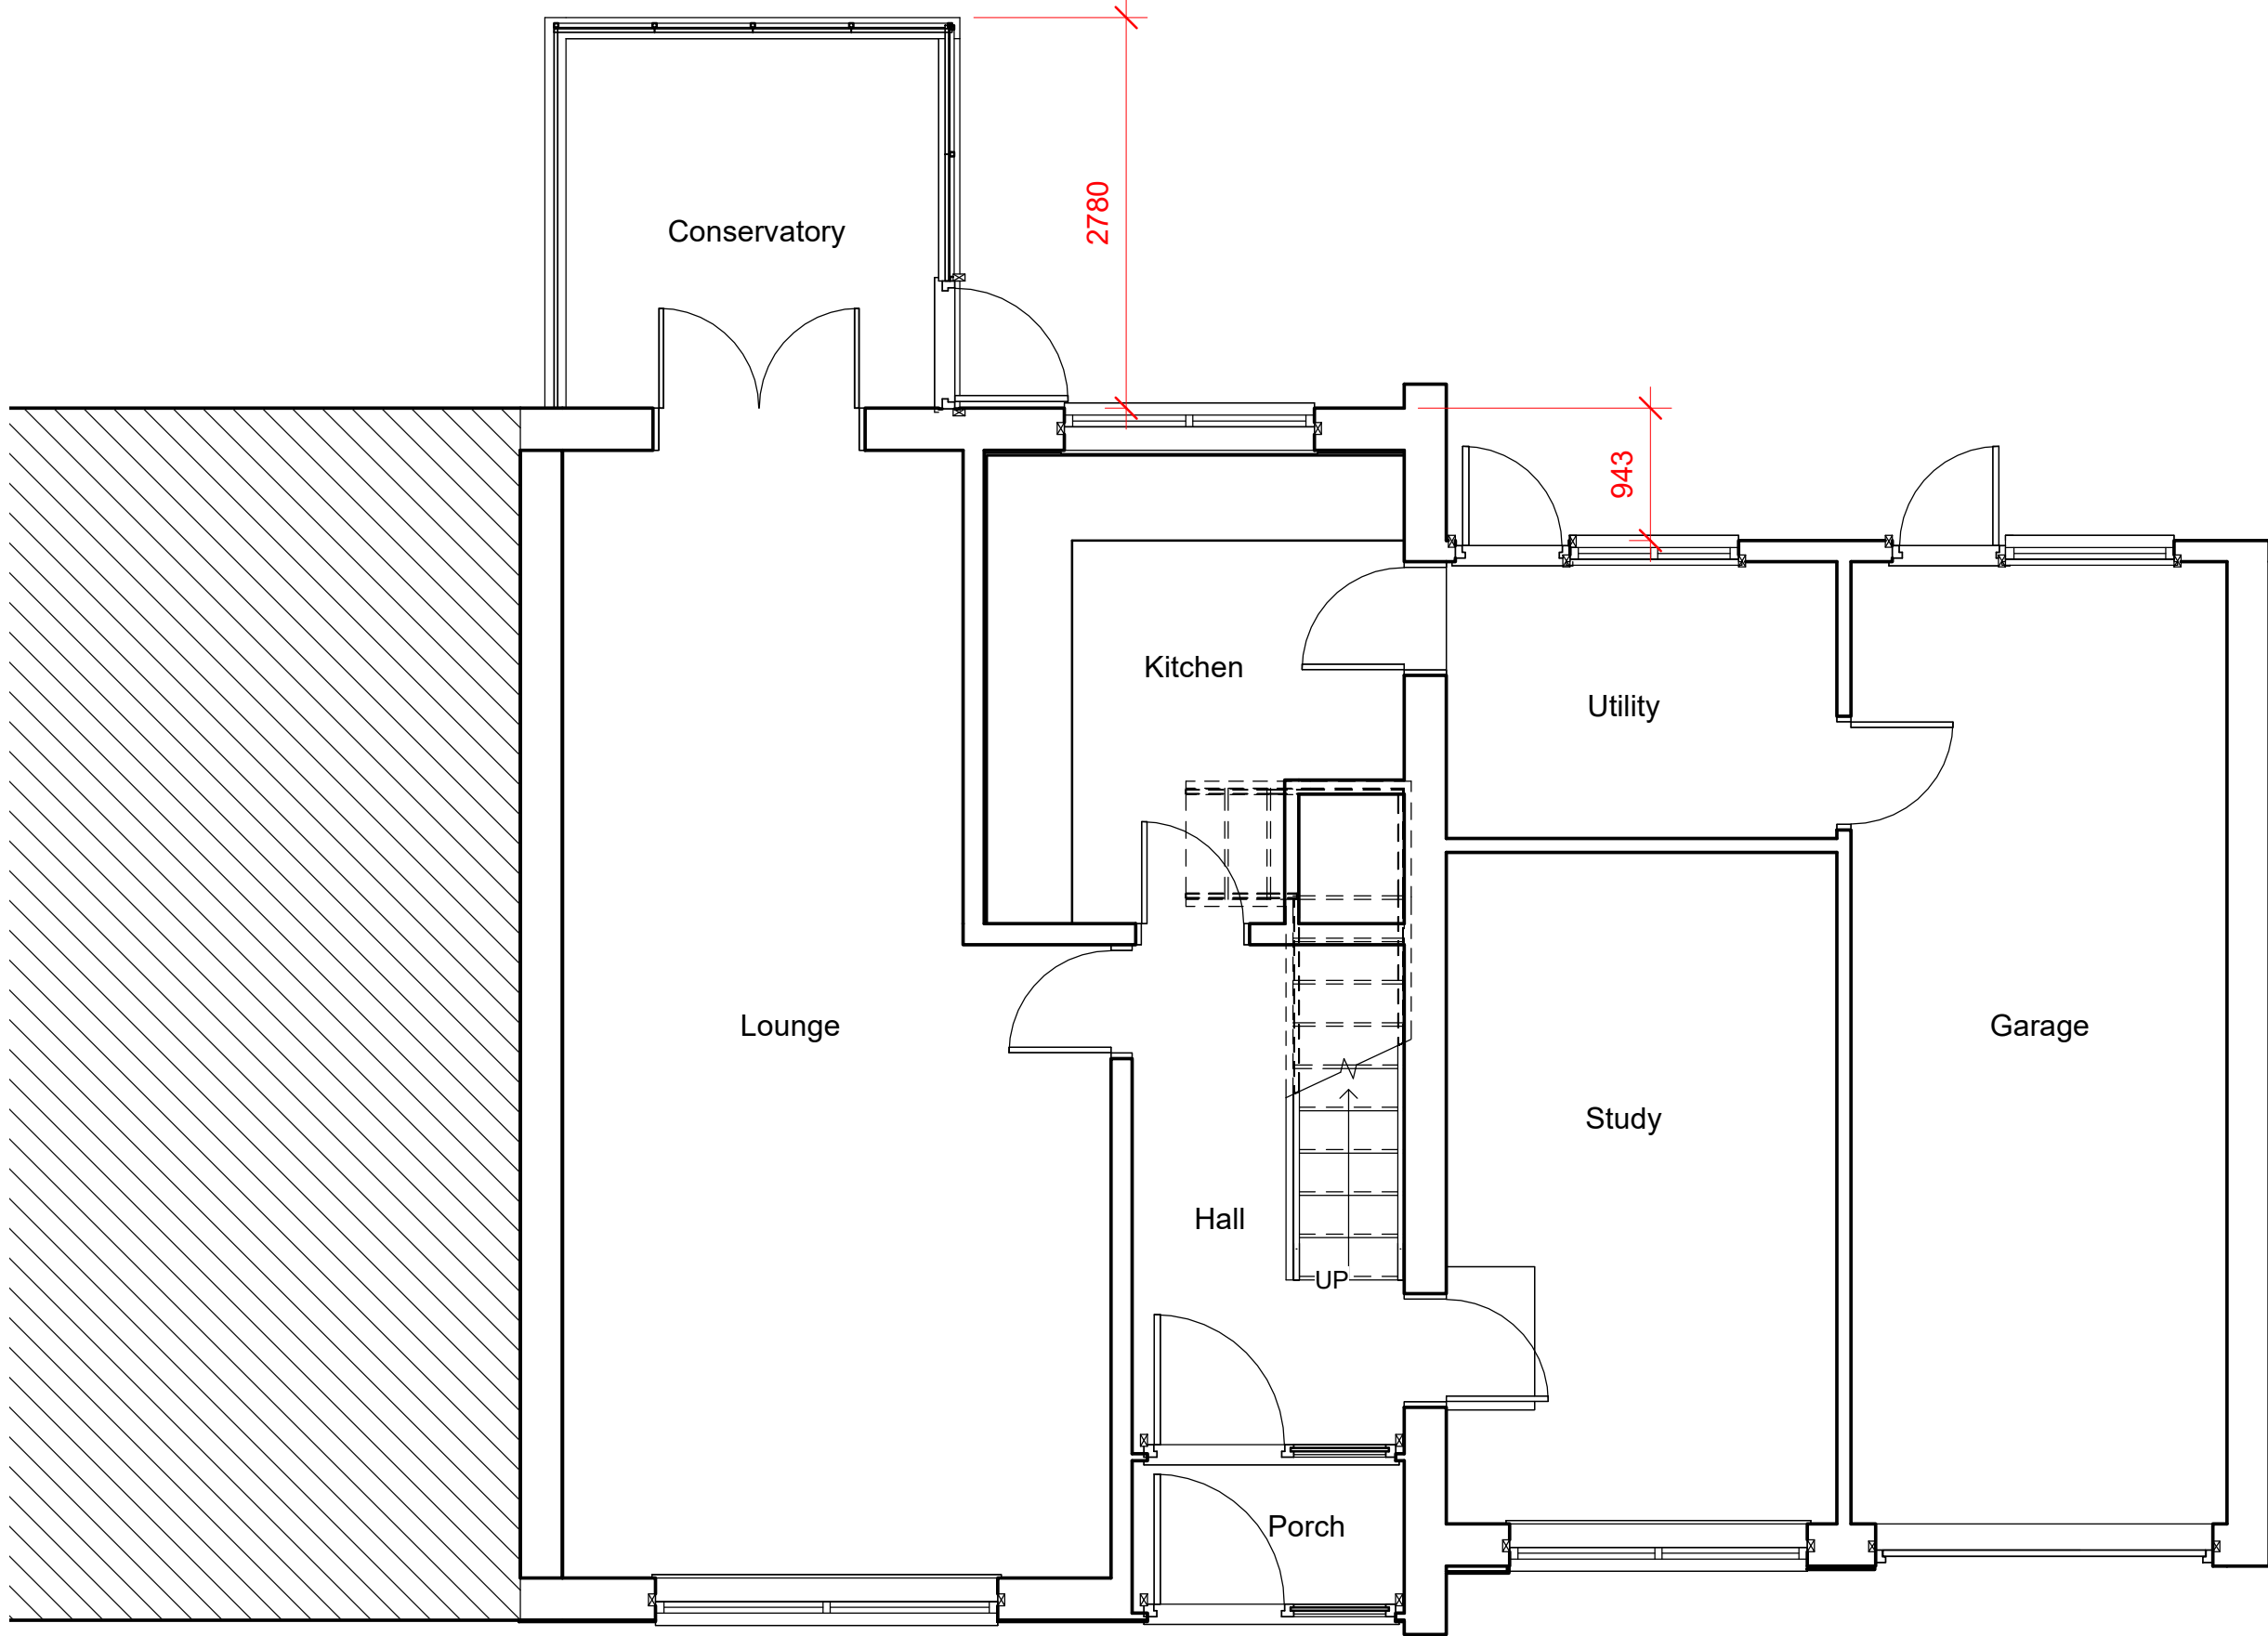

1 Existing Floor Plan
1 : 50



2 EAST
1 : 50



4 SOUTH
1 : 50



3 NORTH
1 : 50

Peter Hitchen
Architects

Marathon House
The Sidings Business Park
Whalley, BB7 9SE

01254 823 885

www.peterhitchenarchitects.co.uk

NOTES:

No.	Description	Date

CLIENT:

Mr & Mrs Burns

PROJECT:

Proposed rear extension, internal
& external alterations & existing
flat roof to be raised

SHEET:

EXISTING PLANS &
ELEVATIONS

Project number PHA/449

Date 15/04/2020

Drawn by JD

Checked by PH

A200

Scale 1 : 50

Sheet size A1