




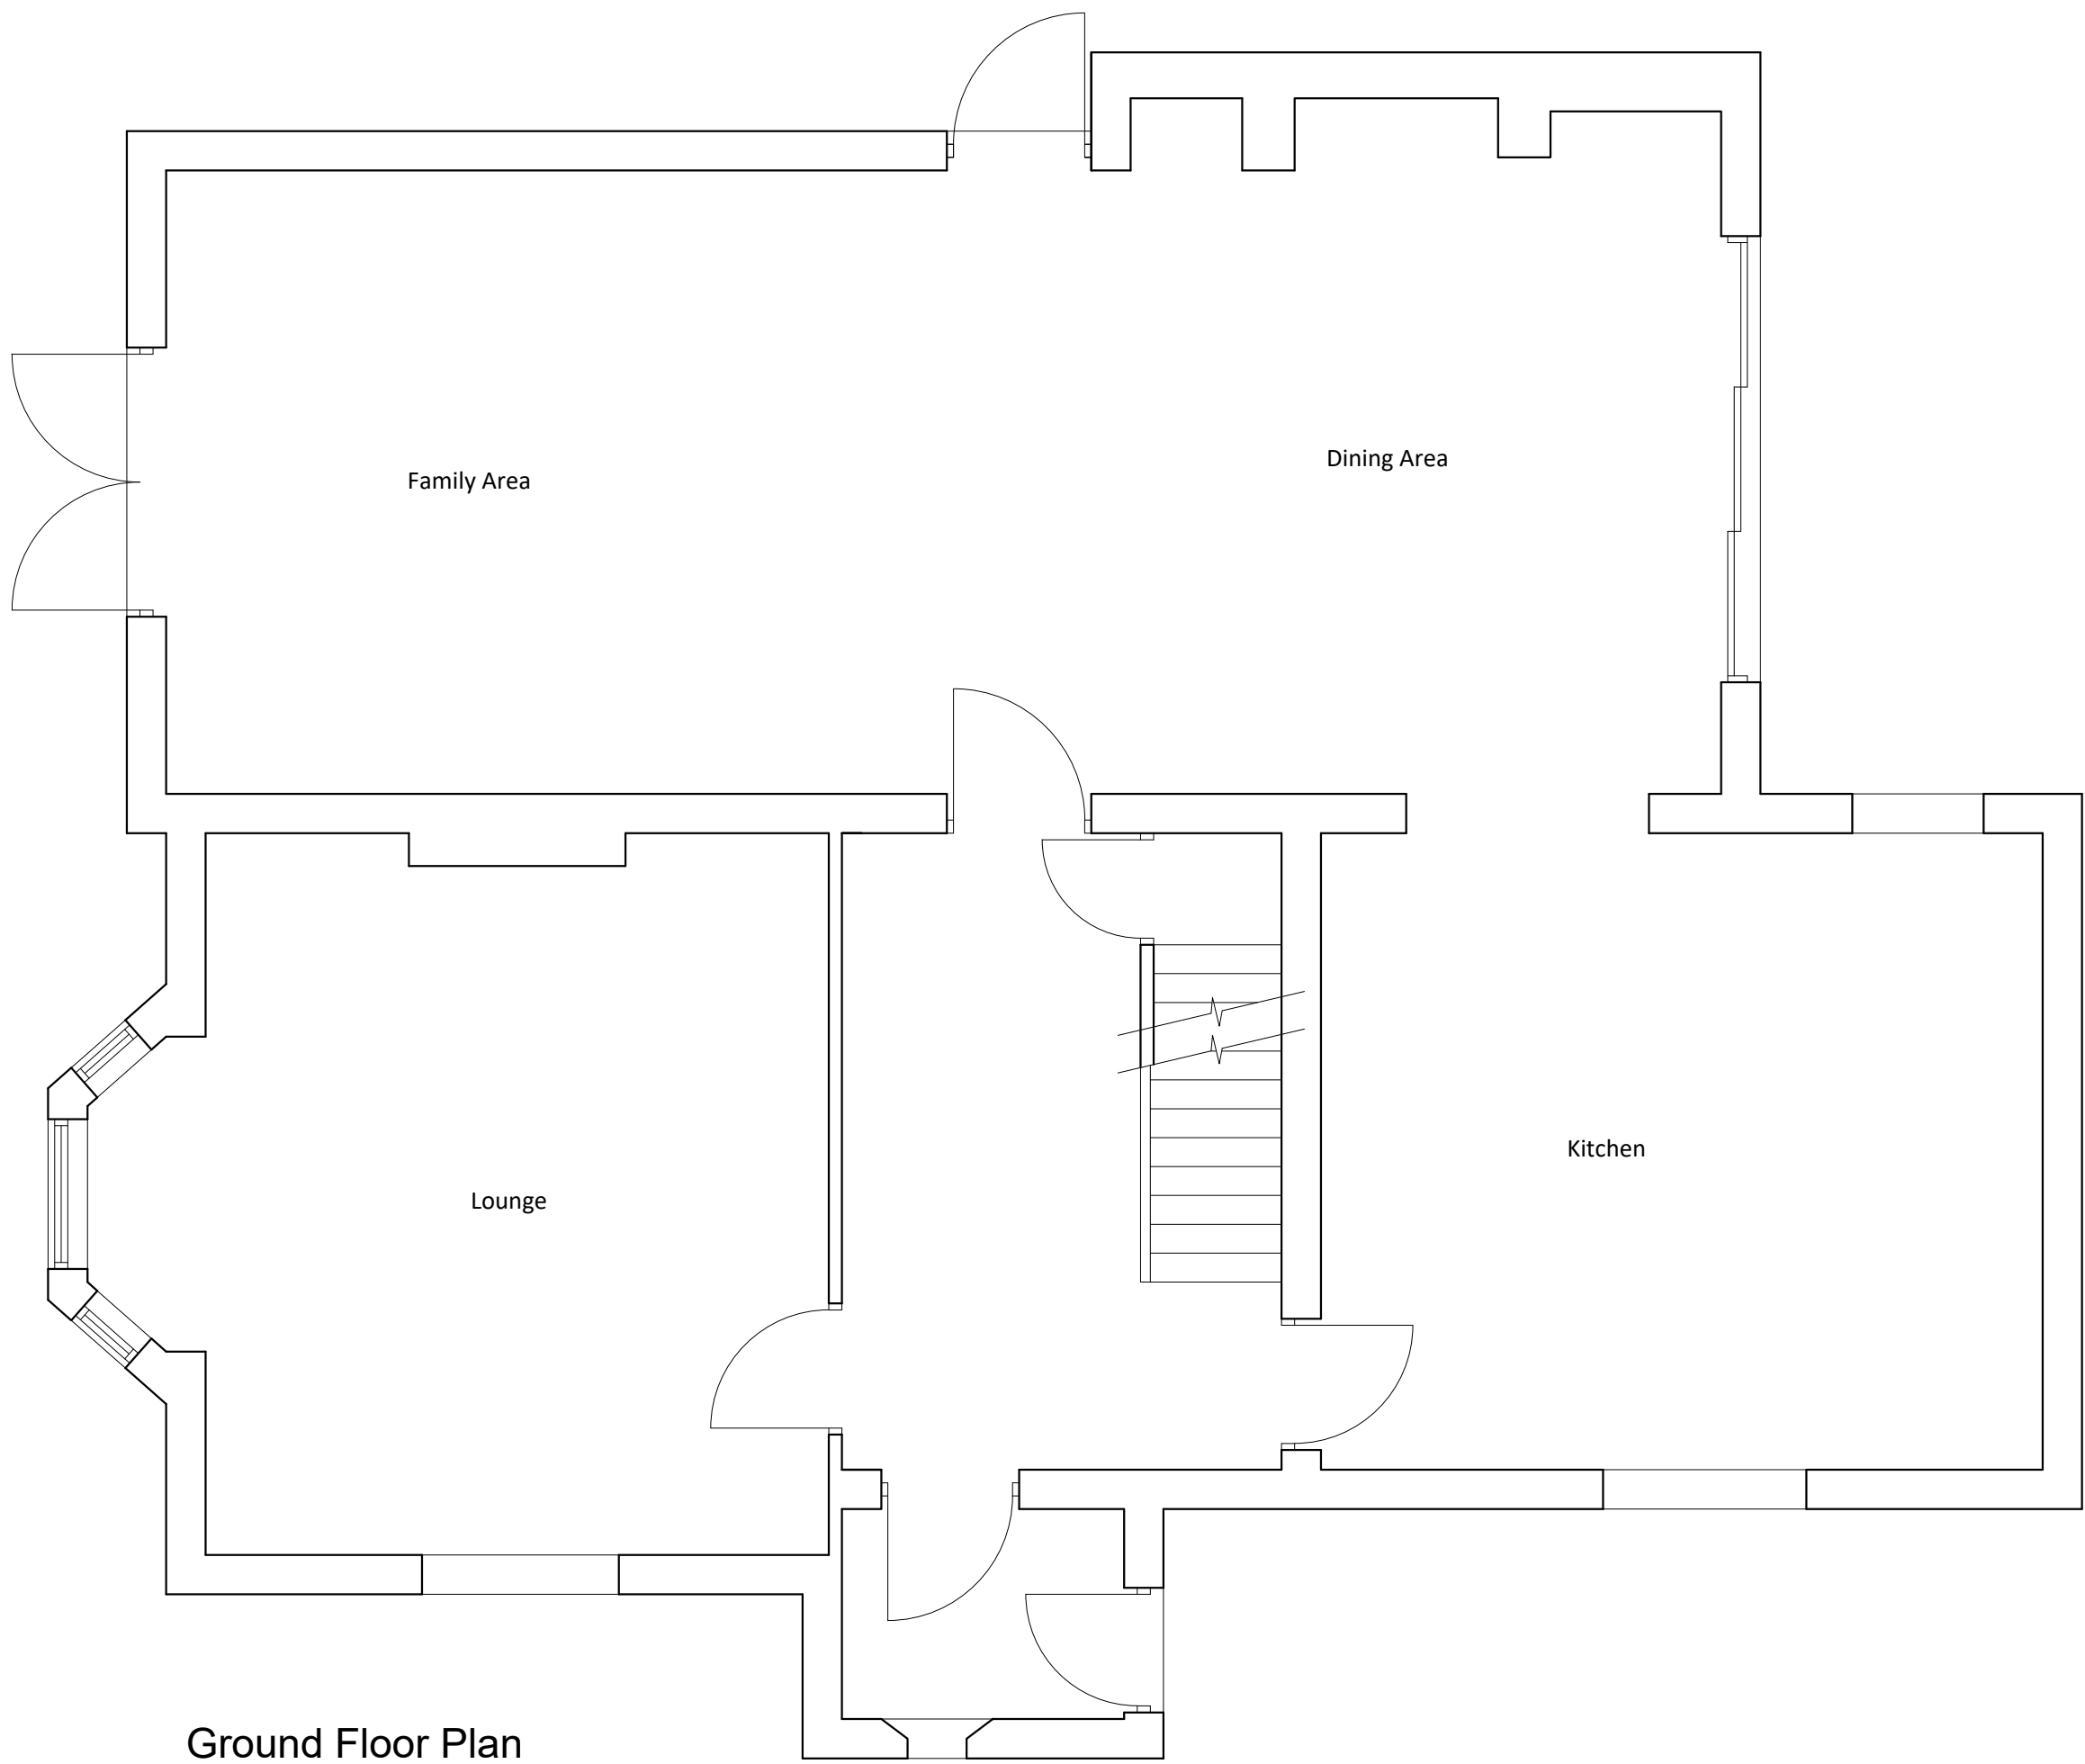

Ground Floor Plan

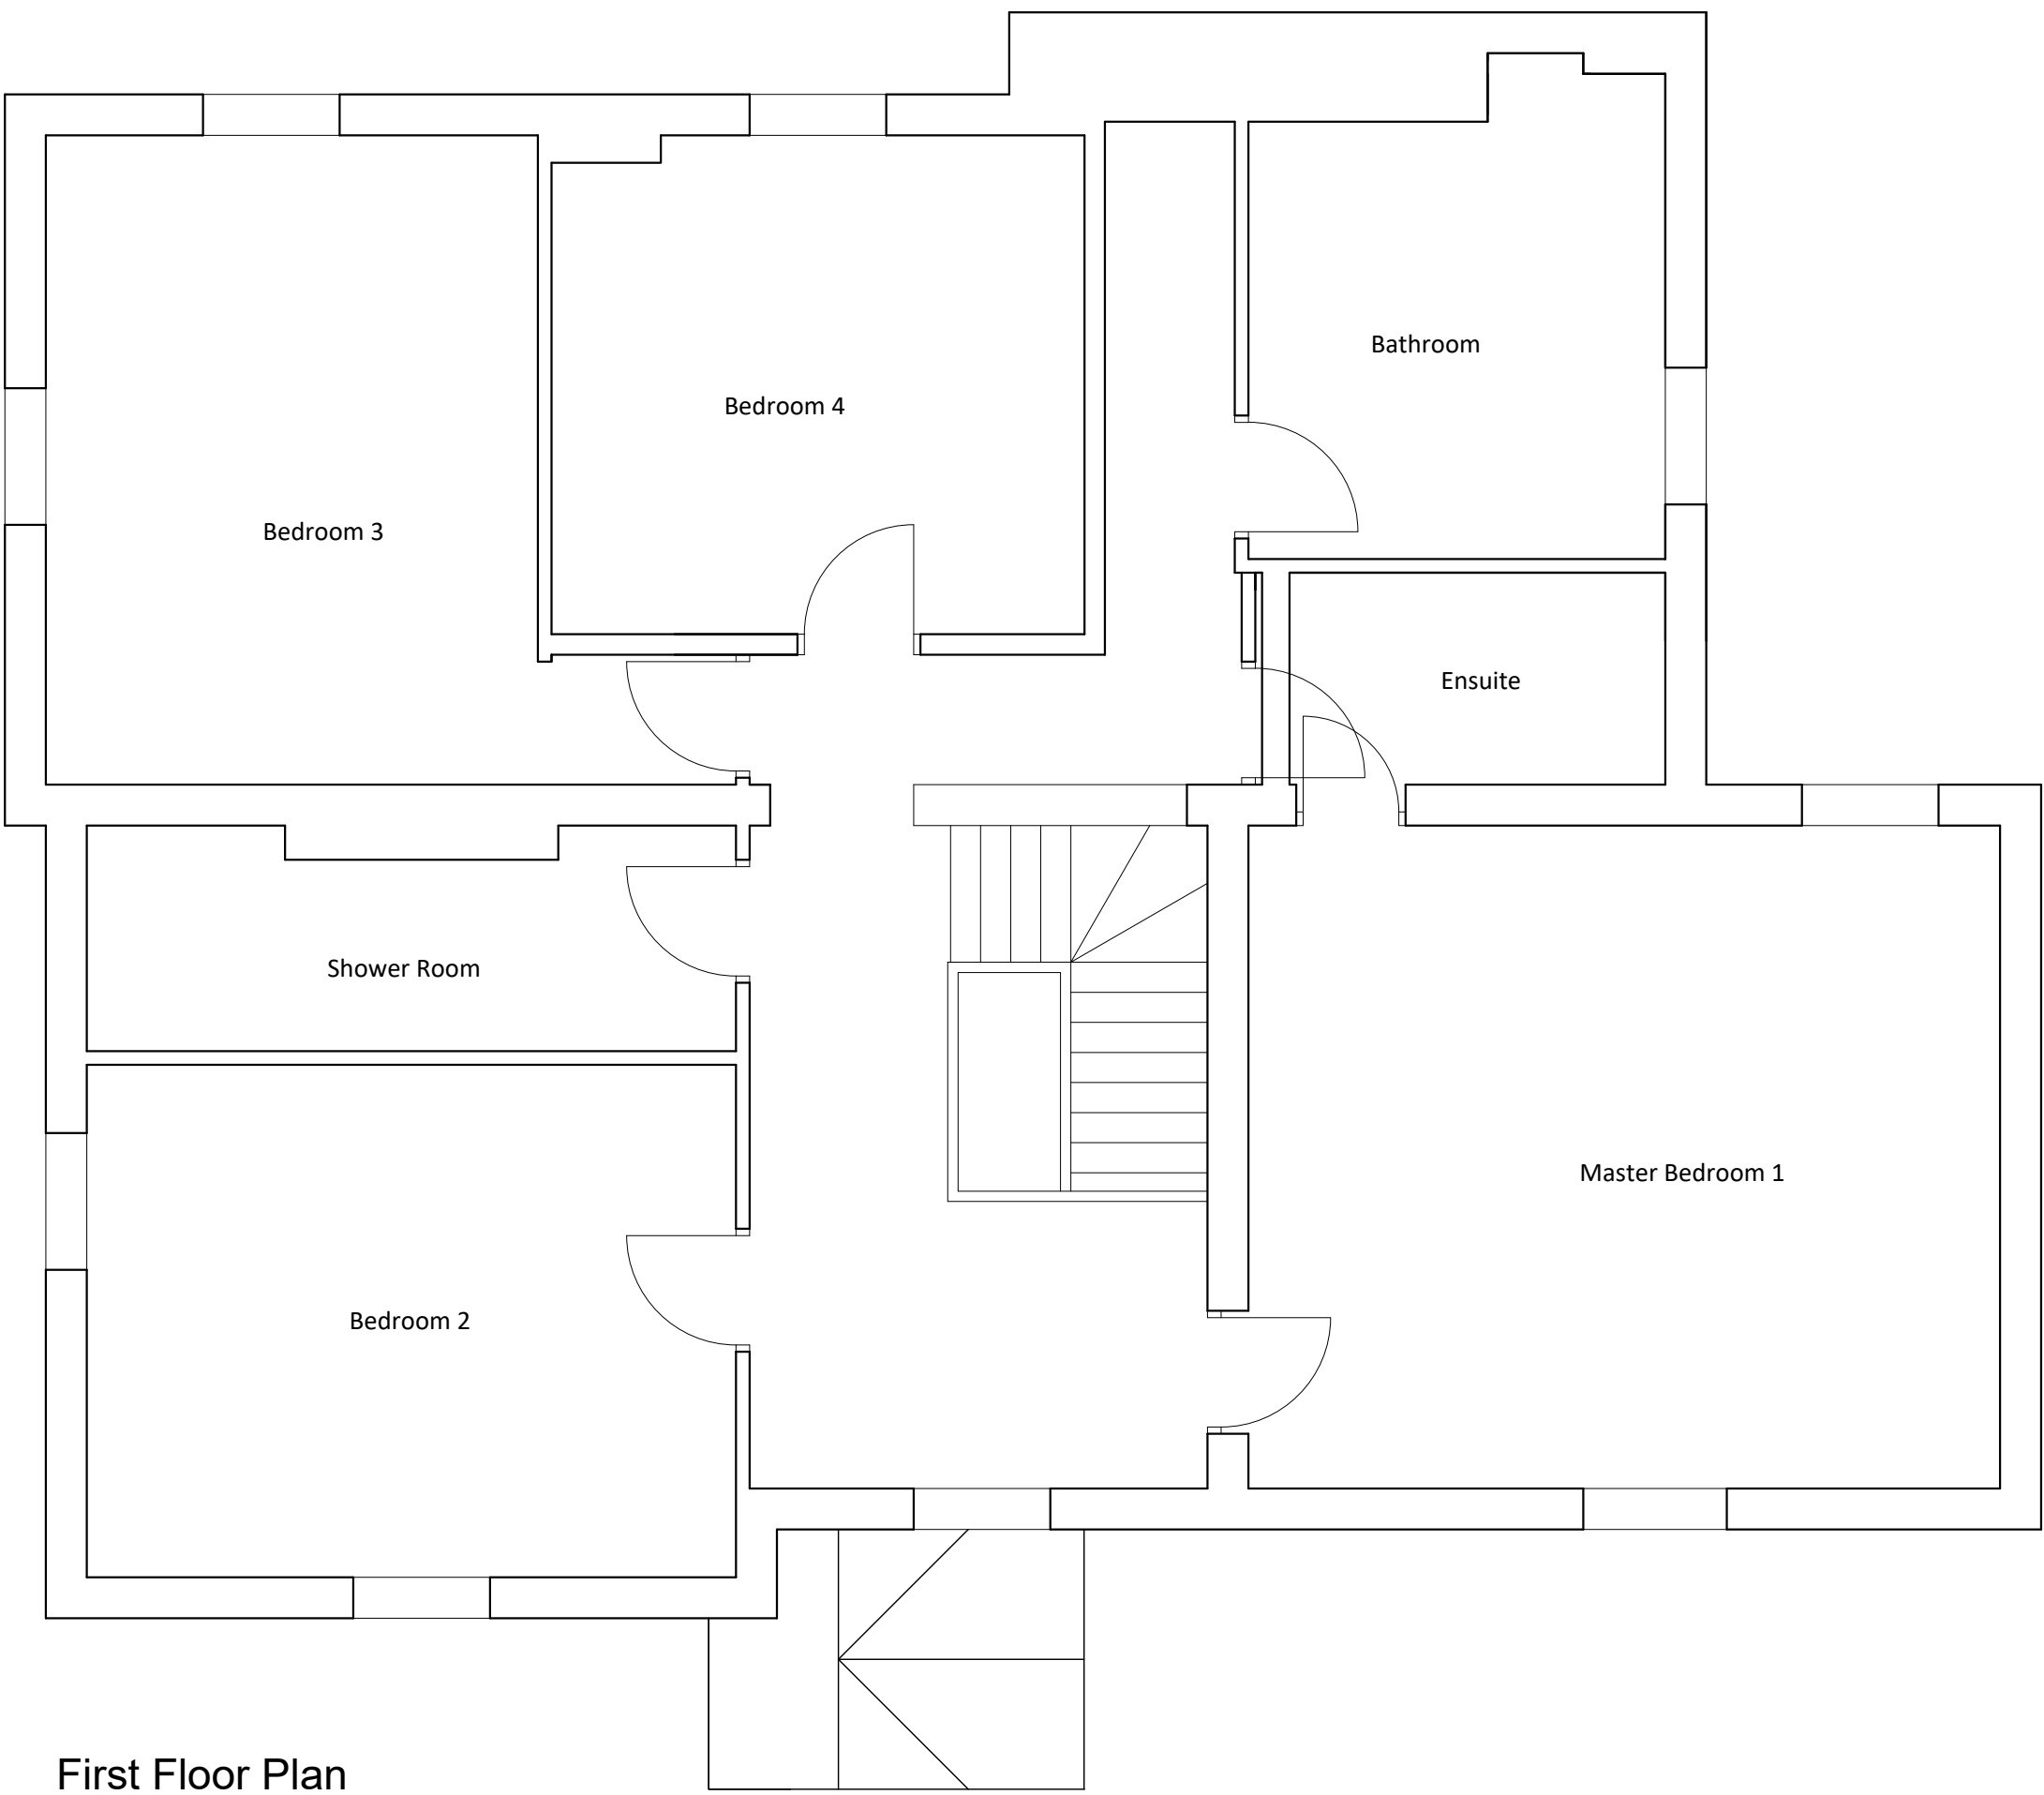

First Floor Plan

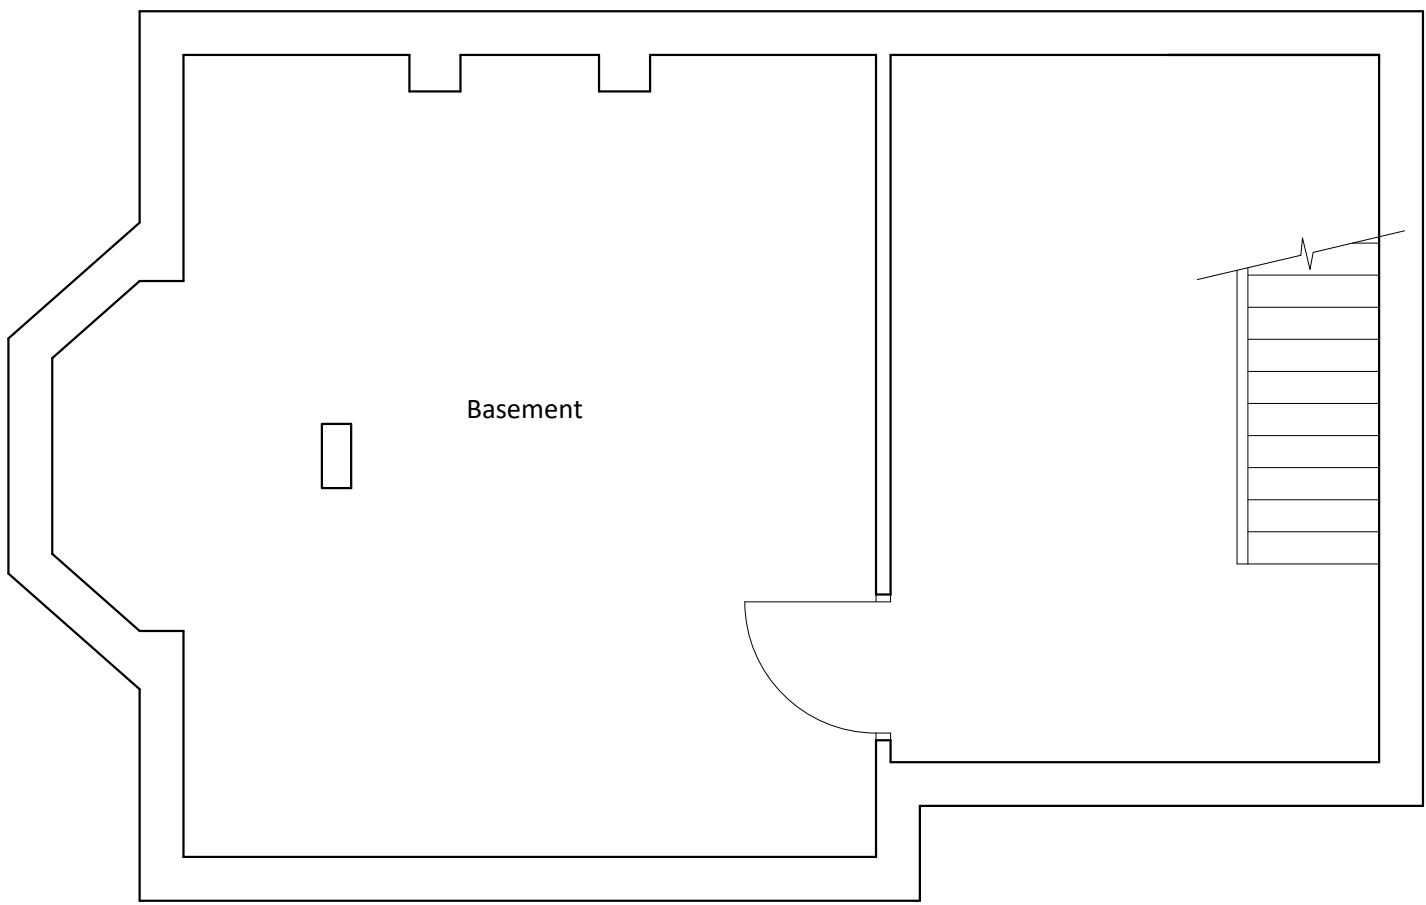

Basement (unaffected)

GENERAL All drawings / plans are to be read in conjunction with attached specification All dimensions are to be checked by the building contractor prior to the commencement of work and any discrepancies referred back to Plantit Design NE Ltd Copyright of these plans remains under the ownership of Plantit Design NE Ltd	REVISIONS:	EXISTING AND PROPOSED MATERIALS: Walls: Facing Brickwork. Render Roofs: Slate Windows / Doors: UPVC / Timber	Scale Bar at 1:50 		DRW. TITLE: Existing Floor Plans	PROJECT: Siddows hall		
			Scale Bar at 1:100 		DRAWN BY: DC	DATE: September 19		CLIENT: D Coates
					DRW No: SK/130919/02	PROJECT ADDRESS: Henthorn Road Clitheroe		
					REV:	SCALE: 1:50		PAPER: A1
					Plant Design (NE) Ltd 40 Cliff Road Sunderland SR2 0NW t: 0191 523 9679 e: info@plantitdesign-uk.com w: www.plantitdesign-uk.com Plant Design (NE) Ltd 29 The Rise, Darnas Hall Newcastle Upon Tyne NE20 9LH t: 0845 604 3757 e: info@plantitdesign-uk.com w: www.plantitdesign-uk.com			