



 
 
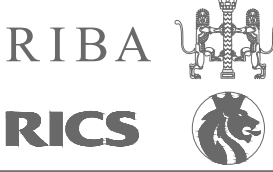
Front Elevation

Side Elevation



Rear Elevation

Side Elevation

GENERAL All drawings / plans are to be read in conjunction with attached specification All dimensions are to be checked by the building contractor prior to the commencement of work and any discrepancies referred back to Plantit Design NE Ltd Copyright of these plans remains under the ownership of Plantit Design NE Ltd	REVISIONS:	EXISTING AND PROPOSED MATERIALS: Walls: Facing Brickwork. Render Roofs: Slate Windows / Doors: UPVC / Timber	 Scale Bar at 1:50  Scale Bar at 1:100	DRW. TITLE: Proposed Elevations	PROJECT: Siddows Hall		
				DRAWN BY: DC	DATE: September 19	CLIENT: D Coates	
				DRW No: SK/130919/08	PROJECT ADDRESS: Henthorn Road Clitheroe		
				REV: A	SCALE: 1:50	PAPER: A1	