

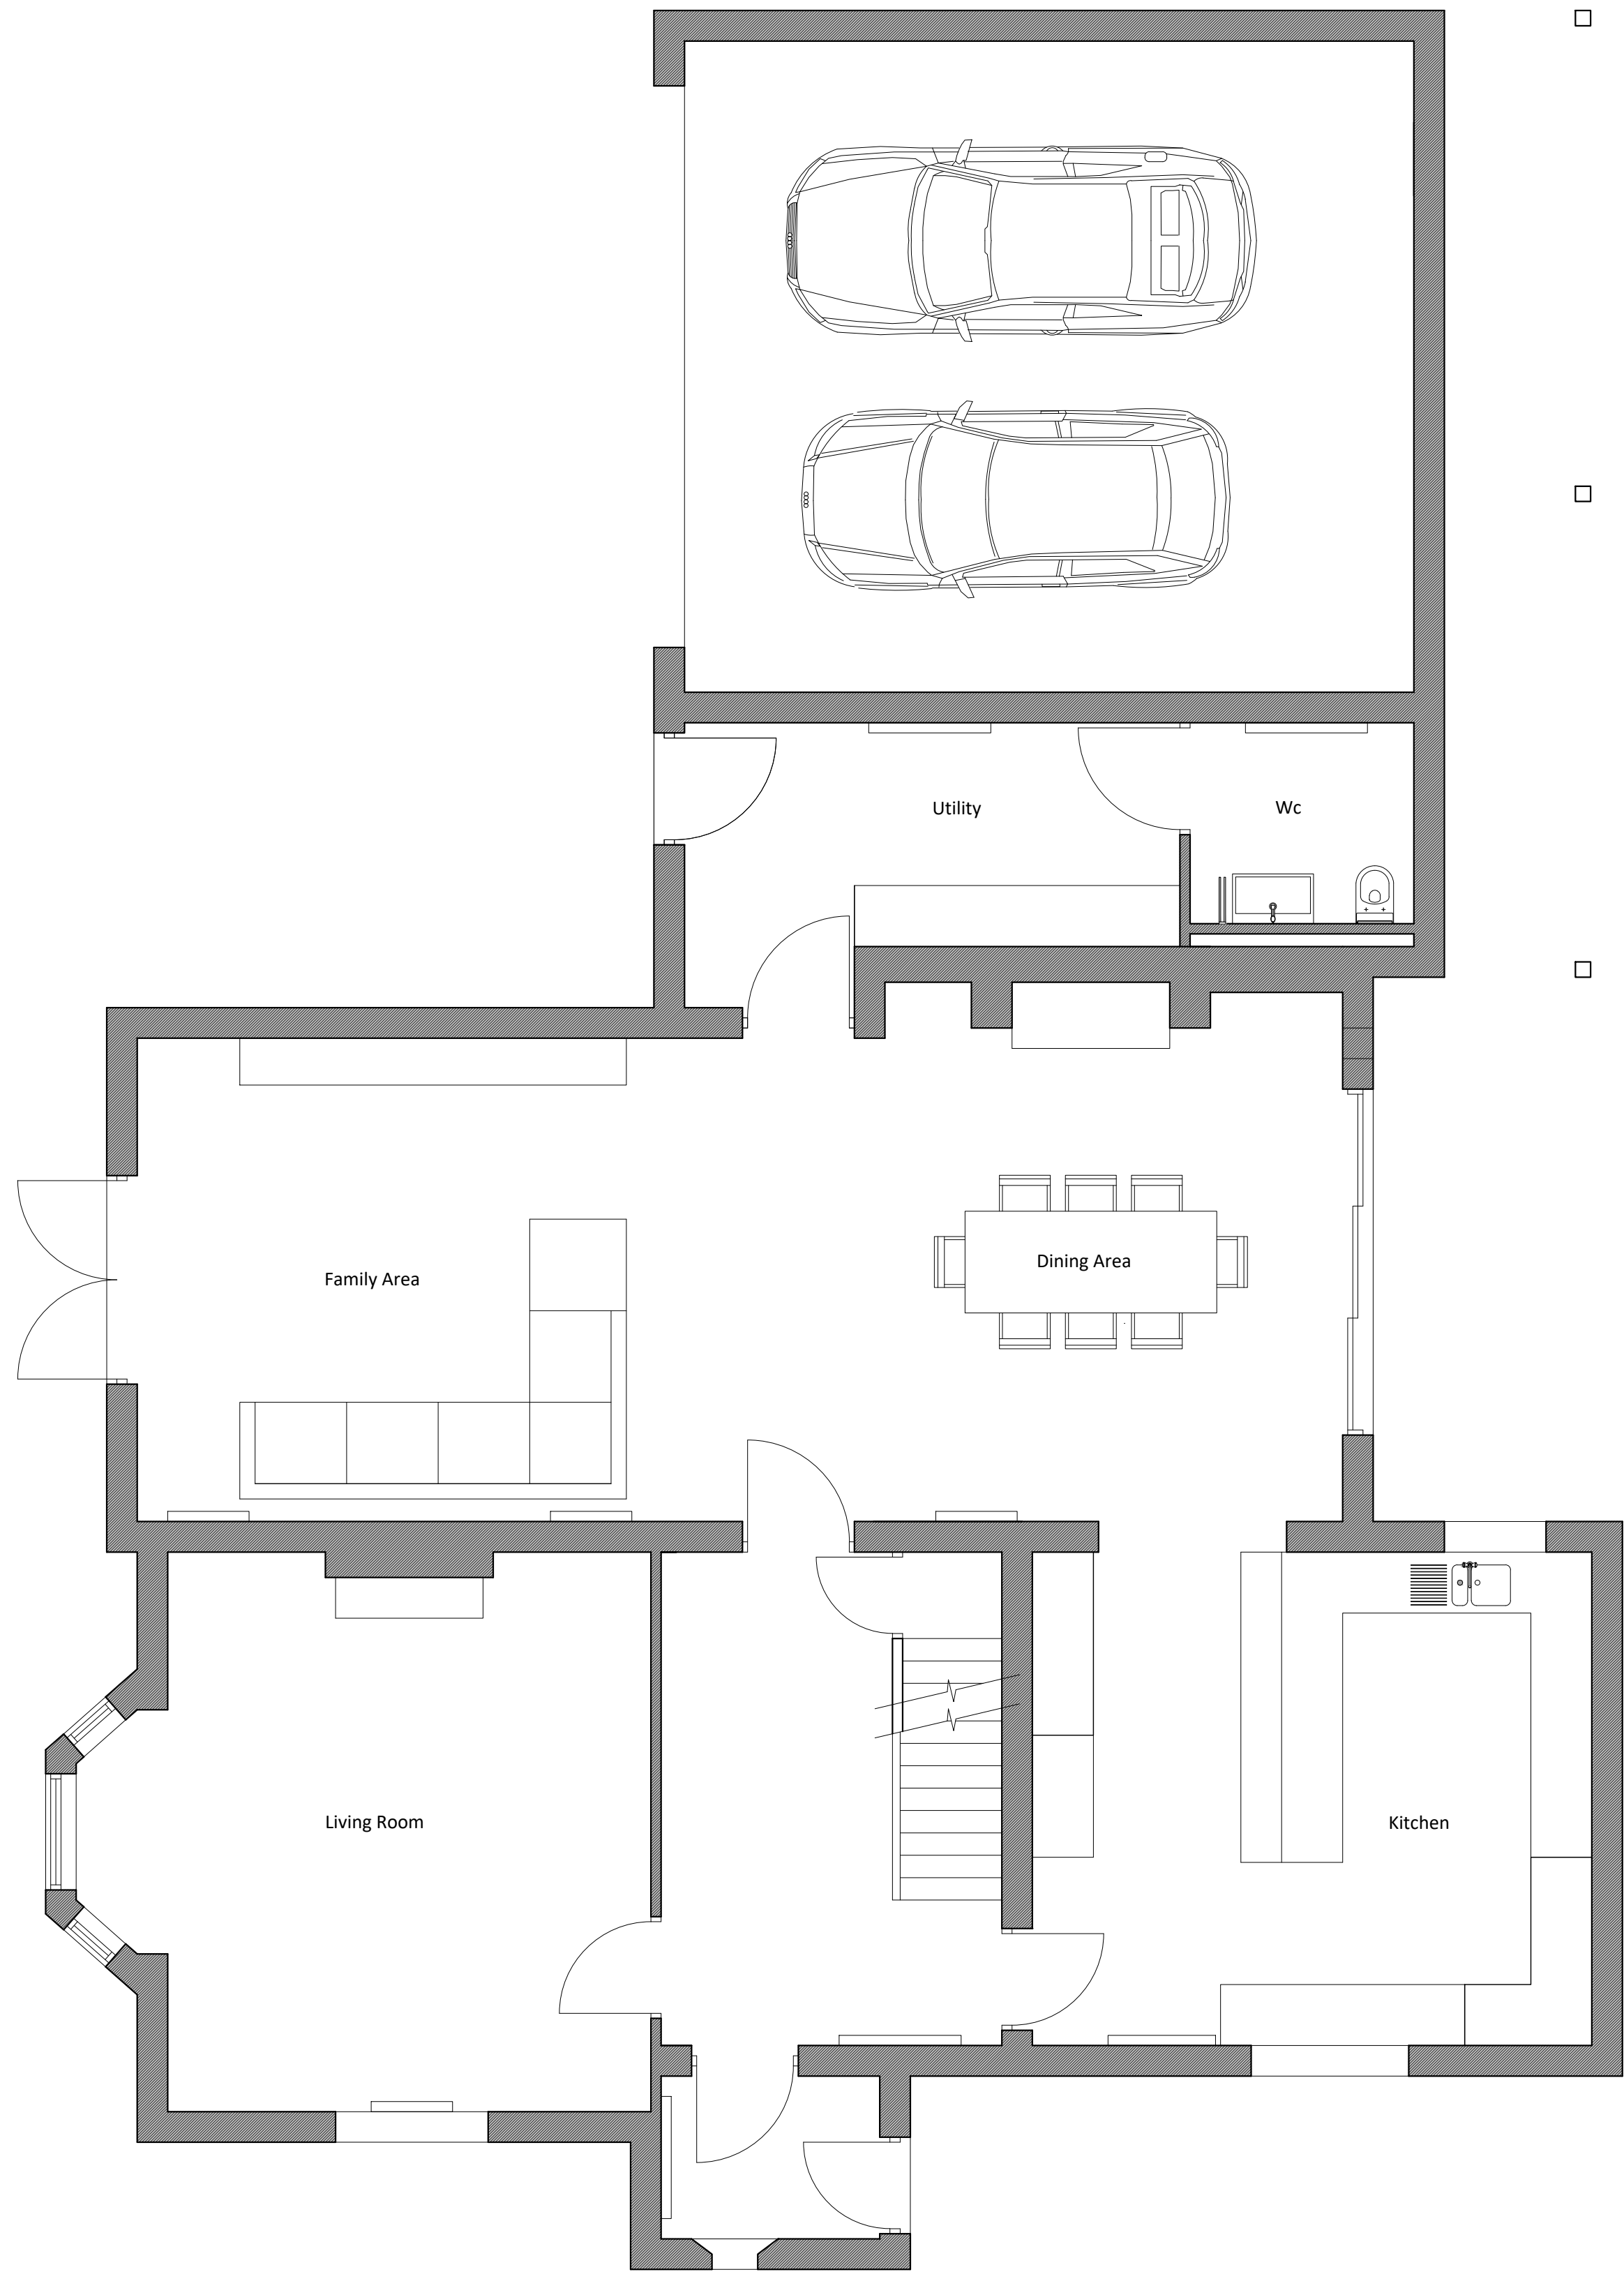


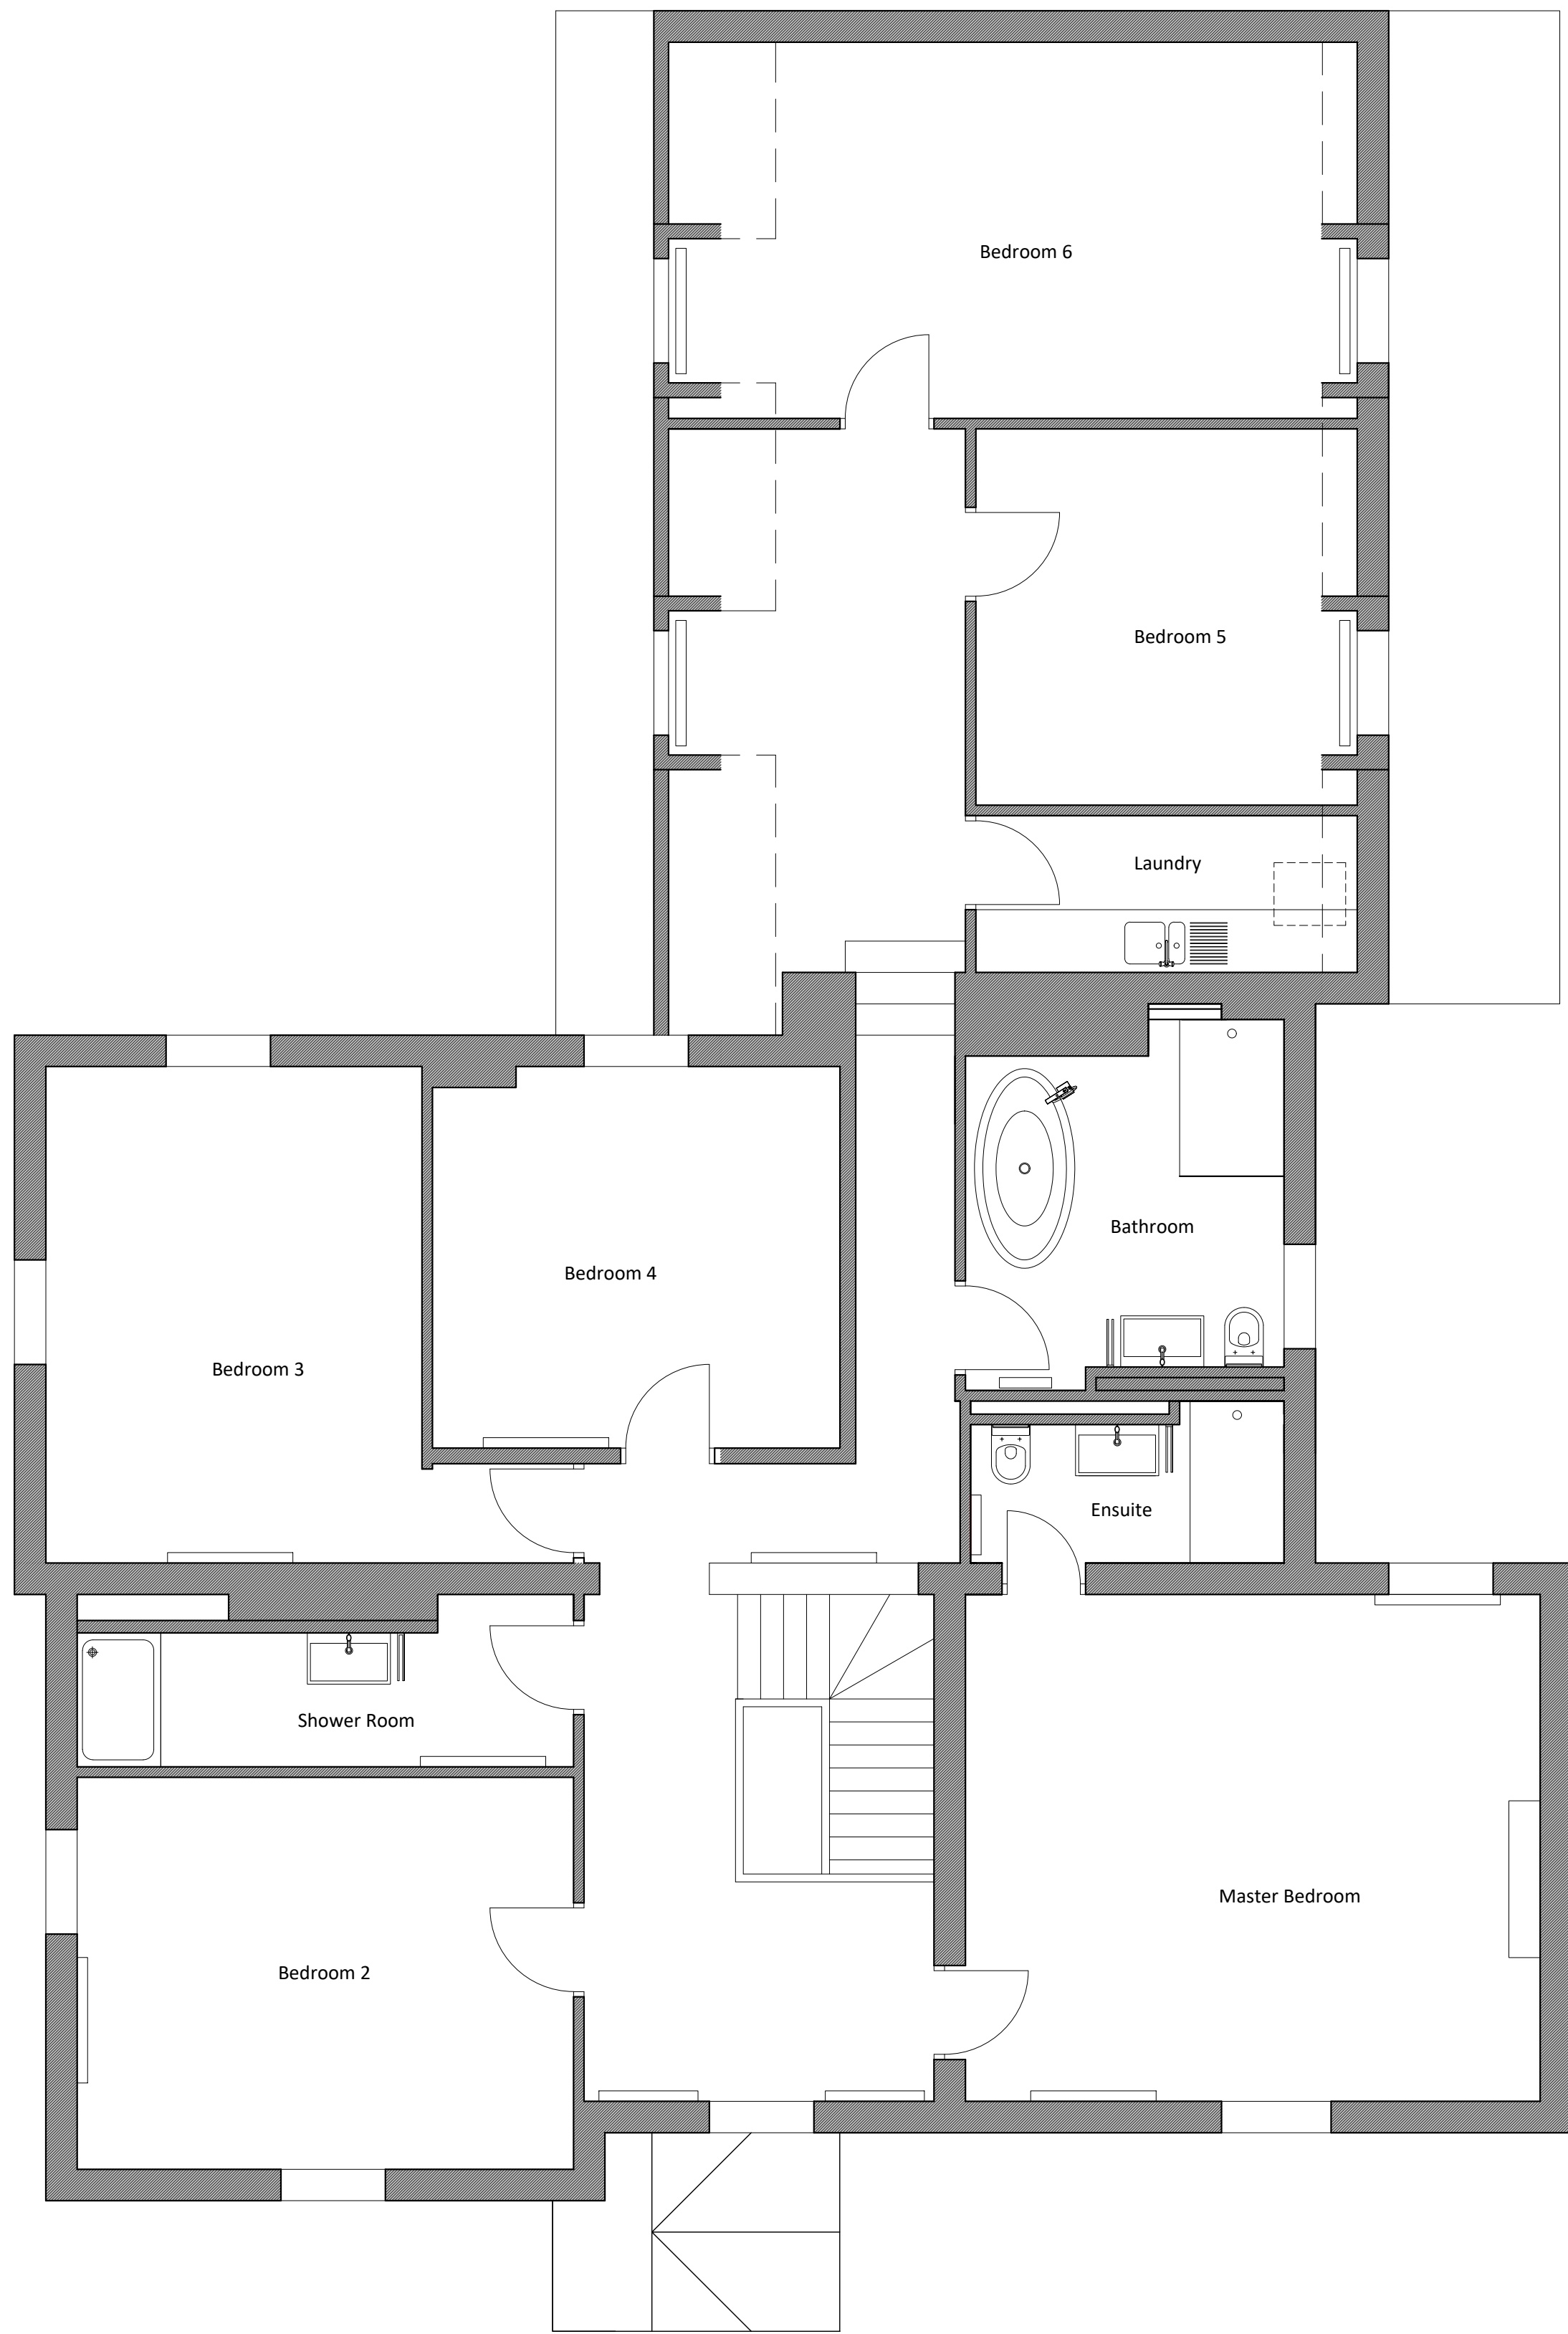

Ground Floor Plan

 

First Floor Plan

GENERAL All drawings / plans are to be read in conjunction with attached specification All dimensions are to be checked by the building contractor prior to the commencement of work and any discrepancies referred back to Planit Design NE Ltd Copyright of these plans remains under the ownership of Planit Design NE Ltd	REVISIONS:	EXISTING AND PROPOSED MATERIALS: Walls: Facing Brickwork. Render Roofs: Slate Windows / Doors: UPVC / Timber	 Scale Bar at 1:50  Scale Bar at 1:100	DRW. TITLE: Proposed Floor Plans	PROJECT: Siddows Hall	 	
				DRAWN BY: CGS	DATE: September 19		CLIENT: D Coates
				DRW No: SK/130919/07			PROJECT ADDRESS: Henthorn Road Clitheroe
				REV: A	SCALE: 1:50		PAPER: A1
				Plant Design (NE) Ltd 40 Cliff Road Sunderland SR2 0NW t: 0191 523 9679 e: info@plantitdesign-uk.com w: www.plantitdesign-uk.com Plant Design (NE) Ltd 29 The Rise, Darrae Hall Newcastle Upon Tyne NE20 9LH t: 0845 604 3757 e: info@plantitdesign-uk.com w: www.plantitdesign-uk.com			