


Front Elevation

Side Elevation

Rear Elevation

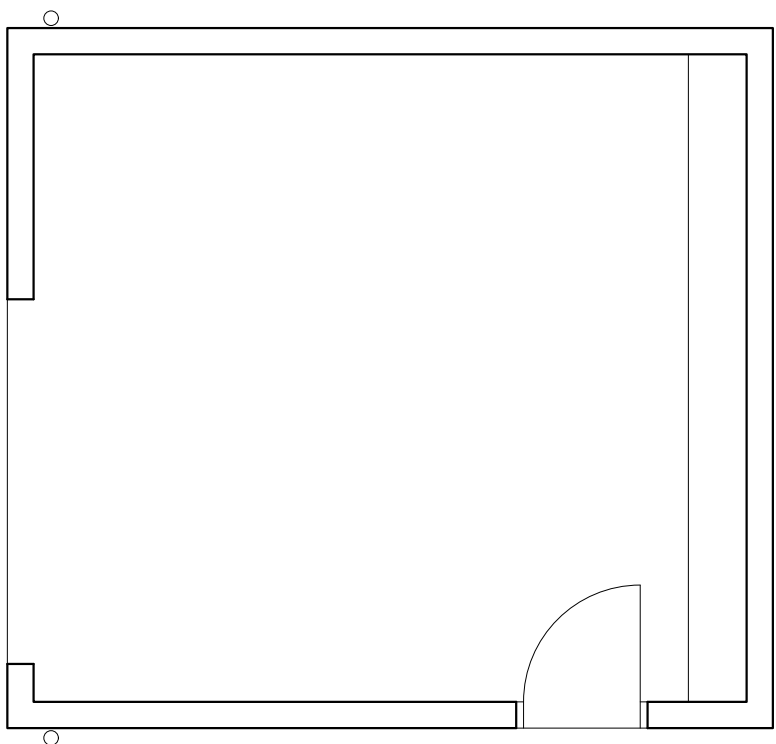

Ground Floor Plan




Roof Plan




Front Elevation




Side Elevation

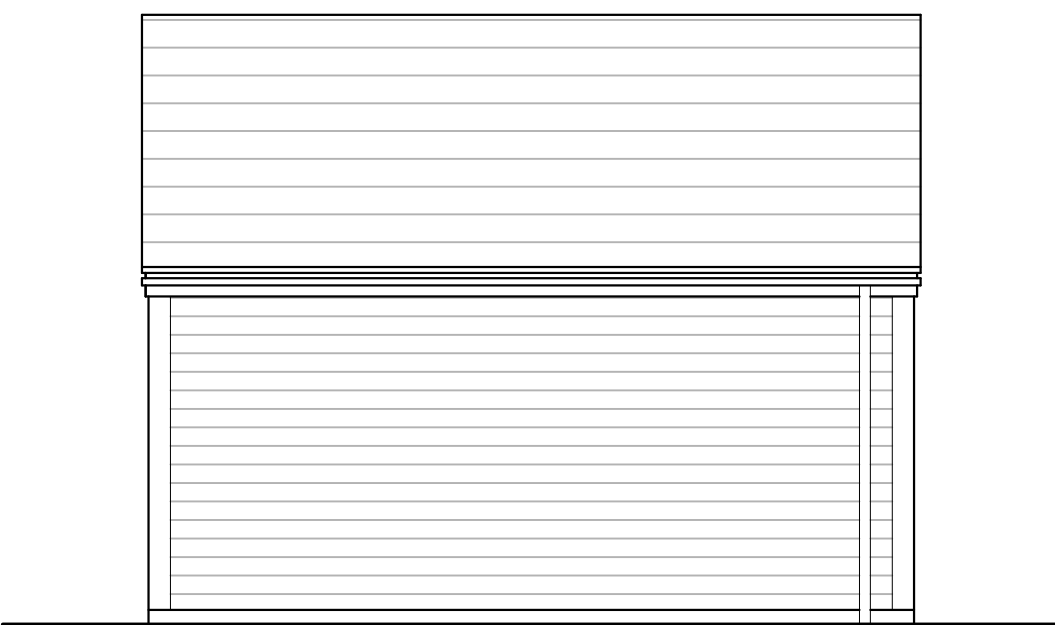

Rear Elevation

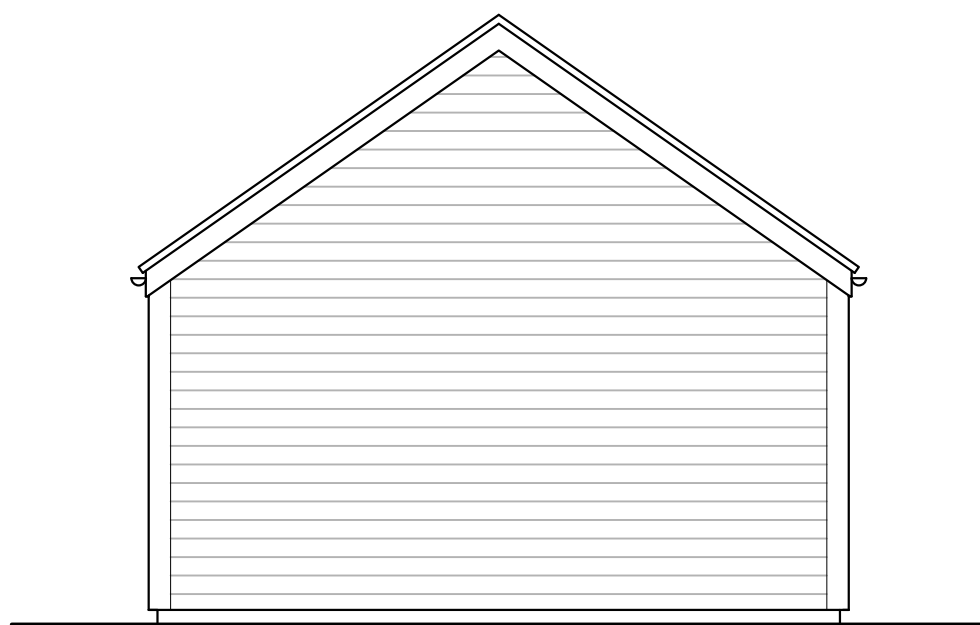

Side Elevation

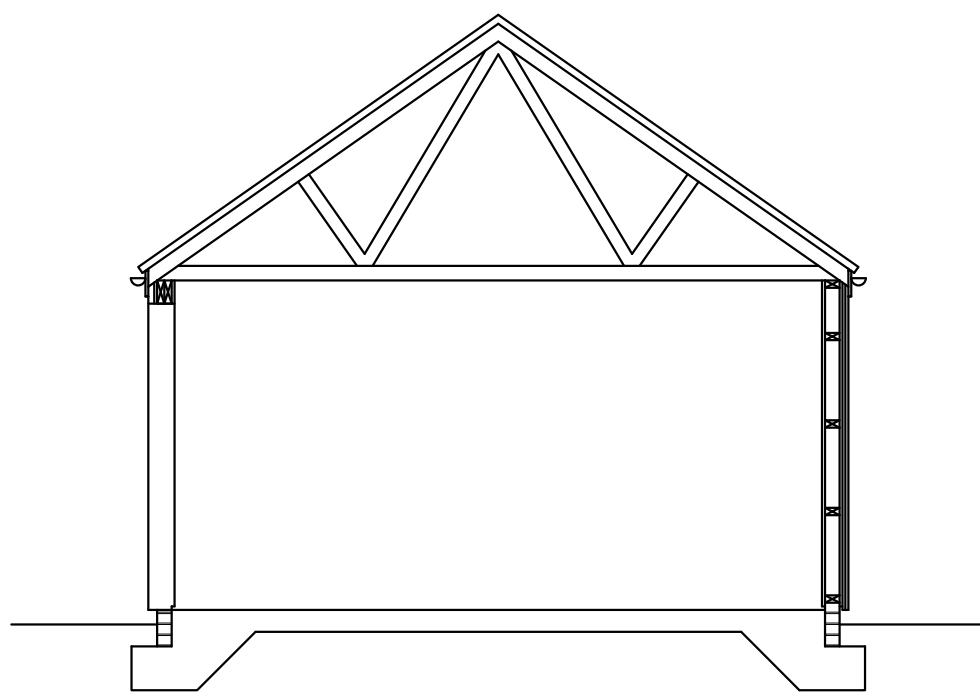

Section

GENERAL All drawings / plans are to be read in conjunction with attached specification All dimensions are to be checked by the building contractor prior to the commencement of work and any discrepancies referred back to Planit Design NE Ltd Copyright of these plans remains under the ownership of Planit Design NE Ltd	REVISIONS:	PROPOSED MATERIALS: Walls: Timber Cladding Roofs: Slate Doors: Timber	Scale Bar at 1:50			DRW. TITLE: Proposed Gardeners Store	PROJECT: Siddows Hall	RIBA RICS	planit			
			DRAWN BY: DC		DATE: September 19	CLIENT: D Coates						
						Scale Bar at 1:100			DRW No: SK/130919/09	PROJECT ADDRESS: Henthorn Road Clitheroe	Plant Design (NE) Ltd 40 Cliff Road Sunderland SR2 0NW t: 0191 523 9679 e: info@plantitdesign.uk.com w: www.planitdesign.uk.com	Plant Design (NE) Ltd 29 The Rise, Darnas Hall Newcastle Upon Tyne NE20 9LH t: 0845 604 3757 e: info@plantitdesign.uk.com w: www.planitdesign.uk.com
						REV:		SCALE: 1:50 1:100	PAPER: A1			