


This drawing is to be read in conjunction with all relevant Architect, consultants' and specialists' drawings and specifications. The Architect is to be notified of any discrepancies before proceeding. Do not scale from this drawing. All dimensions and levels are to be checked on site. This drawing is subject to copyright. All work carried out before Planning and Building Permission has been granted is at the contractor/clients risk.

Note: proposed drawing based on OS dwg information. All illustrated dimensions are approximate and all site dimensions are to be checked on site and subject to site survey.

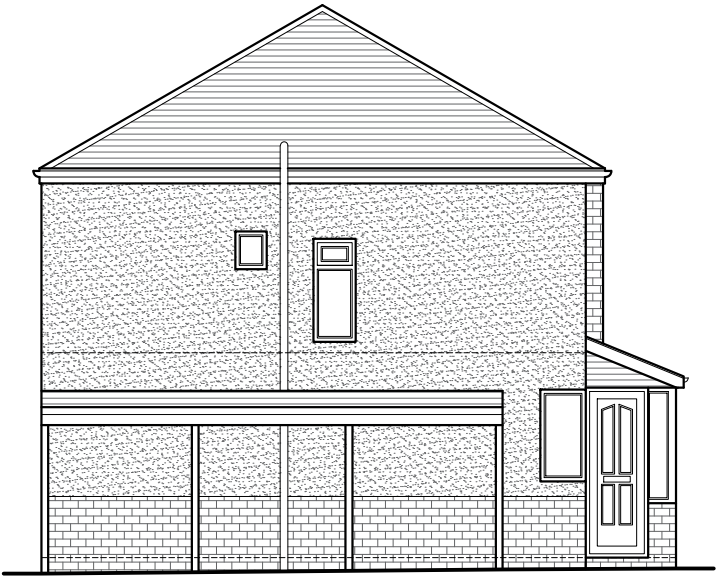


EXISTING NORTH WEST FACING ELEVATION SCALE 1:100




EXISTING NORTH EAST FACING ELEVATION SCALE 1:100



EXISTING SOUTH EAST FACING ELEVATION SCALE 1:100

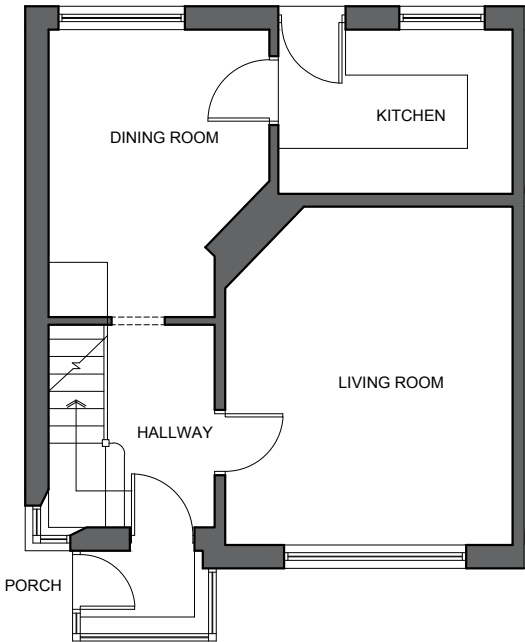

EXISTING GROUND FLOOR PLAN SCALE 1:100

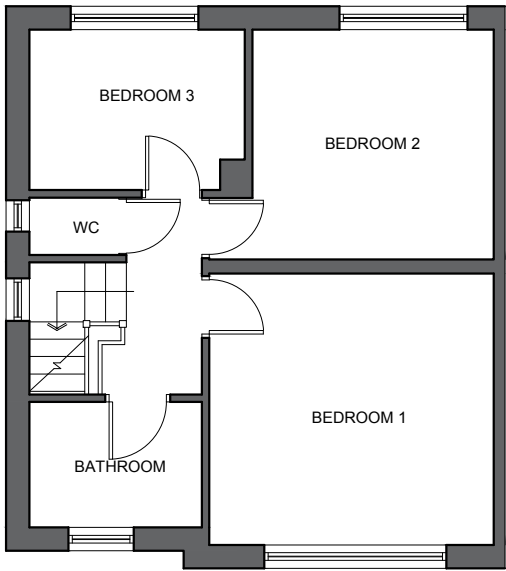

EXISTING FIRST FLOOR PLAN SCALE 1:100

A 03.11.2020 Front Elevation updated in accordance with clients comments BT

Client

Mr and Mrs Goode

Job Title

Proposed Extensions and Alterations to
135 Henthorn Road,
Clitheroe

Drawing Title

EXISTING PLANS AND ELEVATIONS

Scale

1:100 @ A3

Date

Sept 2020

Drawn

BT

spa
ARCHITECTS

SUNDERLAND PEACOCK & ASSOCIATES LTD.
HAZELMERE, PIMLICO ROAD, CLITHEROE
LANCASHIRE, BB7 2AG
T 01200 423178 F 01200 427328
E info@sunderlandpeacock.com
www.sunderlandpeacock.com



6140 - E02

REV
A