

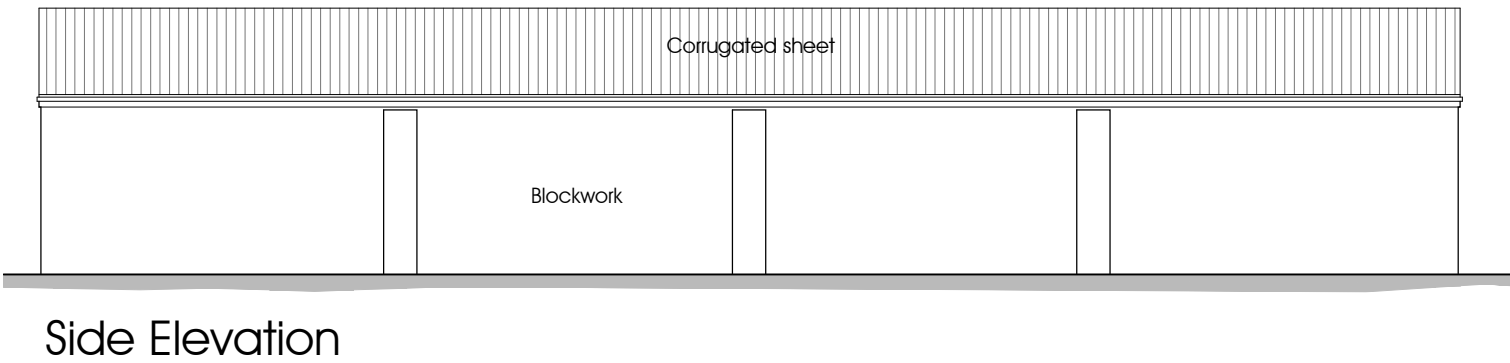
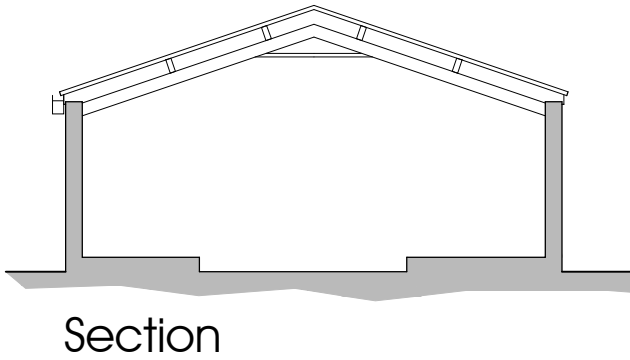
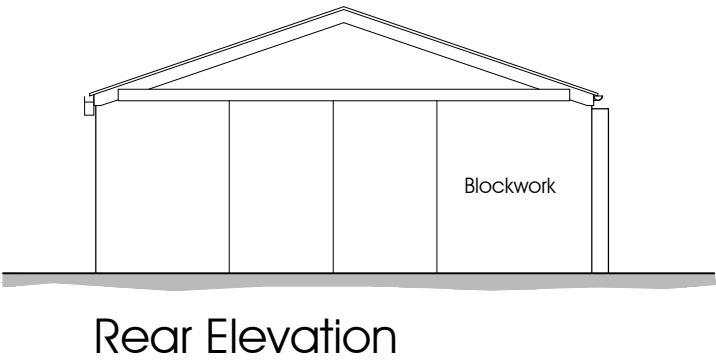
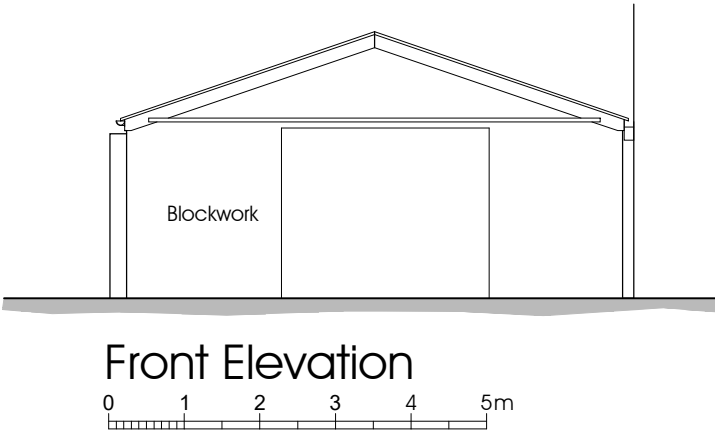
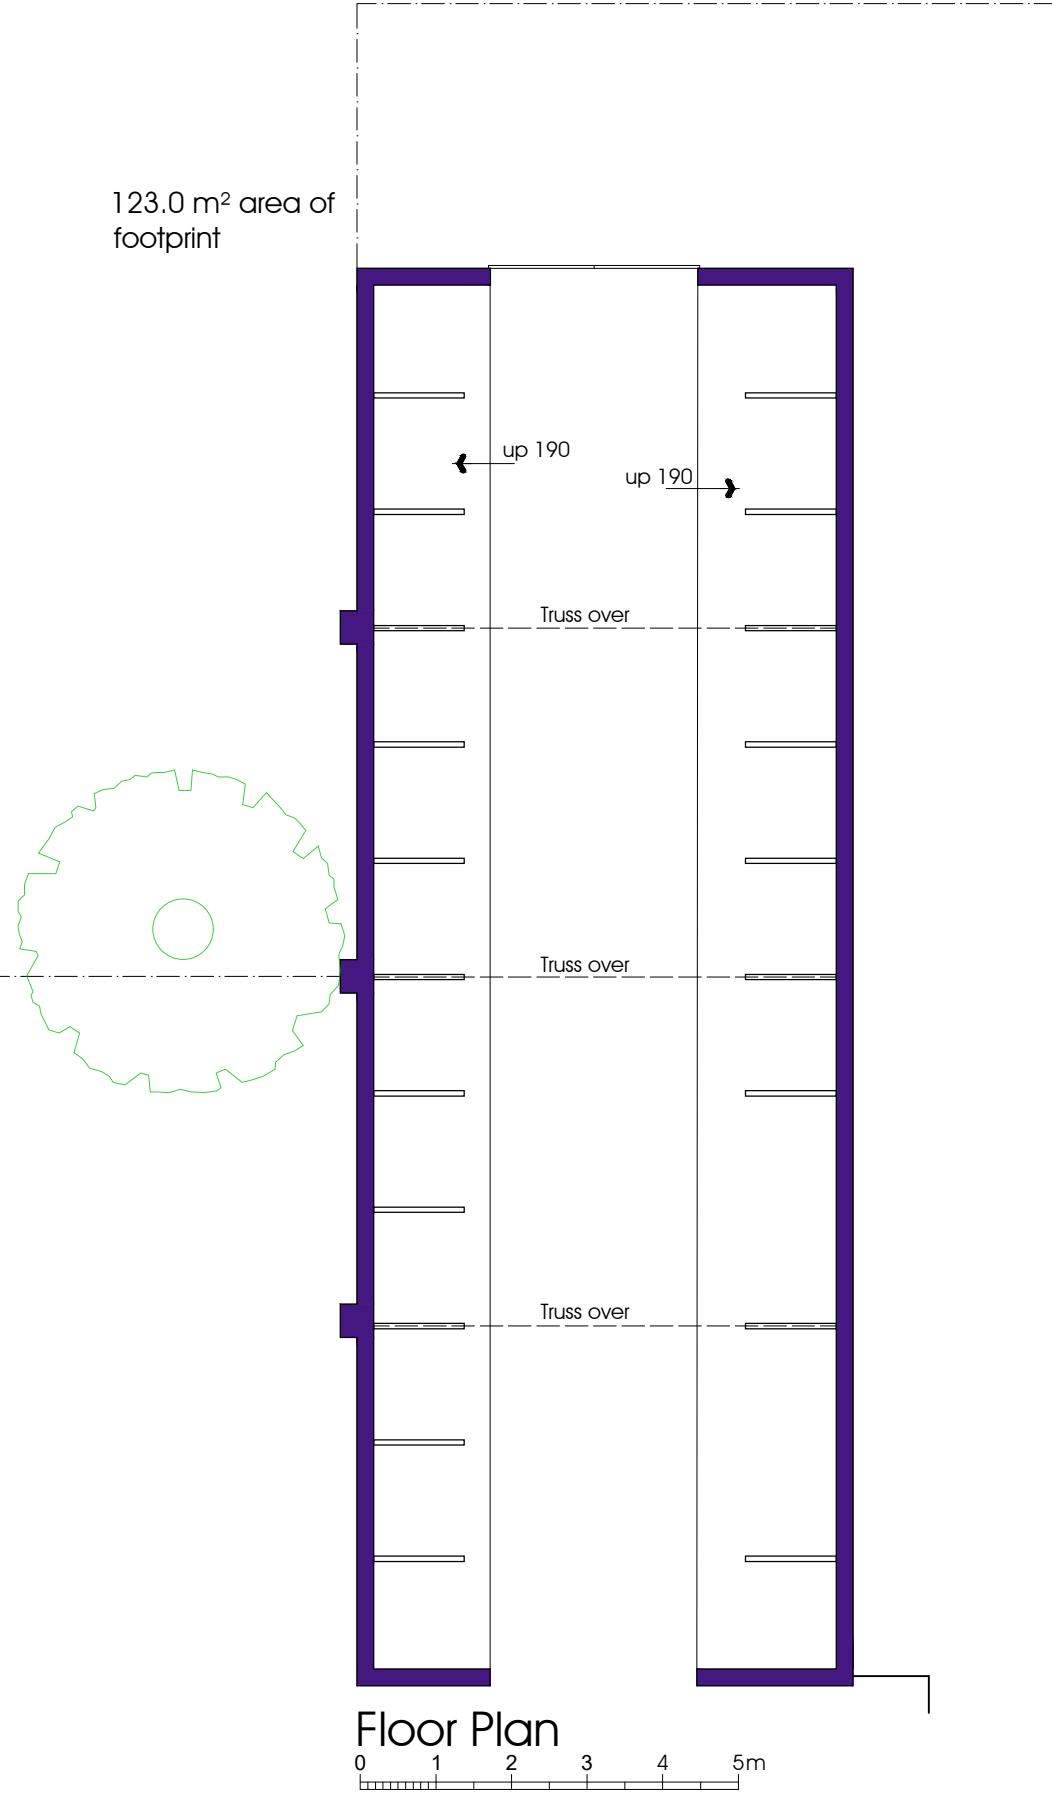
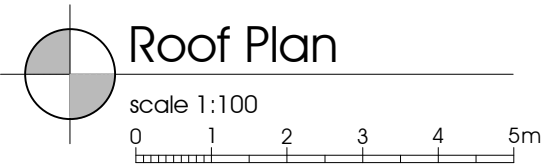
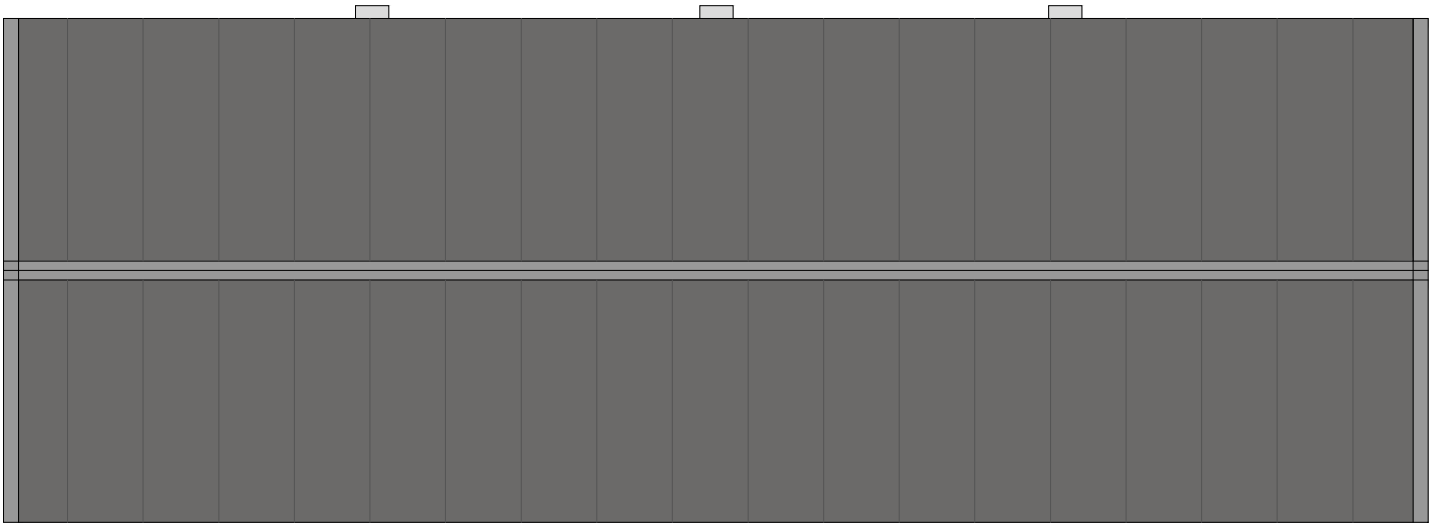


NOTES:
1: Do not scale this drawing, use figured dimensions only 2: The Contractor, Sub Contractor or specialist supplier are responsible for confirming site dimensions prior to fabrication 3: Any dimensional discrepancies are to be reported to the Architect immediately

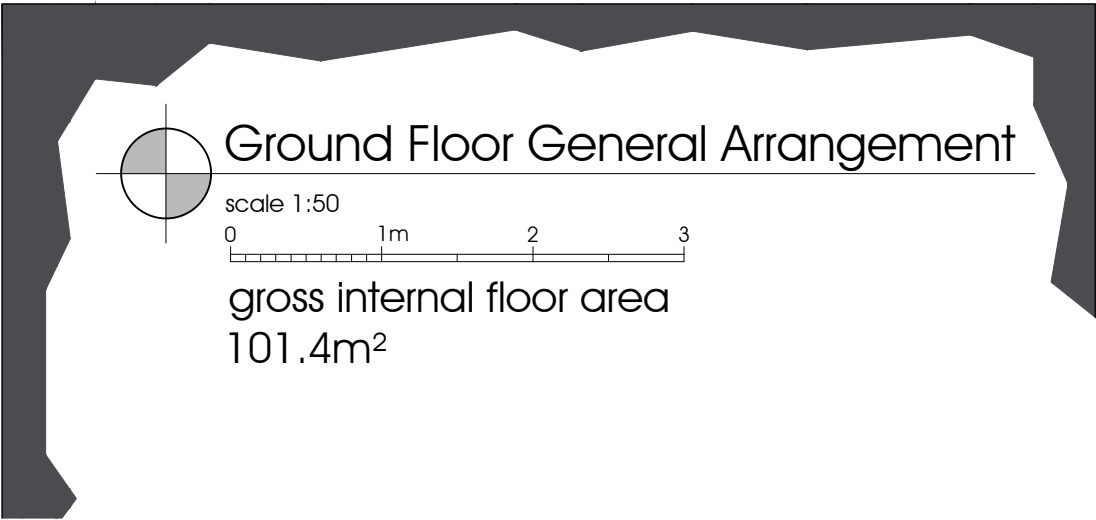


NOTES:
1: Do not scale this drawing, use figured dimensions only 2: The Contractor, Sub Contractor or specialist supplier are responsible for confirming site dimensions prior to fabrication 3: Any dimensional discrepancies are to be reported to the Architect immediately

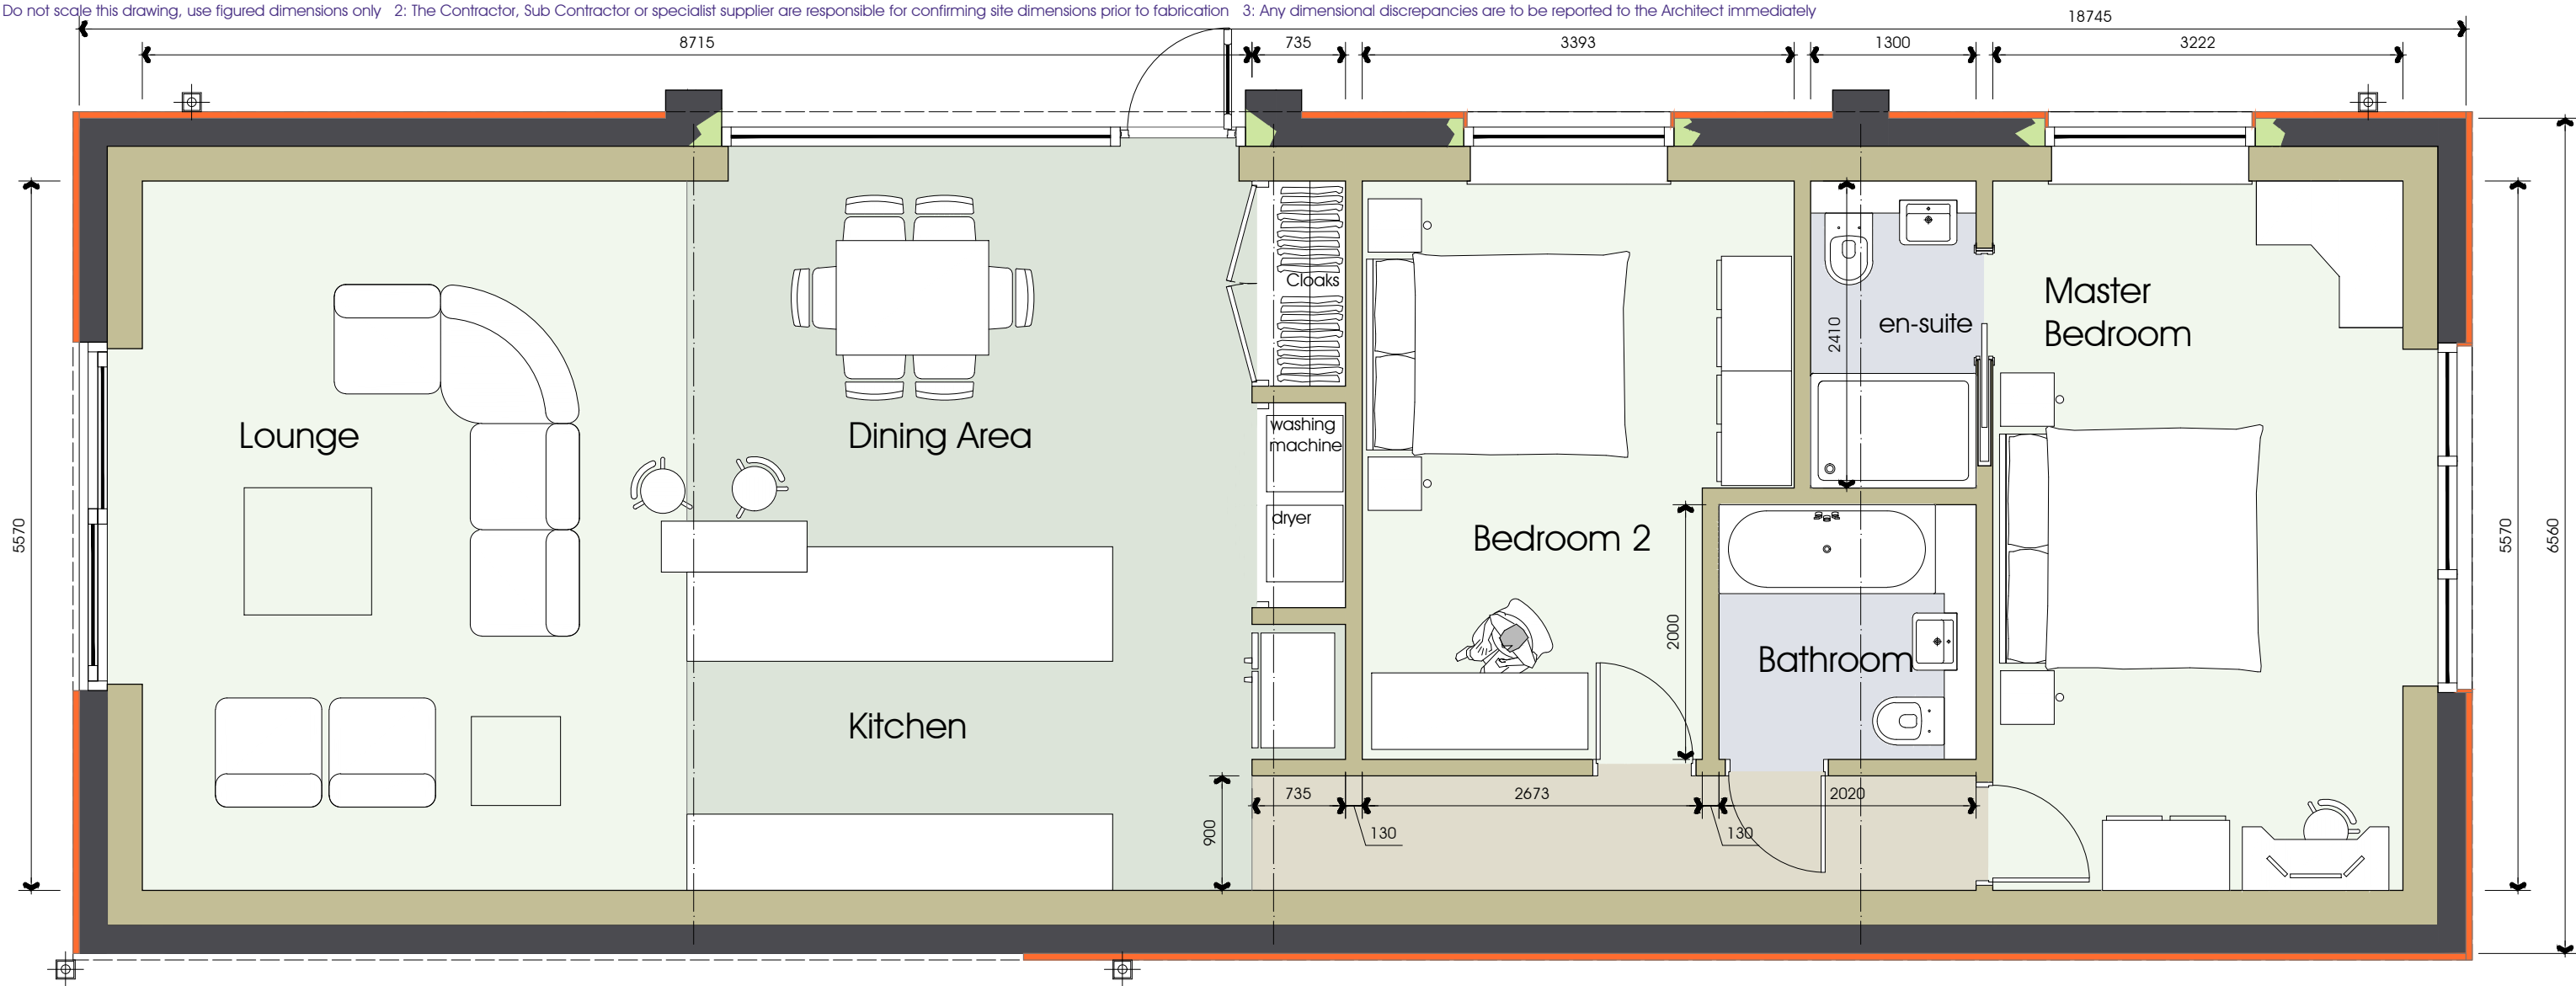


NOTES:


1: Do not scale this drawing, use figured dimensions only 2: The Contractor, Sub Contractor or specialist supplier are responsible for confirming site dimensions prior to fabrication 3: Any dimensional discrepancies are to be reported to the Architect immediately

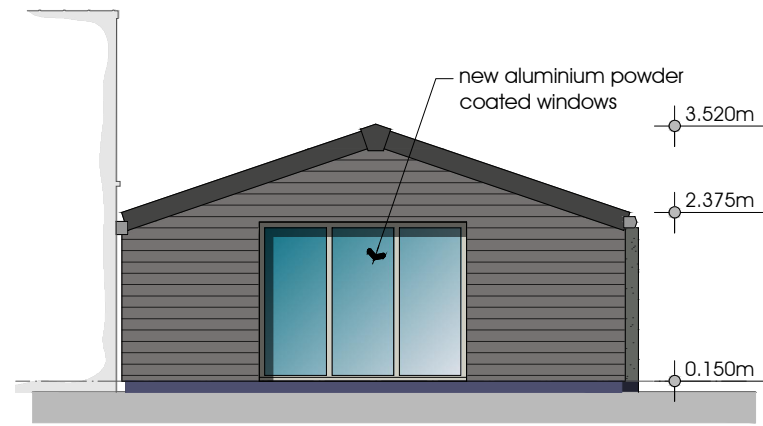


North East Elevation
scale 1:100
0 1 2 3 4 5m

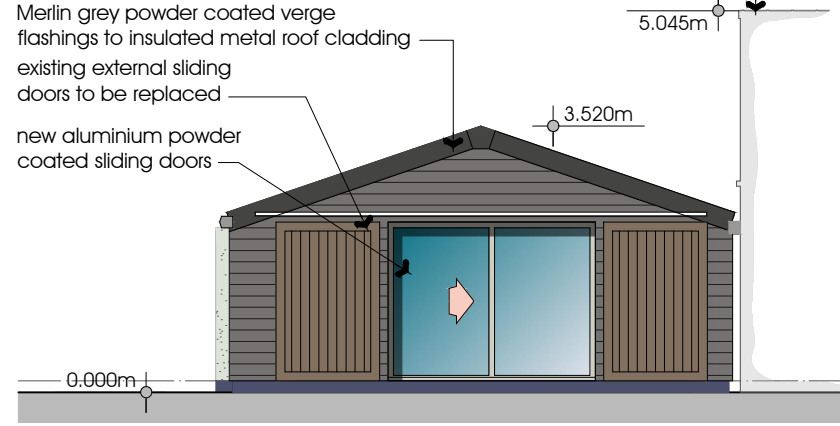


South West Elevation
scale 1:100

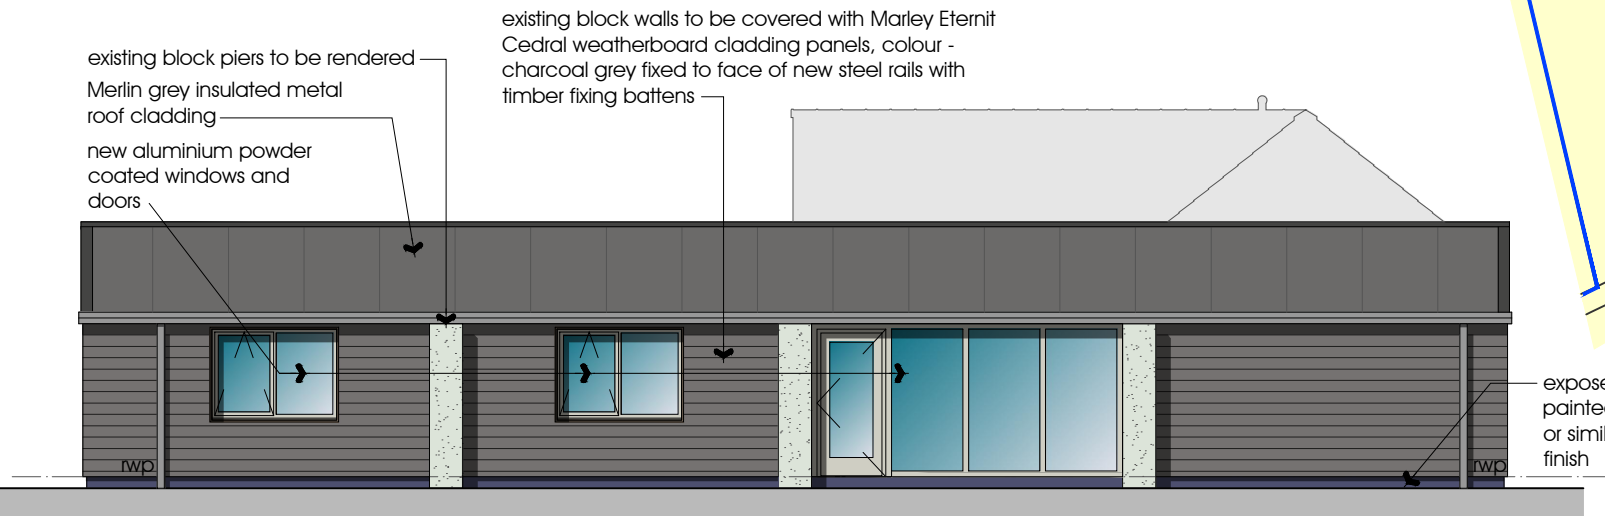

North West Elevation
scale 1:100

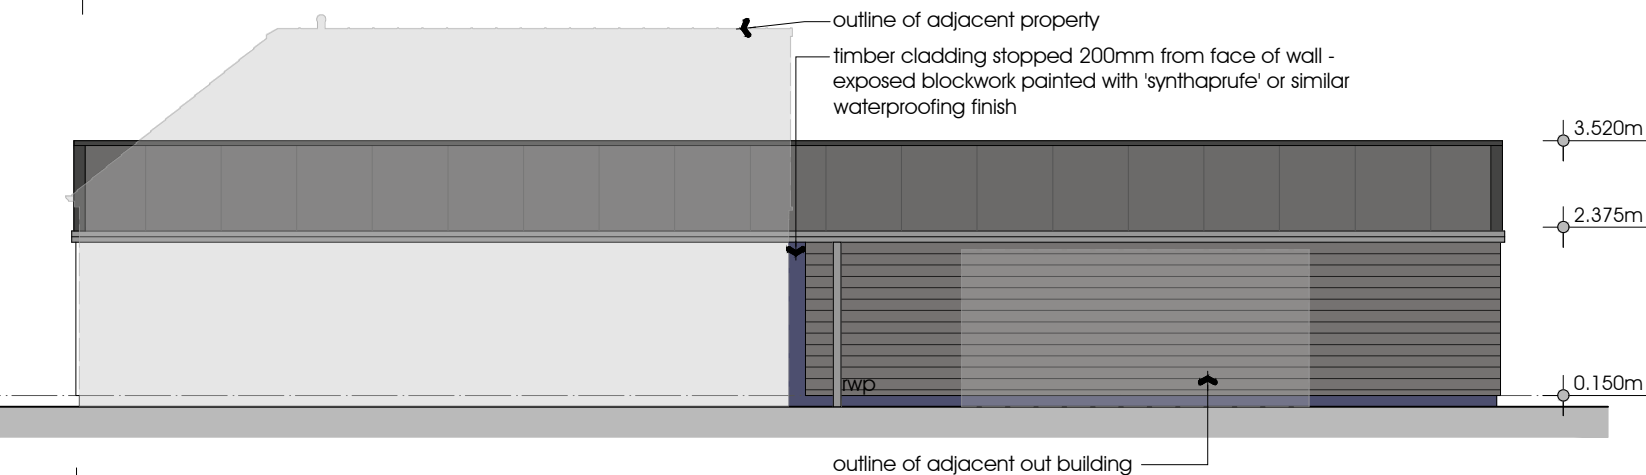

South East Elevation
scale 1:100

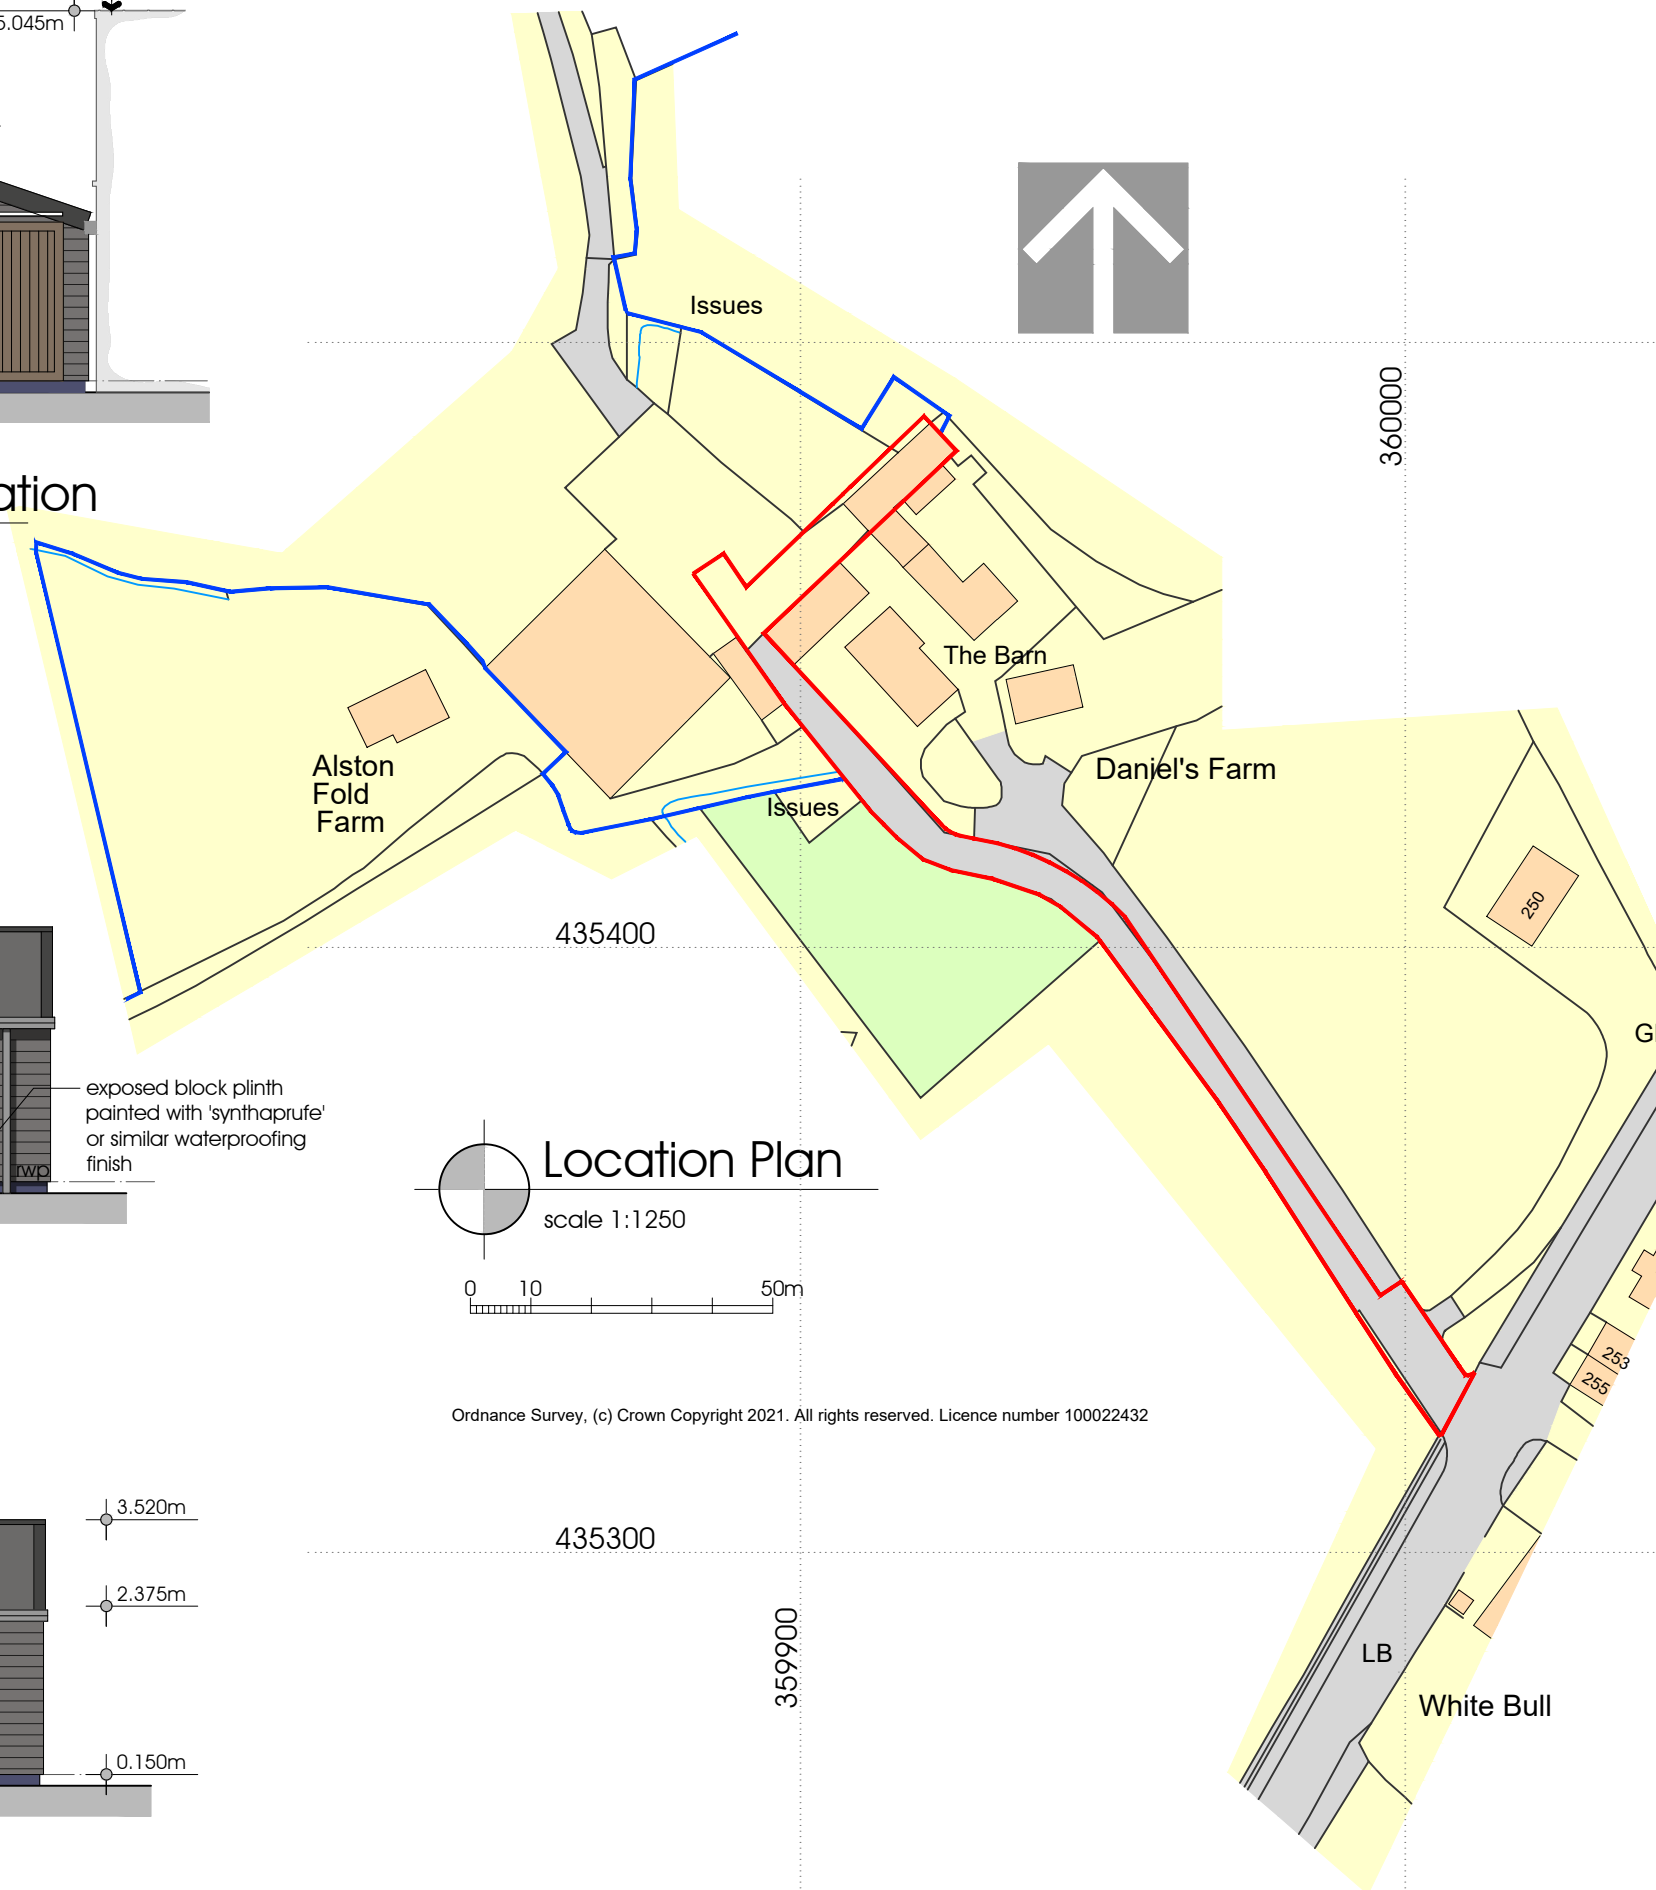

Location Plan
scale 1:1250
0 10 50m

Ordnance Survey, (c) Crown Copyright 2021. All rights reserved. Licence number 100022432


Conversion: Proir Notification
Preston Road, Alston, Preston PR3 3BL
Mr Forshaw
Barn 1

Elevations and
Location Plan
DATE 09.02.2021


JOB NO. 3153
DRAWING NO. 012
REVISION
SCALE 1:100 @ A3

PGB
ARCHITECTURAL
SERVICES LTD


NOTES:
1: Do not scale this drawing, use figured dimensions only 2: The Contractor, Sub Contractor or specialist supplier are responsible for confirming site dimensions prior to fabrication 3: Any dimensional discrepancies are to be reported to the Architect immediately

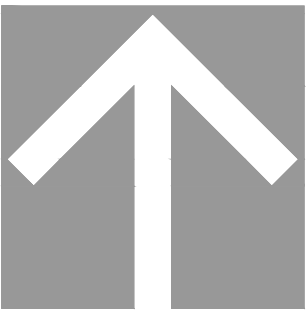

Indicative Block Plan
scale 1:500

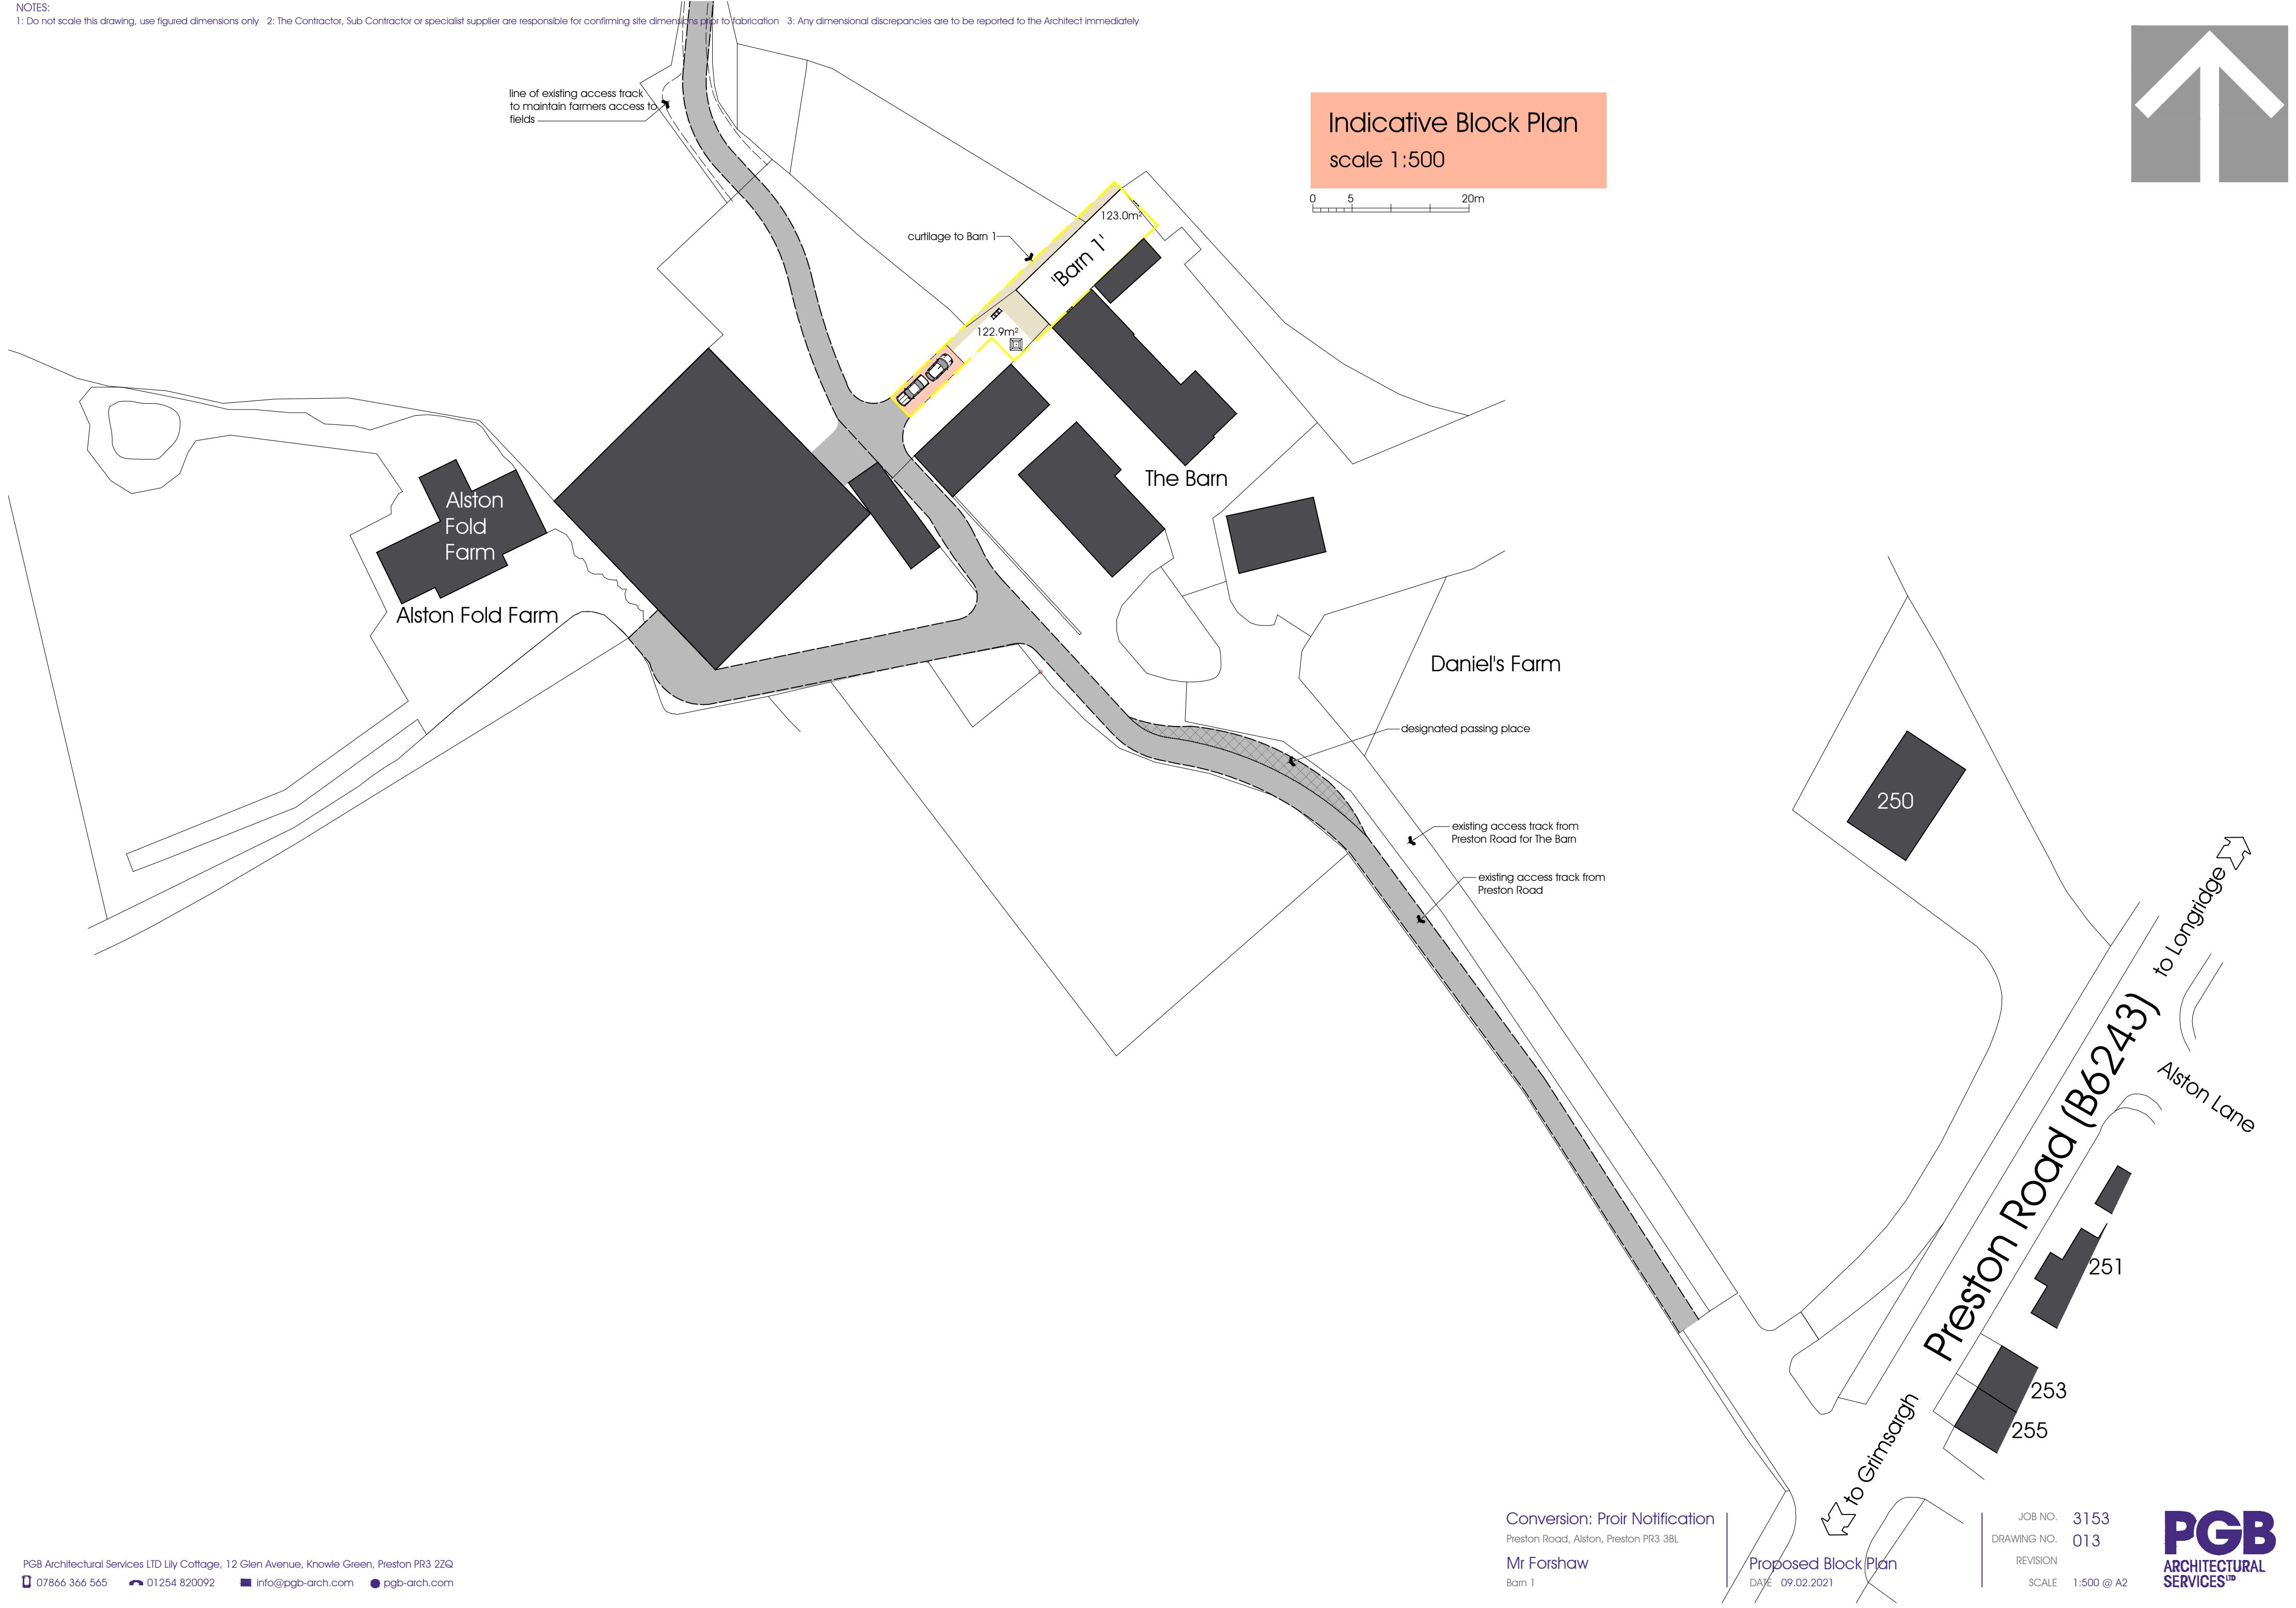

NOTES:
1: Do not scale this drawing, use figured dimensions only 2: The Contractor, Sub Contractor or specialist supplier are responsible for confirming site dimensions prior to construction 3: Any dimensional discrepancies are to be reported to the Architect immediately

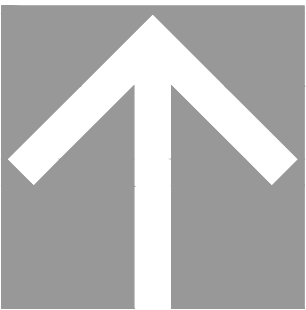

Existing Block Plan
scale 1:500

0 5 20m

