




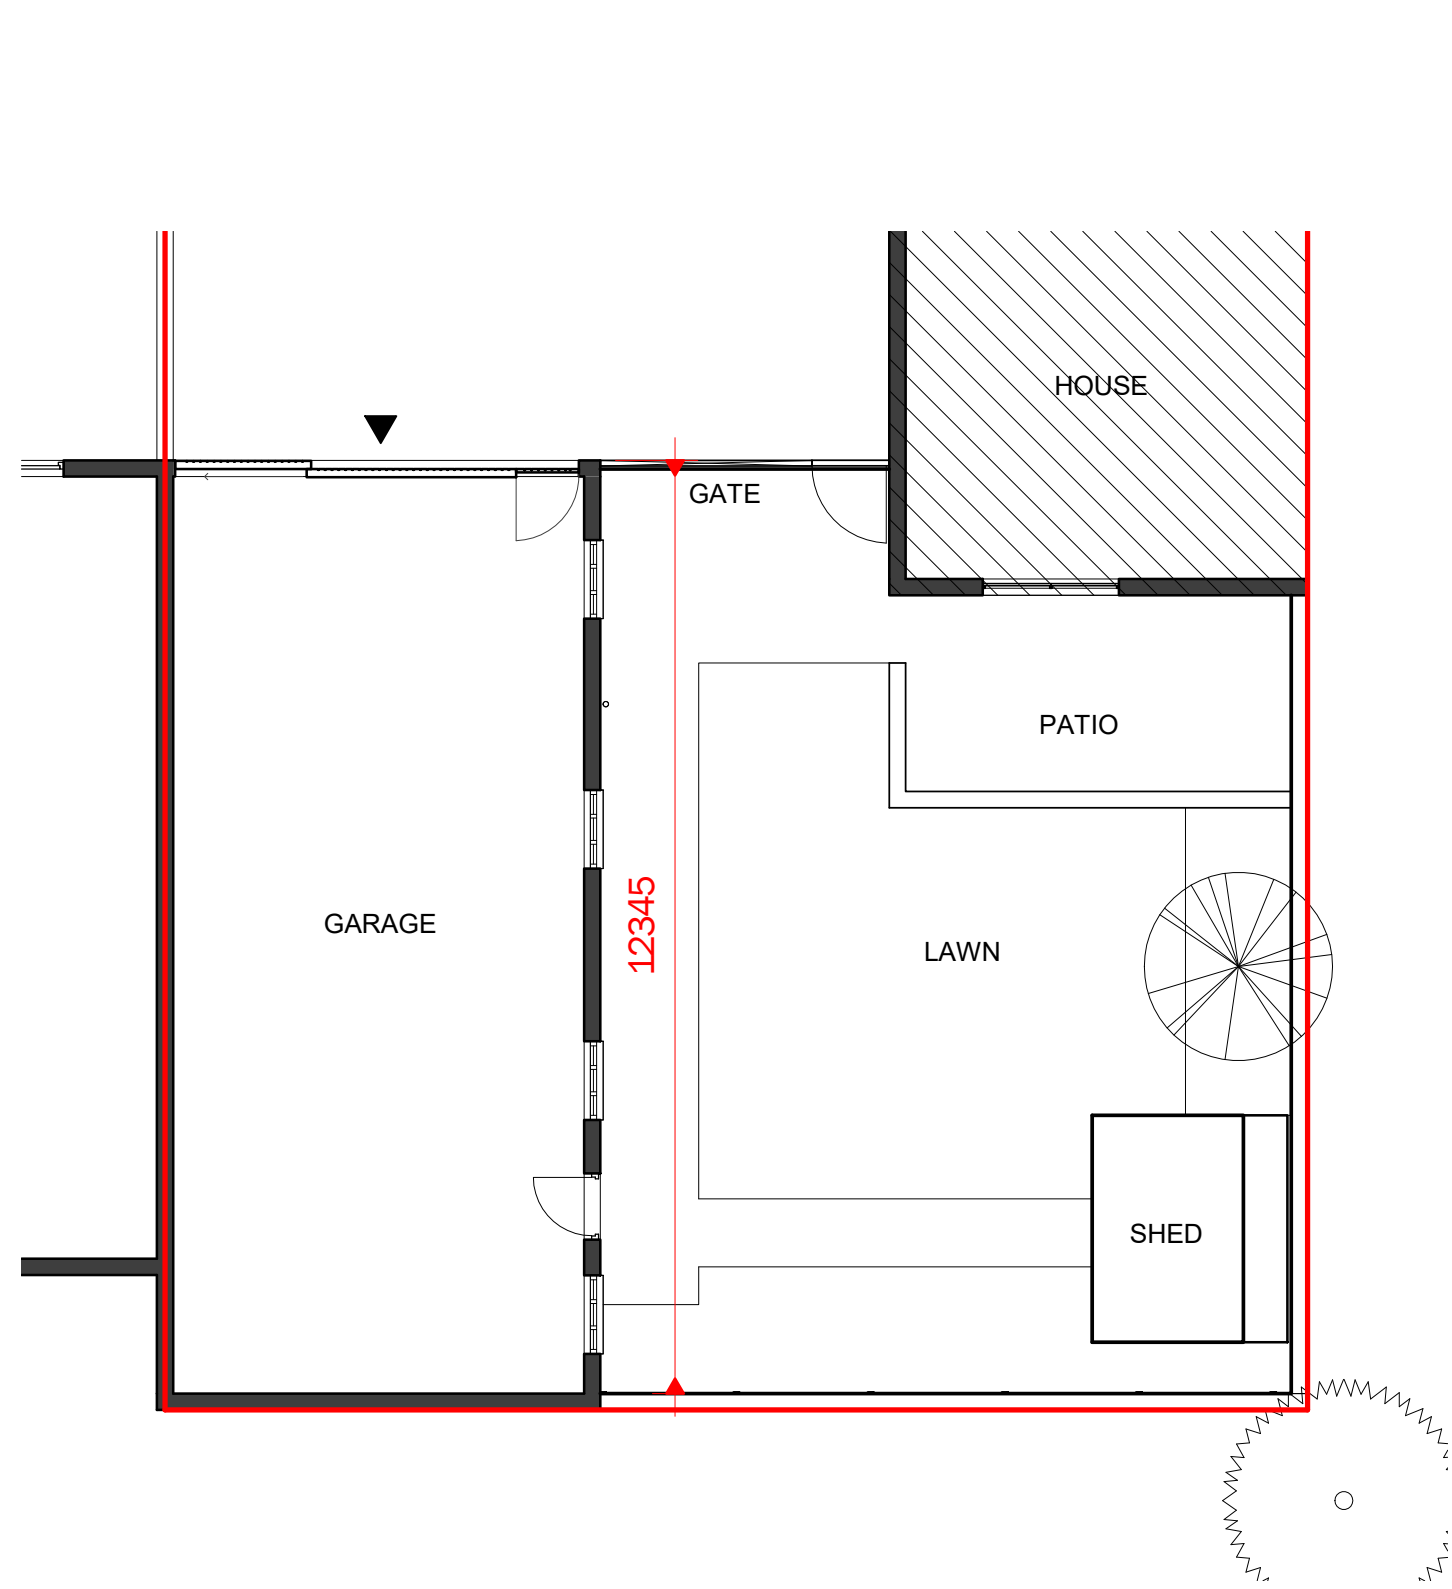


1 0 GROUND FLOOR
1 : 100

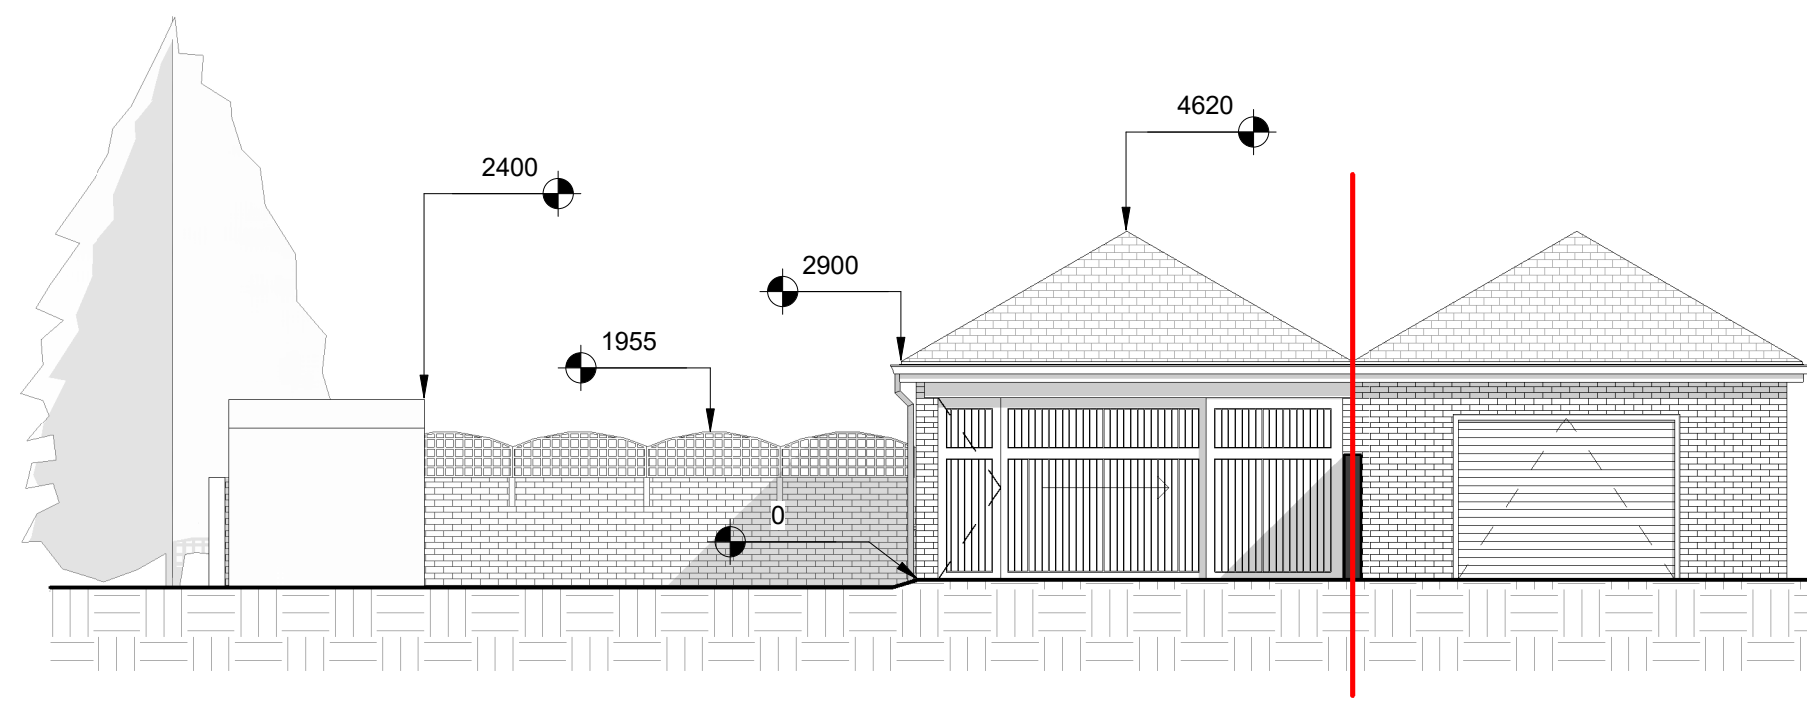


2 EXISTING NORTH WEST
1 : 100

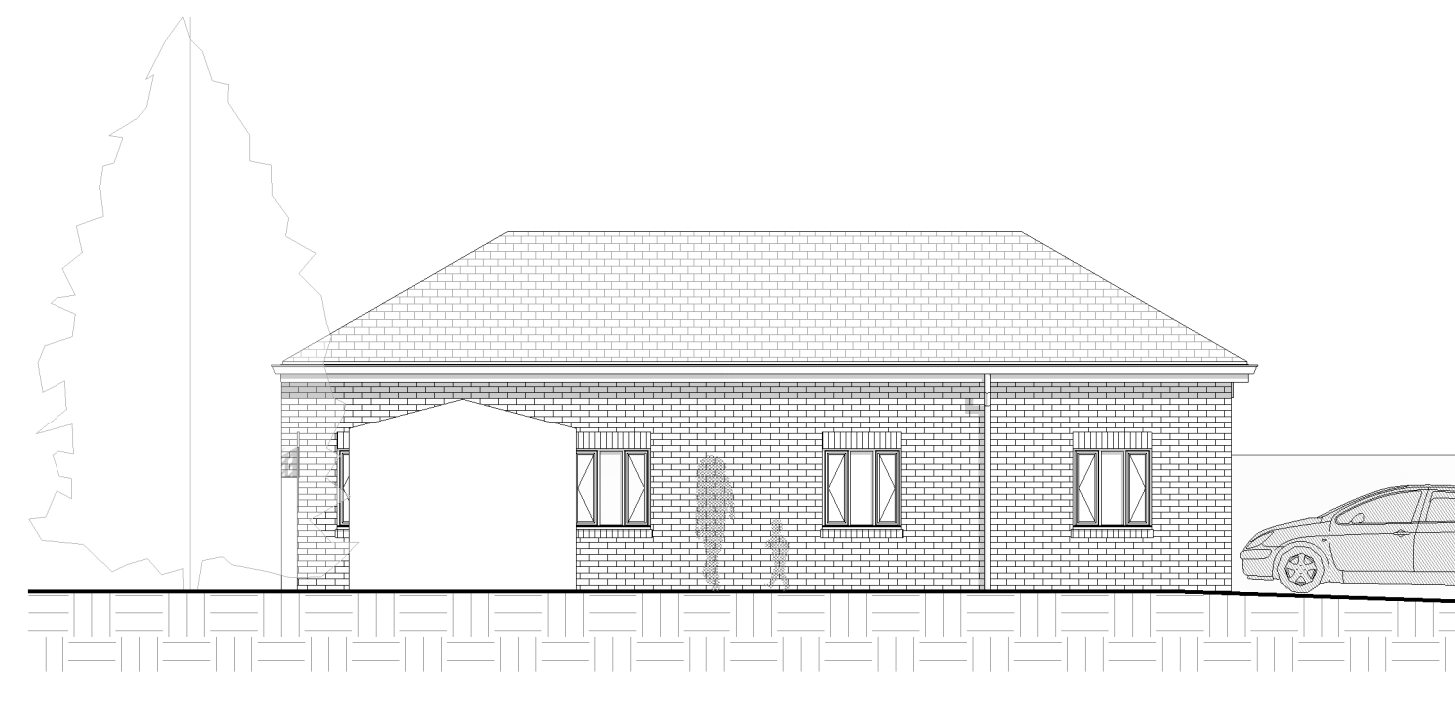

4 EXISTING NORTH EAST
1 : 100

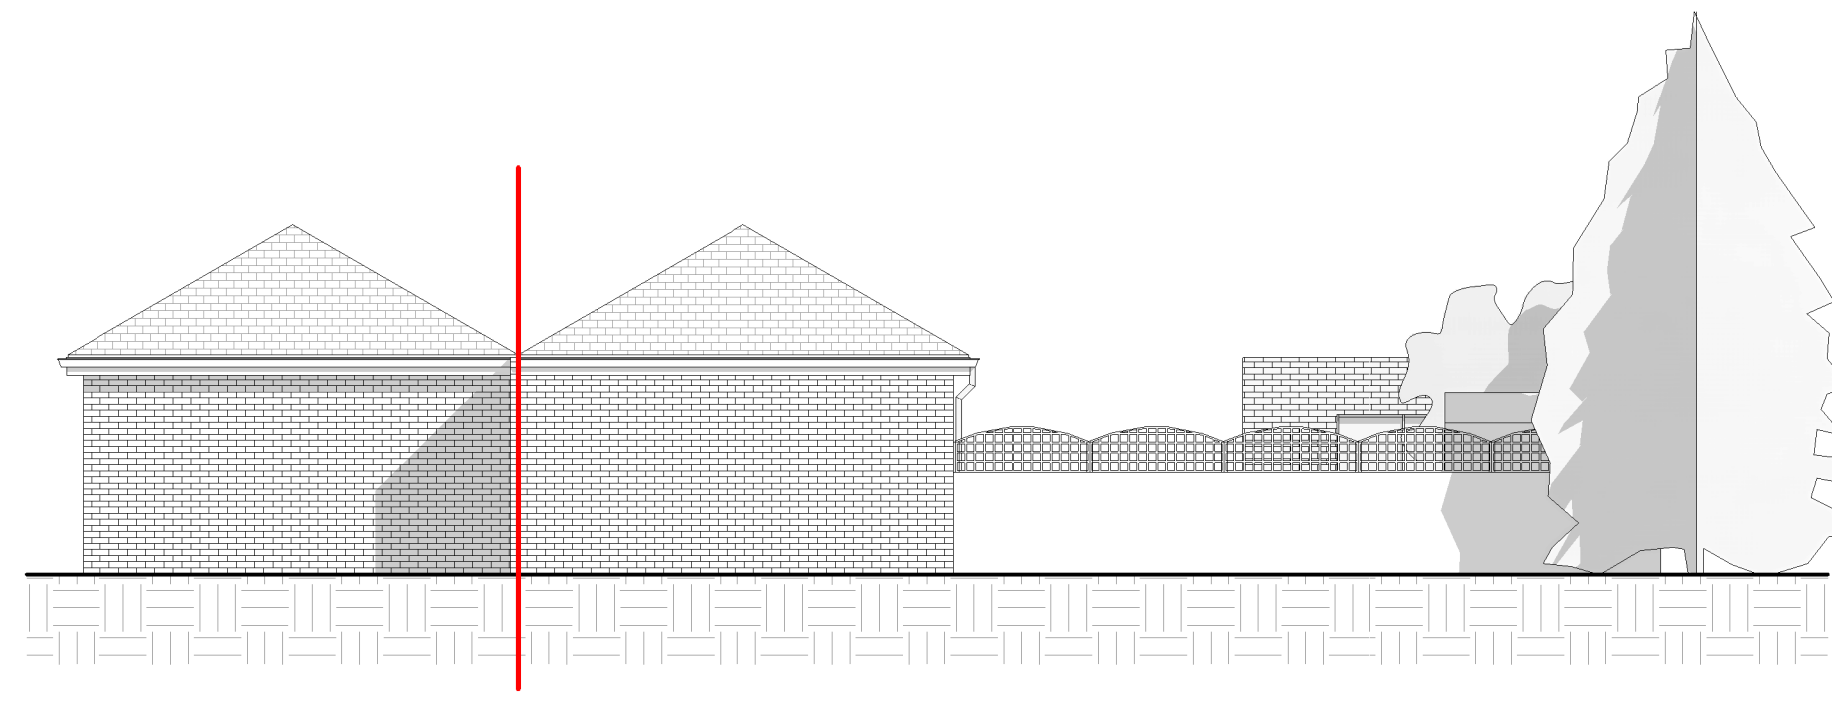

3 EXISTING SOUTH EAST
1 : 100

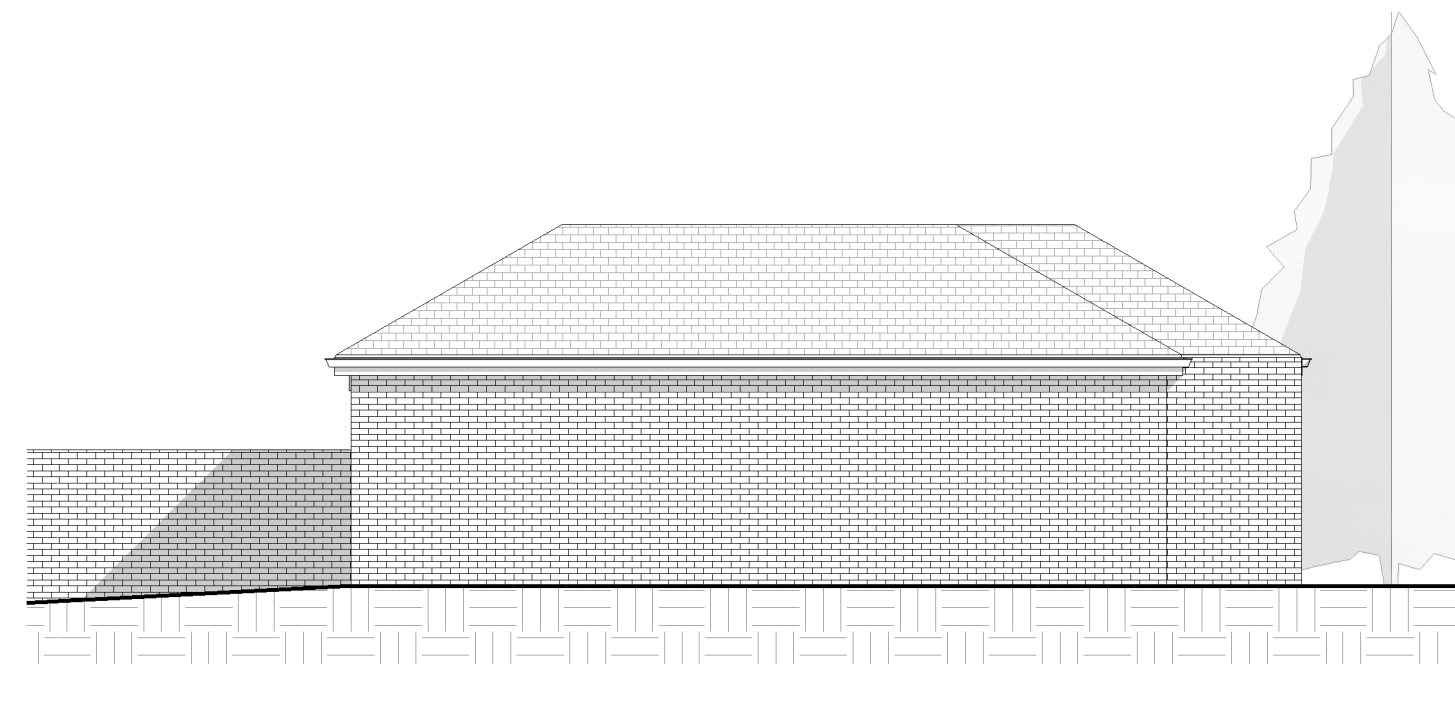

5 EXISTING SOUTH WEST
1 : 100



6 EXISTING SITE PLAN
1 : 200



Peter Hitchen
Architects

Marathon House
The Sidings Business Park
Whalley, BB7 9SE

01254 823 885

www.peterhitchenarchitects.co.uk

NOTES:

No.	Description	Date

CLIENT:

MR C WILKINSON

PROJECT:

PROPOSED SINGLE-STOREY EXTENSION TO
GARAGE @ RADLEY, RIBBLESDALE AVENUE,
CLITHEROE, BB7 2HZ

SHEET:

EXISTING PLANS &
ELEVATIONS

Project number PHA/594

Date 06/04/2021

Drawn by RH

Checked by PH

A1.3

Scale As indicated

Sheet size A1