




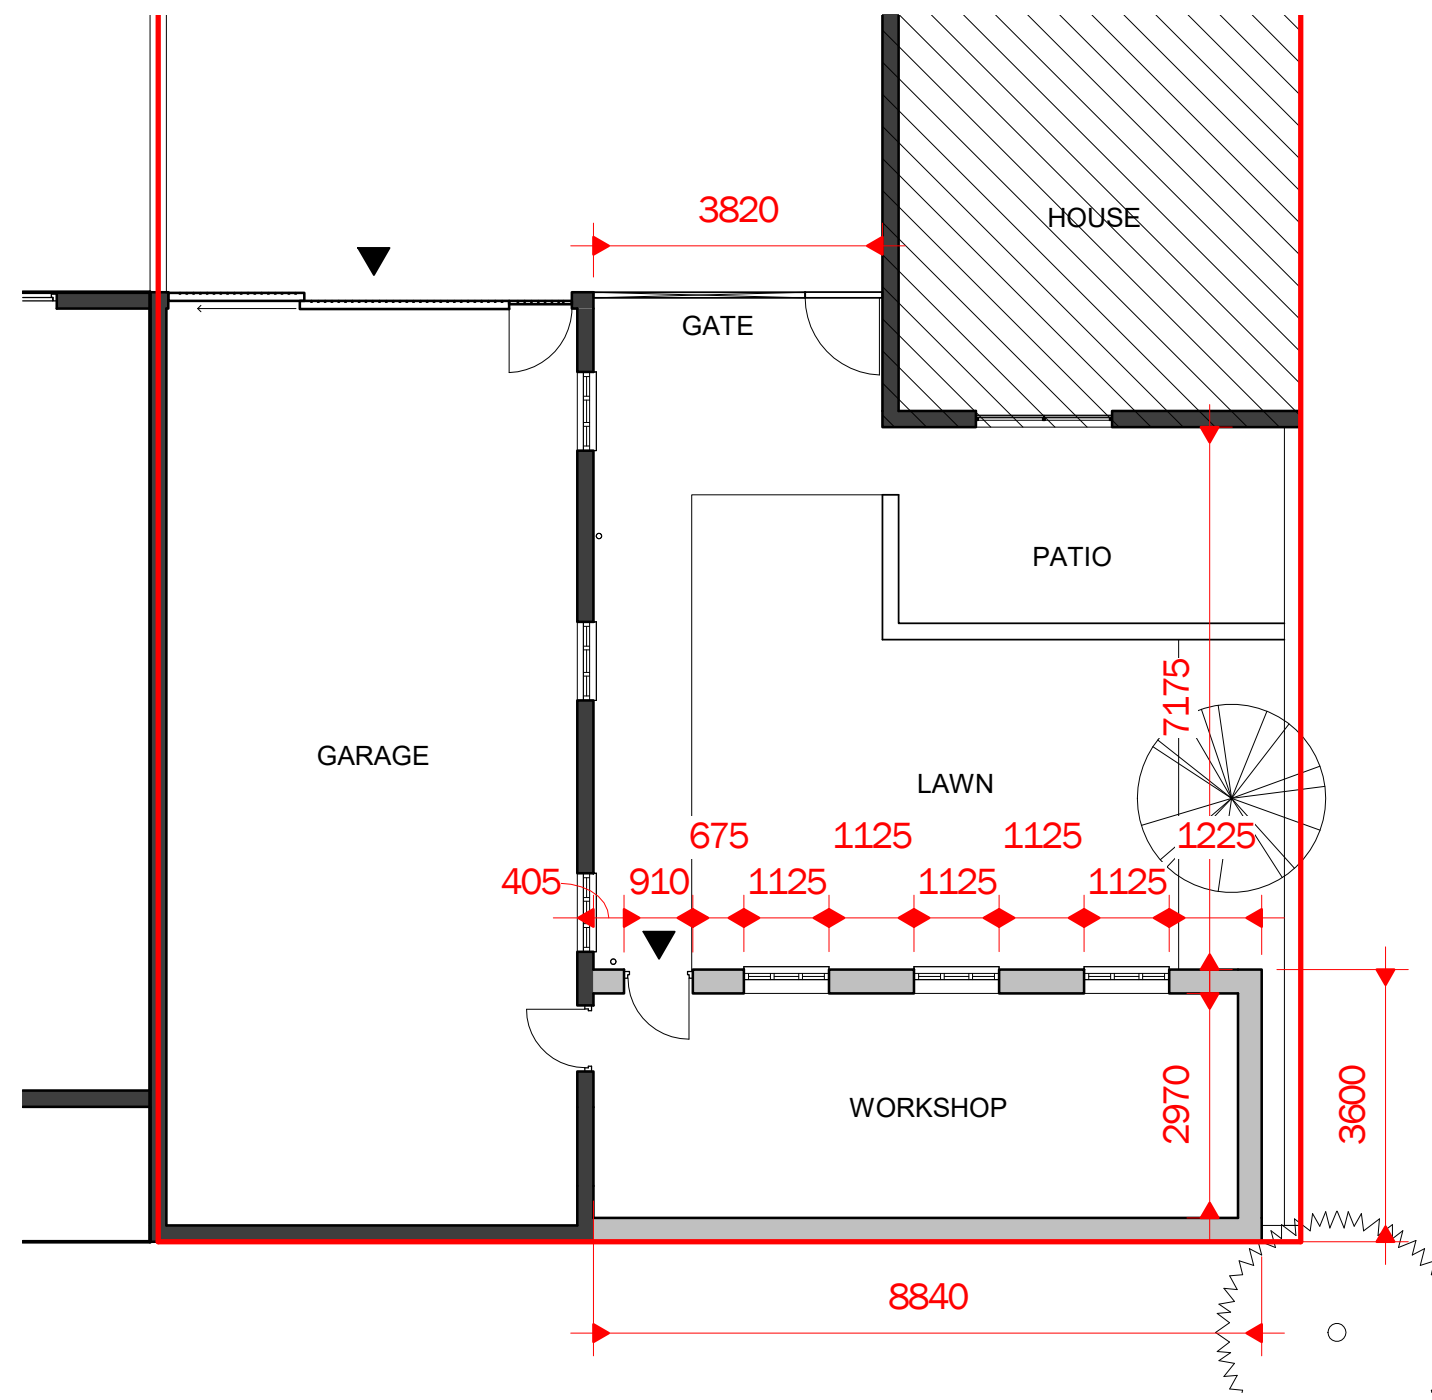


1 0 PROPOSED GROUND FLOOR
1 : 100

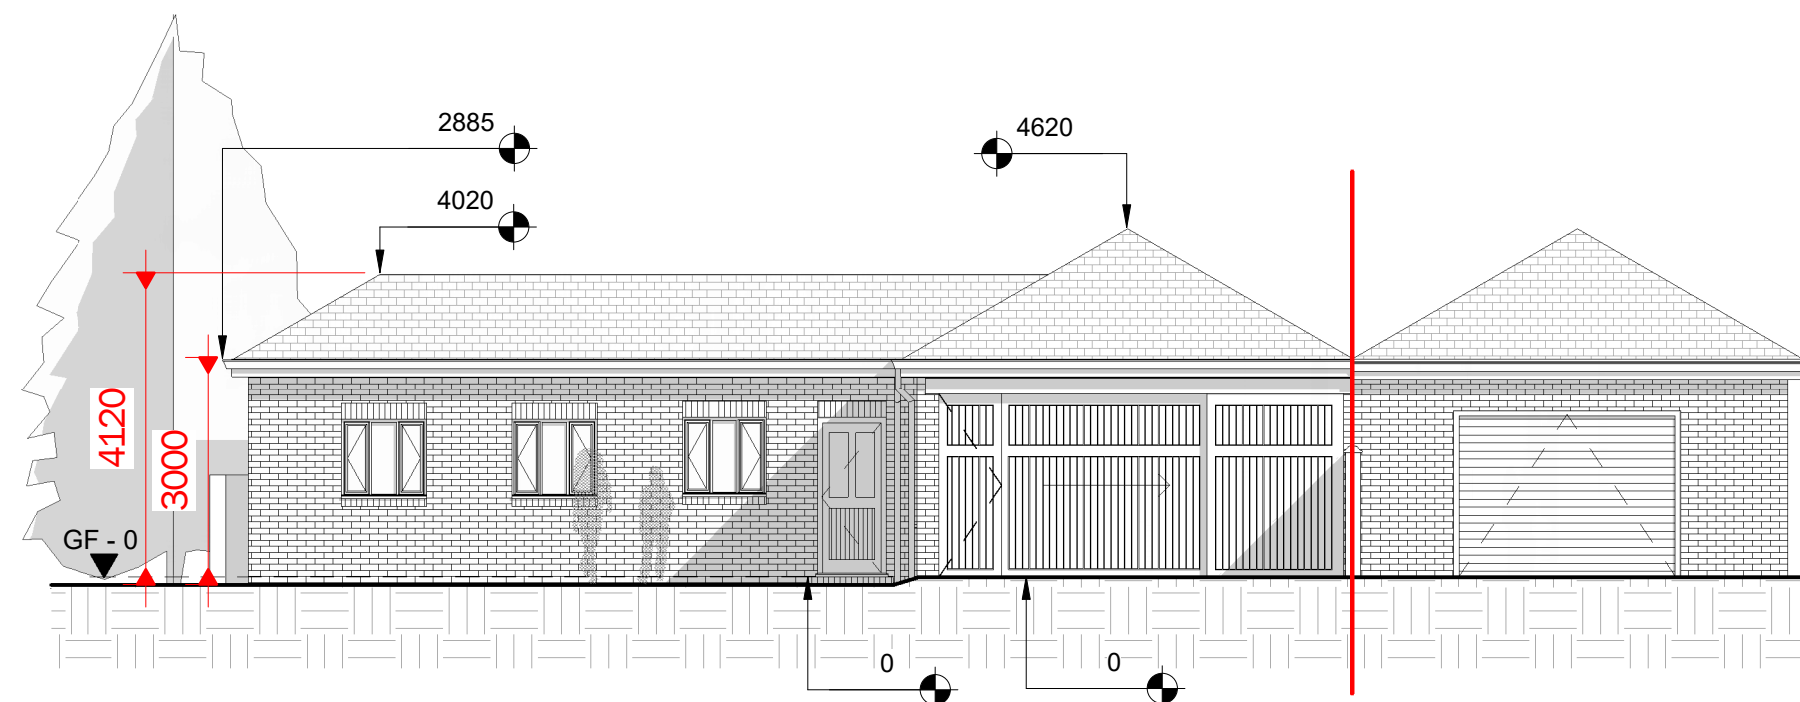


2 PROPOSED NORTH WEST
1 : 100

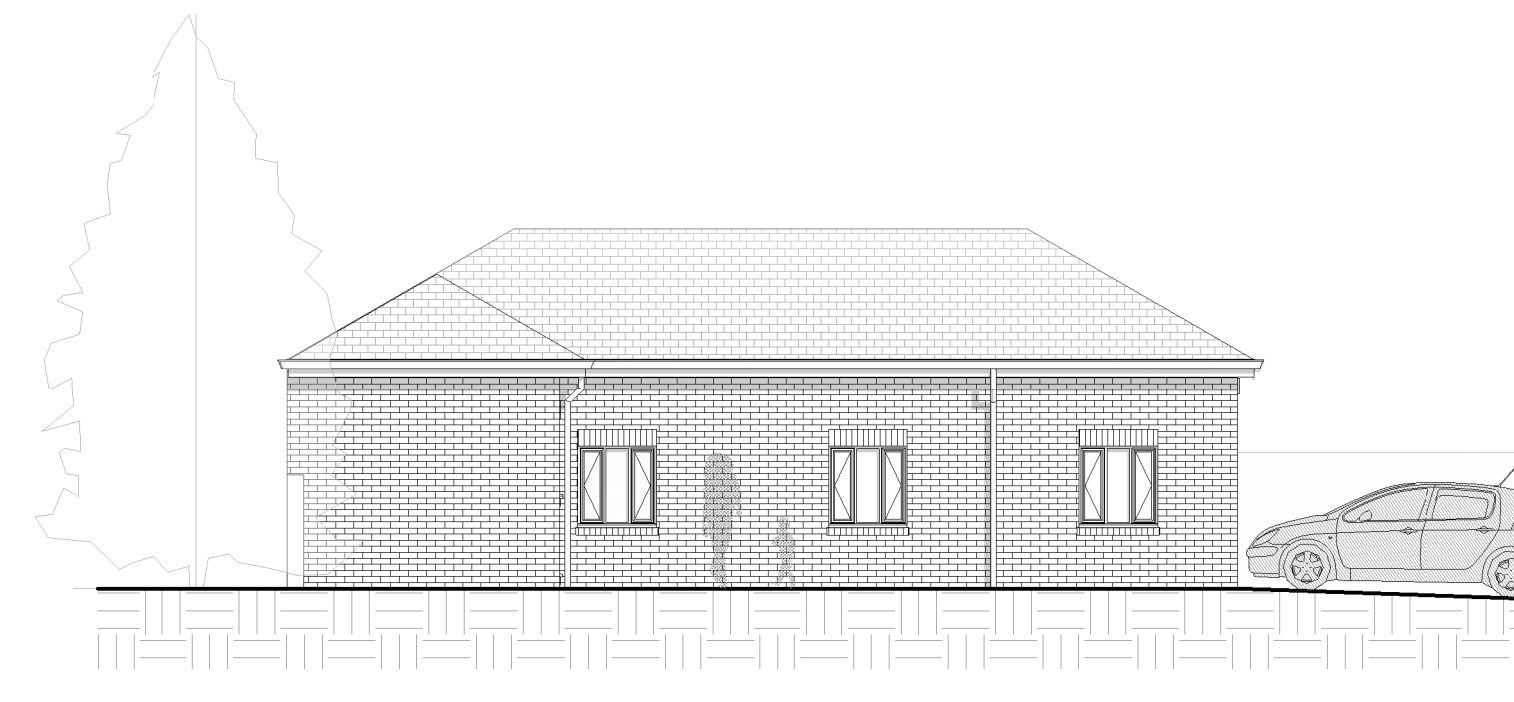


4 PROPOSED NORTH EAST
1 : 100

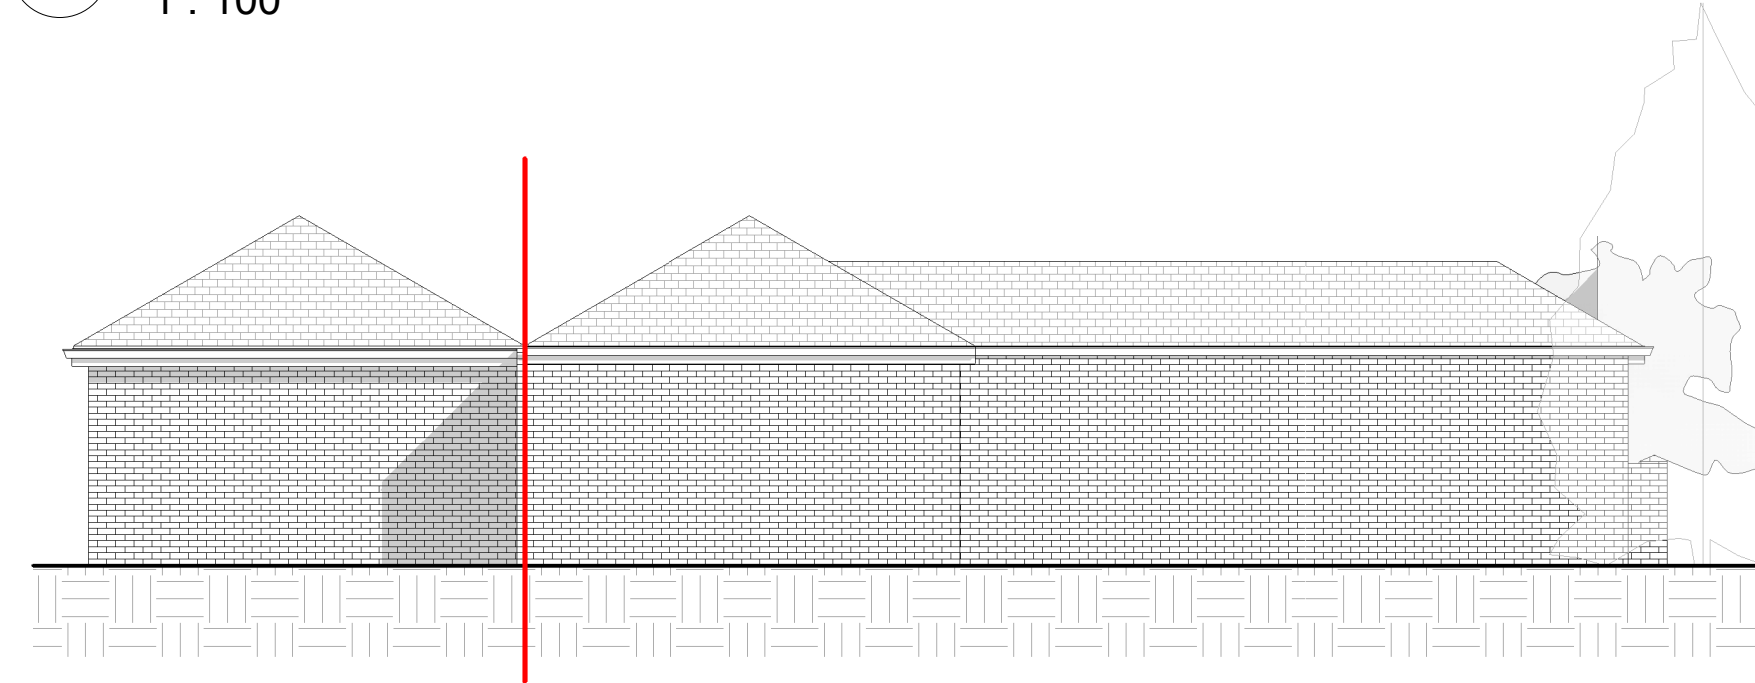

3 PROPOSED SOUTH EAST
1 : 100

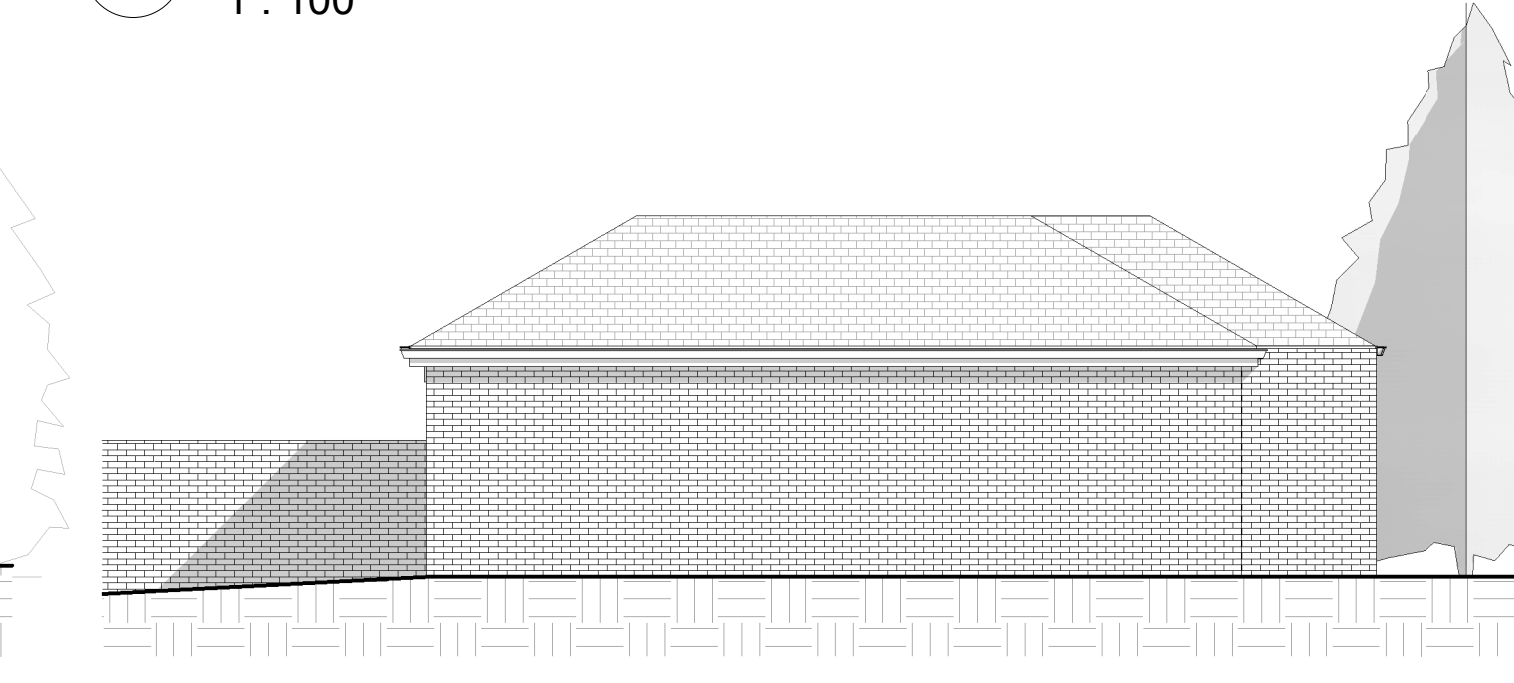

5 PROPOSED SOUTH WEST
1 : 100

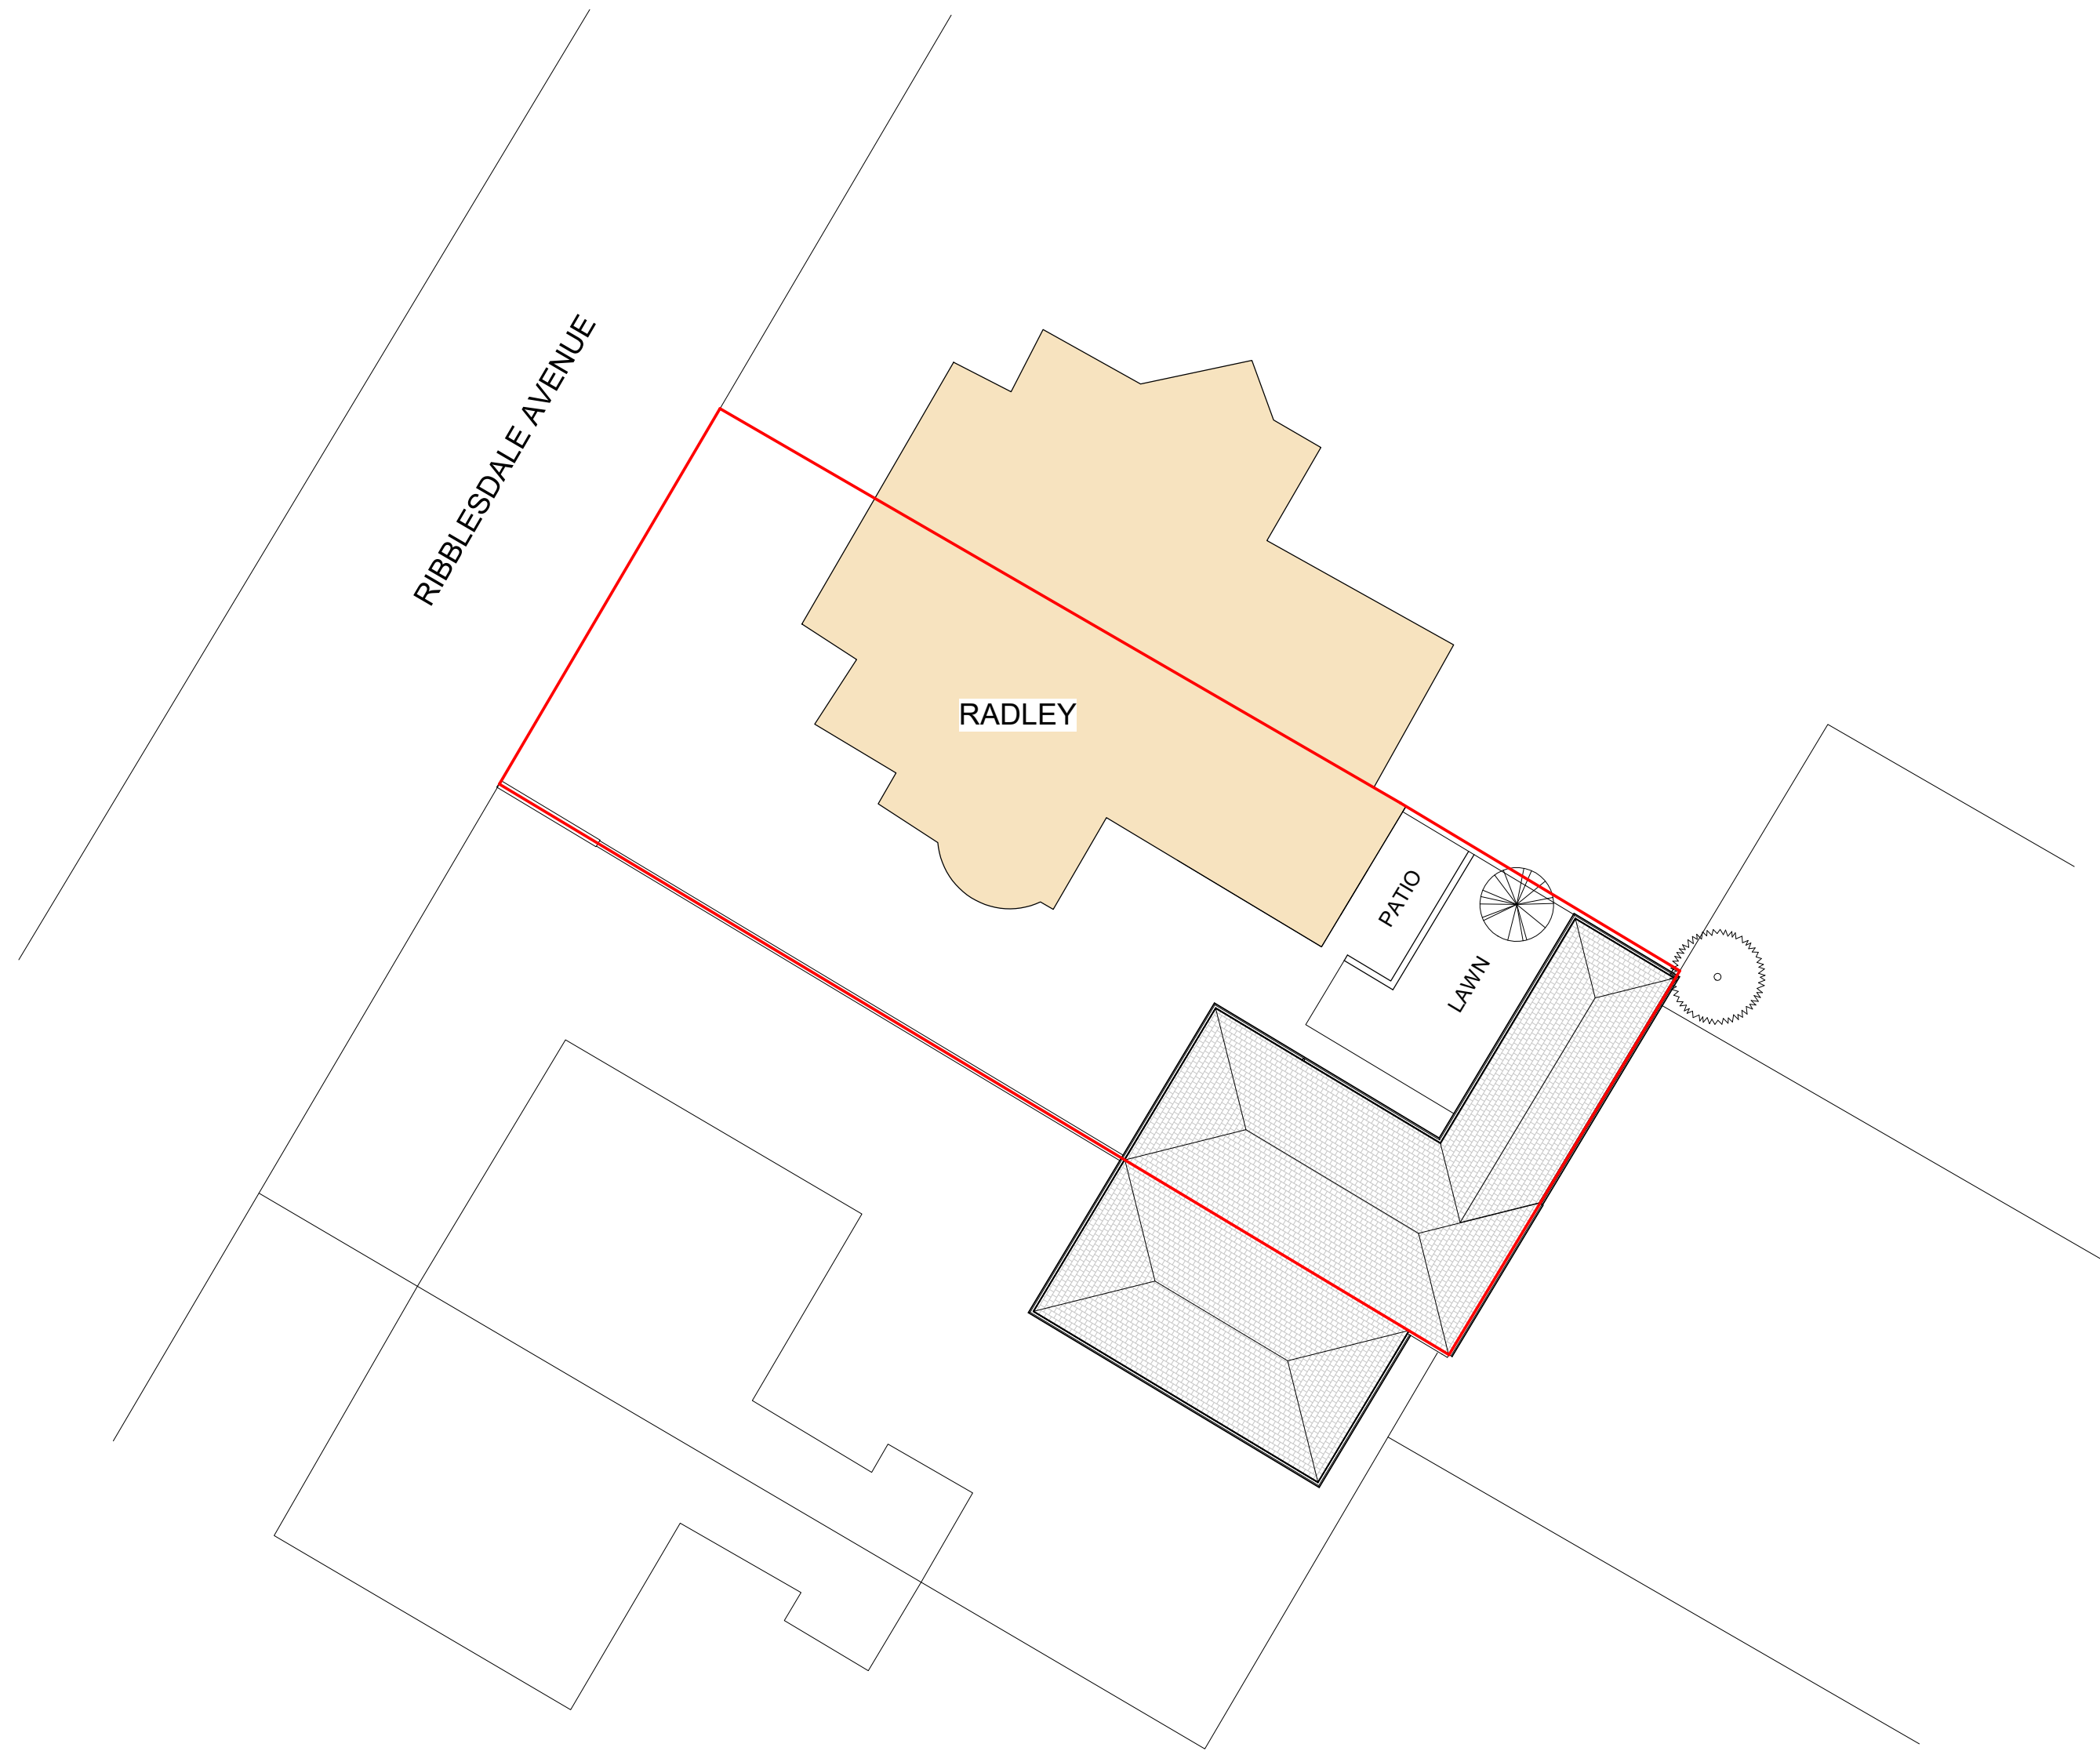

6 PROPOSED SITE PLAN
1 : 200



Peter Hitchen
Architects

Marathon House
The Sidings Business Park
Whalley, BB7 9SE

01254 823 885

www.peterhitchenarchitects.co.uk

NOTES:

No.	Description	Date

CLIENT:

MR C WILKINSON

PROJECT:

PROPOSED SINGLE-STOREY EXTENSION TO
GARAGE @ RADLEY, RIBBLESDALE AVENUE,
CLITHEROE, BB7 2HZ

SHEET:

**PROPOSED PLANS &
ELEVATIONS**

Project number PHA/594

Date 07/04/2021

Drawn by RH

Checked by PH

A1.4

Scale As indicated

Sheet size A1