




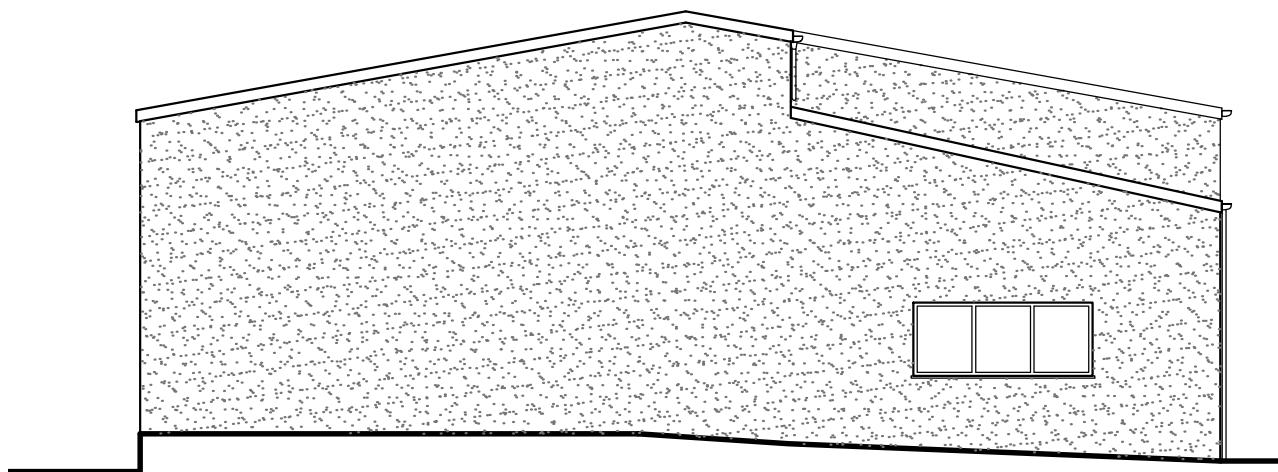


EXISTING EAST ELEVATION
Scale 1:100

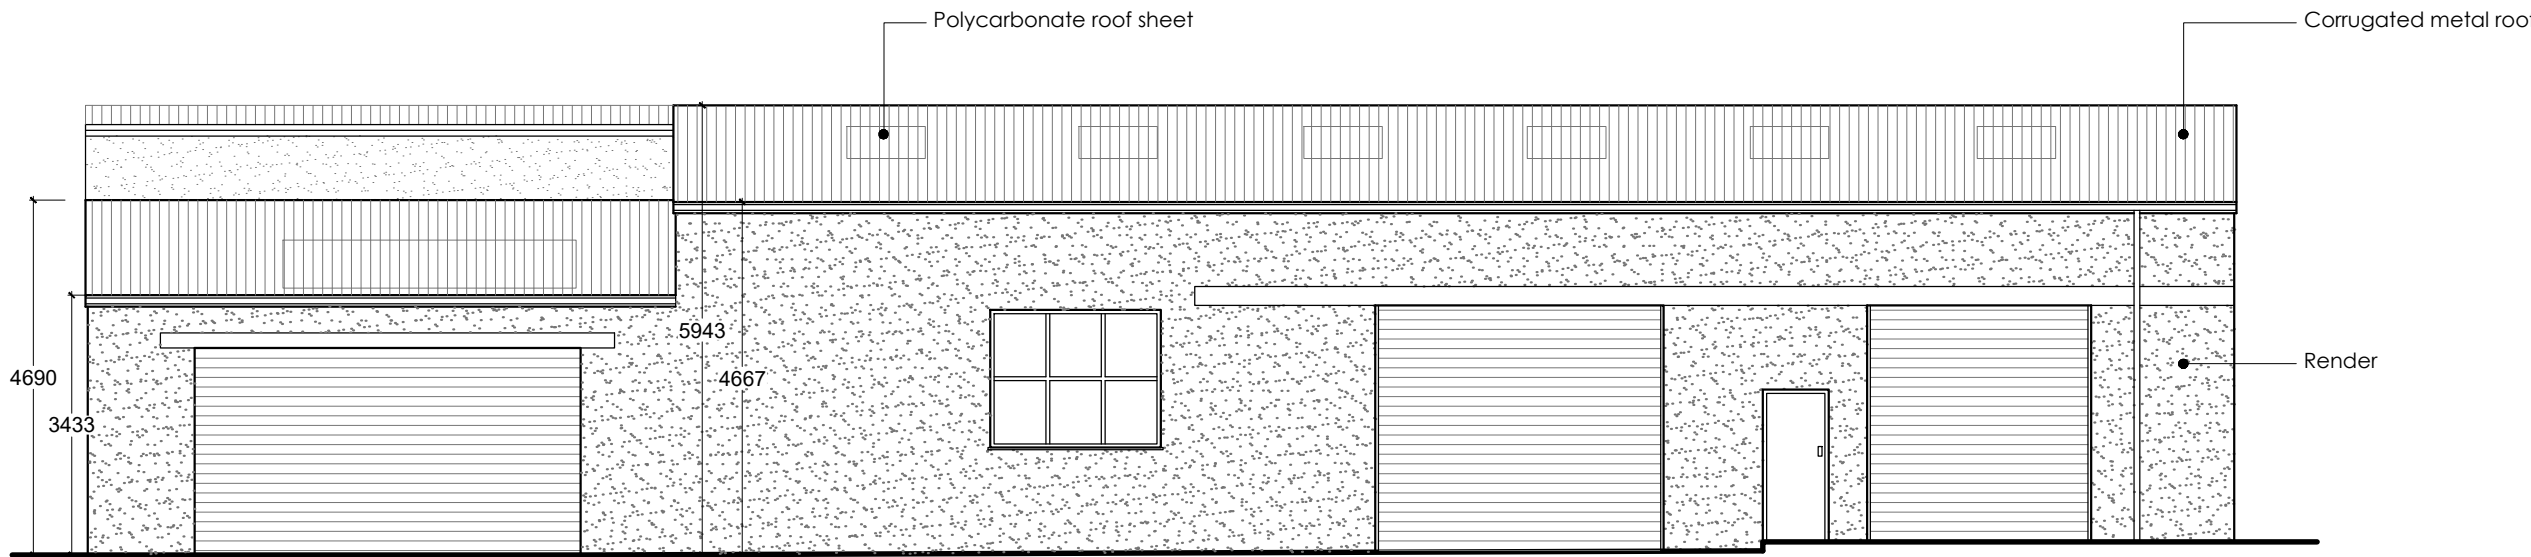

EXISTING NORTH ELEVATION
Scale 1:100

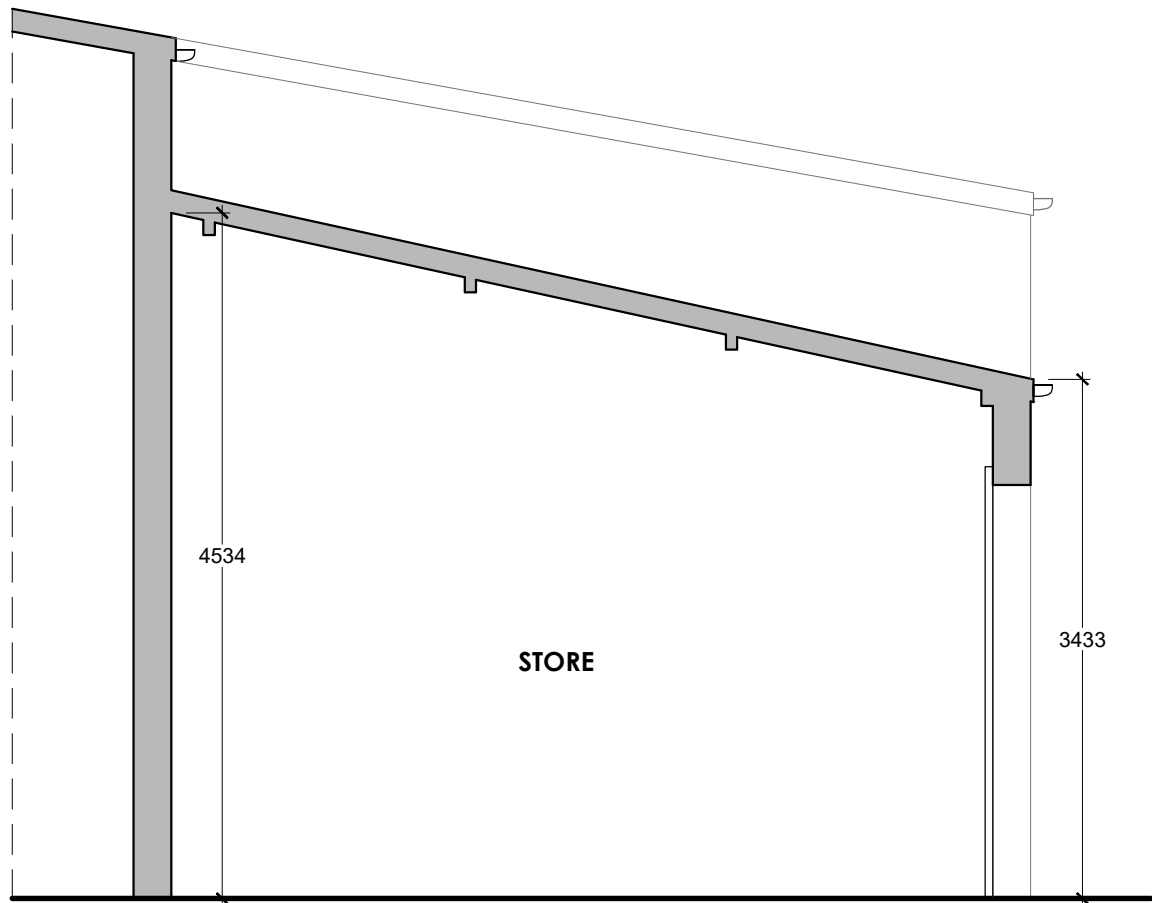

EXISTING SECTION A-A
Scale 1:50

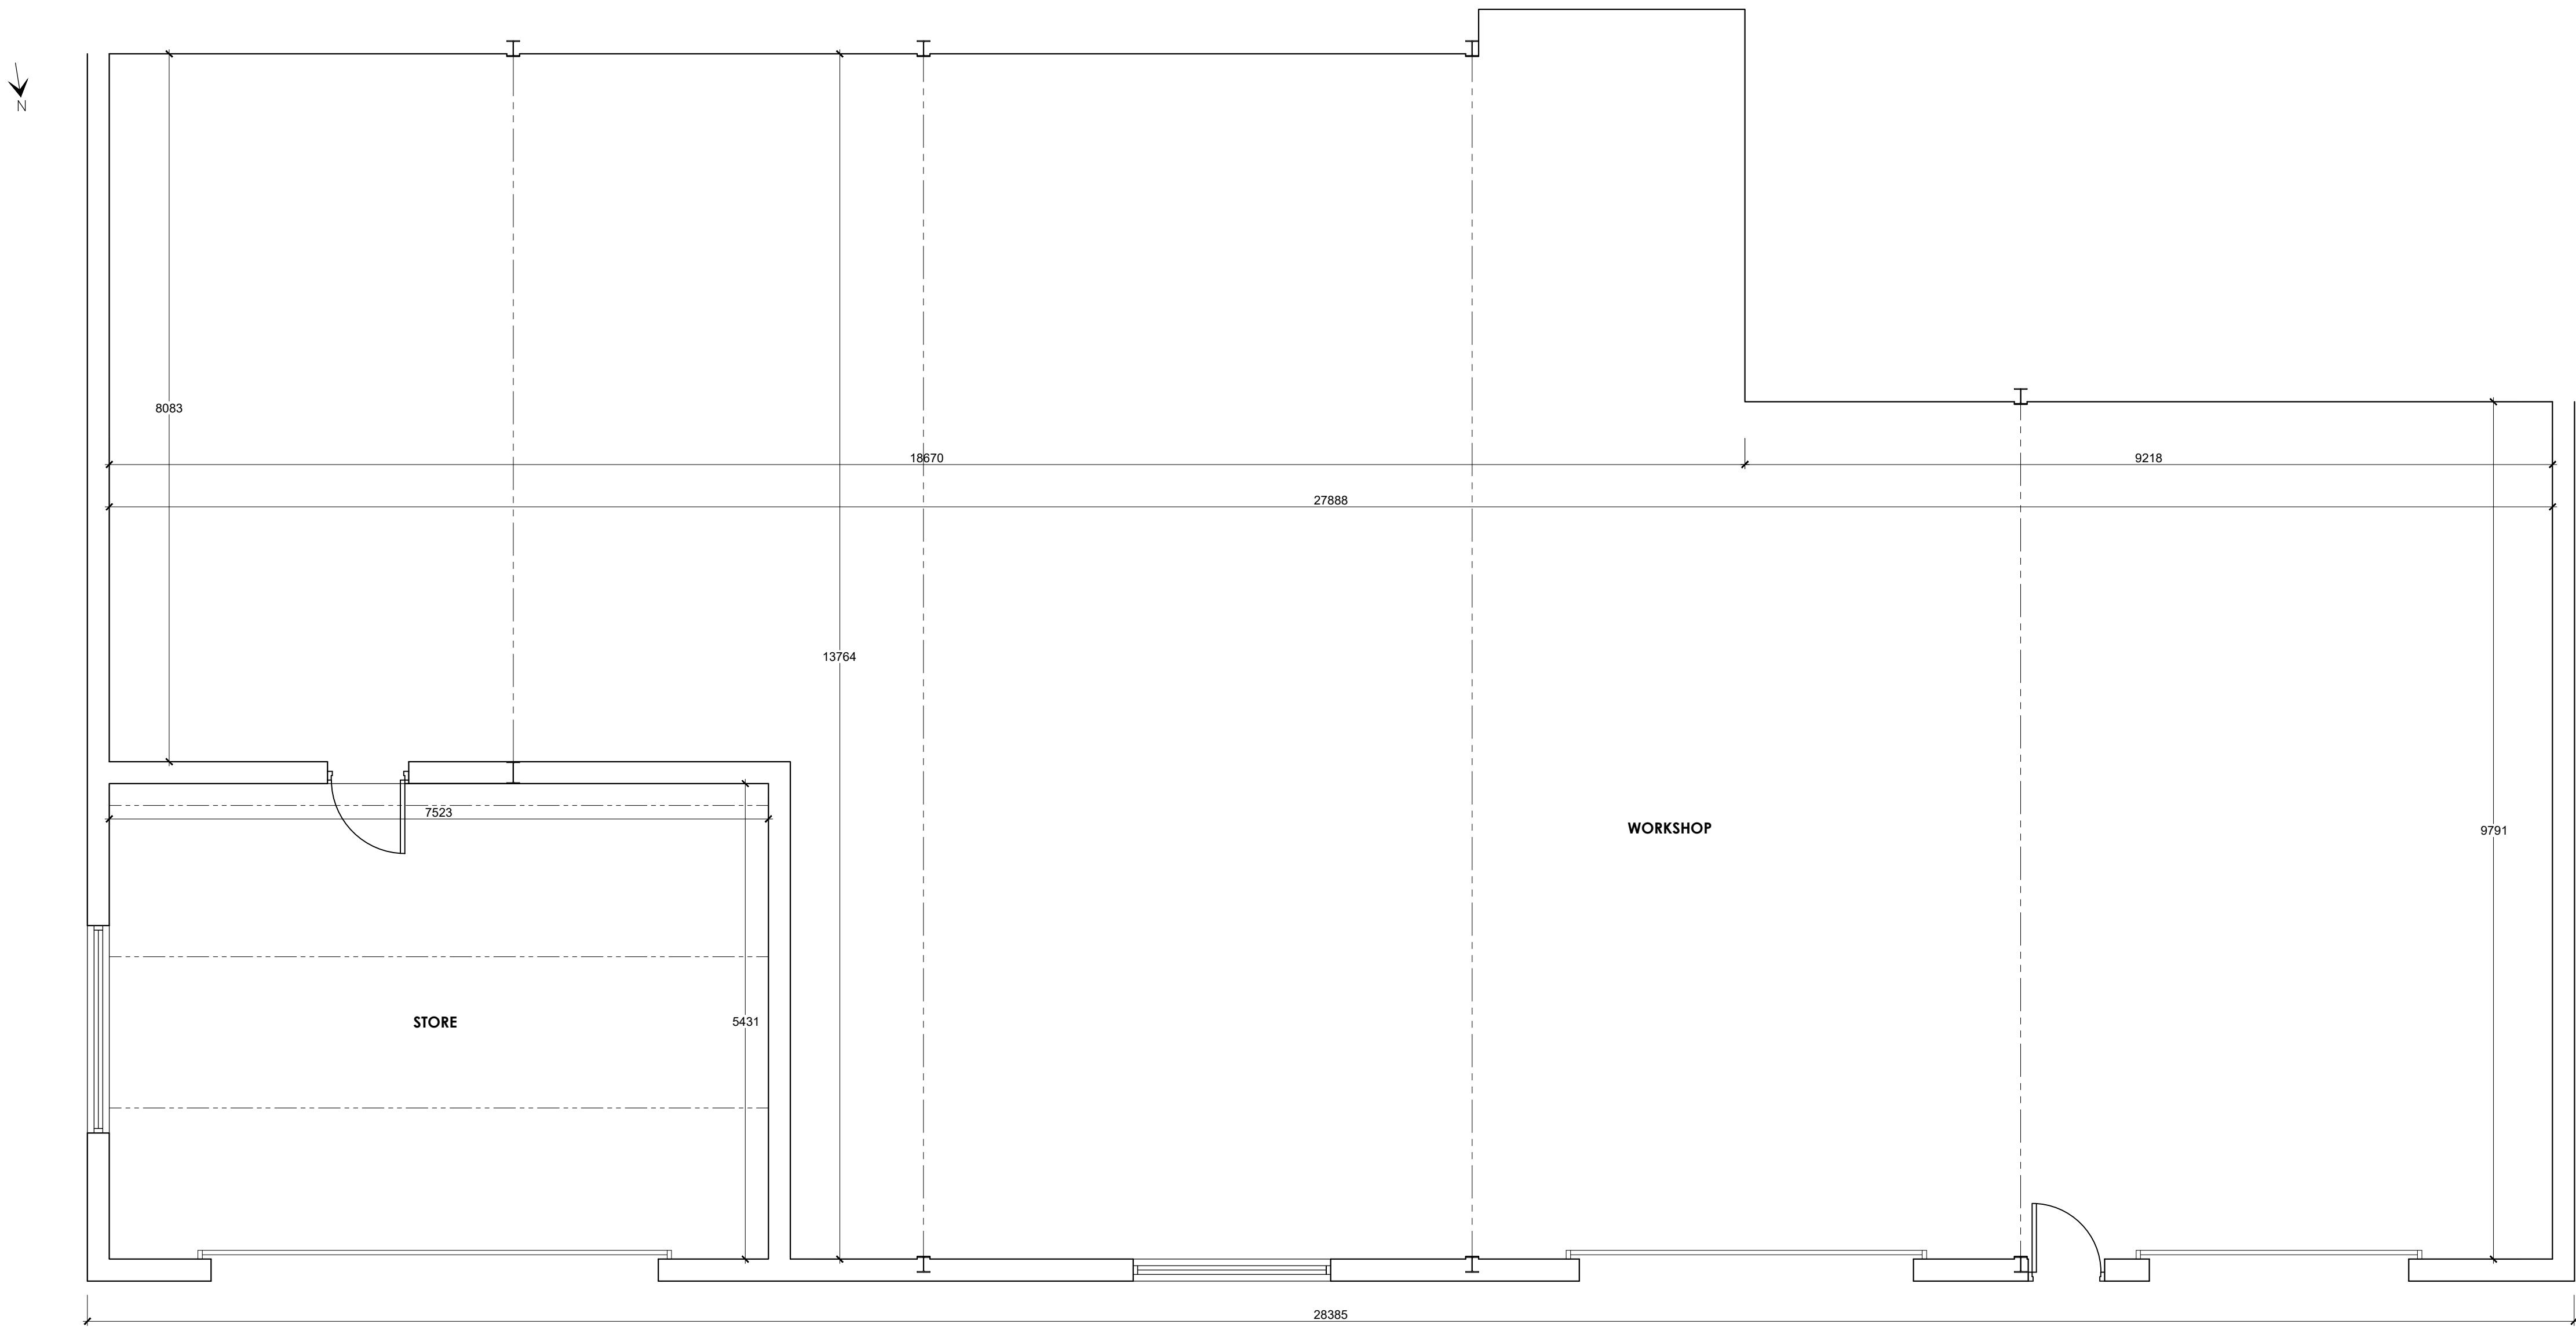

EXISTING PART GROUND FLOOR PLAN
Scale 1:50

Client
Mr Peter Bryan and Mrs Gill Harris

Job Title
Proposed internal ground floor alterations and rear infill extension forming a new vehicle lift at Rufus Carr Ltd, Bawdlands Garage, Clitheroe, BB7 2LA

Drawing Title
EXISTING PLAN, ELEVATIONS AND SECTION

Scale	Date	Drawn
Various @ A1	March 2021	P.Gudgeon

spa
SUNDERLAND PEACOCK & ASSOCIATES LTD. ARCHITECTS
HAZELMERE, PEARCE ROAD, CLITHEROE
LANCASHIRE, BB7 2AG
T 01200 423178 F 01200 427328
E info@sunderlandpeacock.com
www.sunderlandpeacock.com



6317 - 01