






PROPOSED EAST ELEVATION
Scale 1:100

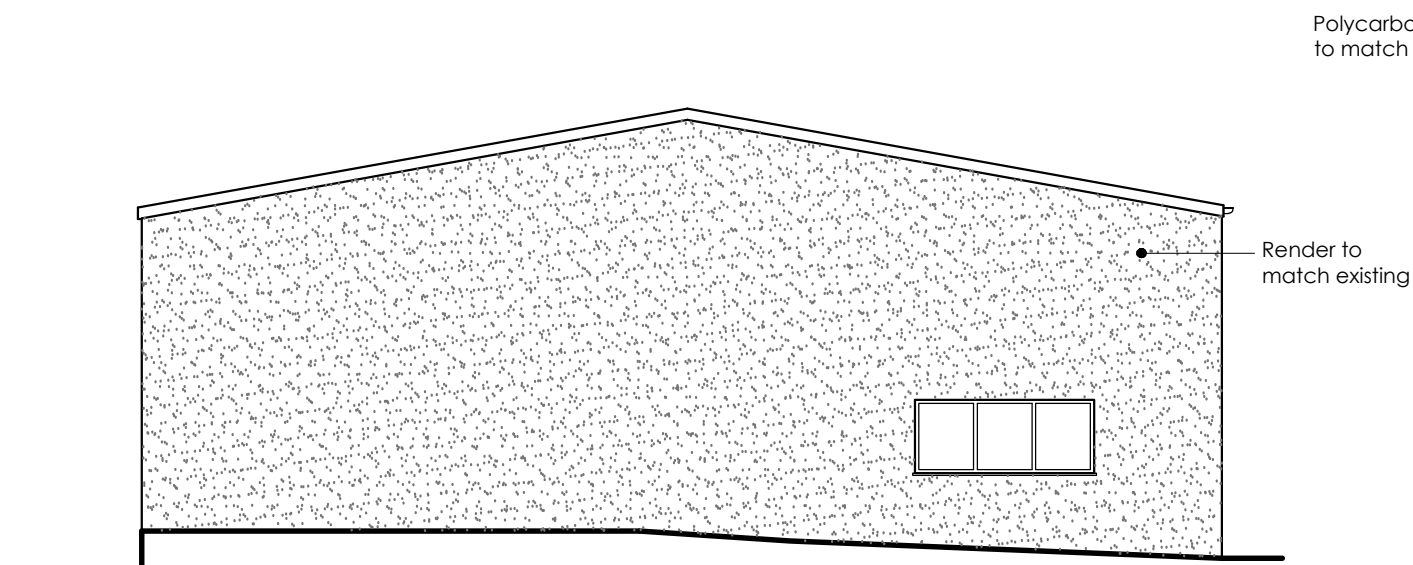


PROPOSED NORTH ELEVATION
Scale 1:100

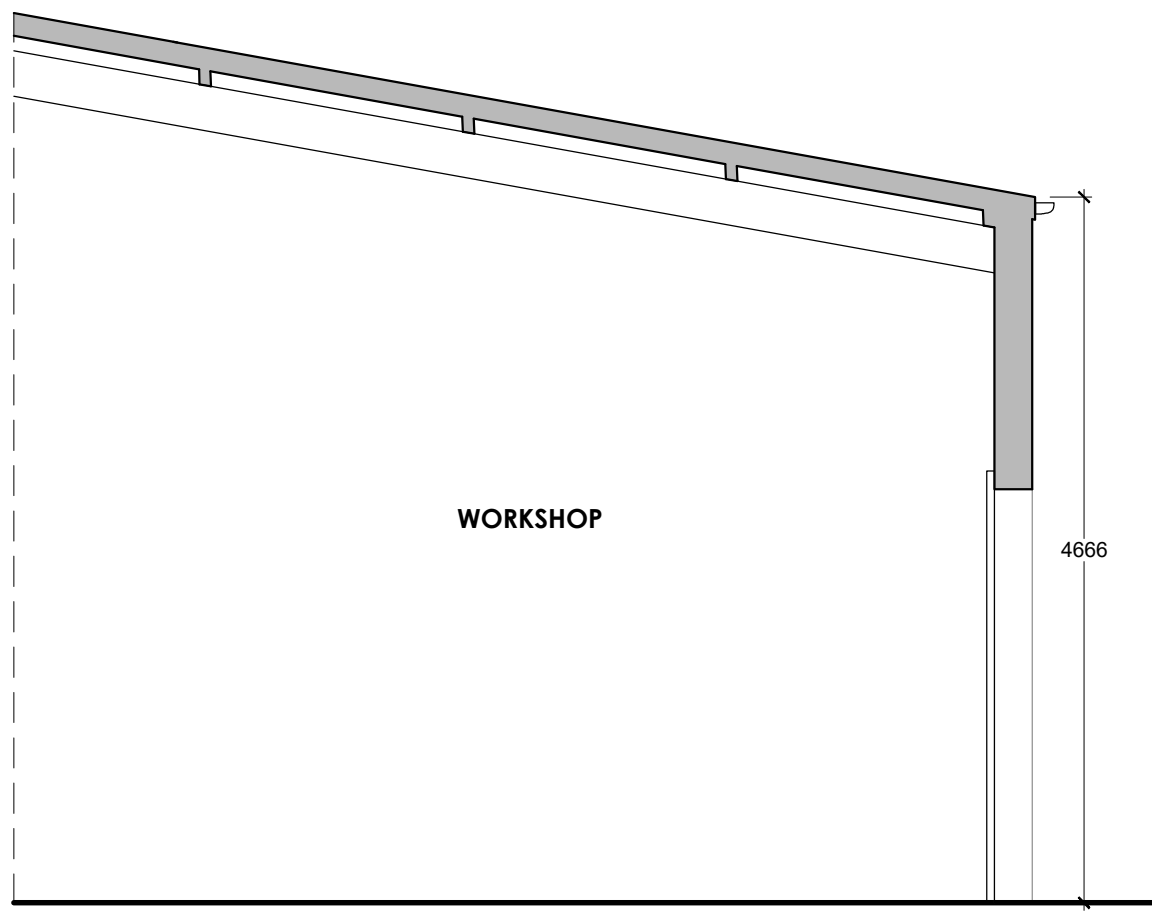

PROPOSED SECTION A-A
Scale 1:50

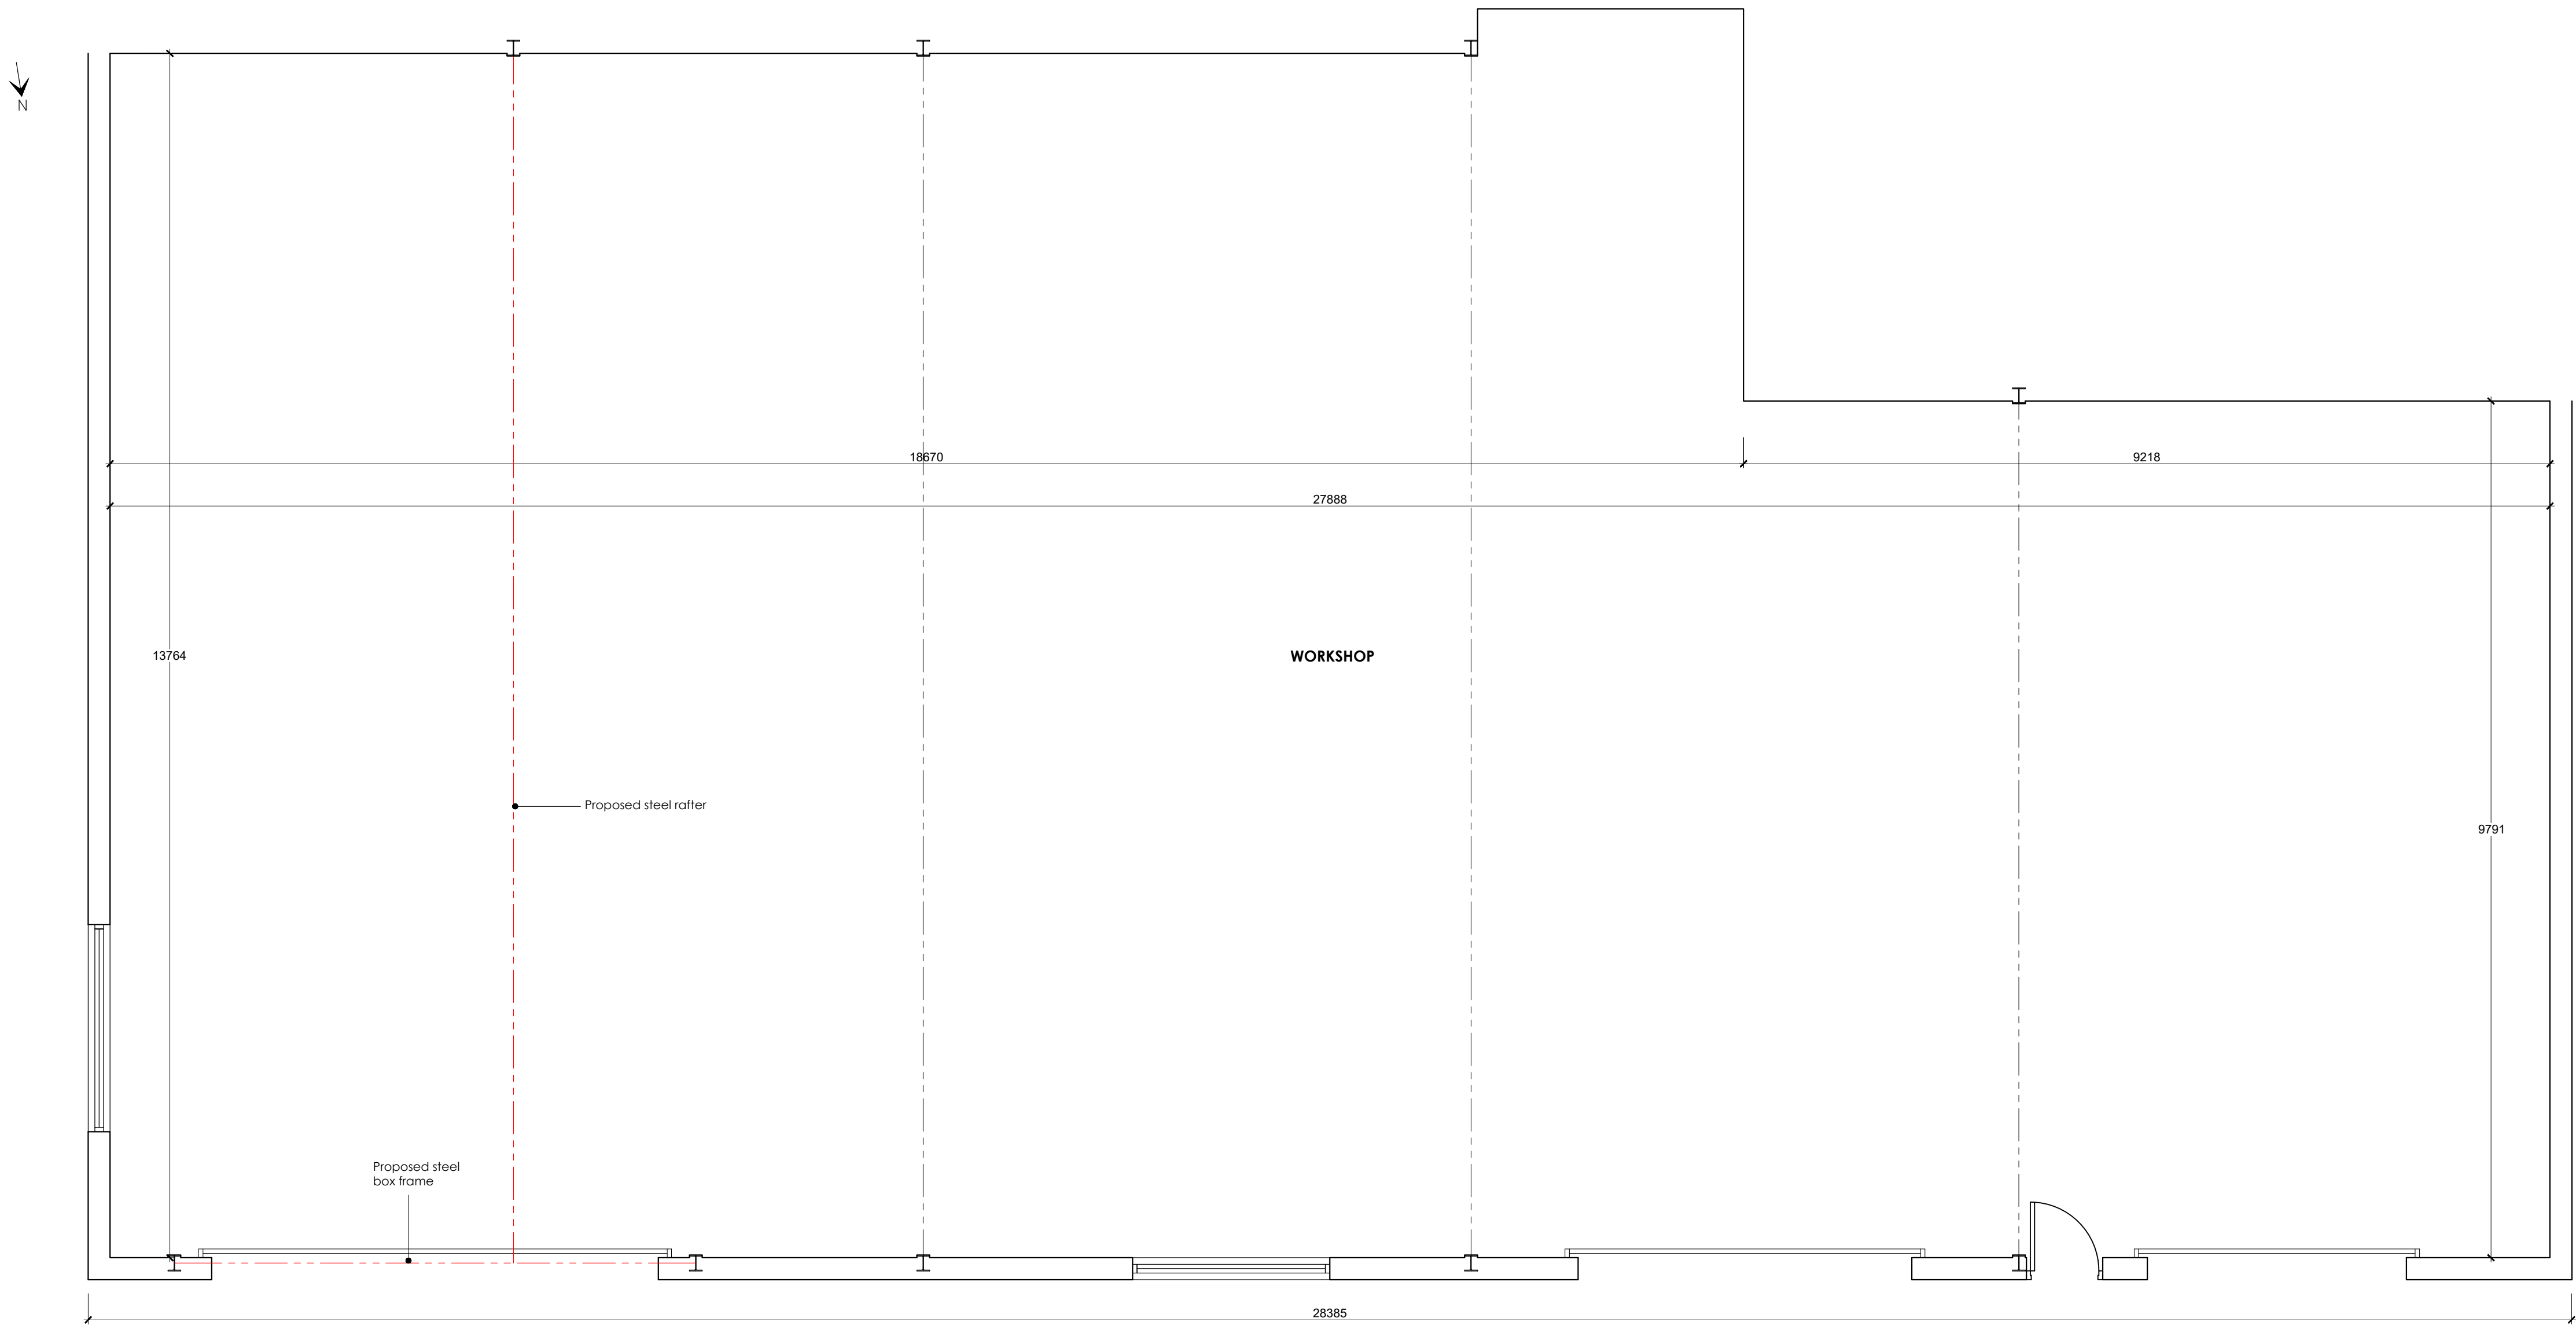

PROPOSED PART GROUND FLOOR PLAN
Scale 1:50

 

Client Mr Peter Bryan and Mrs Gill Harris		
Job Title Proposed internal ground floor alterations and rear infill extension forming a new vehicle lift at Rufus Carr Ltd, Bawdlands Garage, Clitheroe, BB7 2LA		
Drawing Title PROPOSED PLAN, ELEVATIONS AND SECTION		
Scale Various @ A1	Date March 2021	Drawn P.Gudgeon

