




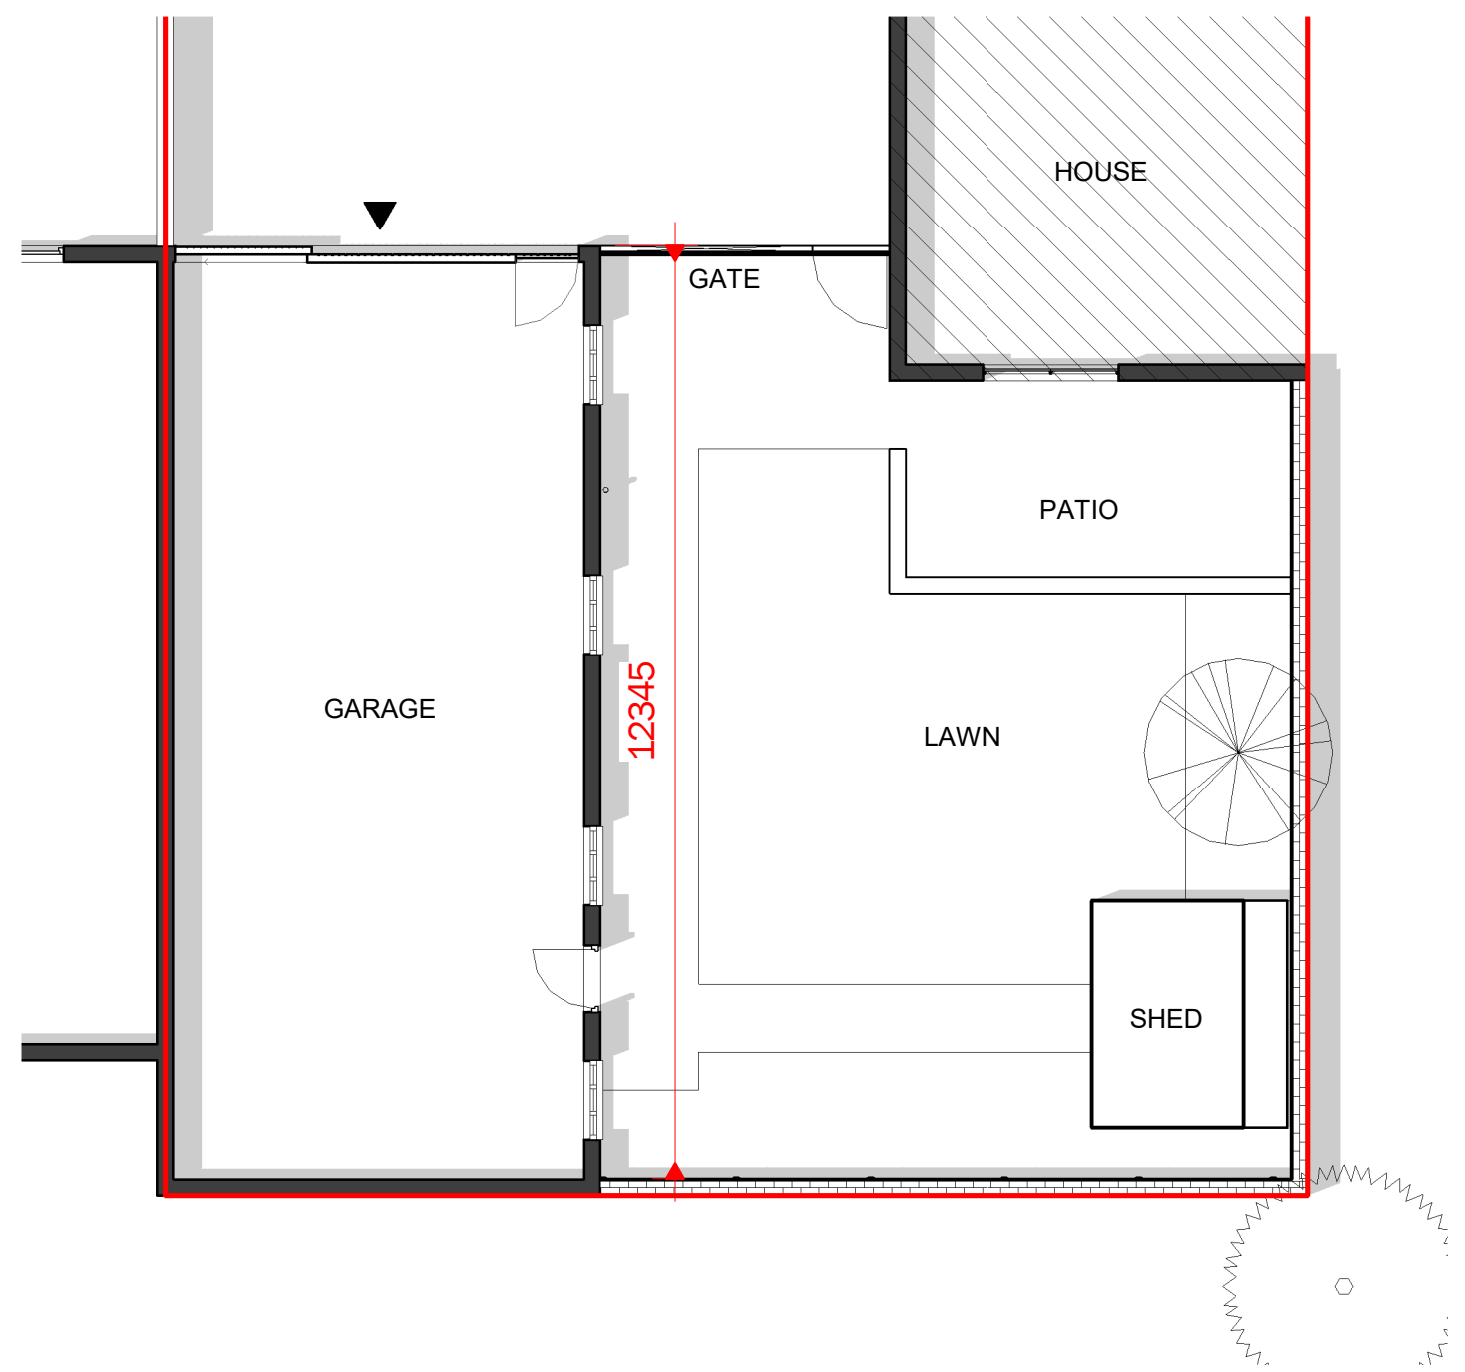


1 0 GROUND FLOOR  
1 : 100

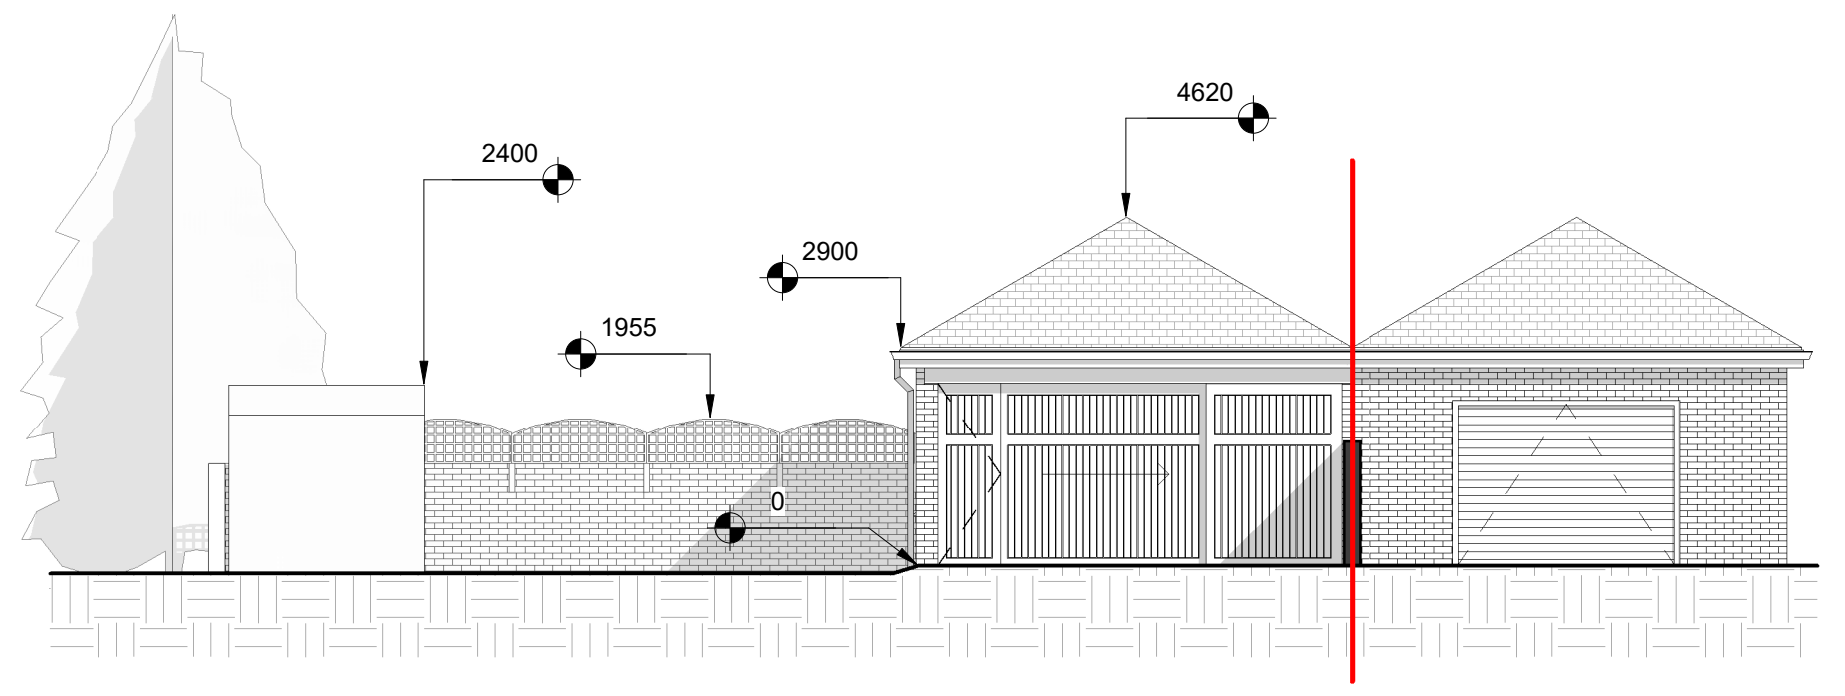


2 EXISTING NORTH WEST  
1 : 100

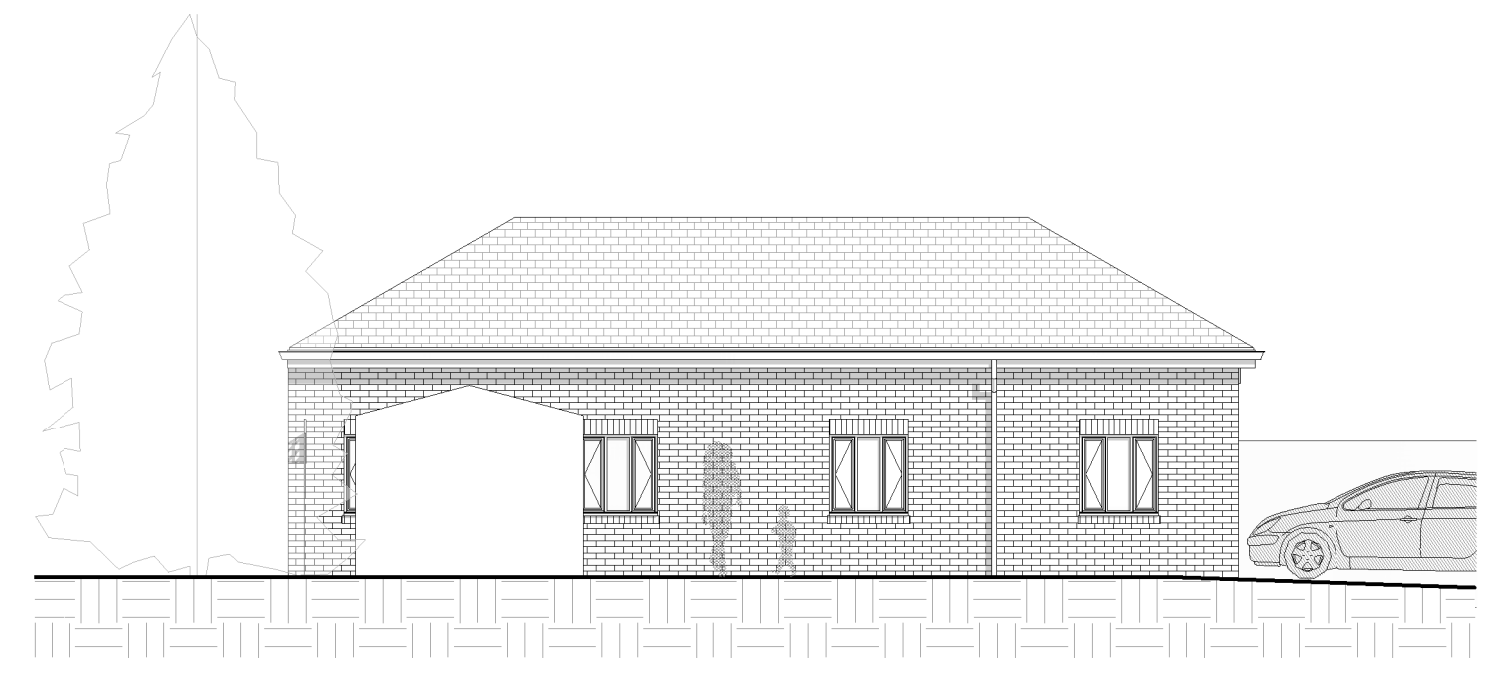

4 EXISTING NORTH EAST  
1 : 100

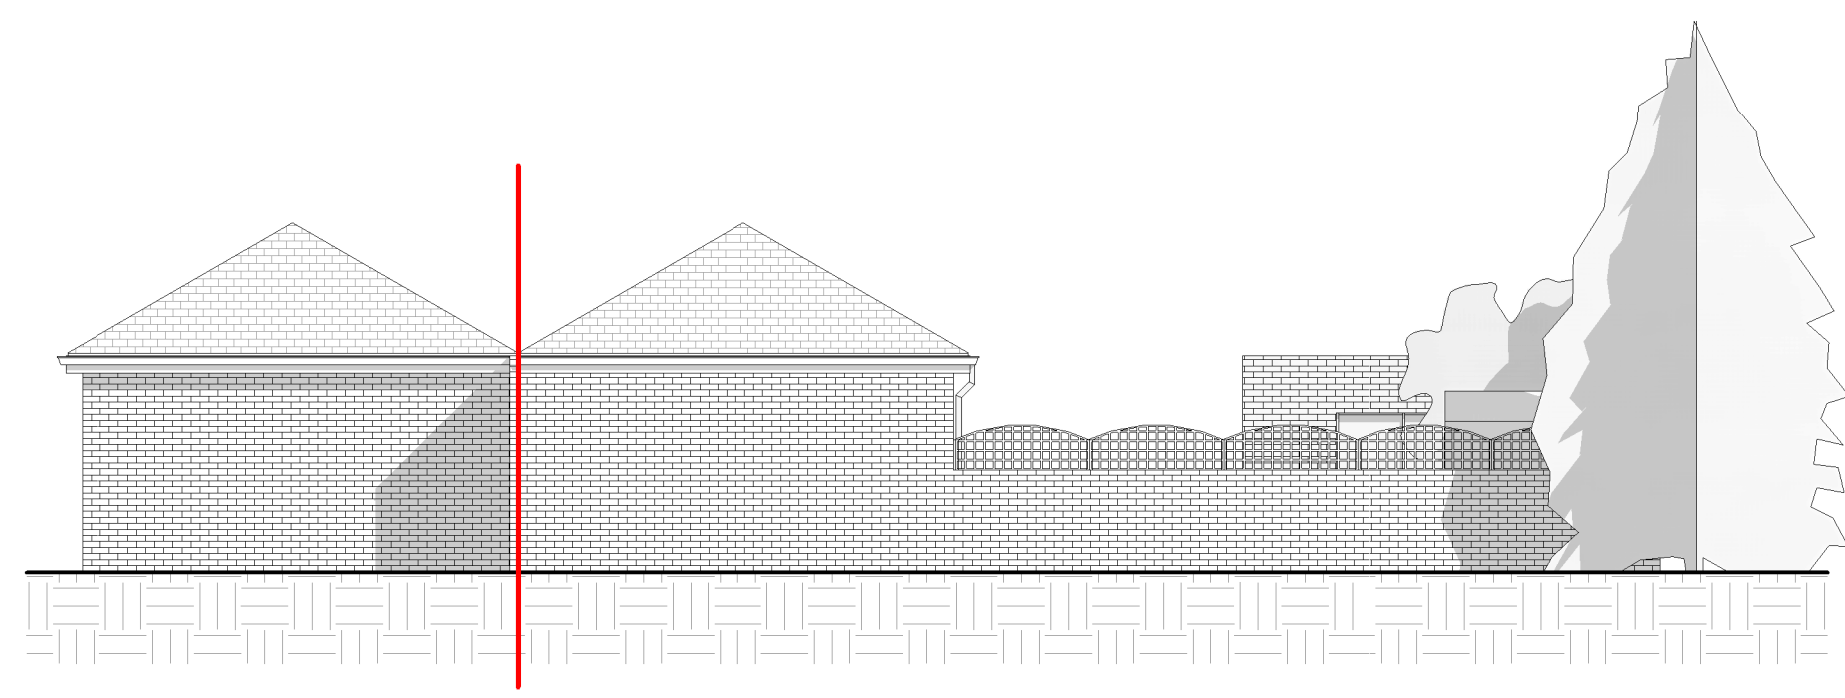

3 EXISTING SOUTH EAST  
1 : 100

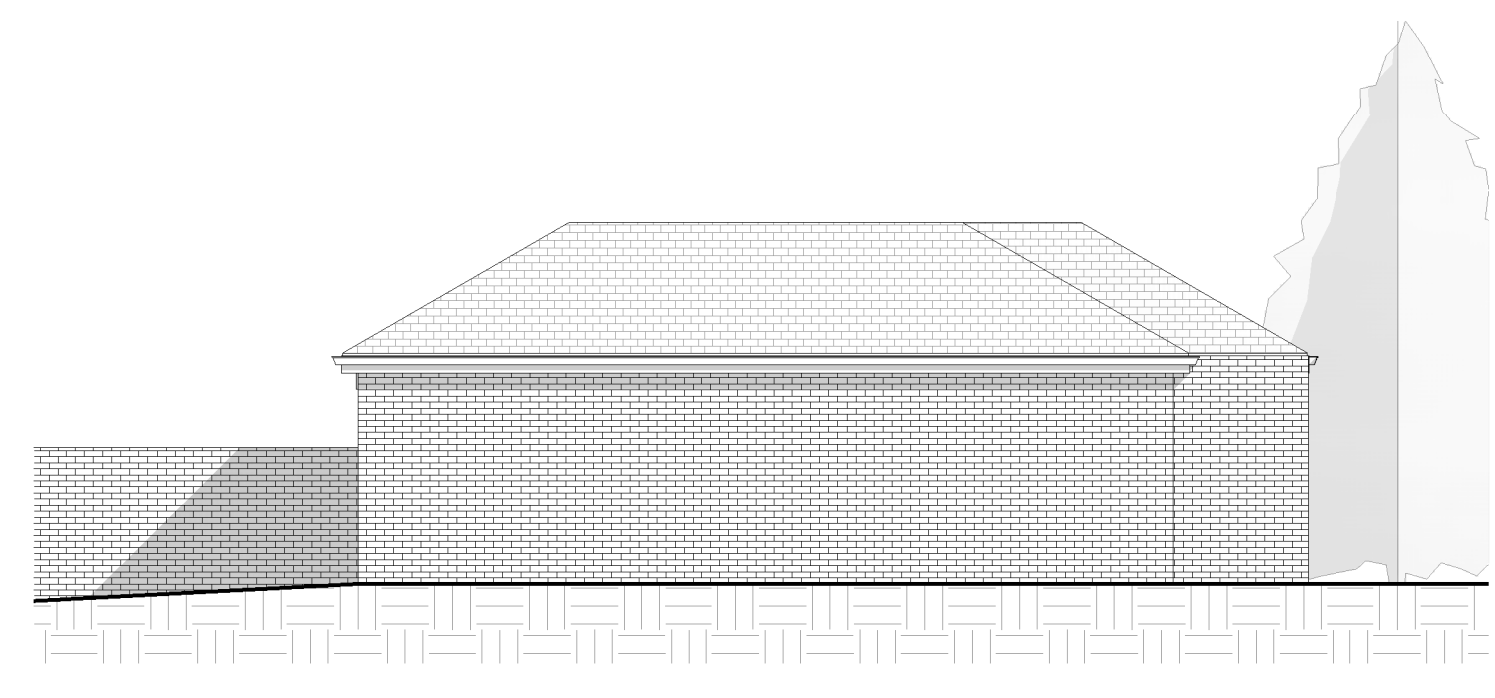

5 EXISTING SOUTH WEST  
1 : 100



6 EXISTING SITE PLAN  
1 : 200




Peter Hitchen  
Architects

Marathon House  
The Sidings Business Park  
Whalley, BB7 9SE

01254 823 885

www.peterhitchenarchitects.co.uk

NOTES:

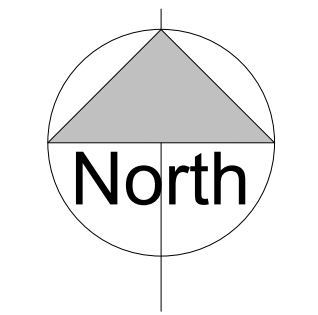

| No. | Description | Date |
|-----|-------------|------|
|     |             |      |
|     |             |      |
CLIENT:  
  
MR C WILKINSON

PROJECT:  
  
PROPOSED SINGLE-STOREY EXTENSION TO  
GARAGE @ RADLEY, RIBBLESDALE AVENUE,  
CLITHEROE, BB7 2HZ

SHEET:  
**EXISTING PLANS &  
ELEVATIONS**

|                |            |
|----------------|------------|
| Project number | PHA/594    |
| Date           | 21/07/2021 |
| Drawn by       | RH         |
| Checked by     | PH         |

**A1.3**

|            |              |
|------------|--------------|
| Scale      | As indicated |
| Sheet size | A1           |