



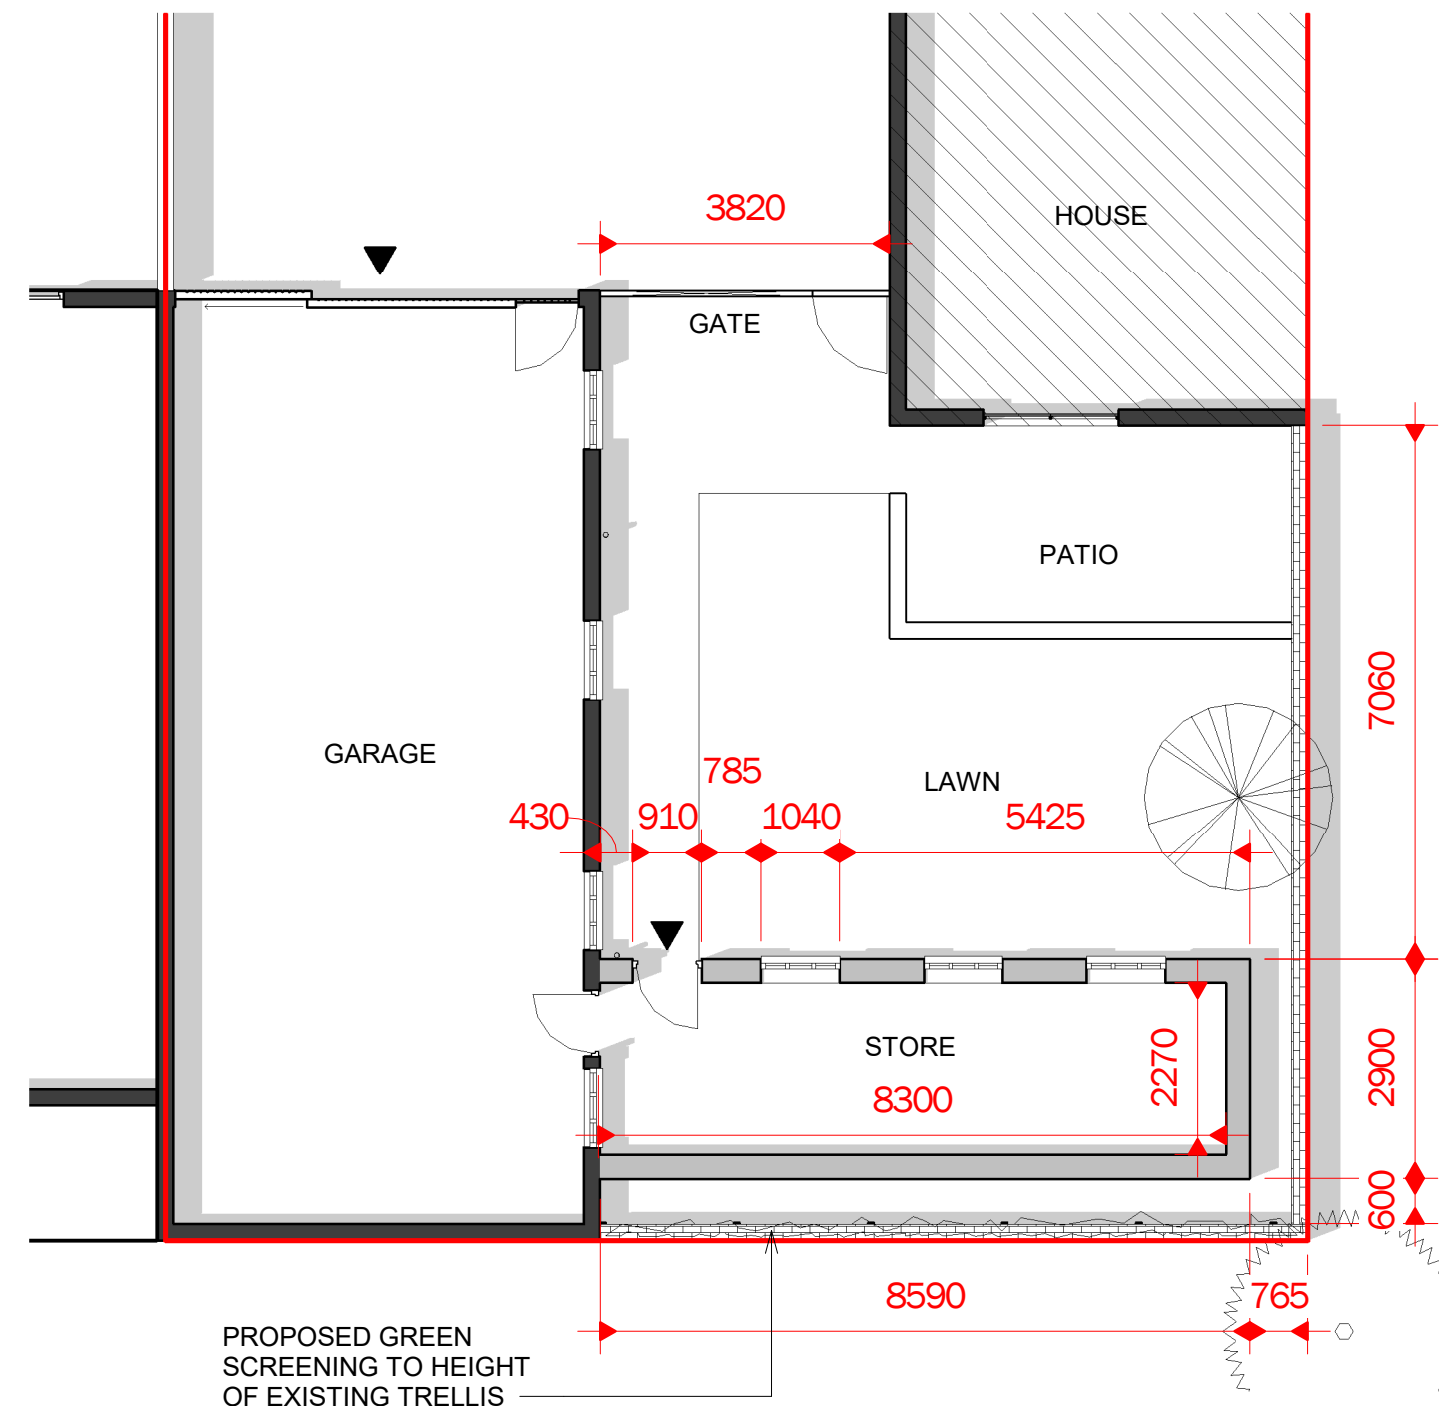


1 0 PROPOSED GROUND FLOOR
1 : 100

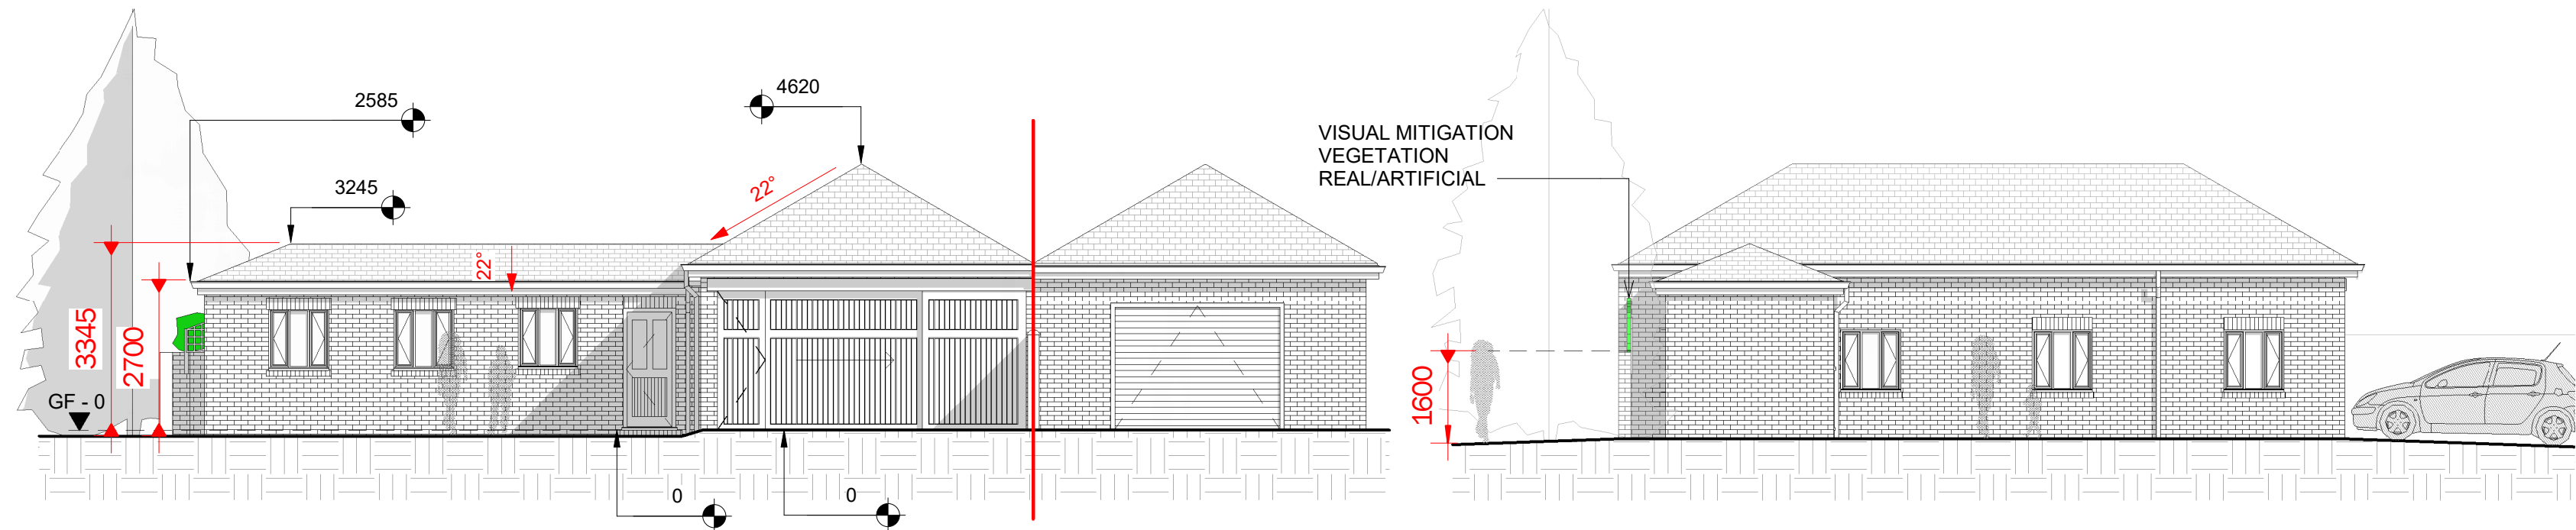

2 PROPOSED NORTH WEST
1 : 100

4 PROPOSED NORTH EAST
1 : 100

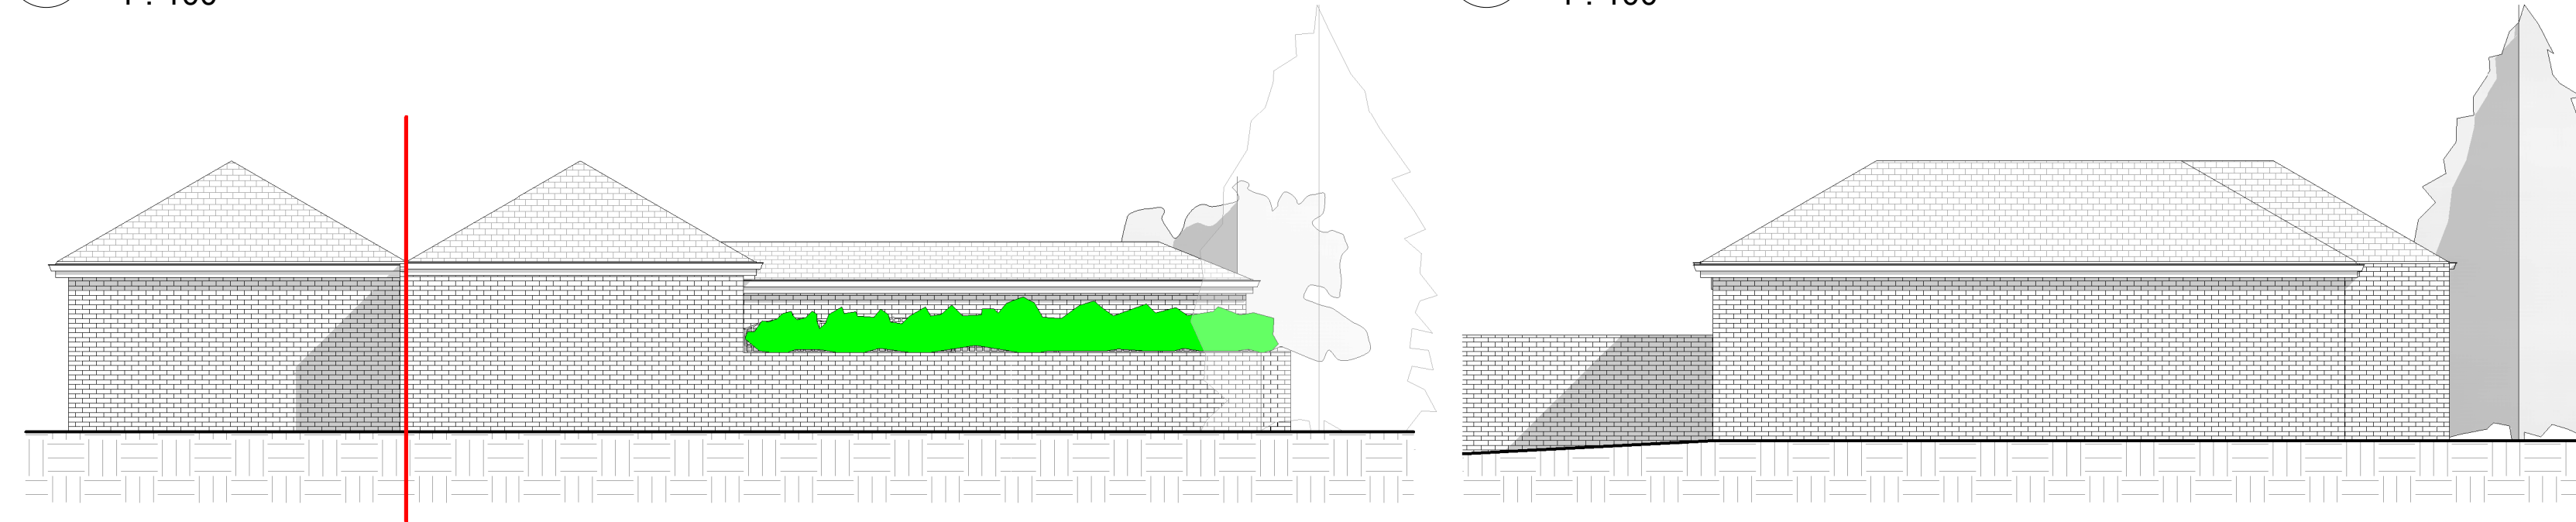


3 PROPOSED SOUTH EAST
1 : 100


5 PROPOSED SOUTH WEST
1 : 100




6 PROPOSED SITE PLAN
1 : 200

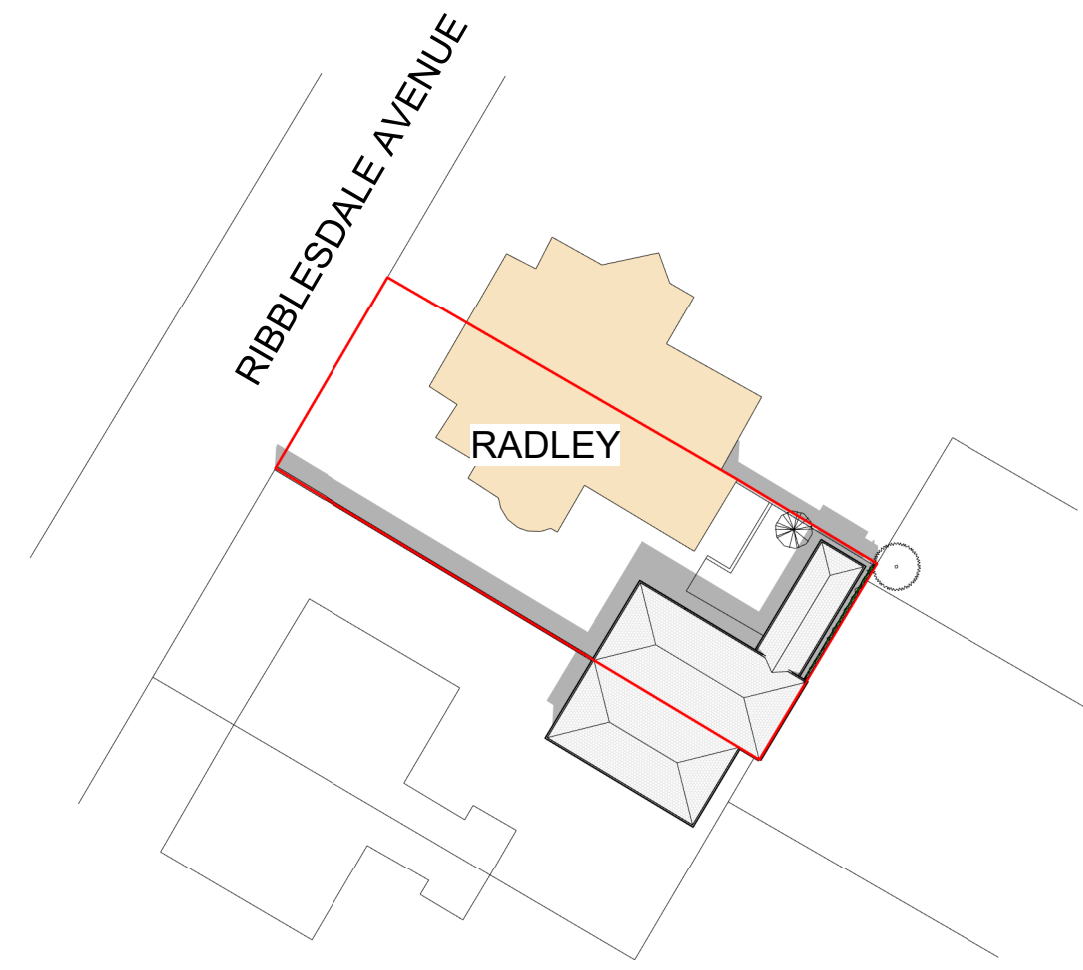


7 SOLAR -MARCH - NOON
1 : 500

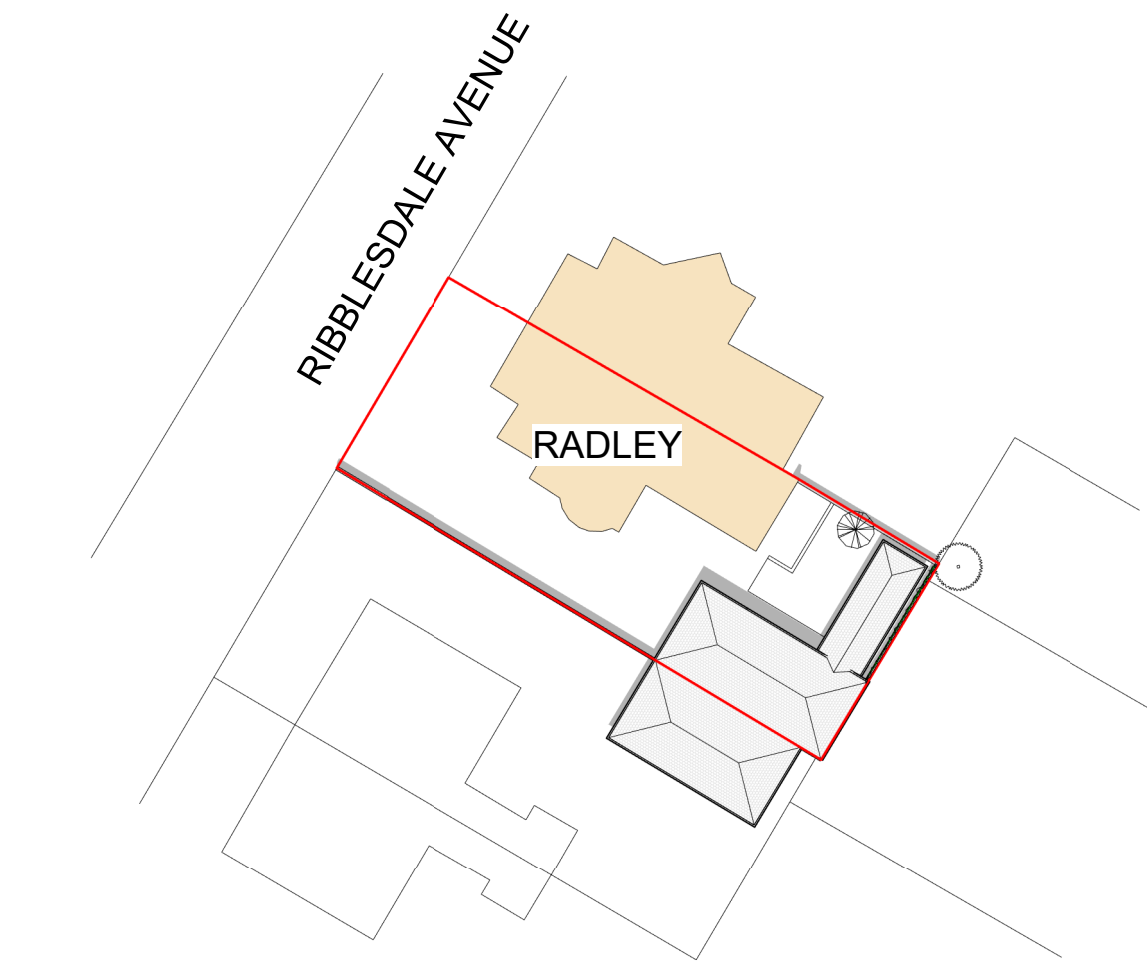

8 SOLAR - JUNE - NOON
1 : 500

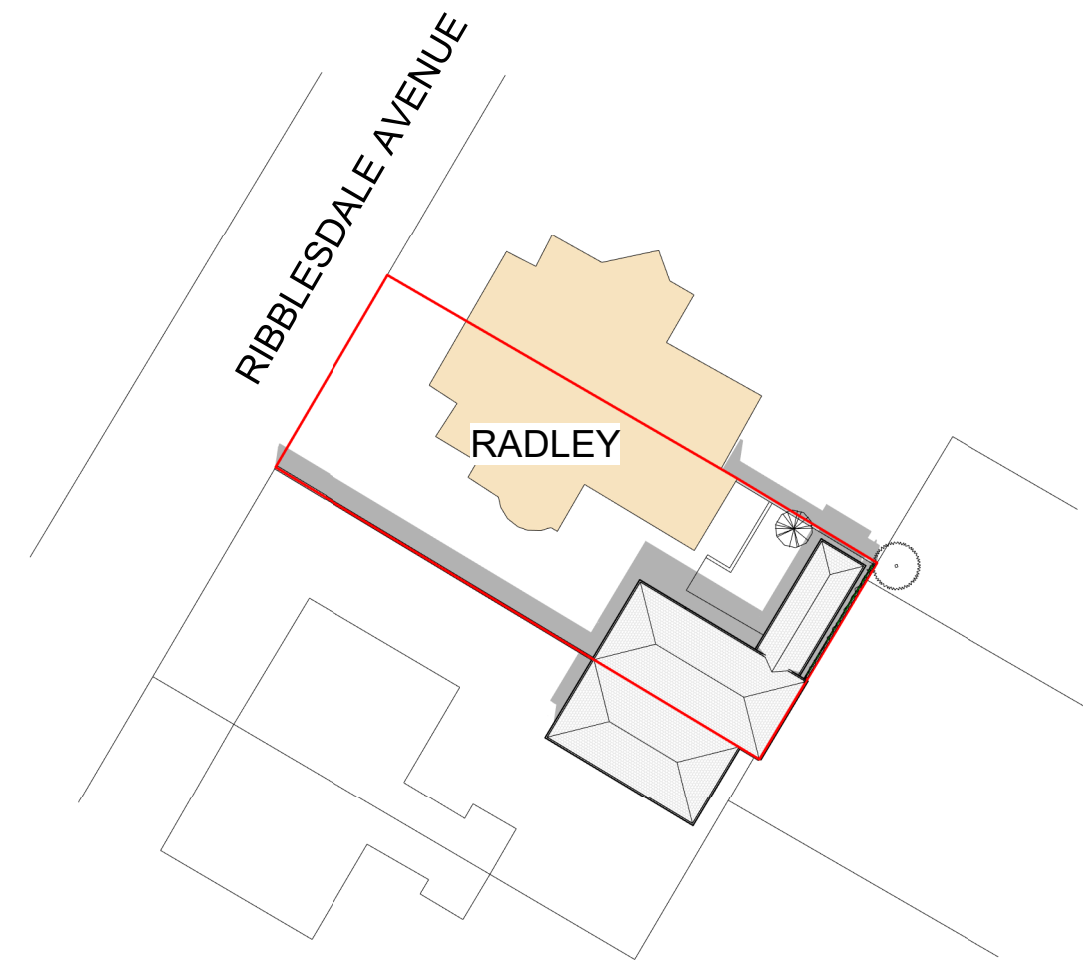

9 SOLAR -SEPTEMBER - NOON
1 : 500

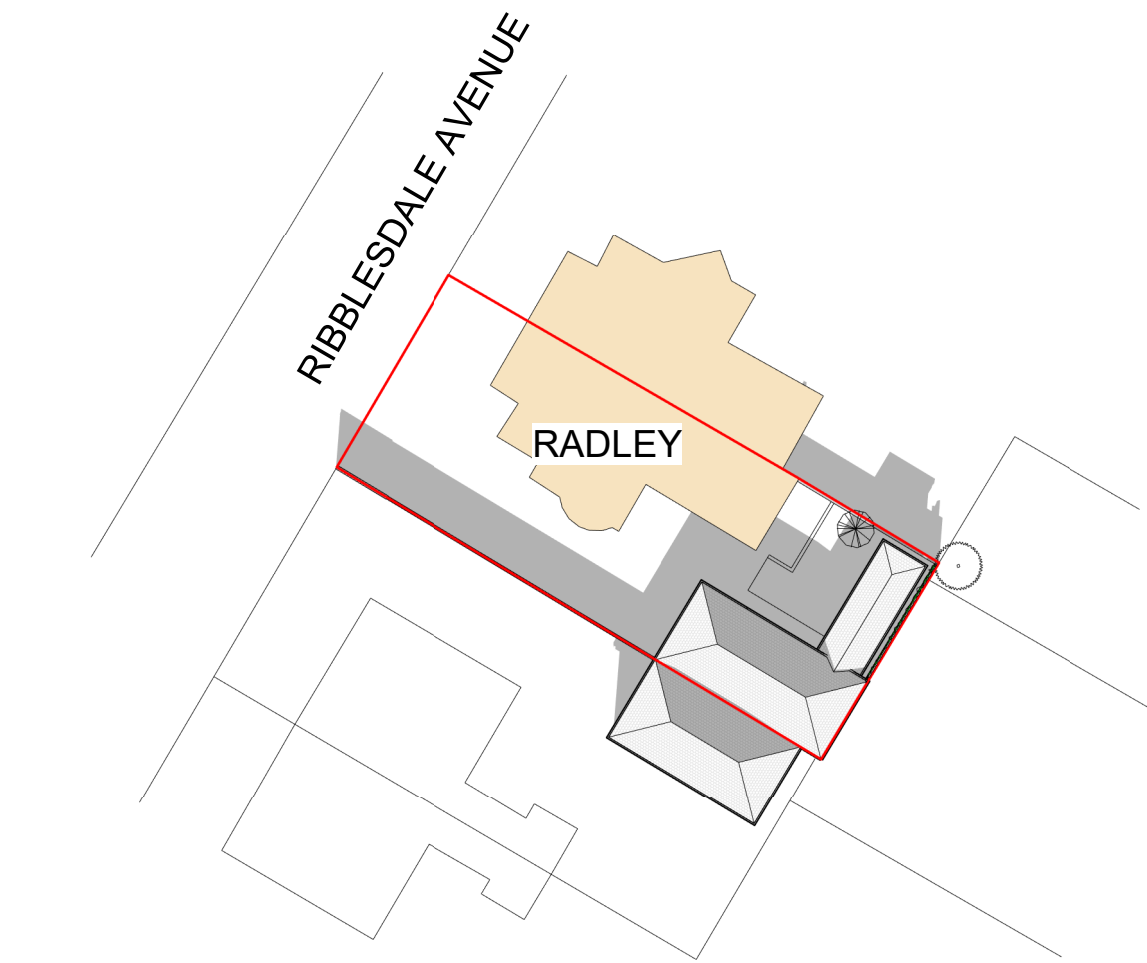

10 SOLAR -DECEMBER - NOON
1 : 500


Peter Hitchen
Architects

Marathon House
The Sidings Business Park
Whalley, BB7 9SE

01254 823 885

www.peterhitchenarchitects.co.uk

NOTES:

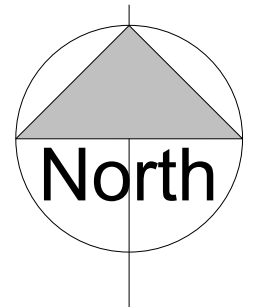

No.	Description	Date

CLIENT:

MR C WILKINSON

PROJECT:

PROPOSED SINGLE-STOREY EXTENSION TO
GARAGE @ RADLEY, RIBBLESDALE AVENUE,
CLITHEROE, BB7 2HZ

SHEET:

PROPOSED PLANS &
ELEVATIONS

Project number PHA/594

Date 21/07/2021

Drawn by RH

Checked by PH

A1.4

Scale As indicated

Sheet size A1