




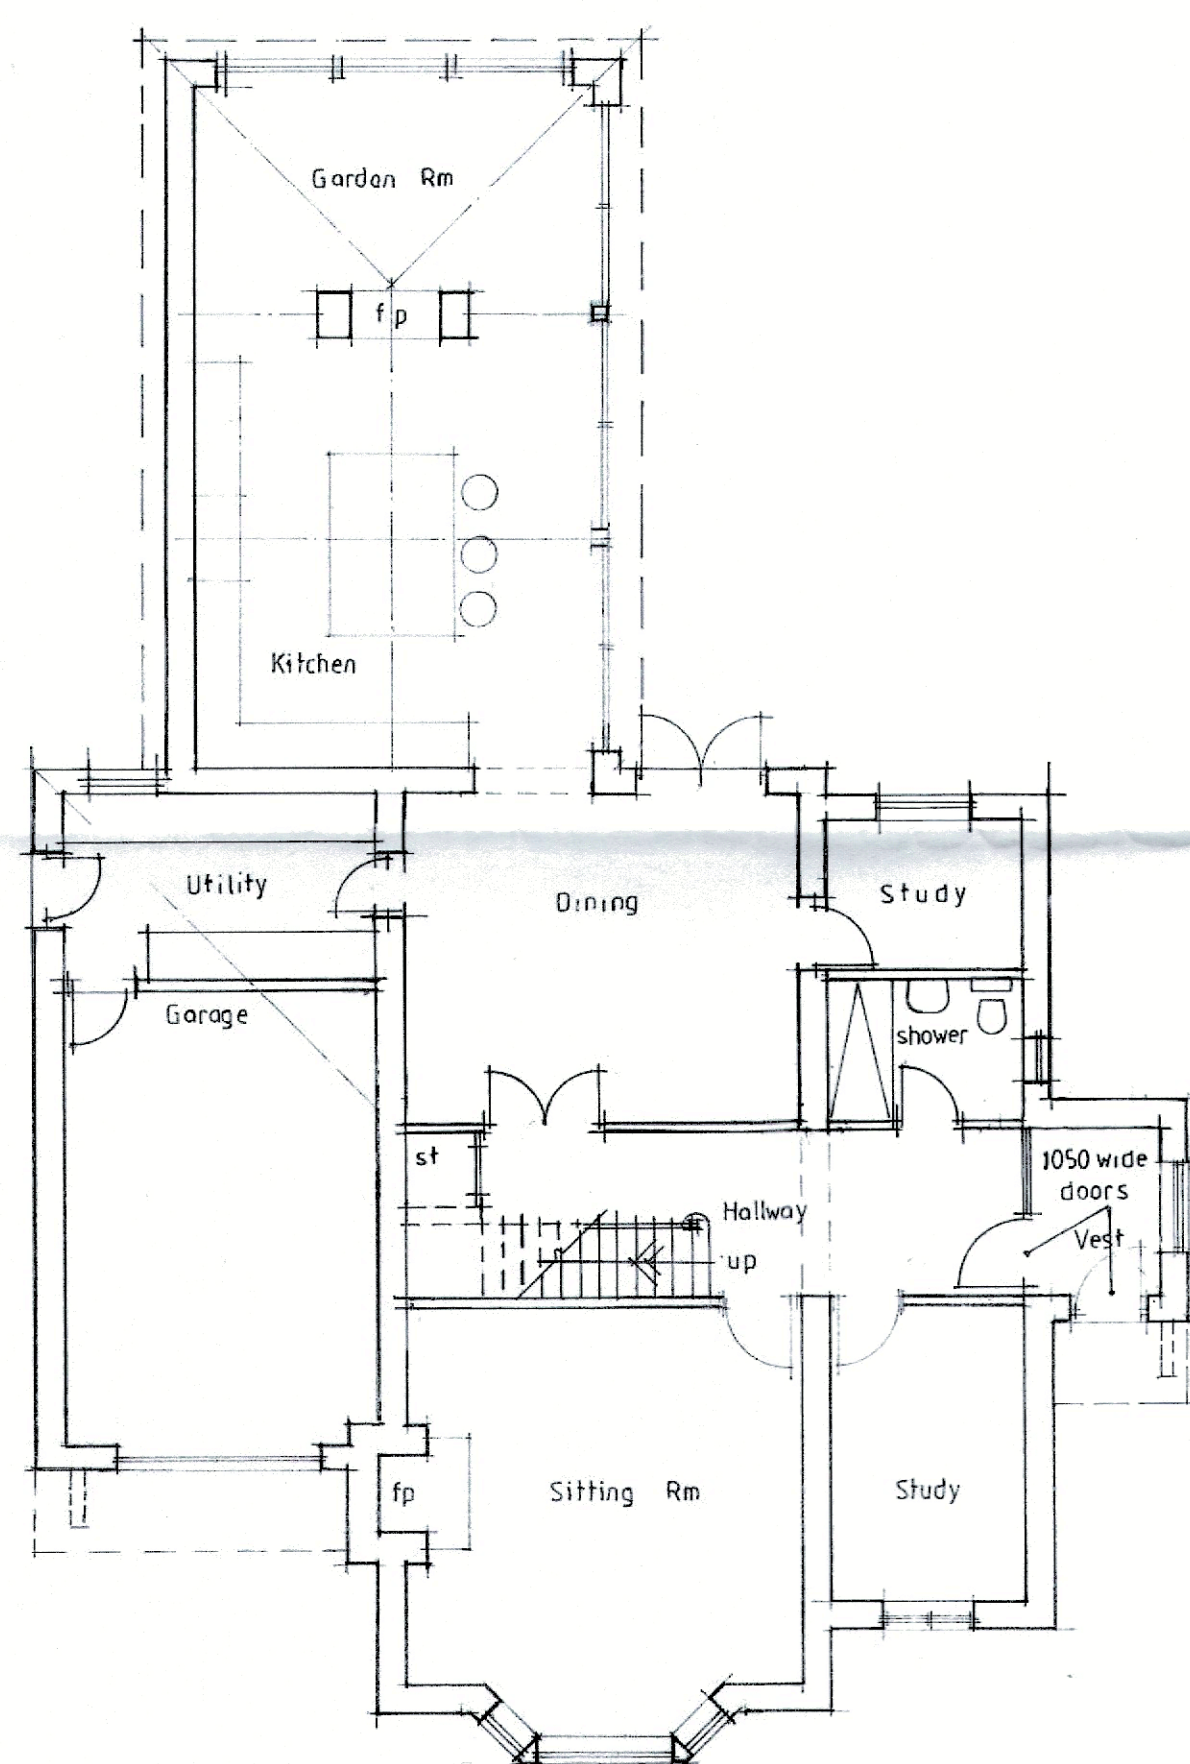


Ground Floor Plan

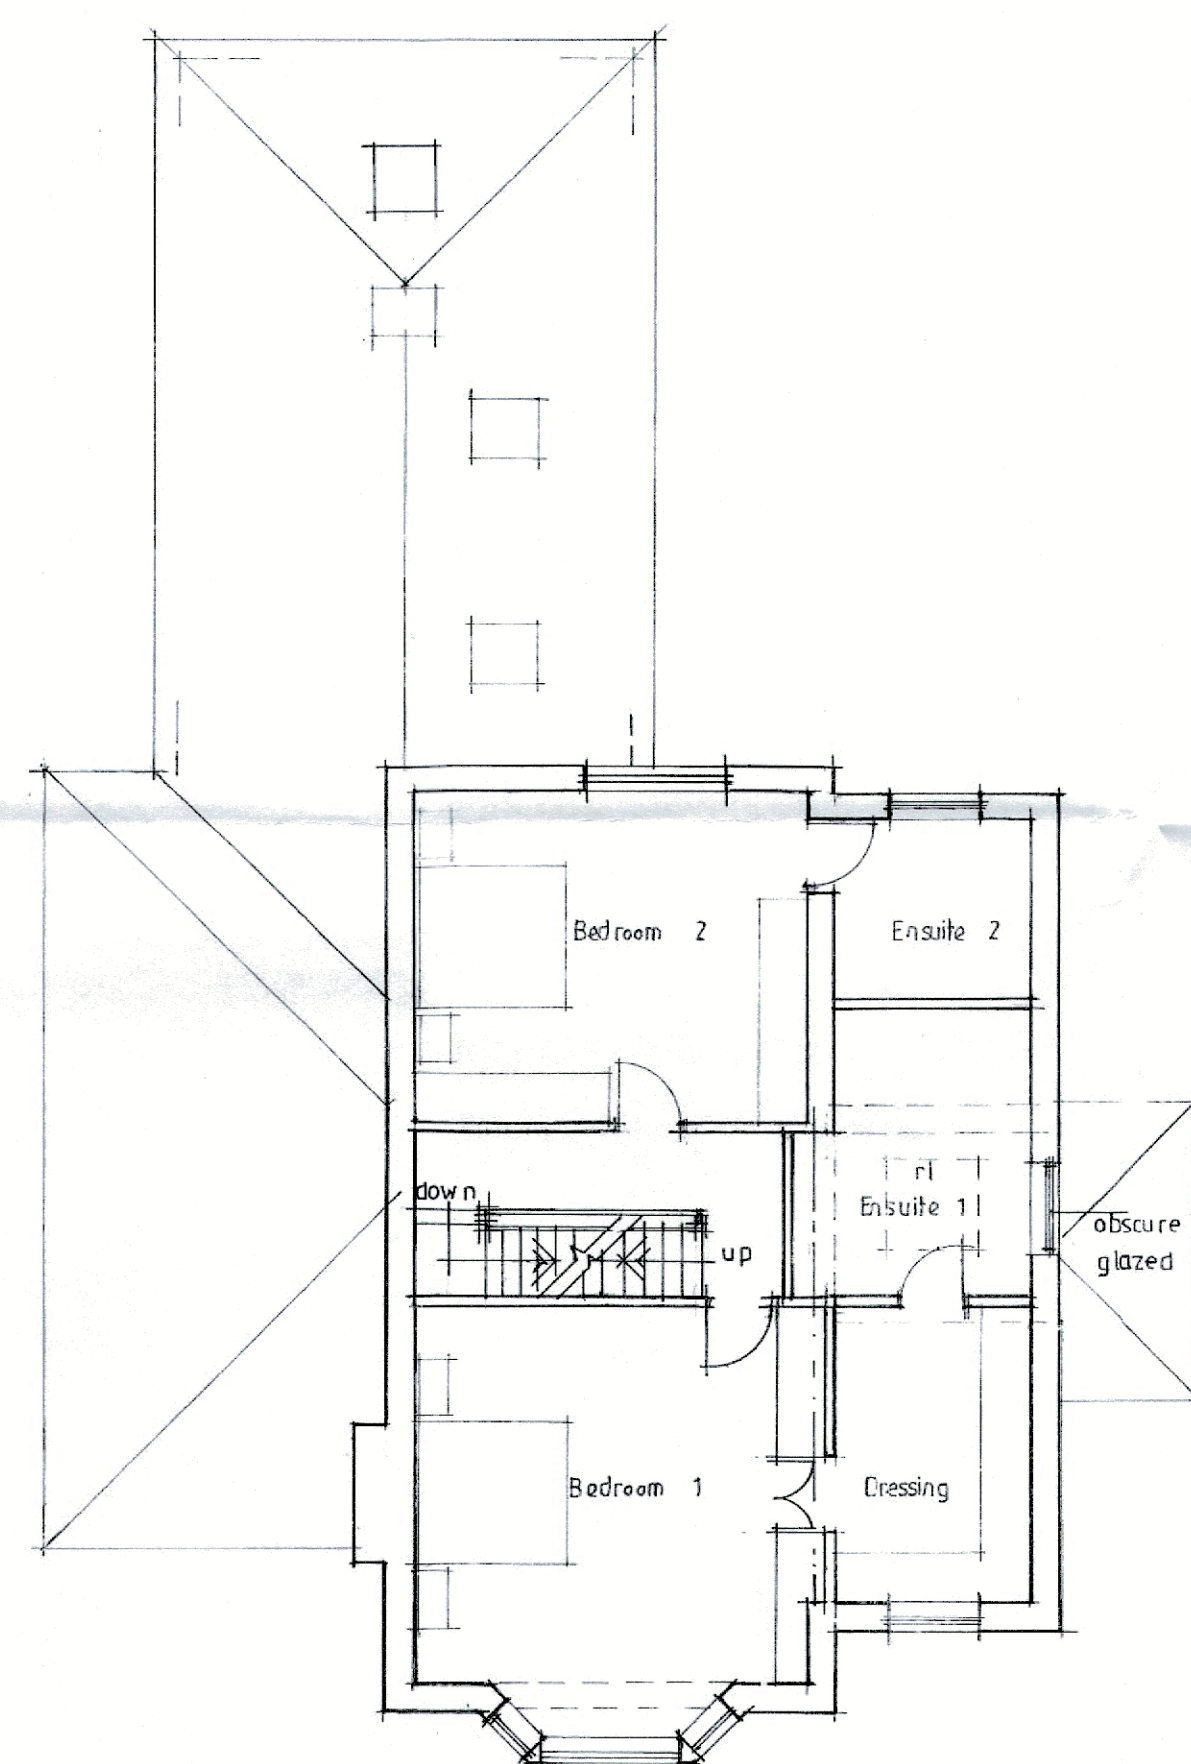

First Floor Plan

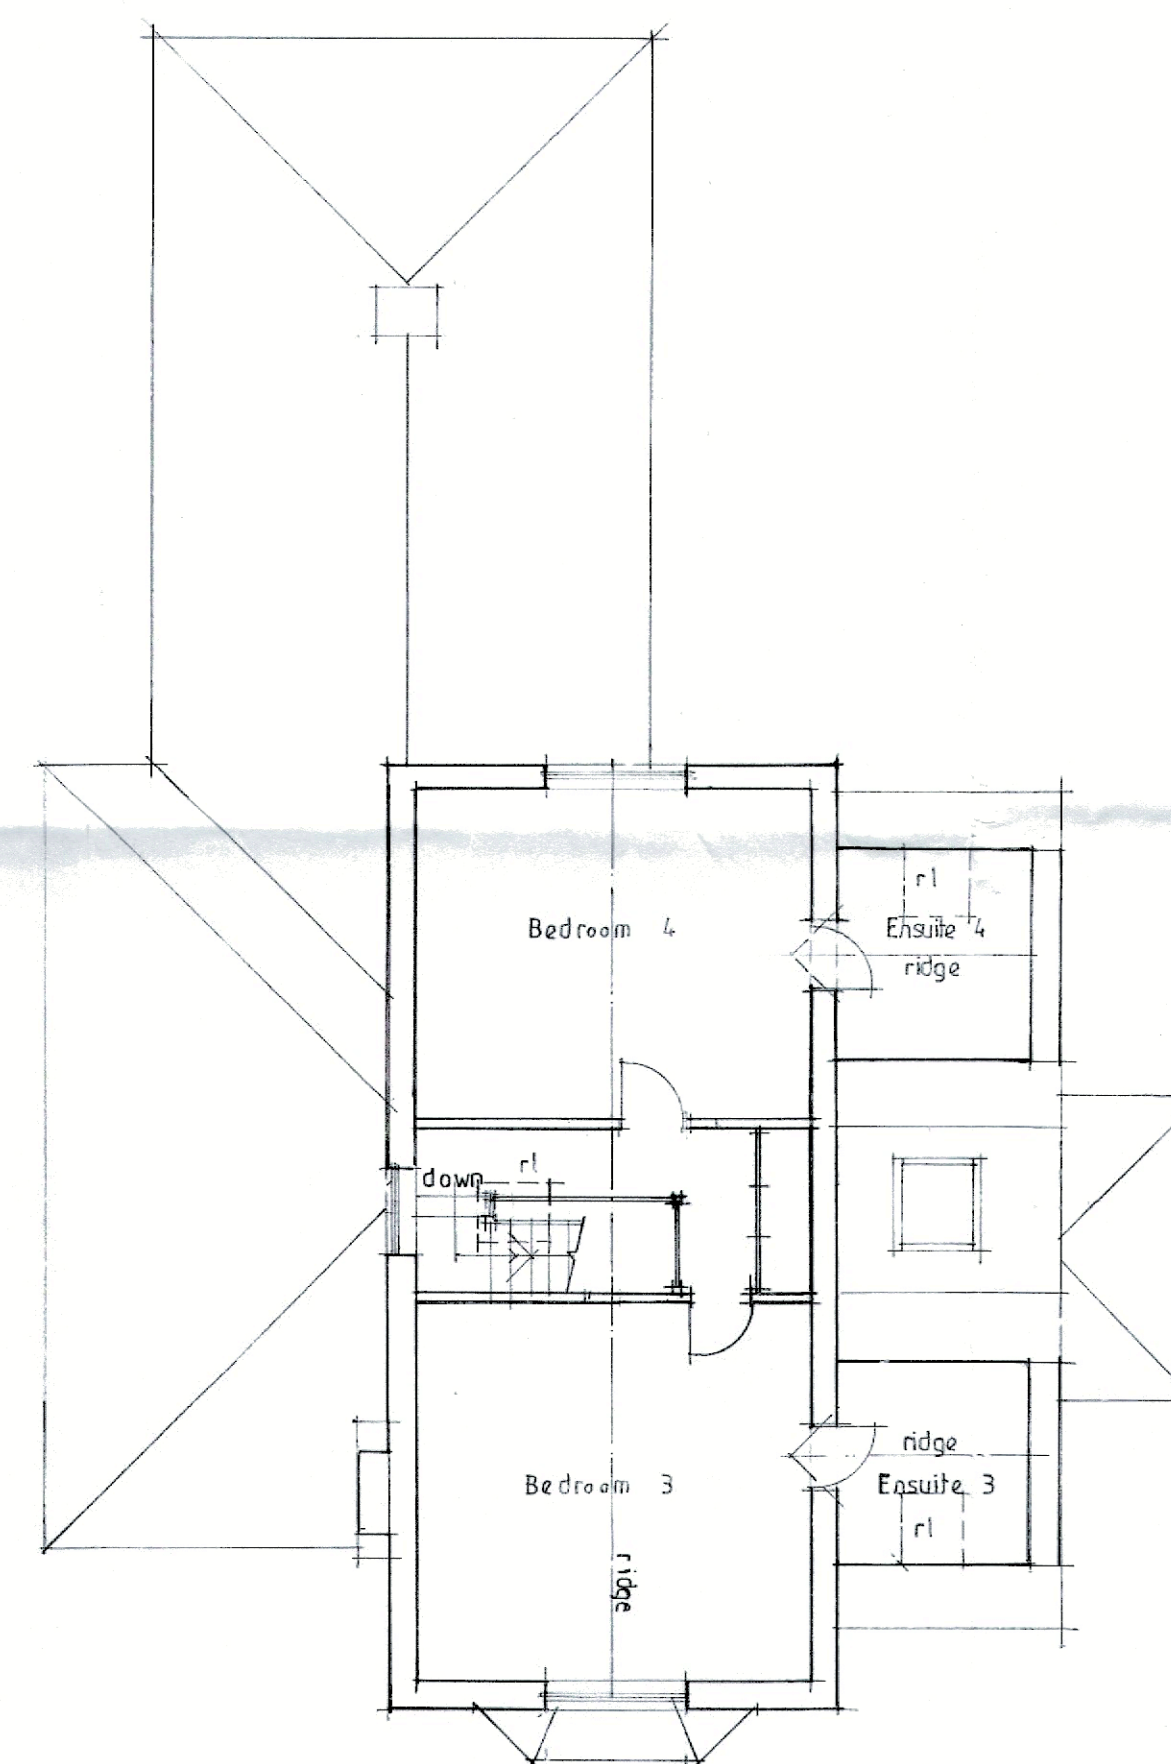

Second Floor Plan

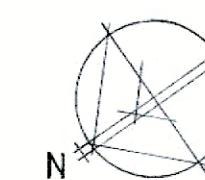

REV A Various changes 04/06/21 DL
REV B Kitchen windows omitted and roof light added 15/06/21 SGH

Client
Mr and Mrs Drake

Job Title
Proposed Dwelling At
Sunnymede
Ribblesdale Ave.
Clitheroe

Drawing Title
Proposed Plans
Scheme 2

Scale 1/100 @ A1	Date May 2021	Drawn SGH
---------------------	------------------	--------------

spa ARCHITECTS
SUNDERLAND PEACOCK & ASSOCIATES LTD.
HAZELMER, PIMLICO ROAD, CLITHEROE,
LANCASHIRE, BB7 2AG
T 01200 425178 F 01200 427268
E info@sunderlandpeacock.com
www.sunderlandpeacock.com

5934 = 01 - 01b