



THIS DRAWING IS A PRELIMINARY DESIGN AND NOT TO BE USED FOR CONSTRUCTION. THE ARCHITECT IS NOT RESPONSIBLE FOR ANY ERRORS OR OMISSIONS. THE ARCHITECT'S OFFICE SHALL BE ADVISED OF ANY CHANGES TO THE DESIGN. 




0 2m 4m 6m 8m 10m

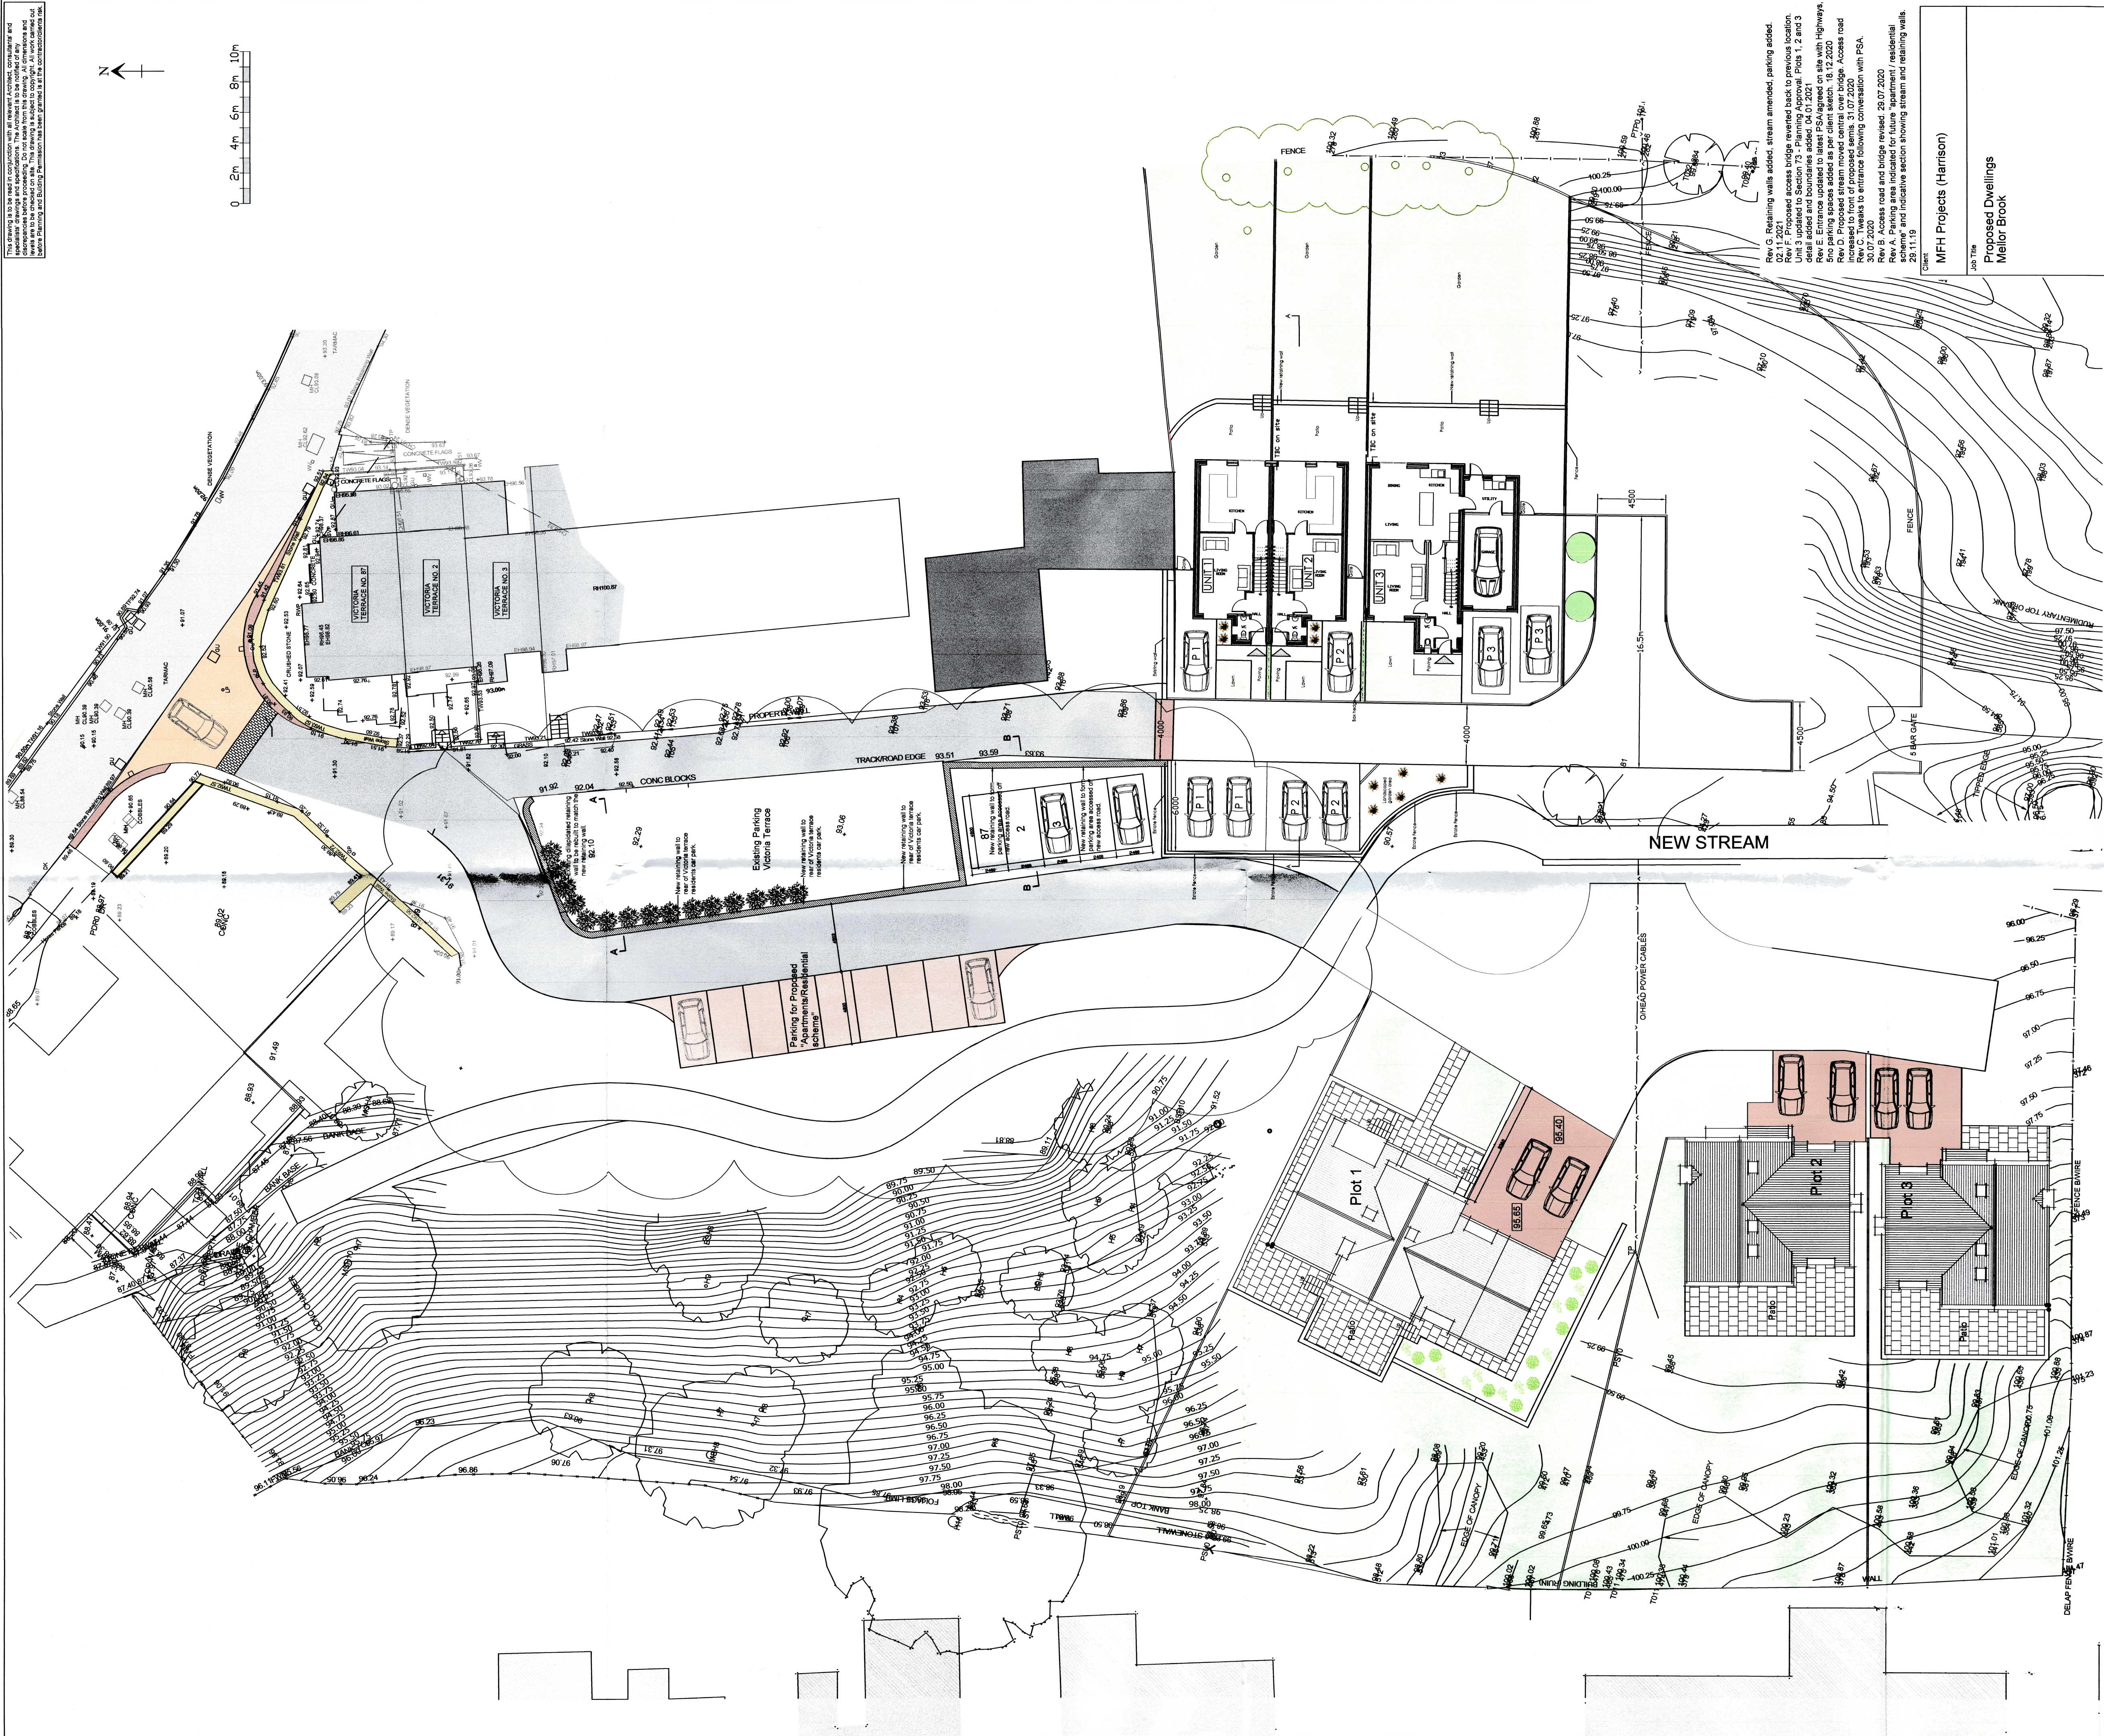

Marshalls Ash split face stone to retaining wall with stone coping over.

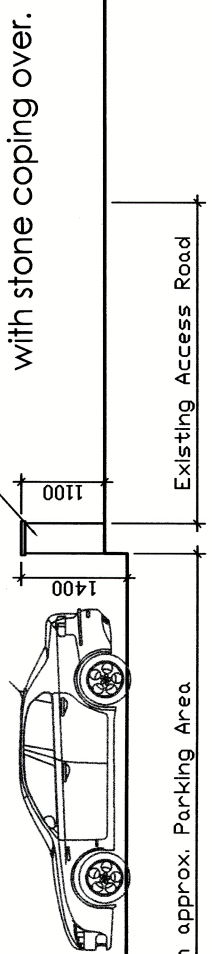


Section B
1:100 Scale

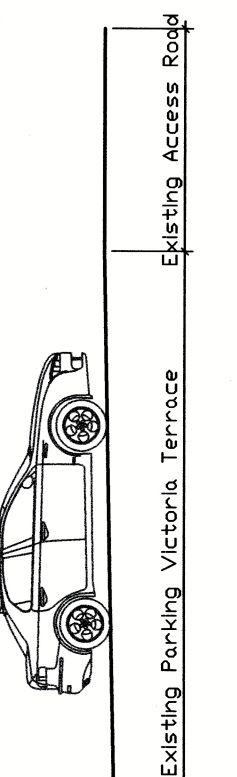

Marshalls Ash split face stone to retaining wall with stone coping over.

Section A
1:100 Scale

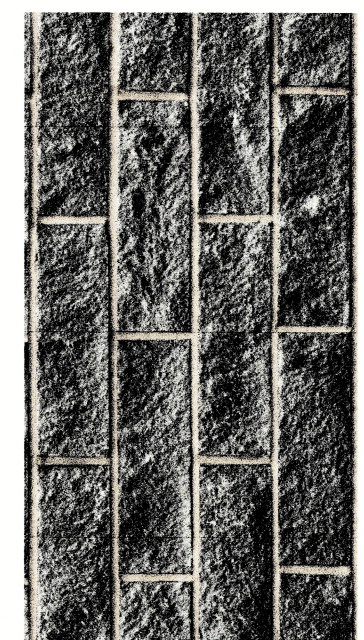

Marshalls Ash split face stone for all retaining walls.

Drawing Title	Proposed Overall Site Plan - G.A
Scale	1:200 @ A1
Date	Sept 2019
Drawn	Craig Harrison

31/02/2021 11:27

5766 - C01G