


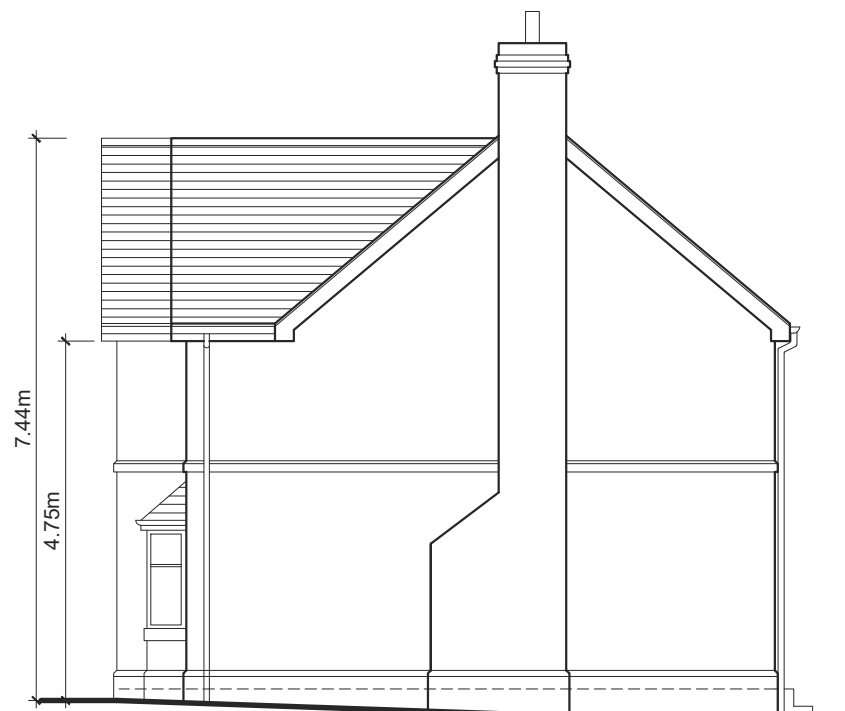


PROPOSED SOUTH EAST ELEVATION
Scale 1:100




PROPOSED NORTH EAST ELEVATION
Scale 1:100




PROPOSED NORTH WEST ELEVATION
Scale 1:100

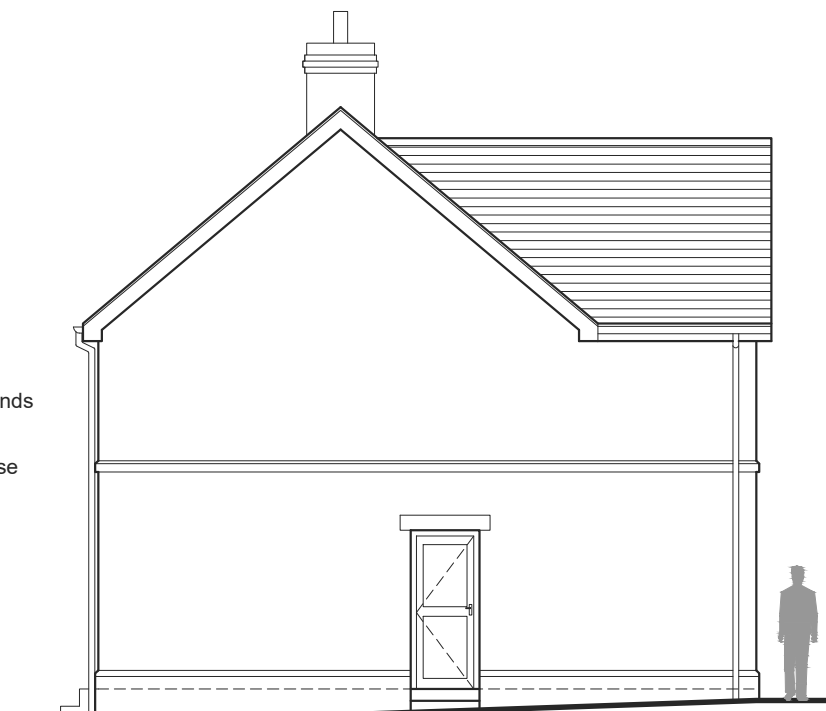


PROPOSED SOUTH WEST ELEVATION
Scale 1:100

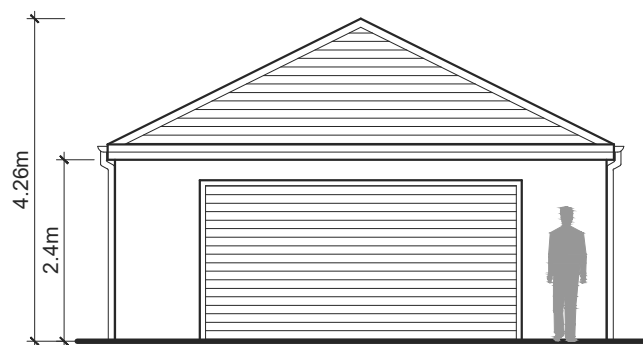


PROPOSED GARAGE
SOUTH EAST ELEVATION
Scale 1:100

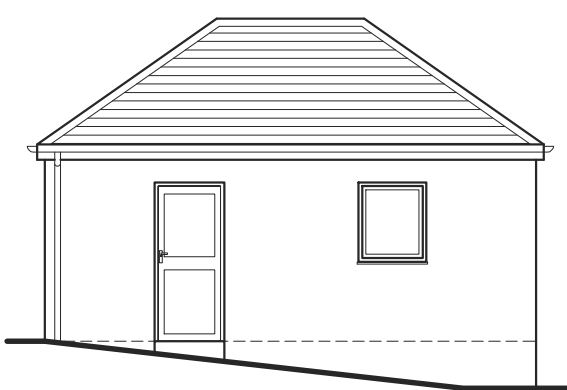


PROPOSED GARAGE
NORTH EAST ELEVATION
Scale 1:100

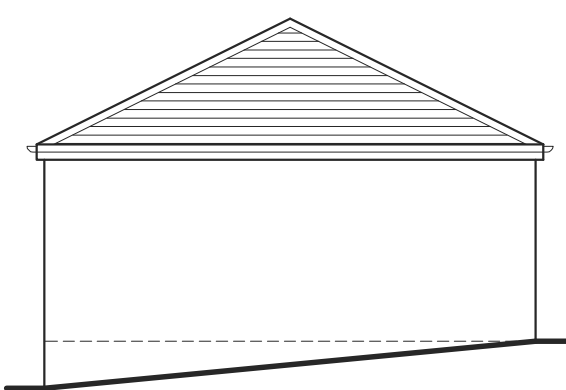


PROPOSED GARAGE
NORTH WEST ELEVATION
Scale 1:100

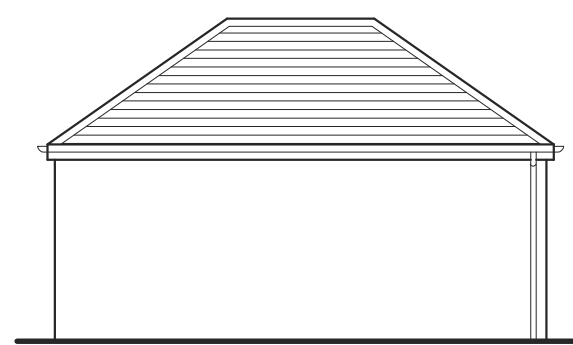


PROPOSED GARAGE
SOUTH WEST ELEVATION
Scale 1:100

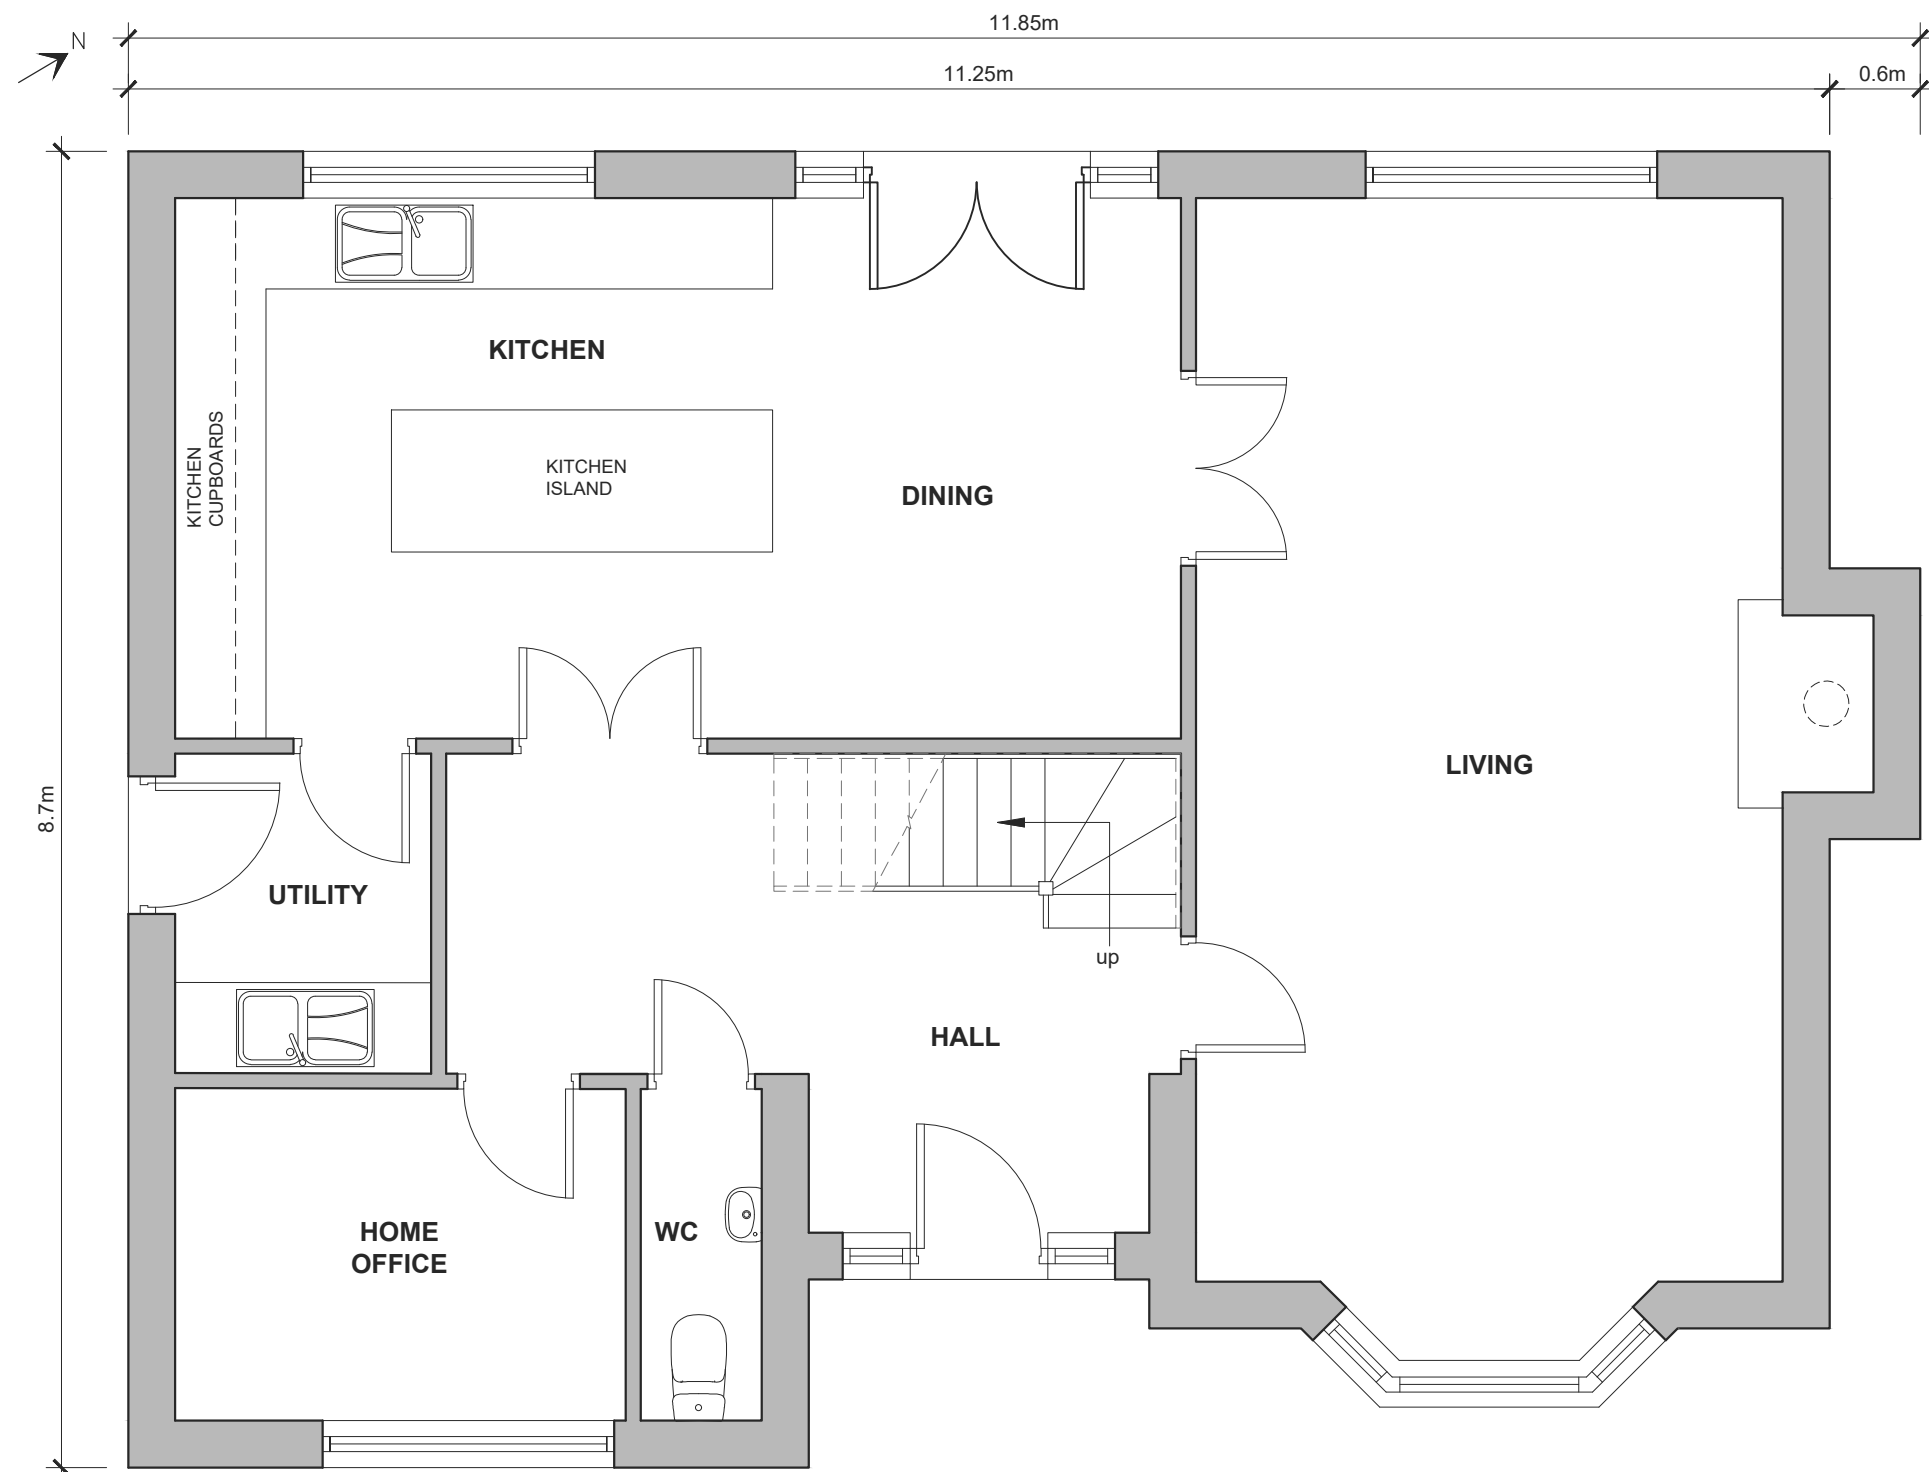

PROPOSED GROUND FLOOR PLAN
Scale 1:50

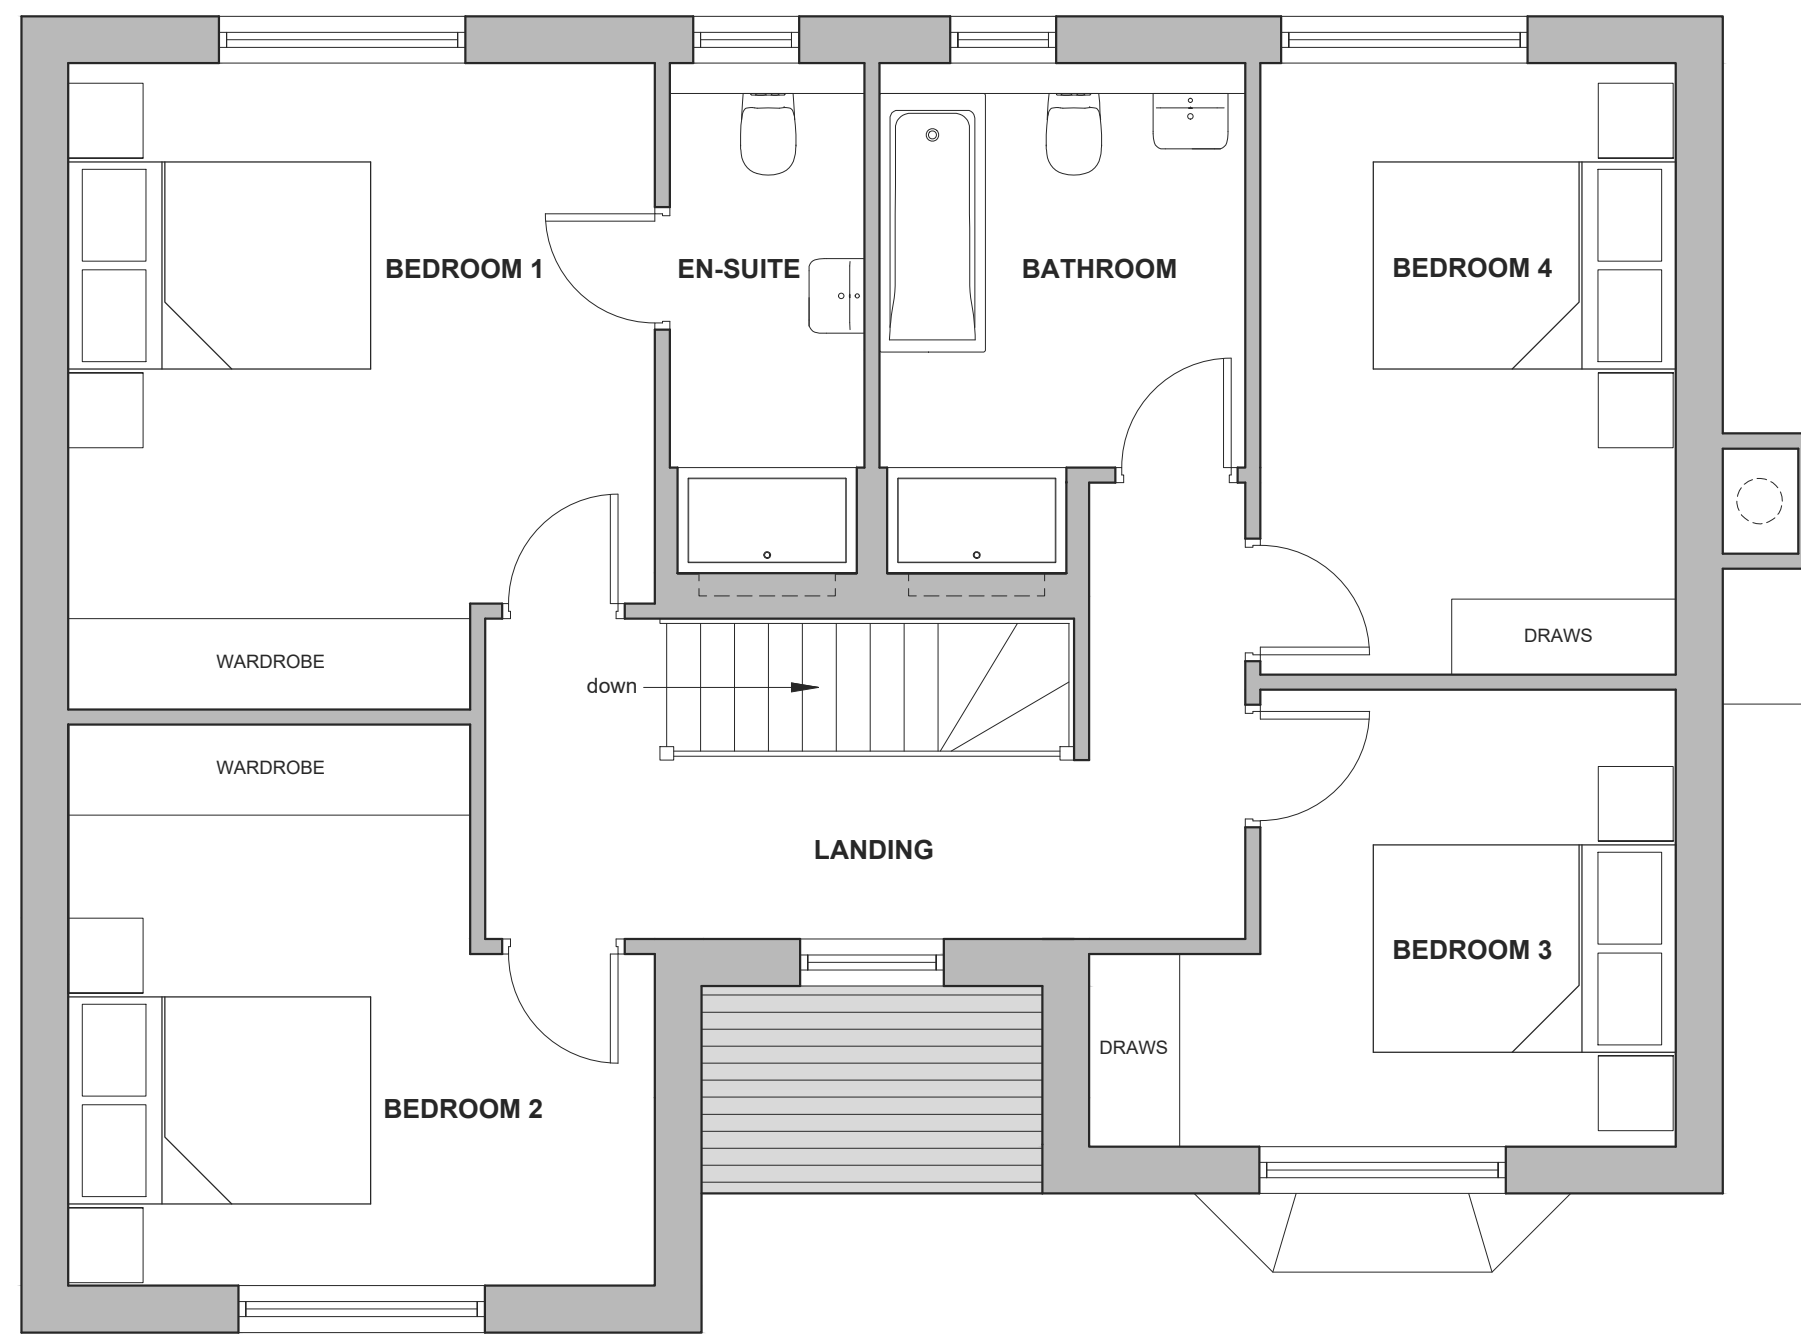

PROPOSED FIRST FLOOR PLAN
Scale 1:50

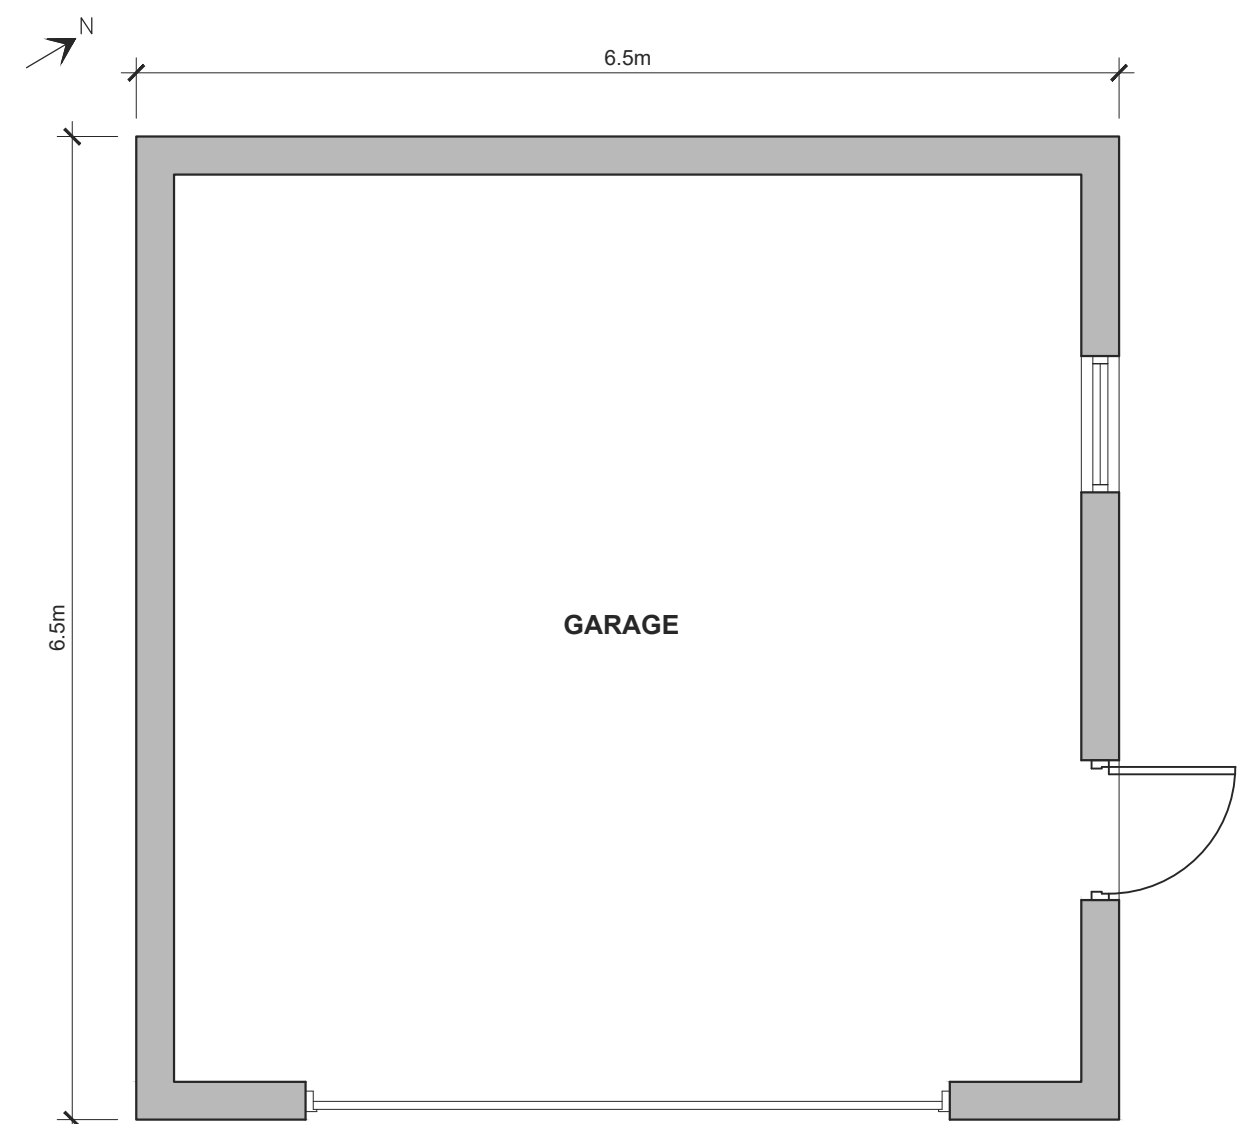

PROPOSED GARAGE FLOOR PLAN
Scale 1:50