




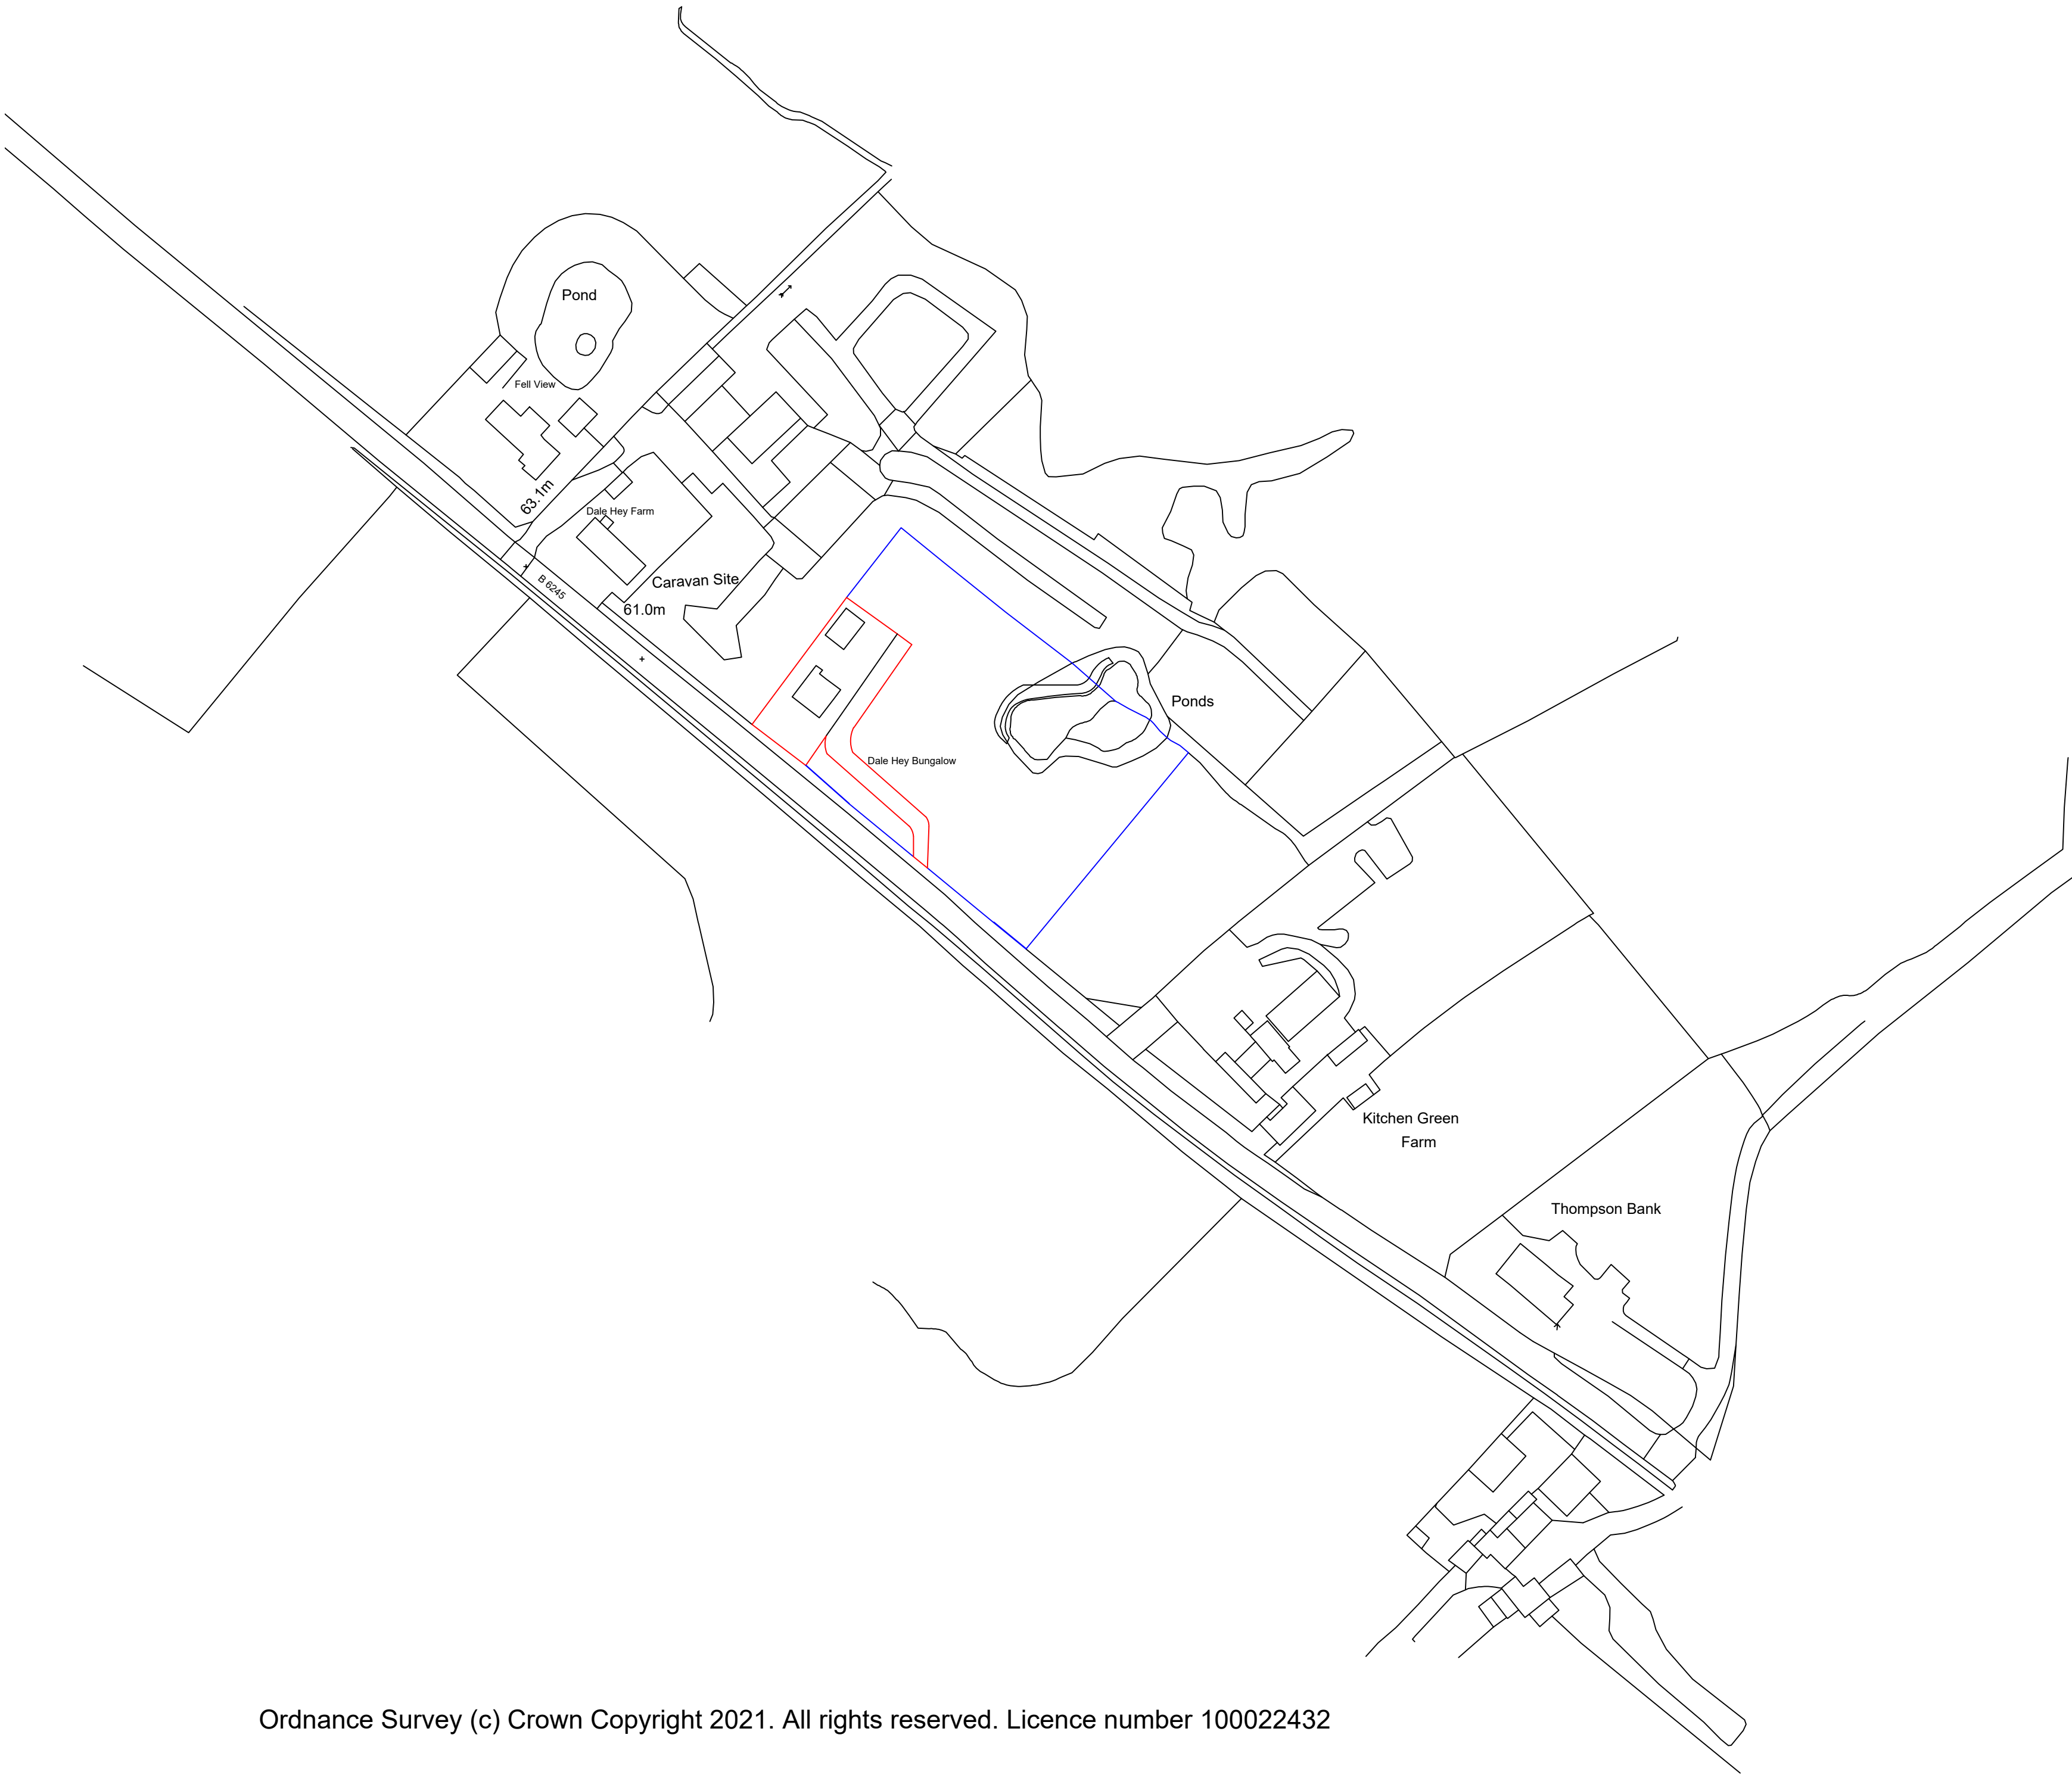

Ordnance Survey (c) Crown Copyright 2021. All rights reserved. Licence number 100022432

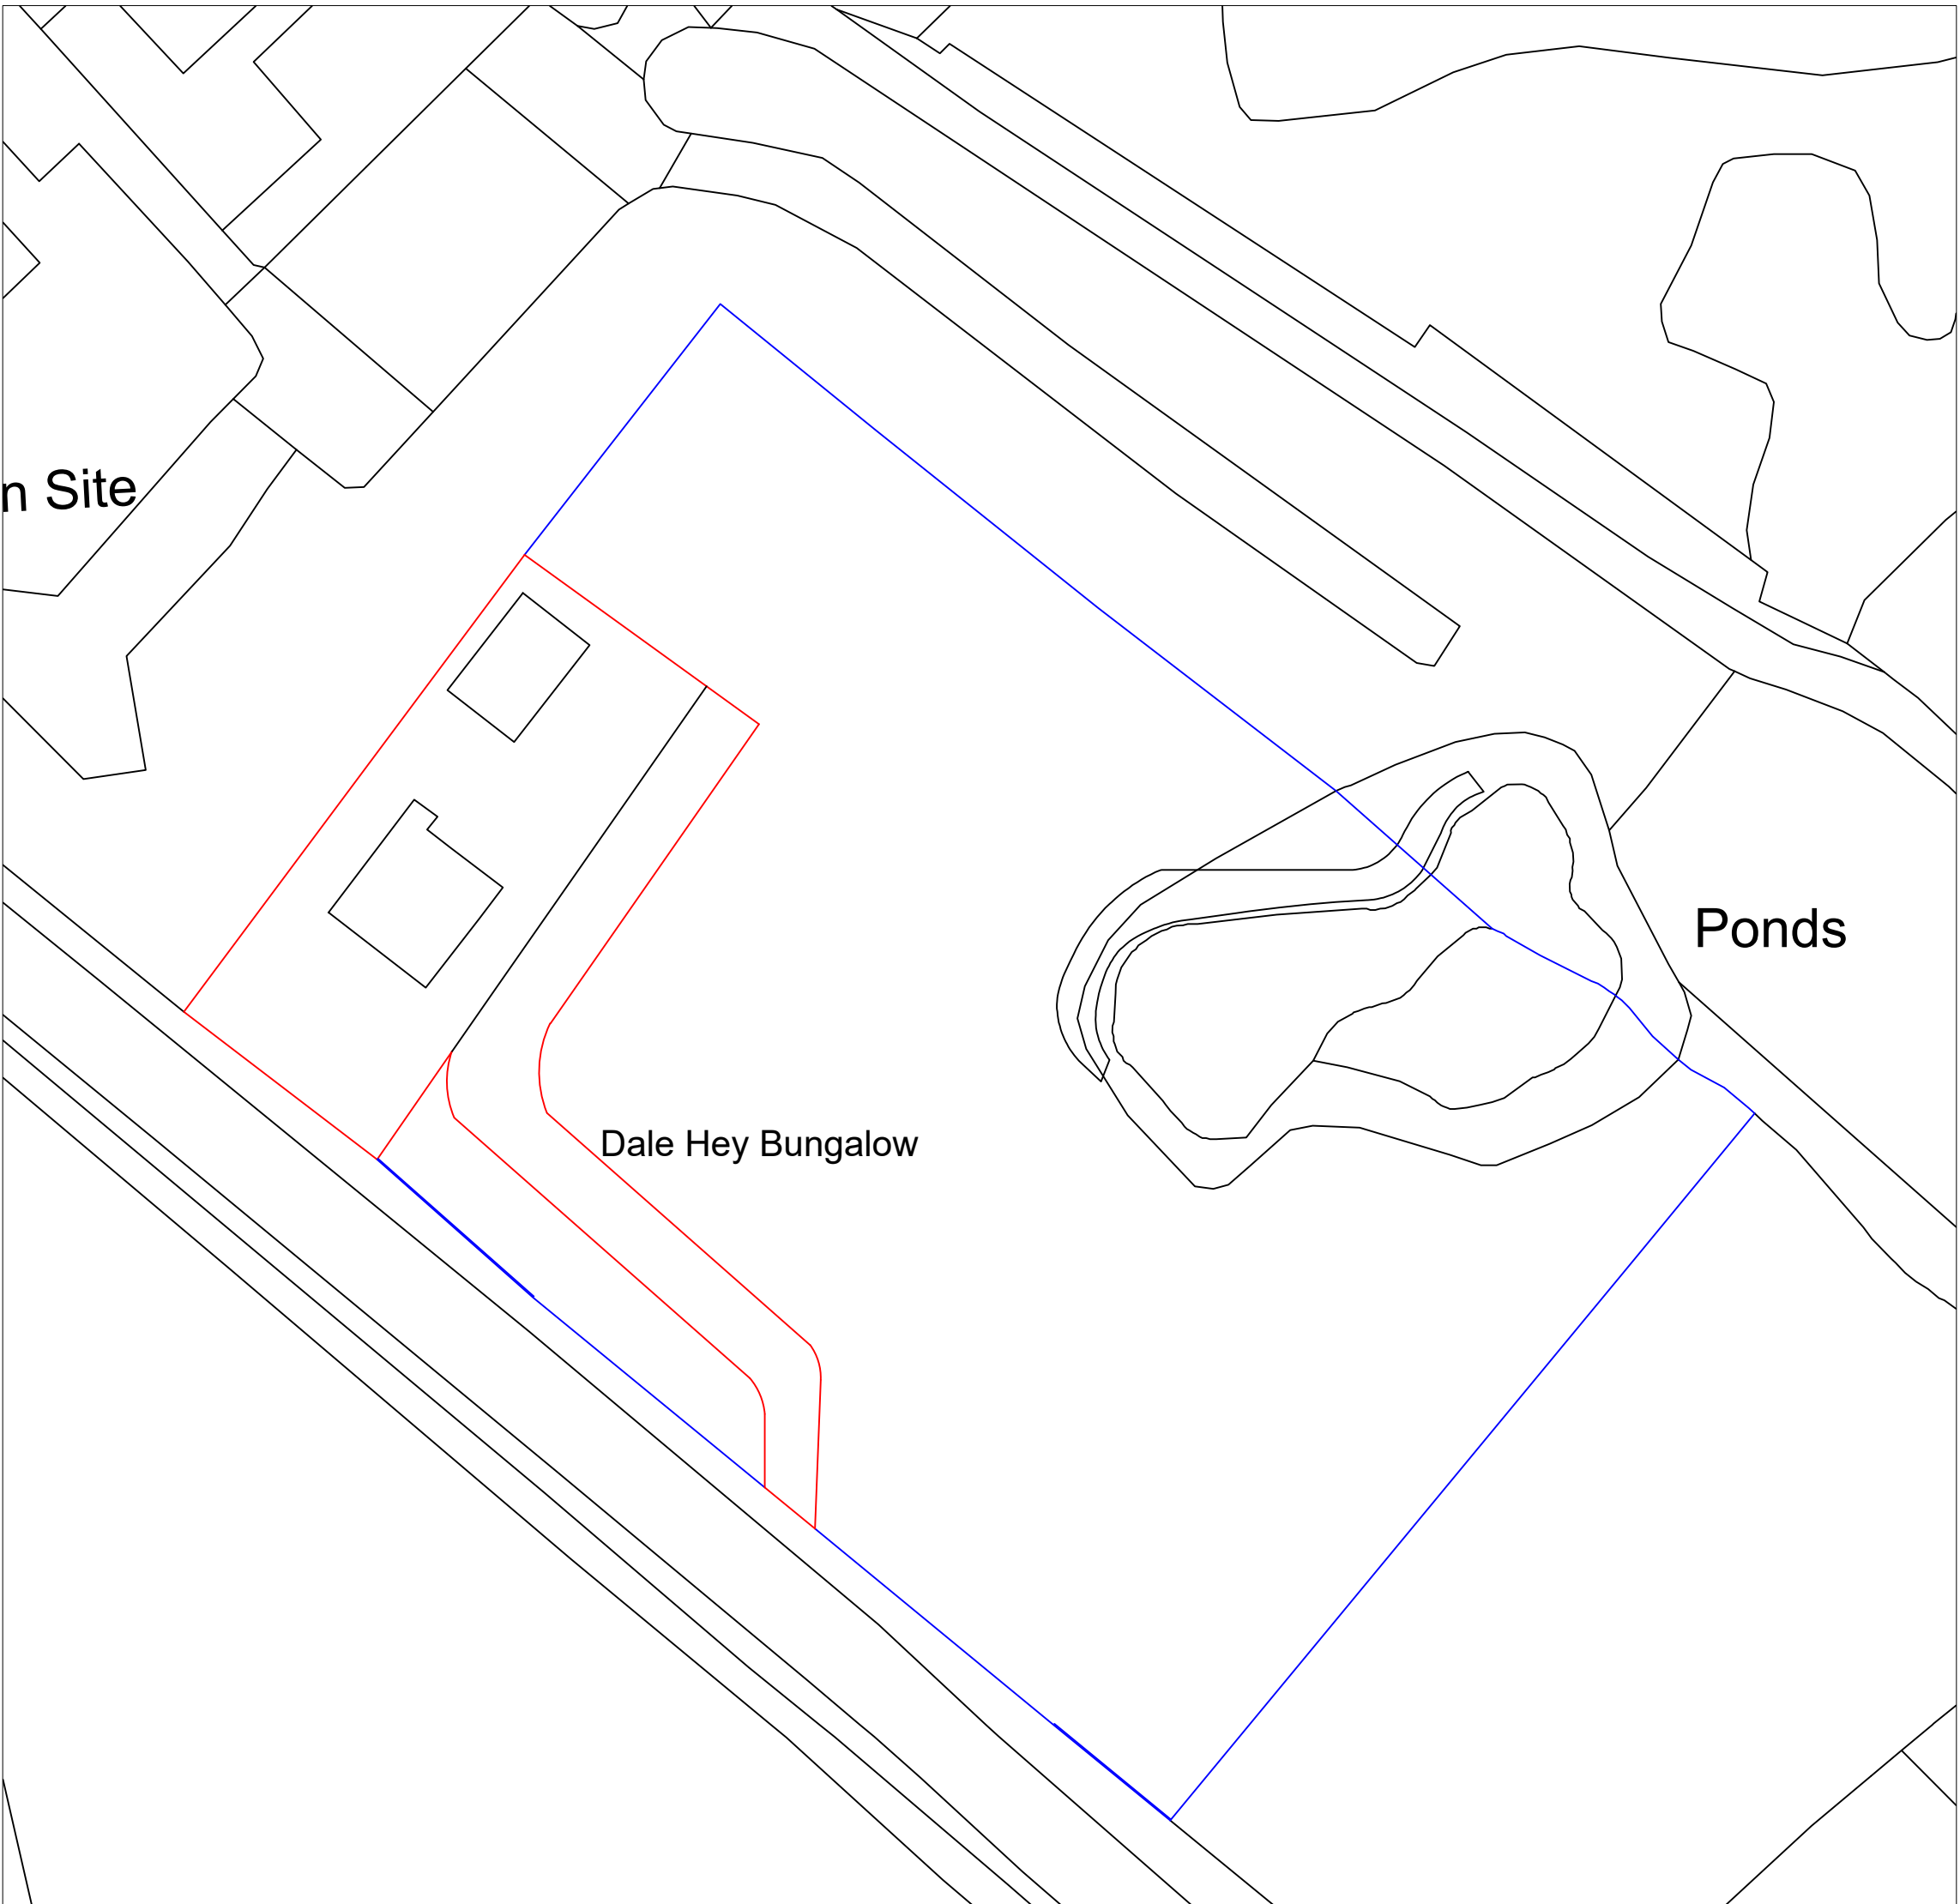

Site Plan 1:500

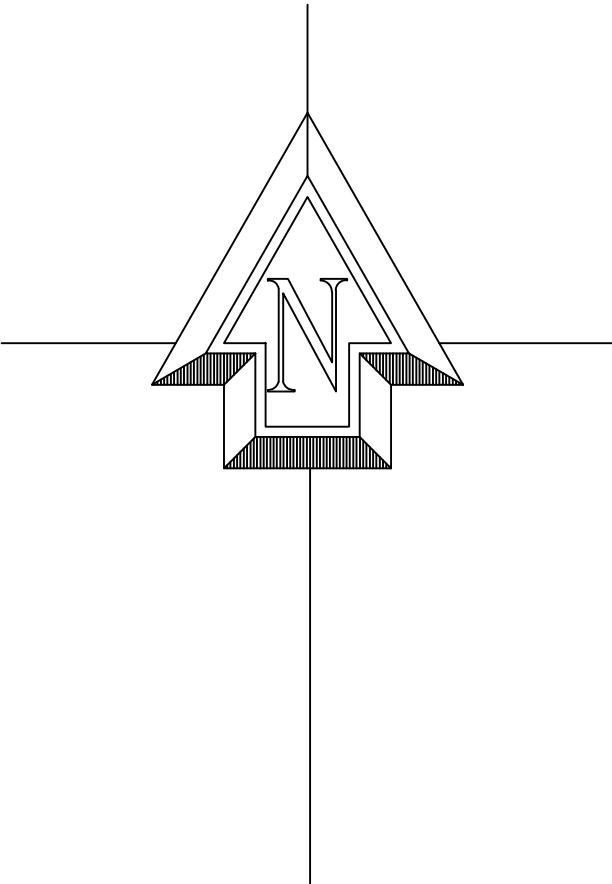

Proposed new dwelling at : Dale Hey Bungalow Preston Road Ribchester PR3 3XL	
CLIENT:	Boardman Developments
DATE:	December 2021
SCALE:	1:1250 @ A1
DWG No:	Location Plan for New dwelling 1 of 1
L.A:	
AMENDMENTS:	DATE:
ENTWISTLE DESIGN SERVICES 7 Edgefield Astley Village Chorley PR7 1XH Tel:01257 274976 E-Mail entwistledesign@aol.com	