

This drawing is to be read in conjunction with all relevant Architect, consultants' and specialists' drawings and specifications. The Architect is to be notified of any discrepancies before proceeding. Do not scale from this drawing. All dimensions and levels are to be checked on site. This drawing is subject to copyright. All work carried out before Planning and Building Permission has been granted is at the contractor/clients risk.

Note: proposed drawing based on OS dwg information. All illustrated dimensions are approximate and all site dimensions are to be checked on site and subject to site survey.




EXISTING WEST FACING ELEVATION SCALE 1:100




EXISTING SOUTH FACING ELEVATION SCALE 1:100




EXISTING EAST FACING ELEVATION SCALE 1:100

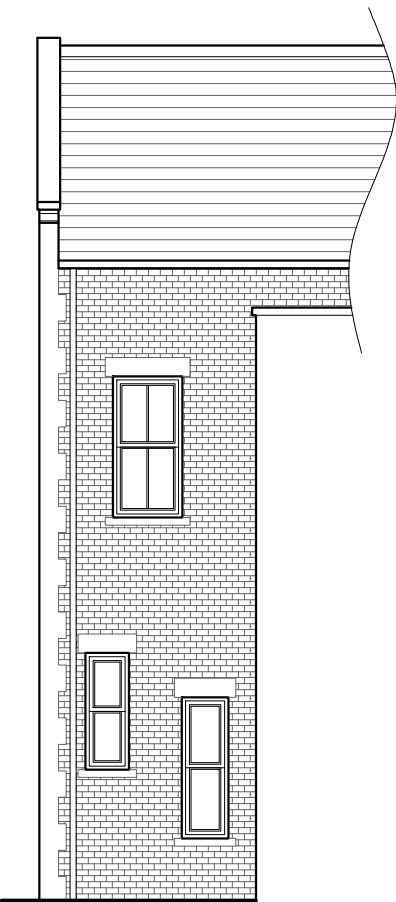

EXISTING NORTH FACING ELEVATION SCALE 1:100

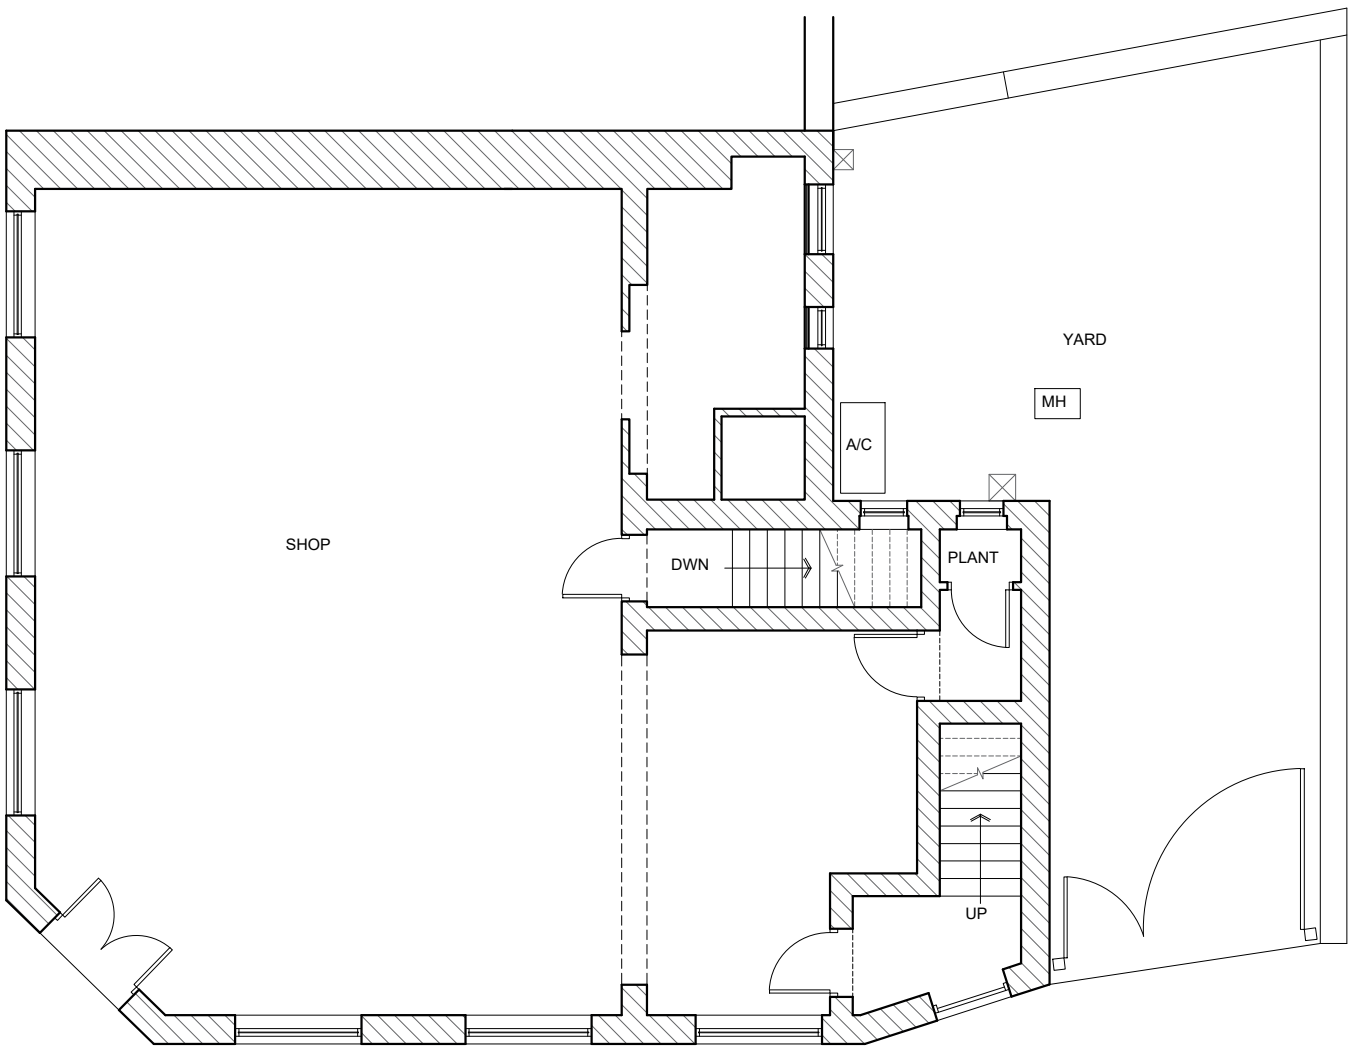

EXISTING GROUND FLOOR PLAN SCALE 1:100

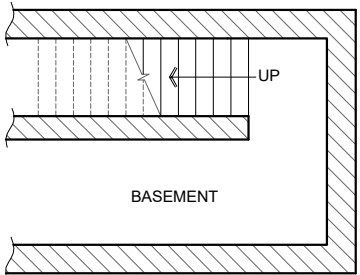

EXISTING BASEMENT FLOOR PLAN SCALE 1:100

Client
Vareys Town and Country

Job Title
Proposed Extensions and Alterations to
2 Market Place
Clitheroe

Drawing Title
Existing Plans and Elevations

Scale 1:100 @ A2	Date July 2021	Drawn BWT
---------------------	-------------------	--------------

spa
ARCHITECTS
SUNDERLAND PEACOCK & ASSOCIATES LTD.
HAZELMERE, PIMLICO ROAD, CLITHEROE
LANCASHIRE, BB7 2AG
T 01200 423178 F 01200 427328
E info@sunderlandpeacock.com
www.sunderlandpeacock.com



6142 -E03

REV
-