

This drawing is to be read in conjunction with all relevant Architect, consultants' and specialists' drawings and specifications. The Architect is to be notified of any discrepancies before proceeding. Do not scale from this drawing. All dimensions and levels are to be checked on site. This drawing is subject to copyright. All work carried out before Planning and Building Permission has been granted is at the contractor/clients risk.


Note: proposed drawing based on OS dwg information. All illustrated dimensions are approximate and all site dimensions are to be checked on site and subject to site survey.




PROPOSED WEST FACING ELEVATION SCALE 1:100




PROPOSED SOUTH FACING ELEVATION SCALE 1:100

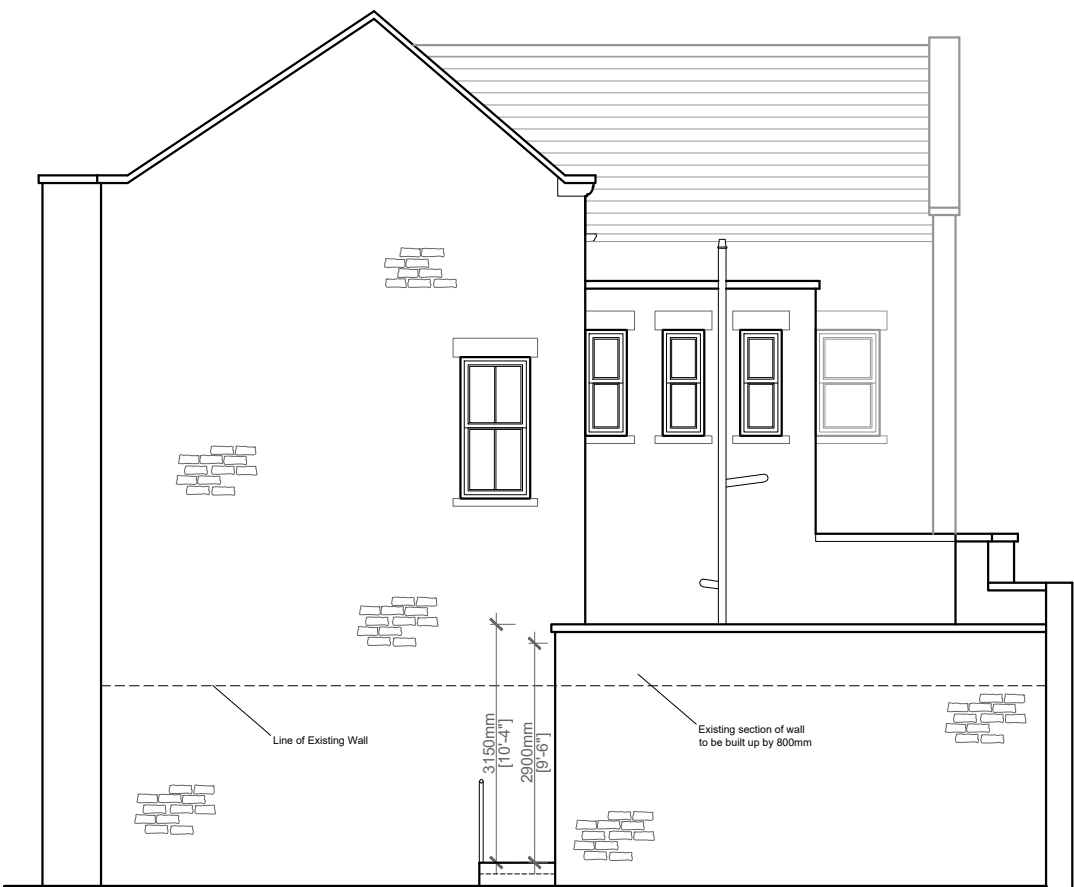


PROPOSED EAST FACING ELEVATION SCALE 1:100

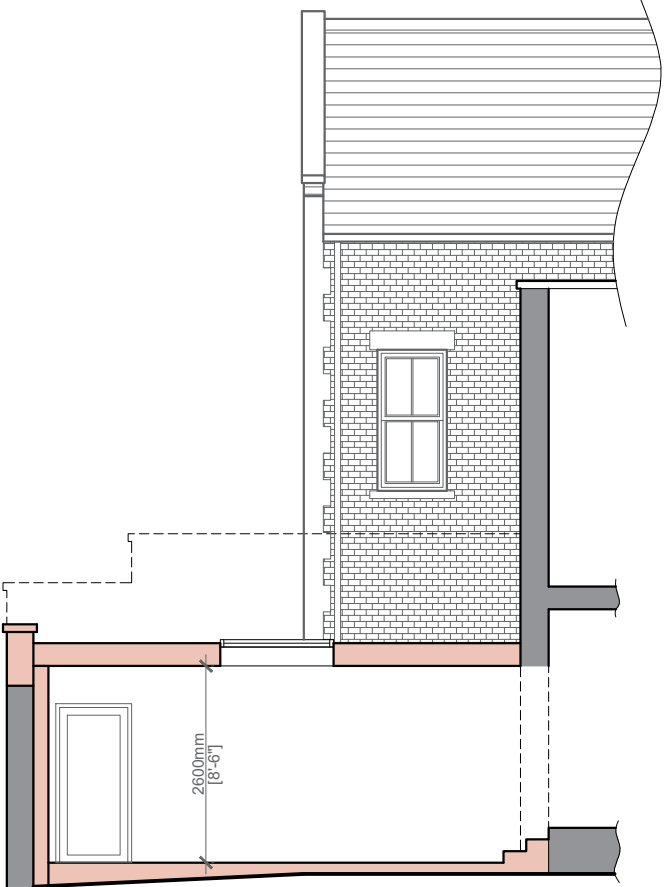

PROPOSED NORTH FACING ELEVATION SCALE 1:100

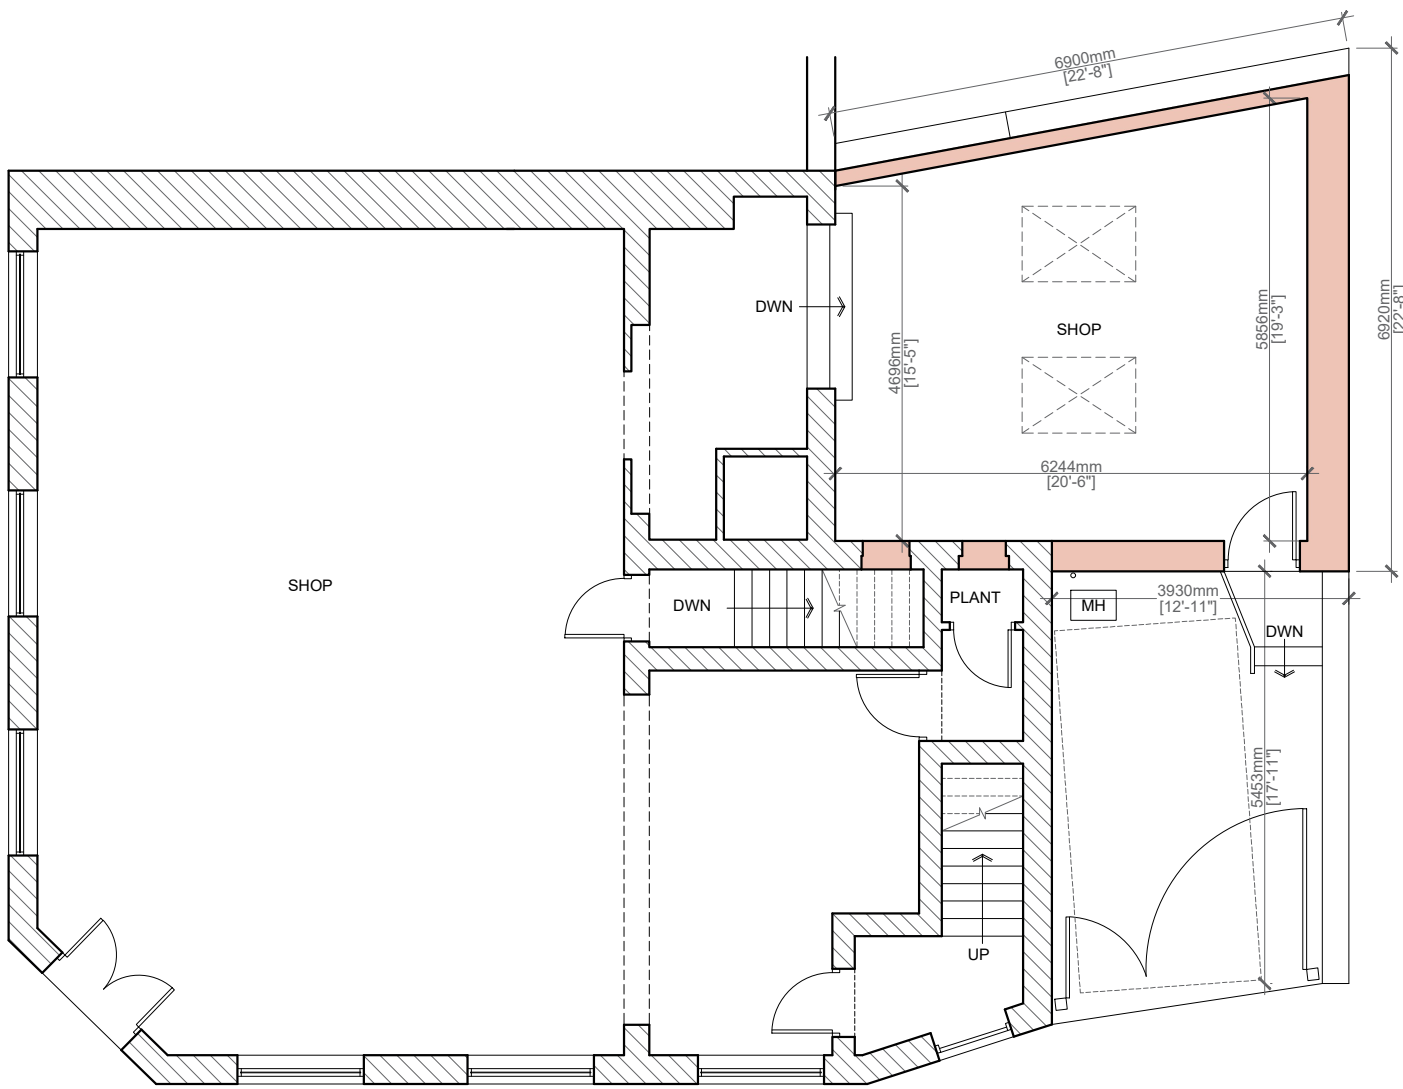

PROPOSED GROUND FLOOR PLAN SCALE 1:100

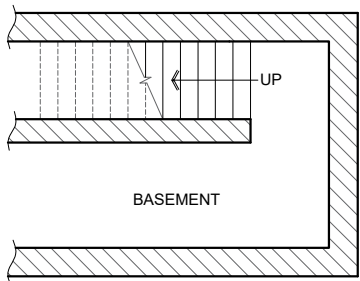

PROPOSED BASEMENT FLOOR PLAN SCALE 1:100

A 04.02.2022 Amended following planners comments BWT

Client
Vareys Town and Country

Job Title
Proposed Extensions and Alterations to
2 Market Place
Clitheroe

Drawing Title
Proposed Plans and Elevations

Scale 1:100 @ A2	Date October 2021	Drawn BWT
---------------------	----------------------	--------------

spa
ARCHITECTS
SUNDERLAND PEACOCK & ASSOCIATES LTD.
HAZELMERE, PIMLICO ROAD, CLITHEROE
LANCASHIRE, BB7 2AG
T 01200 423175 F 01200 427328
E info@sunderlandpeacock.com
www.sunderlandpeacock.com



6142 -P03

REV
A