


31202210235

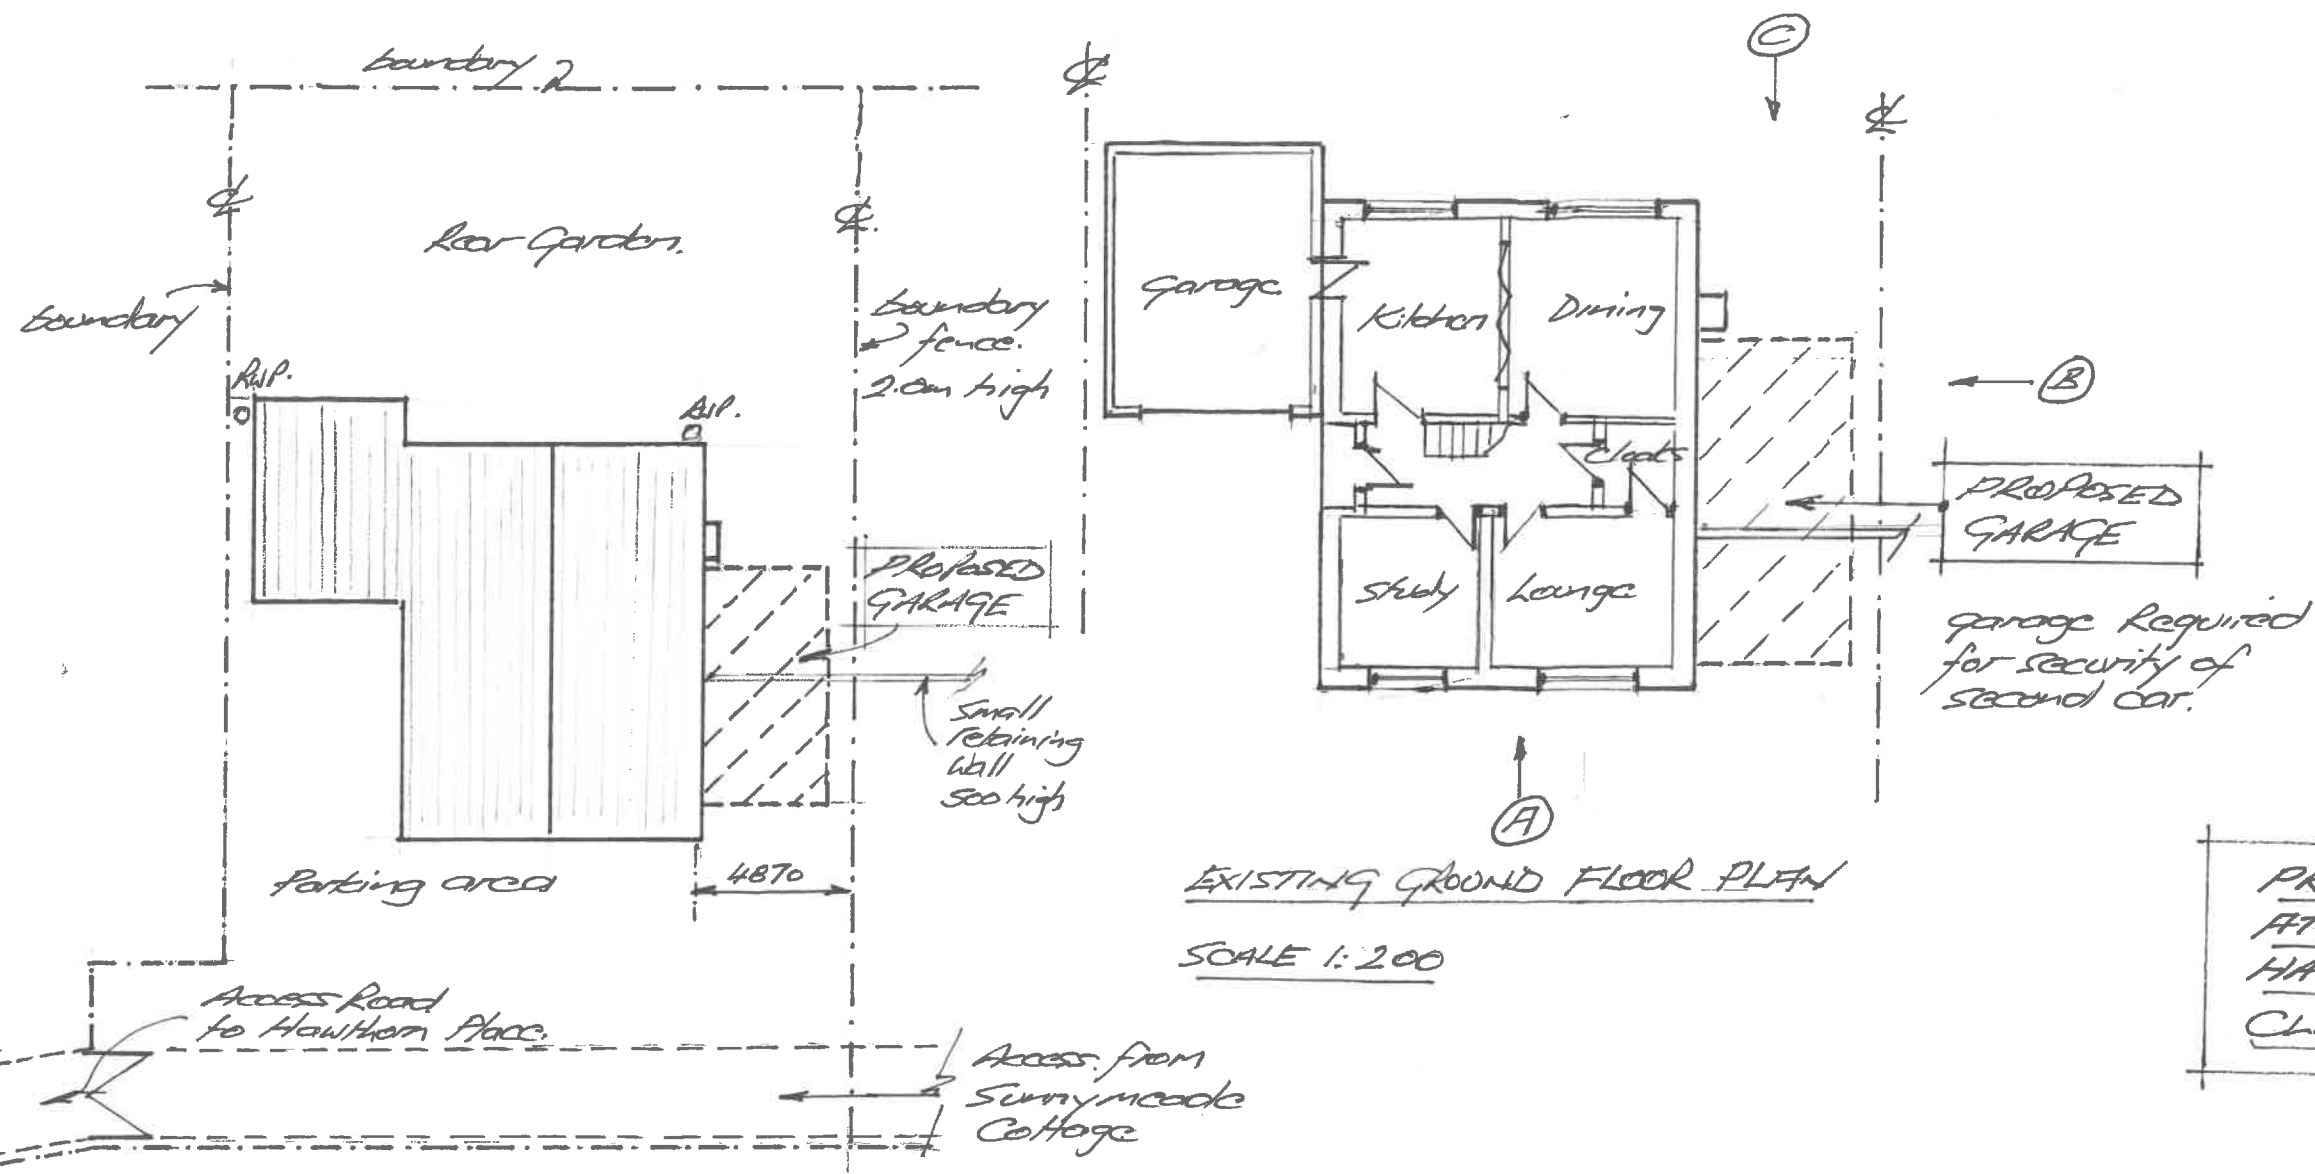

PROPOSED GARAGE:
AT SUNNYFIELD HOUSE
HAWTHORN PLACE
CLITHEROE

Sheet ①




EXISTING FRONT ELEVATION ①




EXISTING SIDE ELEVATION ②

312022 10235

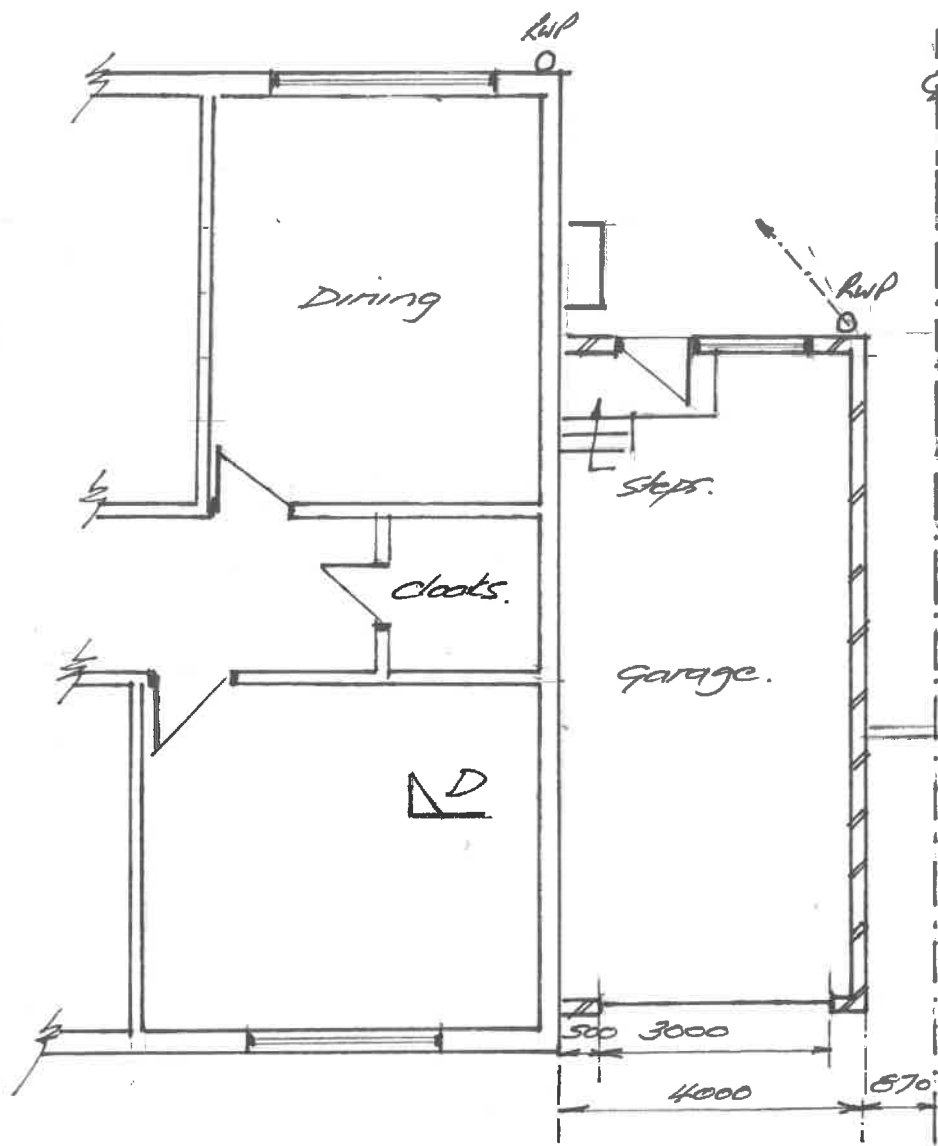


PROPOSED GROUND FLOOR PLAN

SCALE 1:100

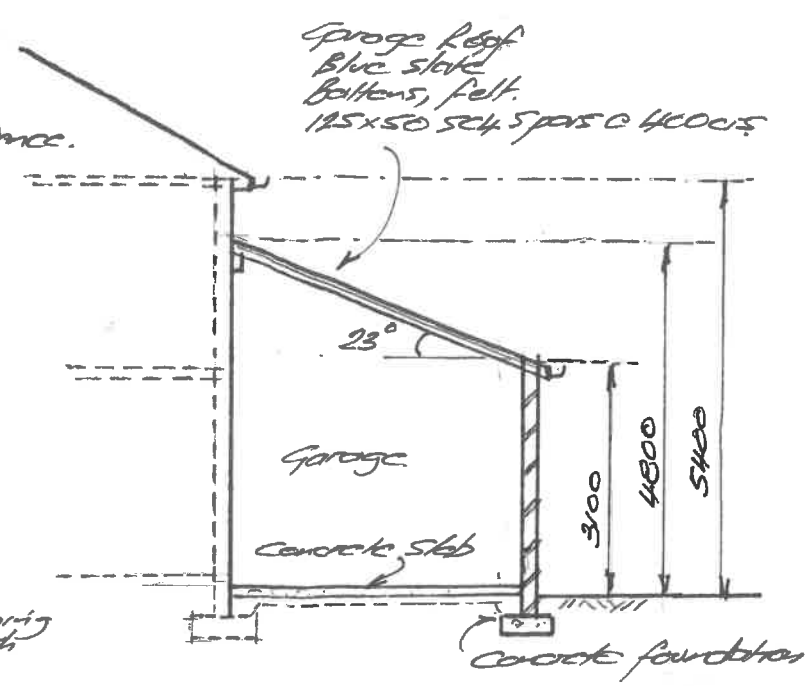


SECTION D-D

PROPOSED GARAGE:
AT SUNNYFIELD HOUSE
HAWTHORN PLACE
CLITHEROE

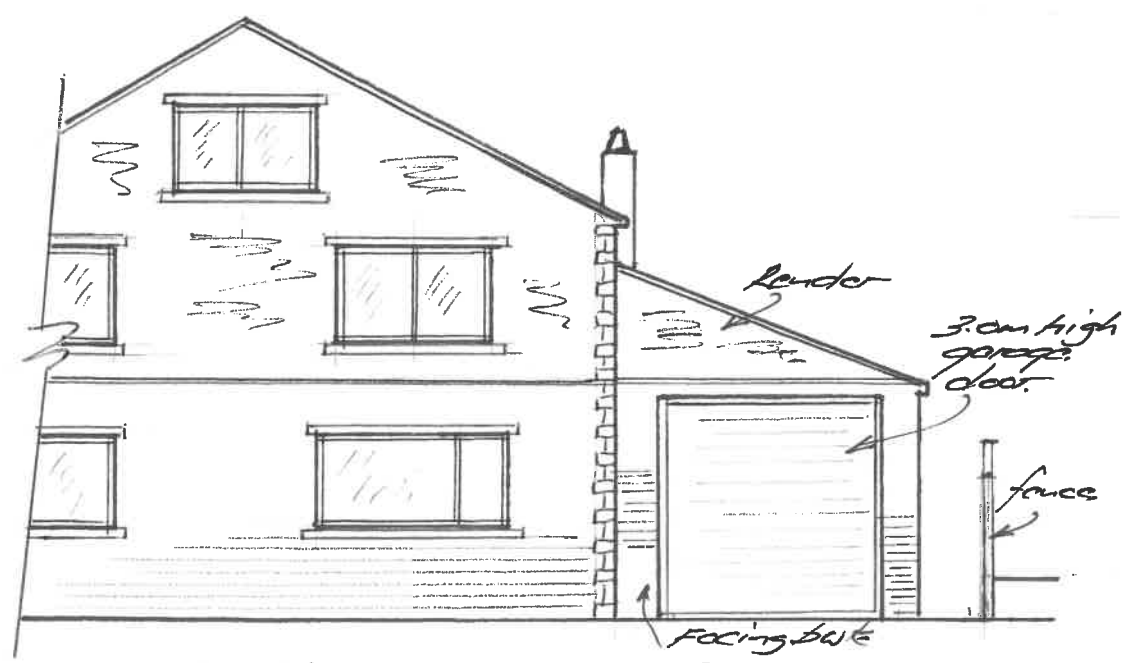

PART. FRONT ELEVATION (A)

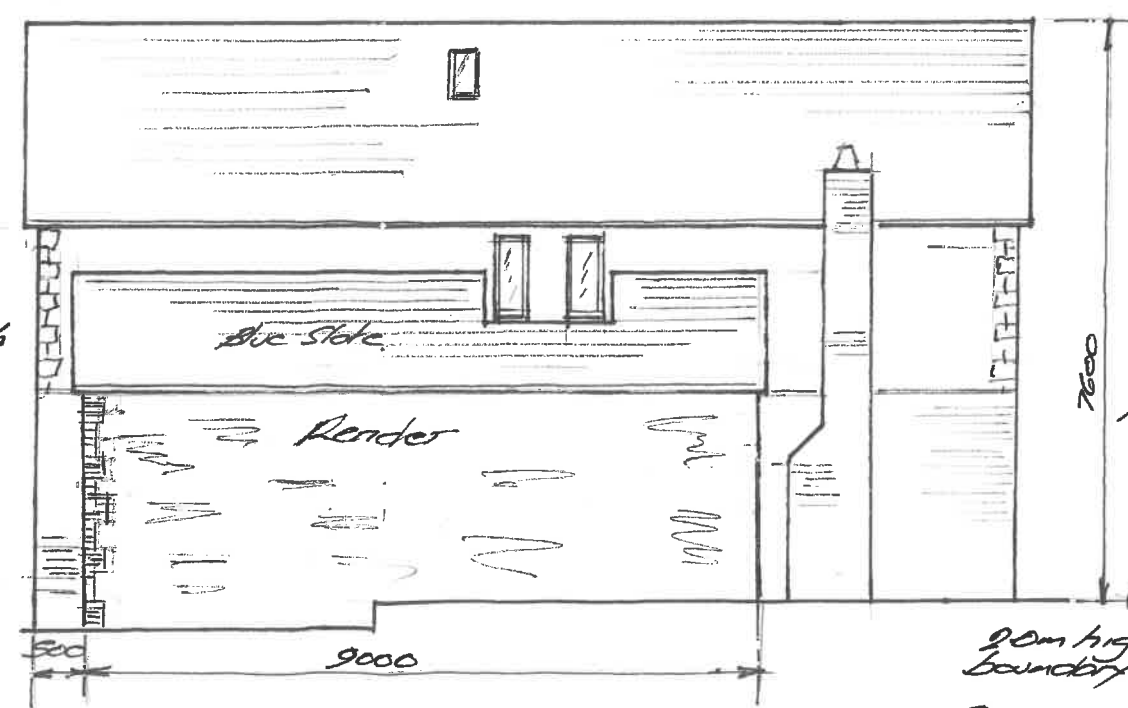

PROPOSED SIDE ELEVATION (B)



PROPOSED REAR ELEVATION (C)