



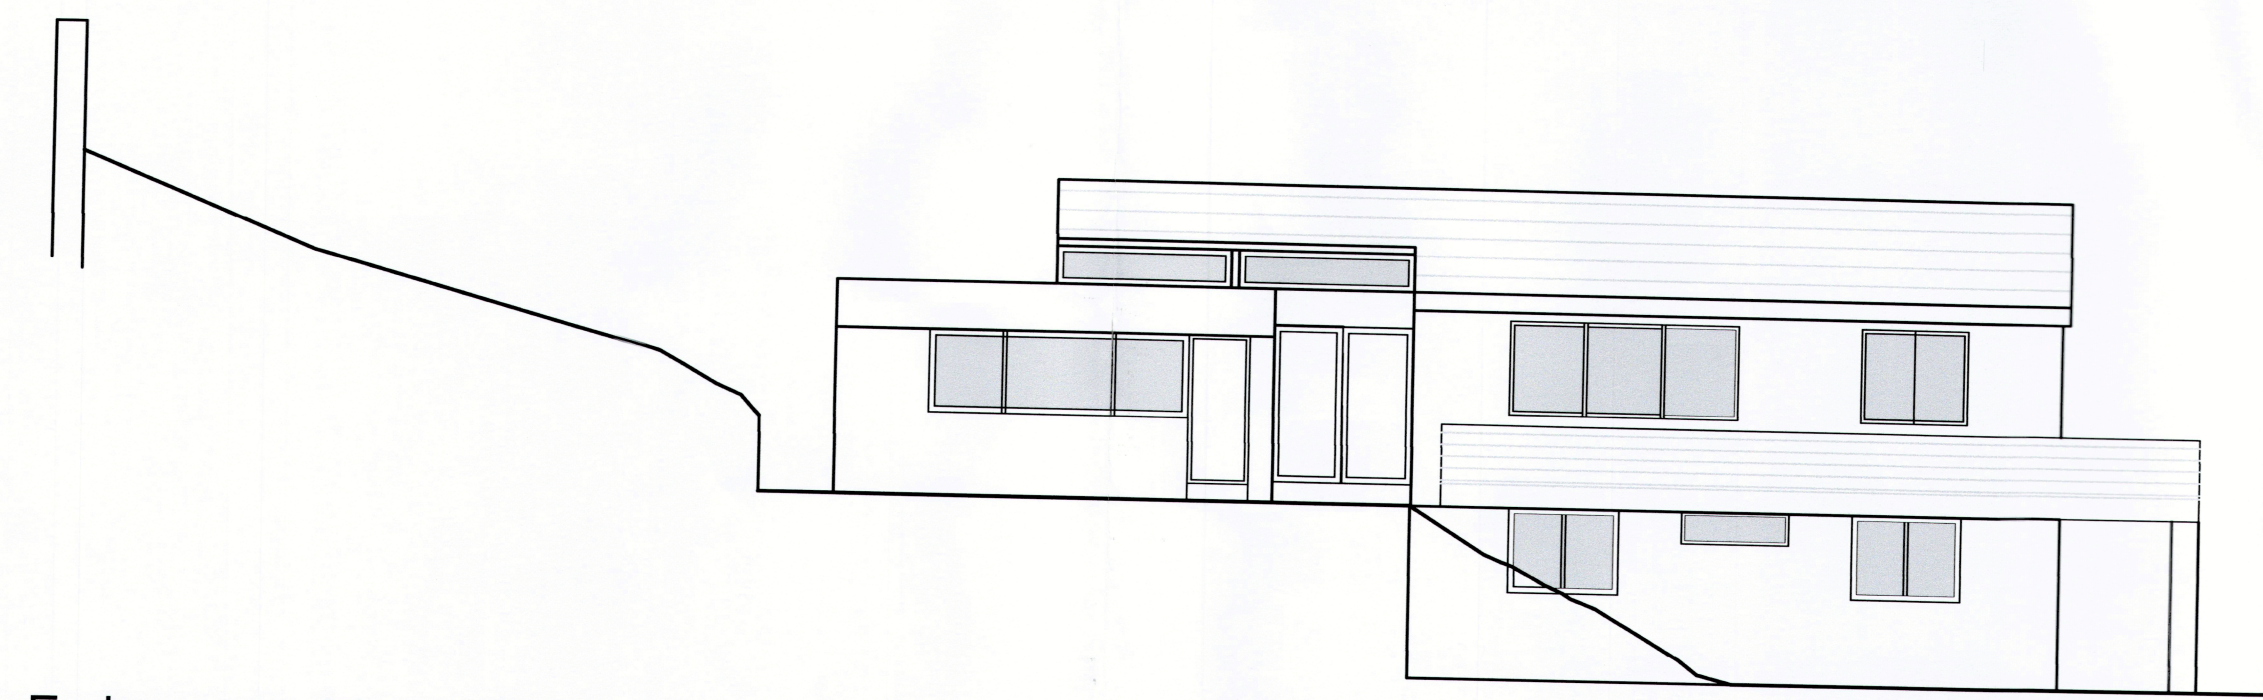


Entrance Elevation
West Elevation

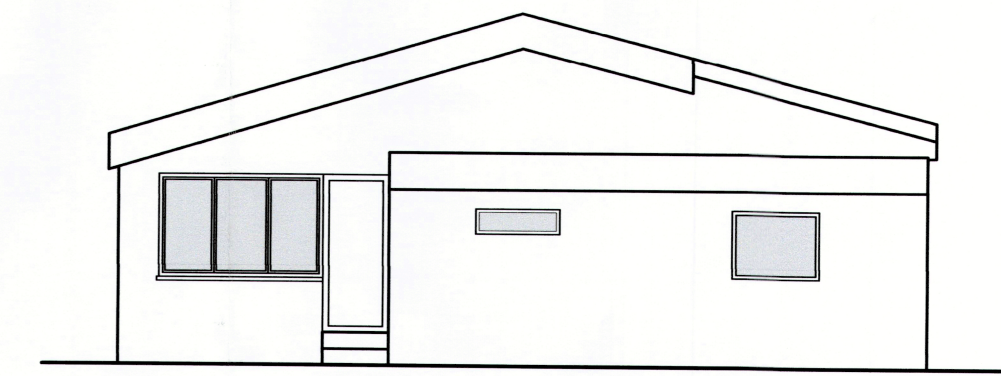

South Elevation




North Elevation

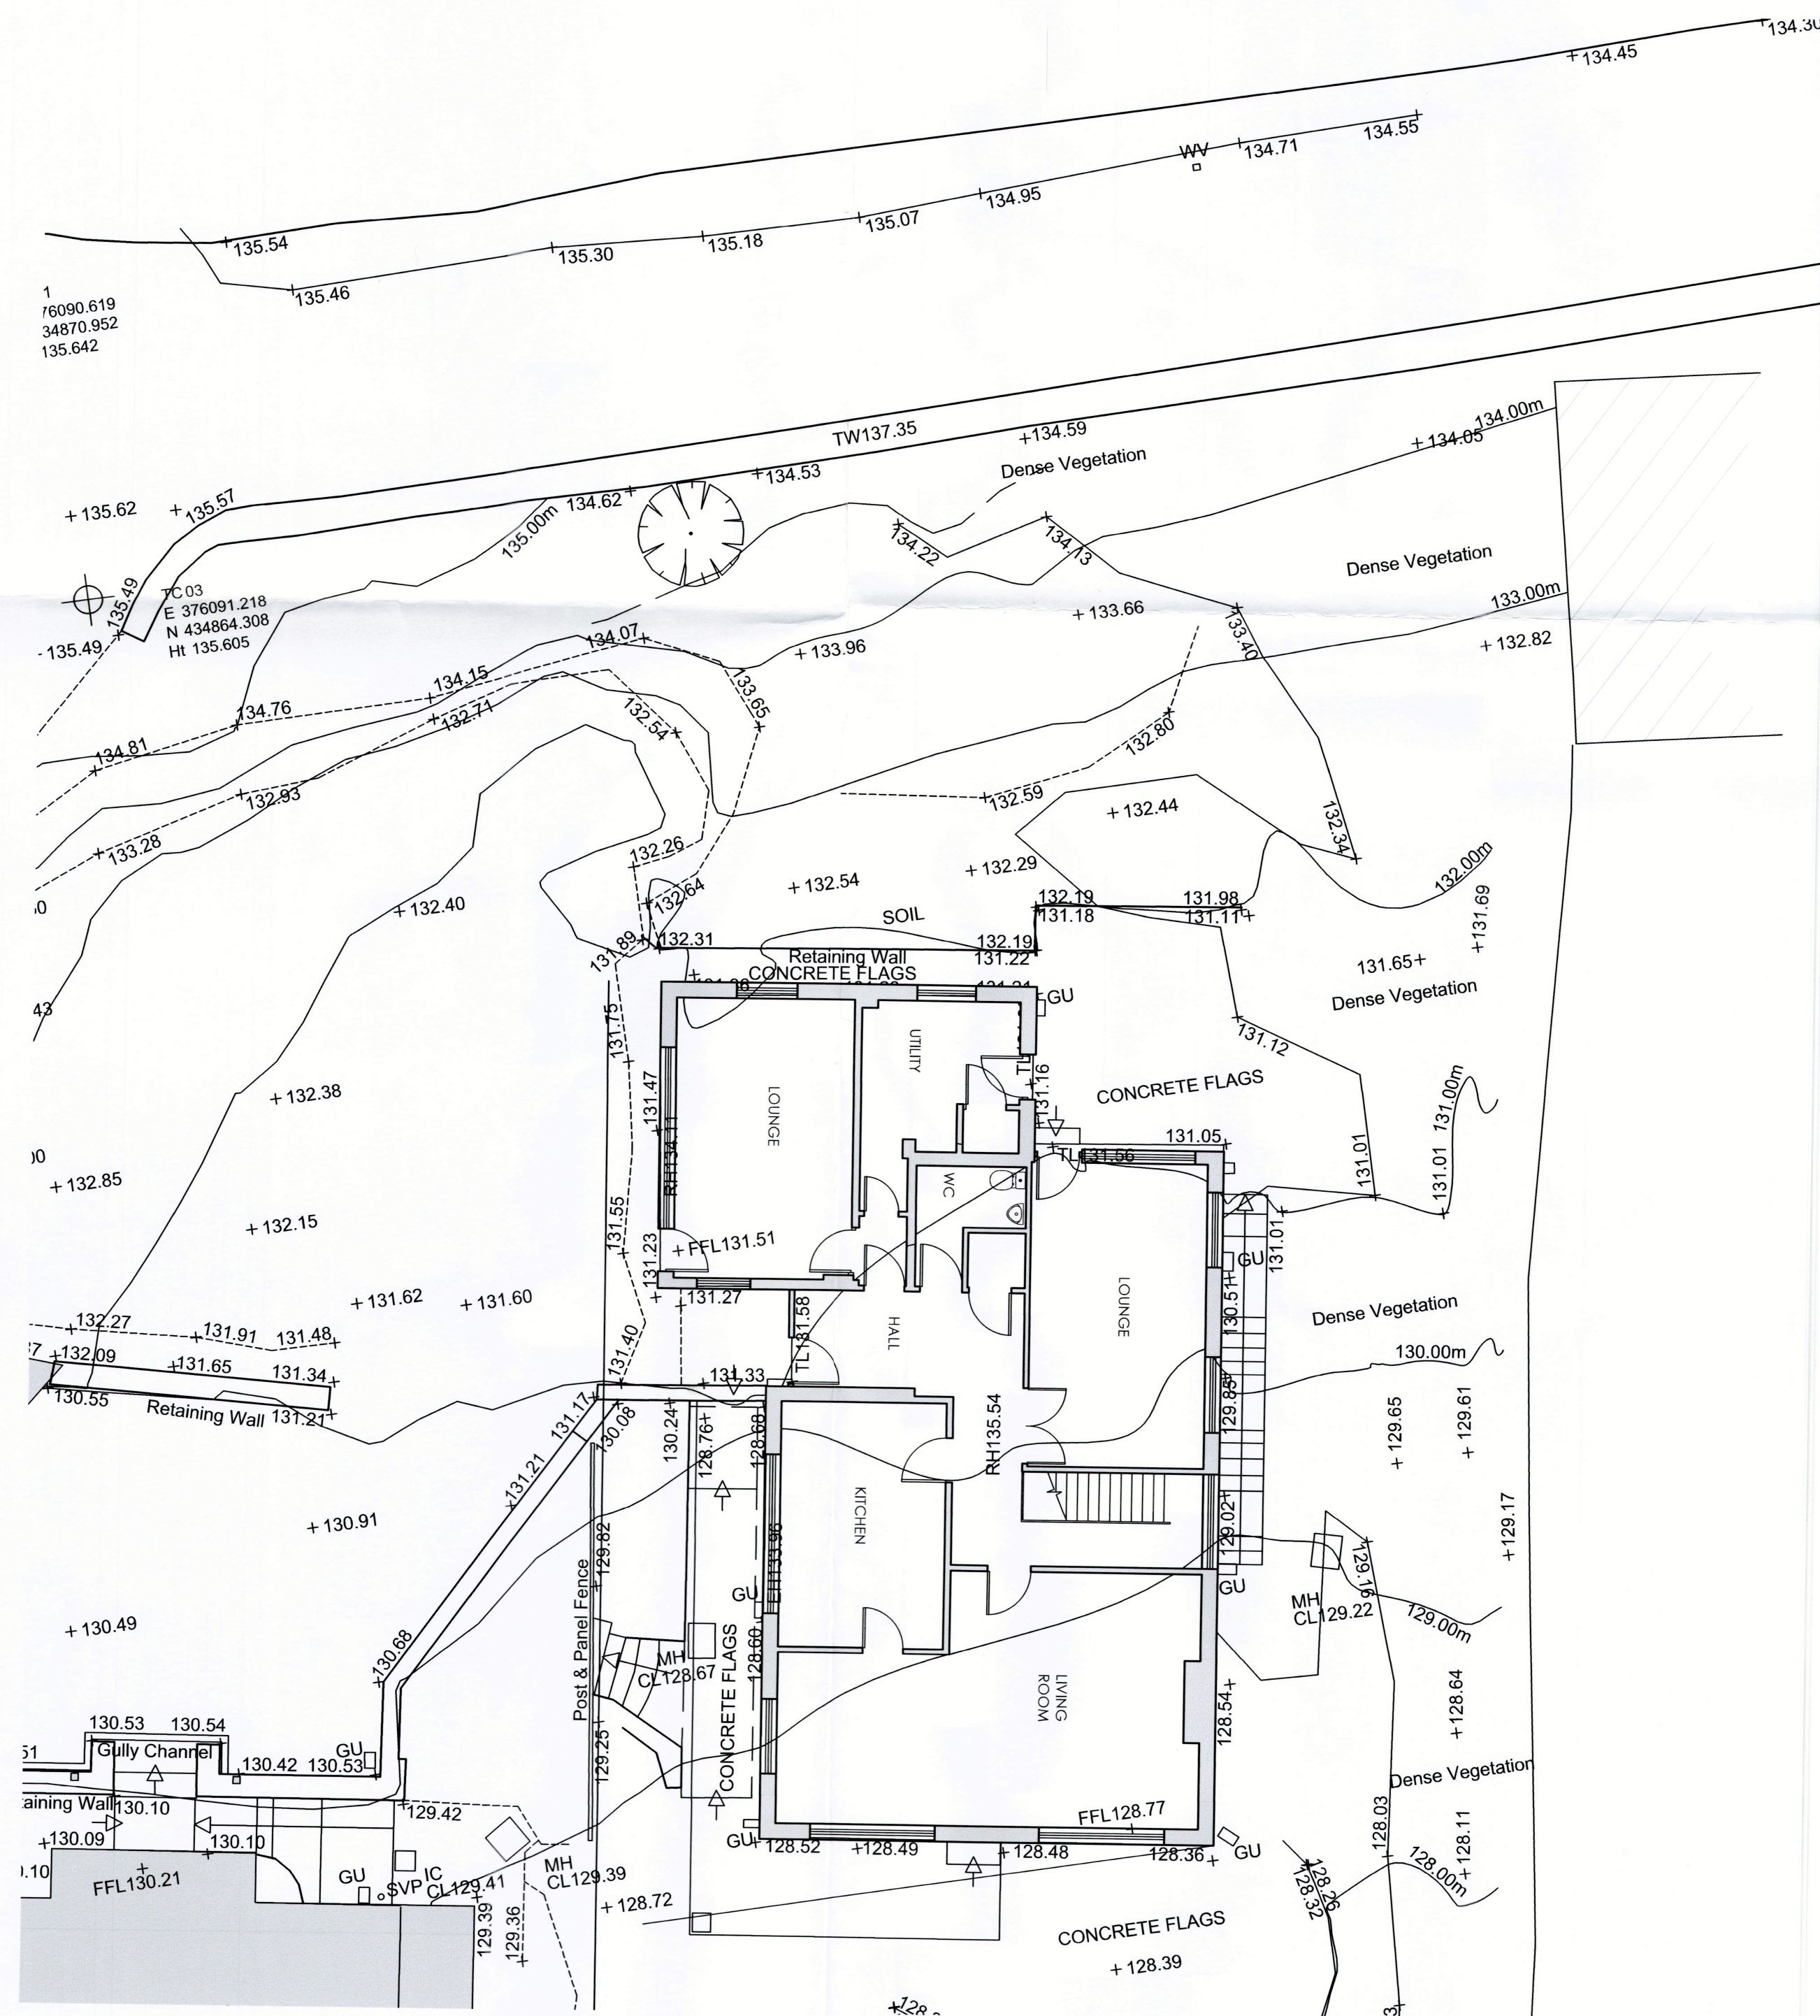

Ground Floor Plan
/ Site Plan



East Elevation

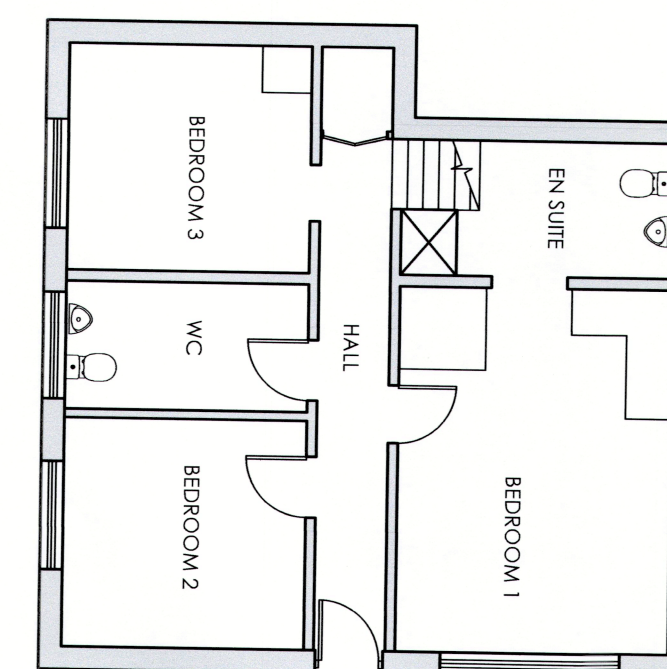

Lower Ground
Floor Plan

Client
Mr John Houston

Job title
Proposed Alterations to
8 Hammond Drive
Read

Drawing title
Existing Plans and Elevations

Scale
1:100 @ A1

Date
Jan 2021

Drawn
TDS

spa
ARCHITECTS
SUNDERLAND PEACOCK & ASSOCIATES LTD.
HAZEL MERE, PINJICO ROAD, CLITHORPE
LANCASHIRE, BB7 2AG
01200 425178 • 01200 427288
info@sunderlandpeacock.com

6219 - E01