
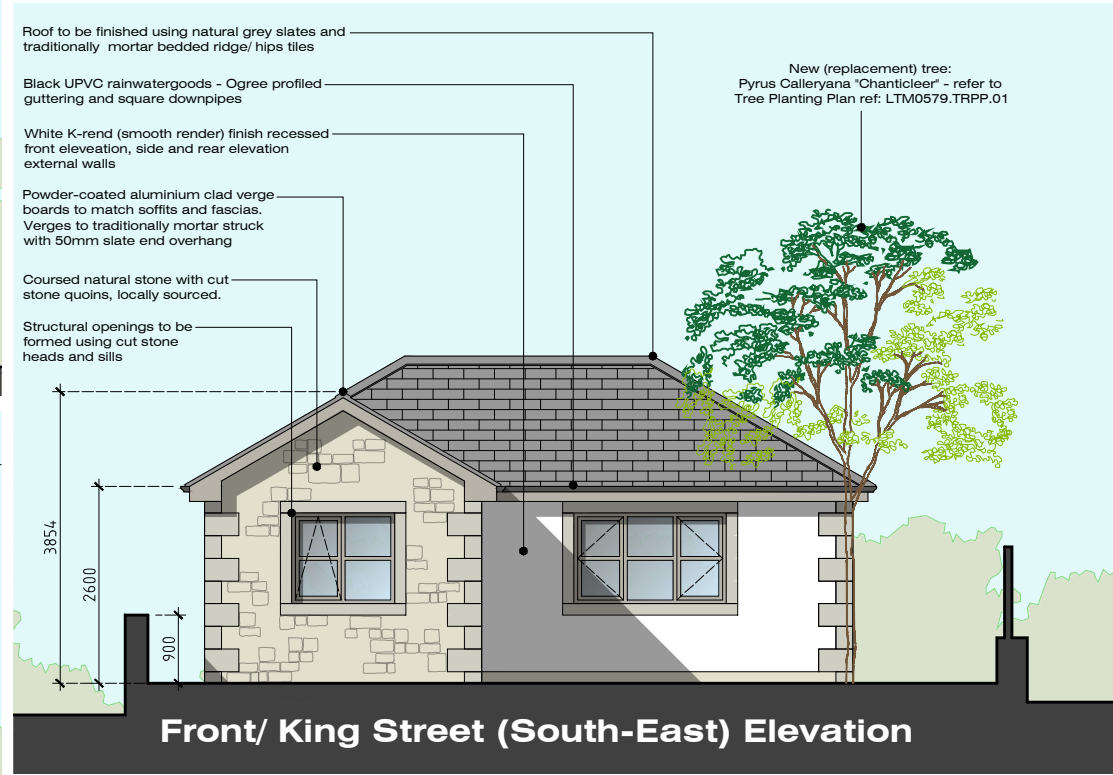
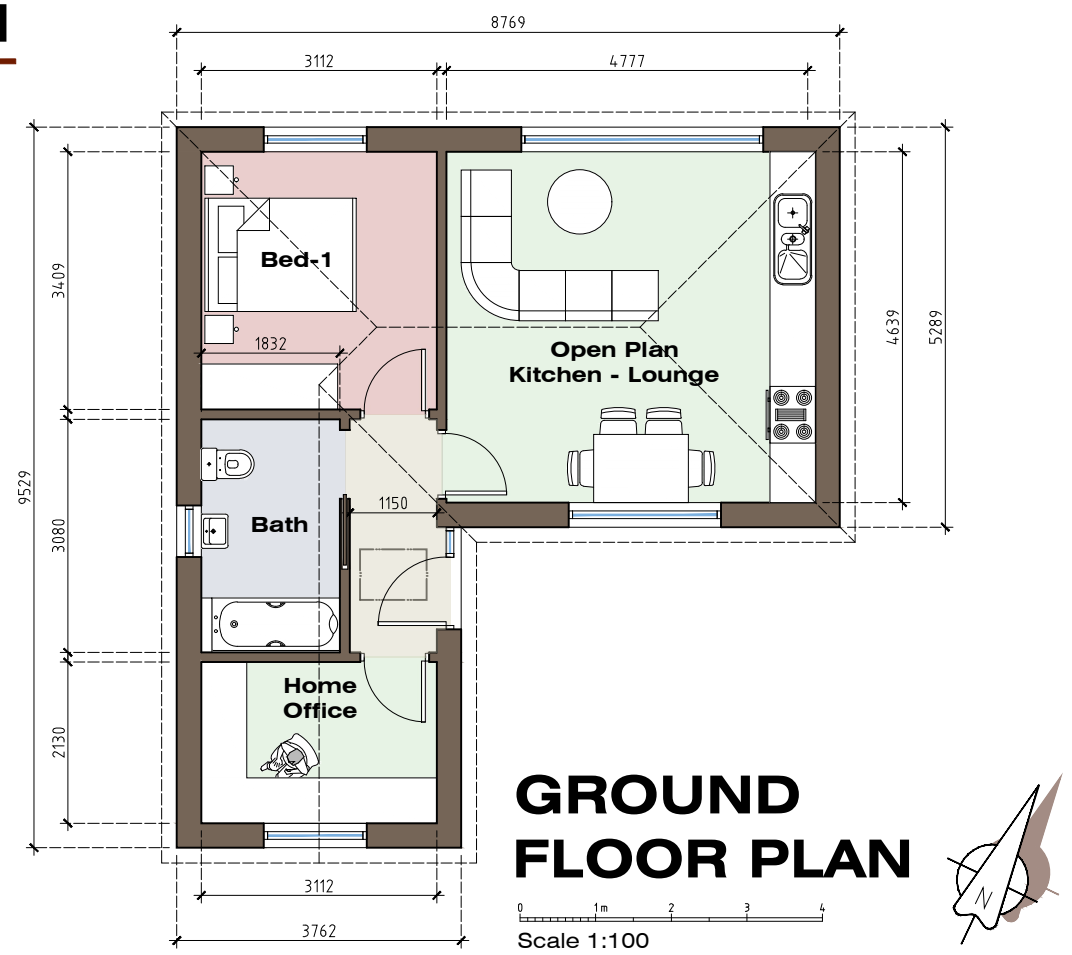
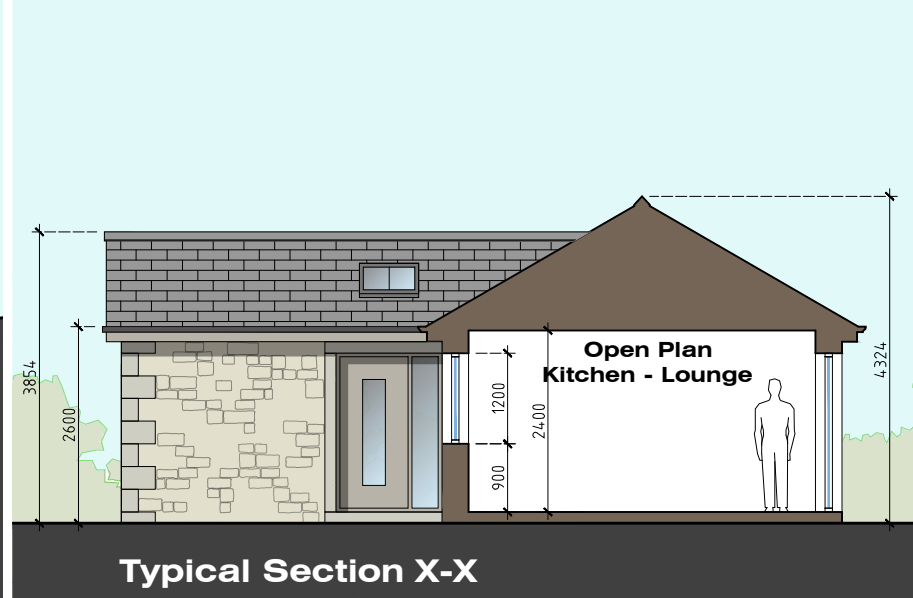


PROPOSED FLOOR PLAN, ELEVATIONS & SECTION

SITE REDEVELOPMENT: KING STREET - LONGRIDGE - PRESTON

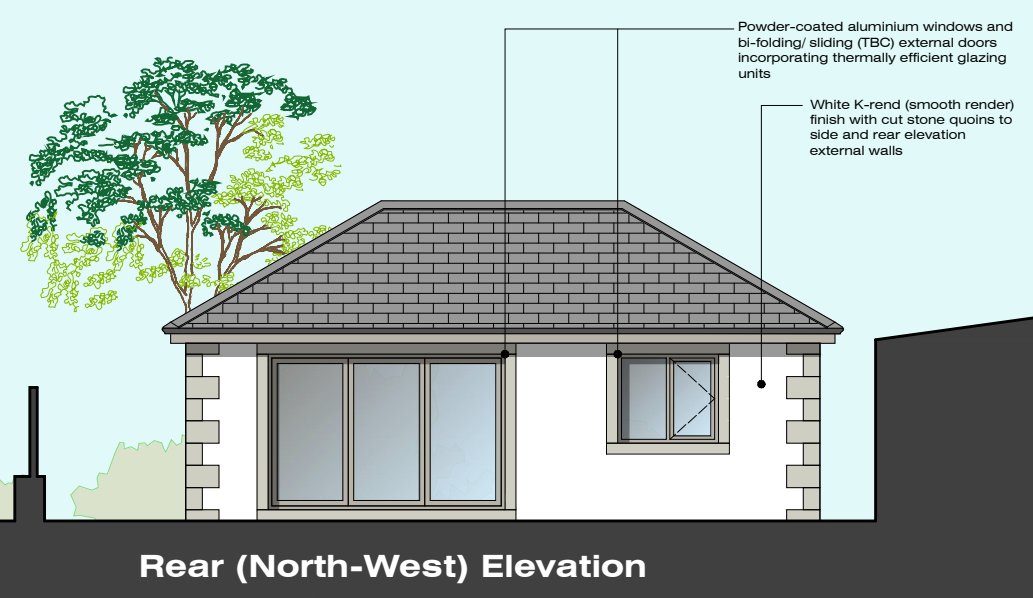

MR S REDMAN SITE REDEVELOPMENT: KING STREET LONGRIDGE PRESTON LANCASHIRE	JM-0254	004	Rev-A
	PROPOSED BUNGALOW DESIGN		Date: 04.09.22 Drawn: J Monks Scale: 1:100 Paper Size: A3
MONKS-ARCHITECTURAL-DESIGN 25 BIRCHFIELD DRIVE - LONGRIDGE- PRESTON - PR3 3HP			

Rev-A: Variation of Condition Application (18.01.24)