


NOTES:

1: This drawing is for Planning Application purposes only

Slim LED trough light in black with 3000K low level warm light on 300mm projecting brackets

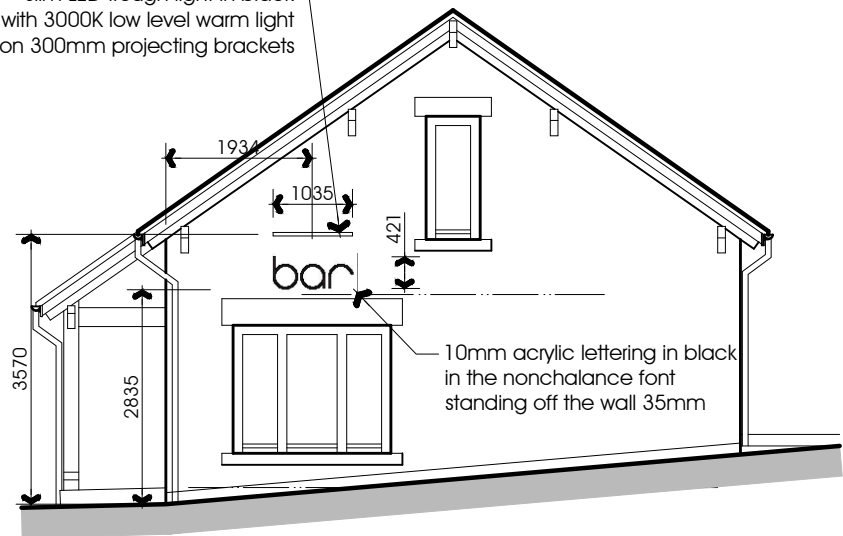

Proposed look

East Elevation



Existing sign to front



Existing East Elevation


PGB Architectural Services LTD Lily Cottage, 12 Glen Avenue, Knowle Green, Preston PR3 2ZQ

07866 366 565

01254 820092

info@pgb-arch.com

pgb-arch.com

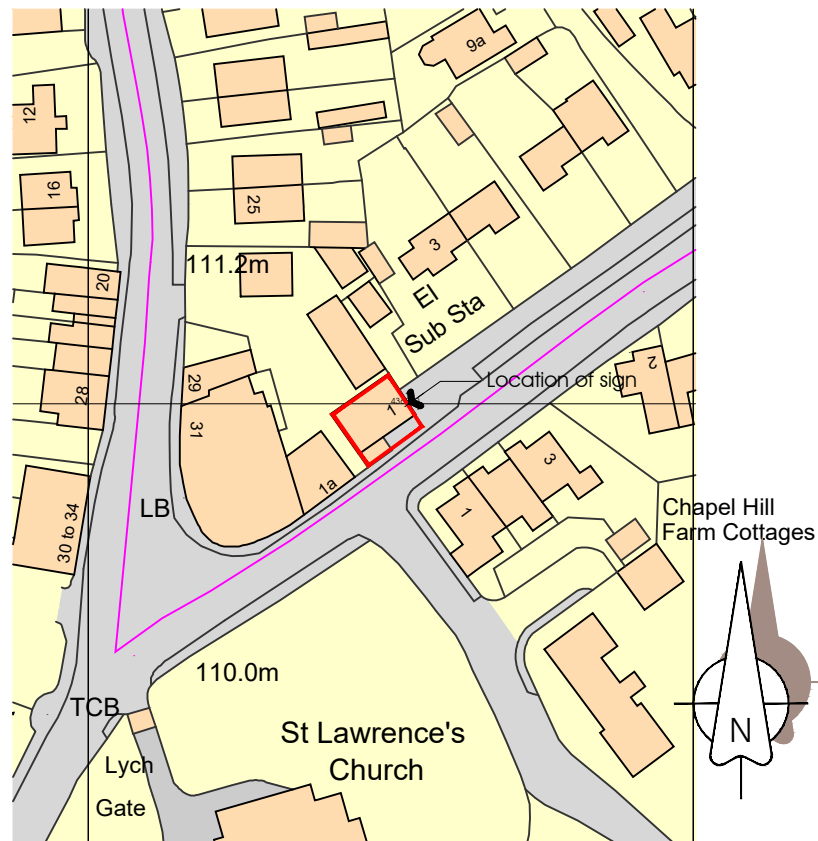

Ordnance Survey, (c) Crown Copyright 2024. All rights reserved. Licence number 100022432

Location Plan

Proposed Sign

1 Lower Lane Longridge

DMD Design

Plan and Elevation

DATE 07.03.24

JOB NO. 3404

DRAWING NO. 01

REVISION

SCALE 1:50 @ A4

PGB
ARCHITECTURAL
SERVICES LTD