


This drawing is to be read in conjunction with all relevant Architect, consultants' and specialists' drawings and specifications. The Architect is to be notified of any discrepancies before proceeding. Do not scale from this drawing. All dimensions and levels are to be checked on site. This drawing is subject to copyright. All work carried out before Planning and Building Permission has been granted is at the contractor's risk.


1:50 SCALE

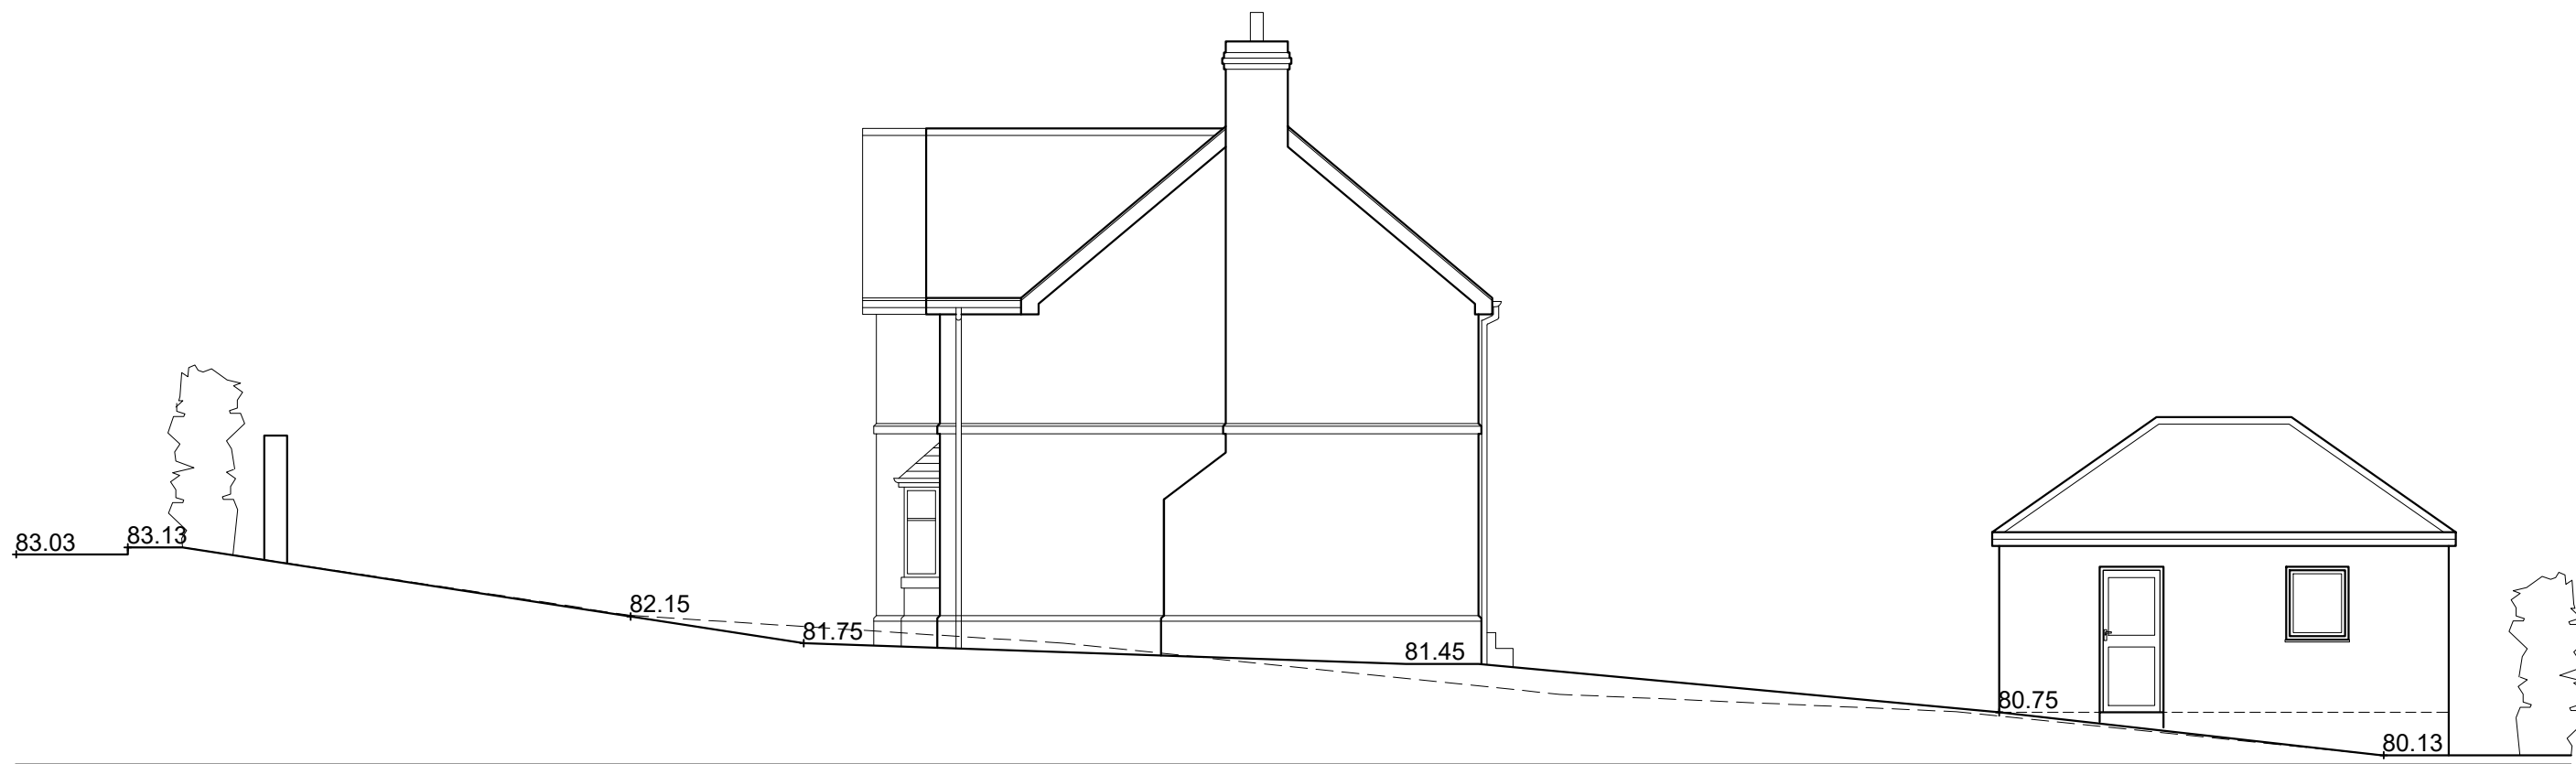

EXISTING SITE SECTION A:A
Scale 1:100




EXISTING SITE SECTION B:B
Scale 1:100

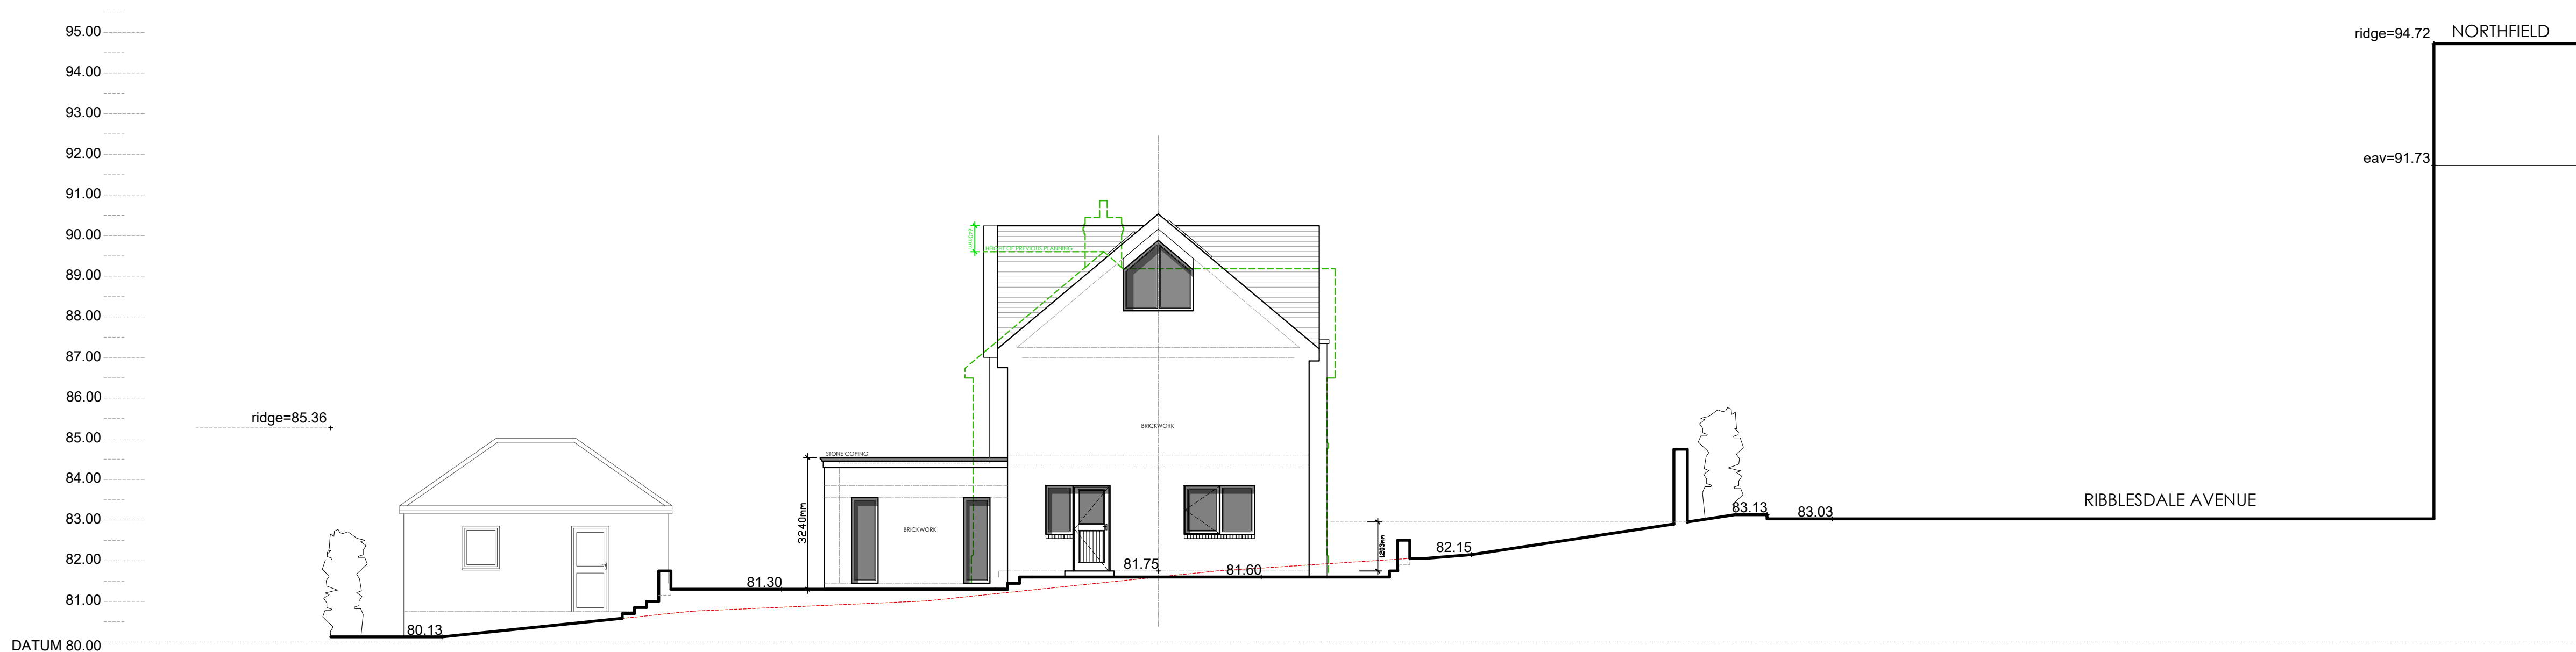


PROPOSED SITE SECTION A:A
Scale 1:100




PROPOSED SITE SECTION B:B
Scale 1:100

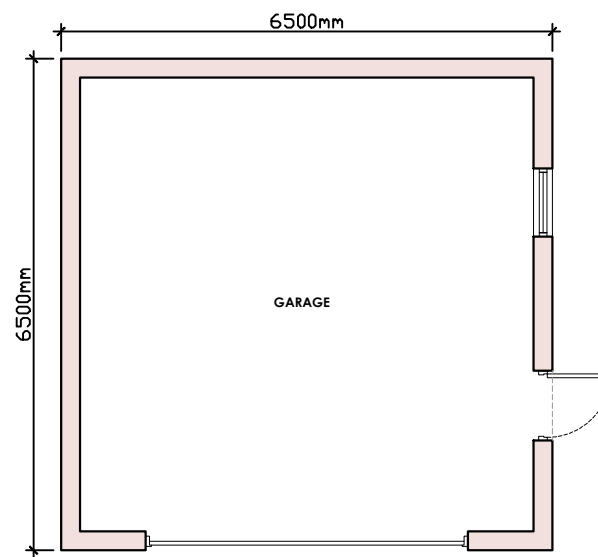


PROPOSED GARAGE PLAN
Scale 1:50

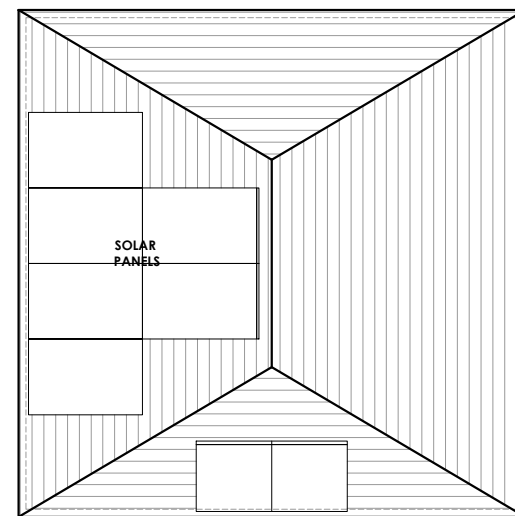


PROPOSED GARAGE ROOF PLAN
Scale 1:50

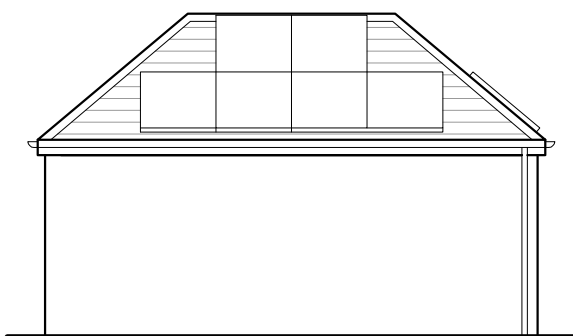


PROPOSED SIDE (SOUTH WEST) GARAGE ELEVATION
Scale 1:50

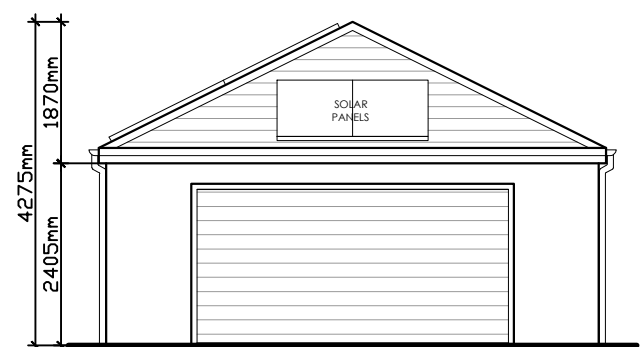

PROPOSED FRONT (SOUTH EAST) GARAGE ELEVATION
Scale 1:50

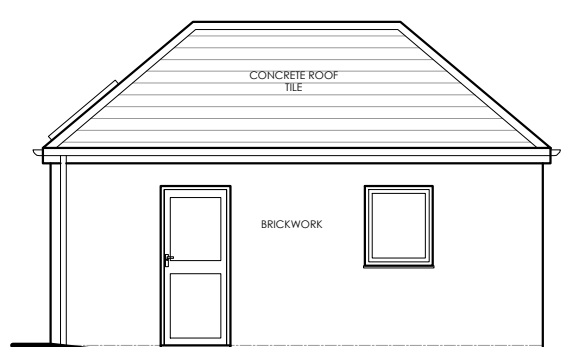

PROPOSED FRONT (NORTH EAST) GARAGE ELEVATION
Scale 1:50

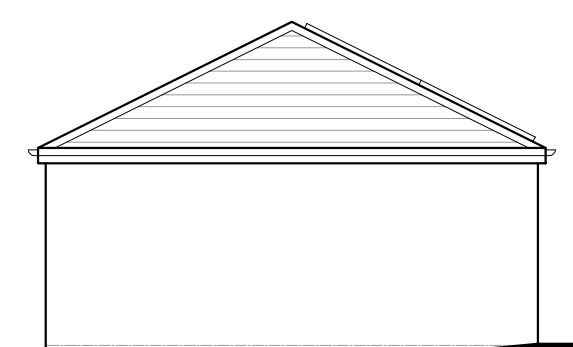

PROPOSED REAR (NORTH WEST) GARAGE ELEVATION
Scale 1:50

D	TBM	GARAGE PLANS/ELEVATIONS ADDED.	11.04.2024
C	TBM	REVISED FOLLOWING CLIENTS AMENDMENTS.	11.04.2024
B	TBM	REVISED FOLLOWING CLIENTS AMENDMENTS.	10.04.2024
A	TBM	REVISED FOLLOWING CLIENTS AMENDMENTS.	03.04.2024

no. by revision

Client

Mr and Mrs Holmes

Job title

Proposed New Dwelling on land adjacent to Mulgrave House Ribblesdale Avenue Clitheroe

Drawing title
Existing and Proposed Site Sections and Garage Plans and Elevations.

Scale
1:50 @A1

Date
MARCH '24

Drawn
TdM

spa

SUNDERLAND PEACOCK & ASSOCIATES LTD. ARCHITECTS

SUNDERLAND PEACOCK & ASSOCIATES LTD.
HAZELMERE, PABULIC ROAD, CLITHEROE
LANCASHIRE, BB7 2AG
T 01200 423178 F 01200 427328
E info@sunderlandpeacock.com
www.sunderlandpeacock.com



7027 -P03D