




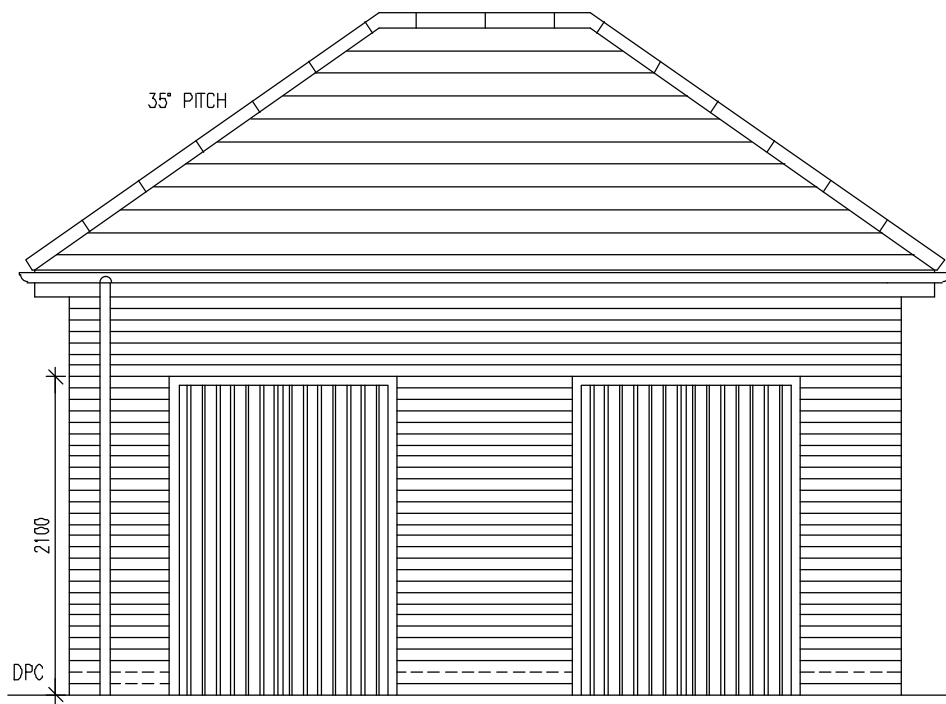


FRONT
PLOTS 170-175

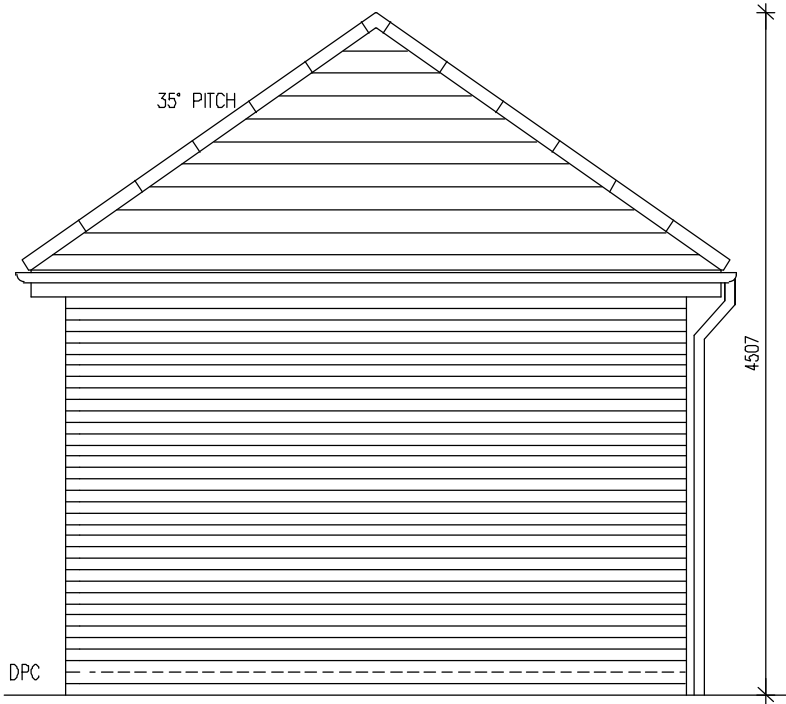


SIDE
PLOTS 170-175

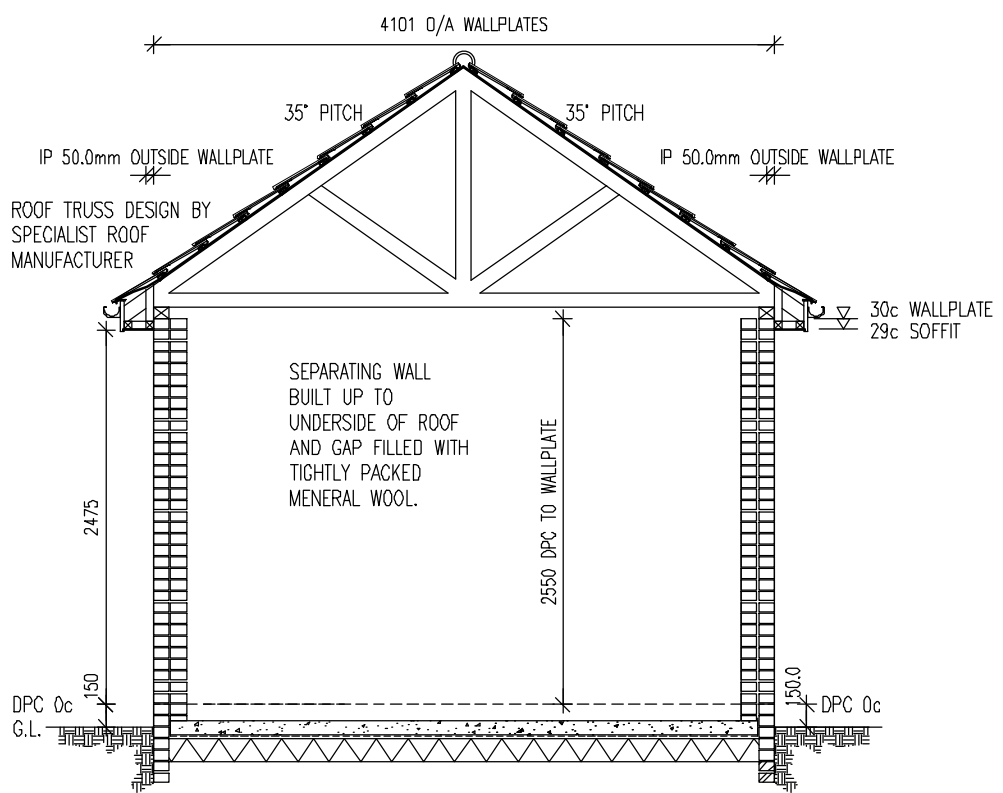


SECTION

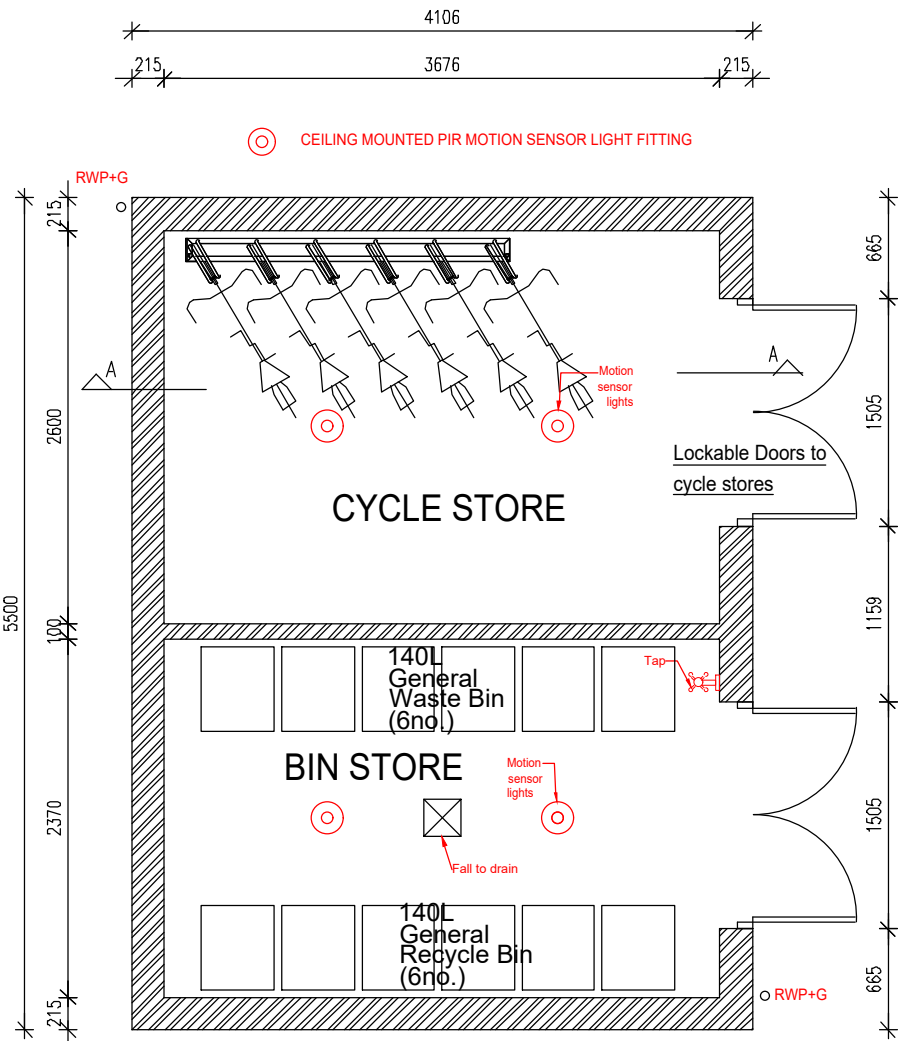

PLAN
PLOTS 170-175

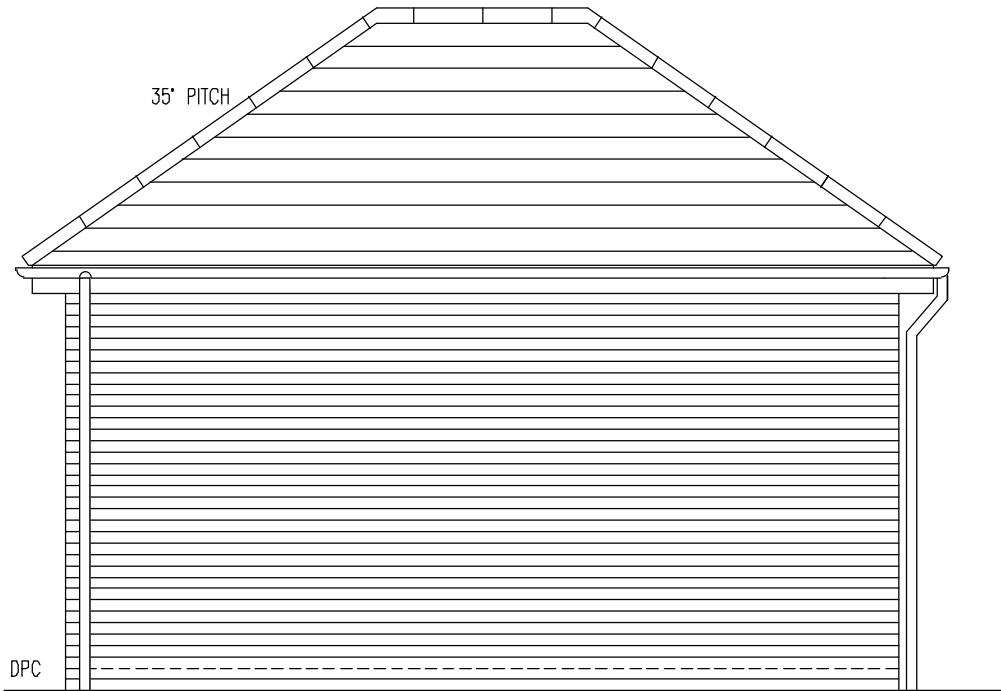


REAR
PLOTS 170-175

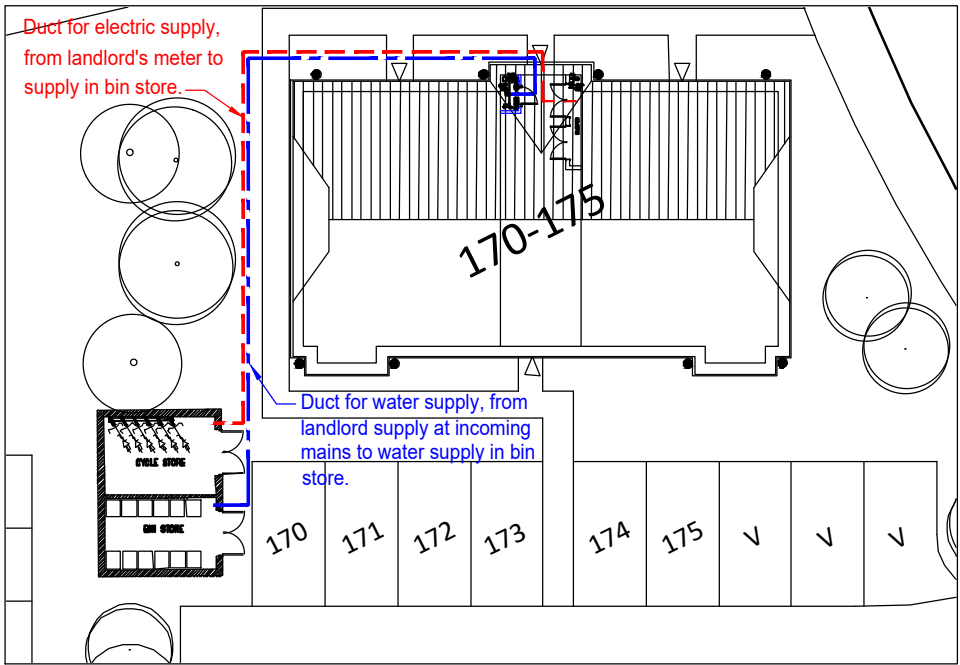


SITE PLAN
SCALE: 1:250


REVISIONS		
DRAWN	PP	SCALE 1: 50
DATE	SEPT 24	
DETAIL	GARAGE DETAILS PLOTS 170-175	
TITLE	DET. BIN & CYCLE STORE HIPPED ROOF	
STANDARD BIN STORE DESIGN		
		Taylor Wimpey Manchester 1 Lumsdale Road Stretford Manchester M32 0UT
DRAWING NUMBER	REV	
20226-CB-04		-

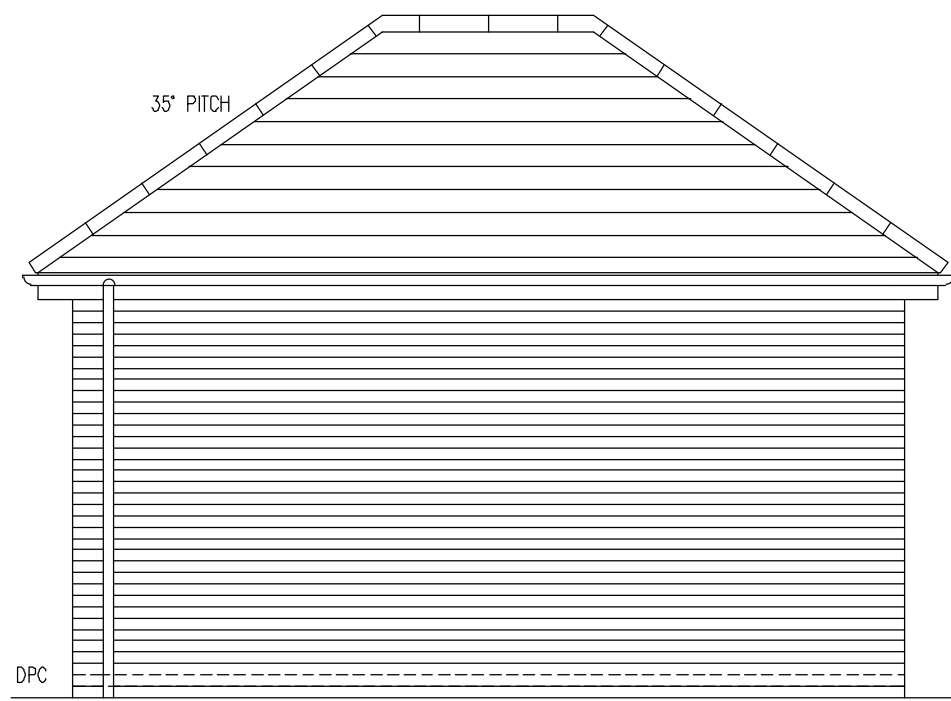



SIDE
PLOTS 187-192

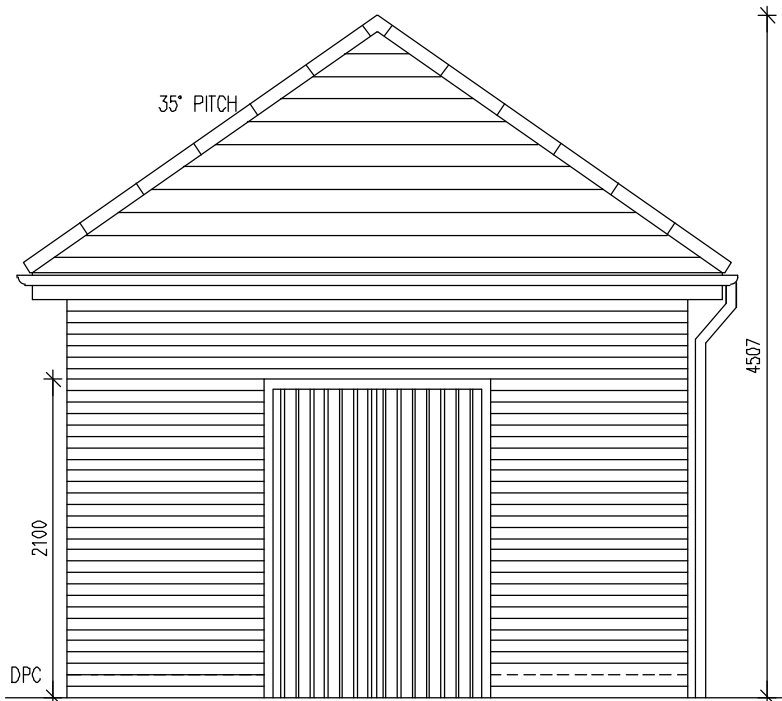


FRONT & REAR
PLOTS 187-192

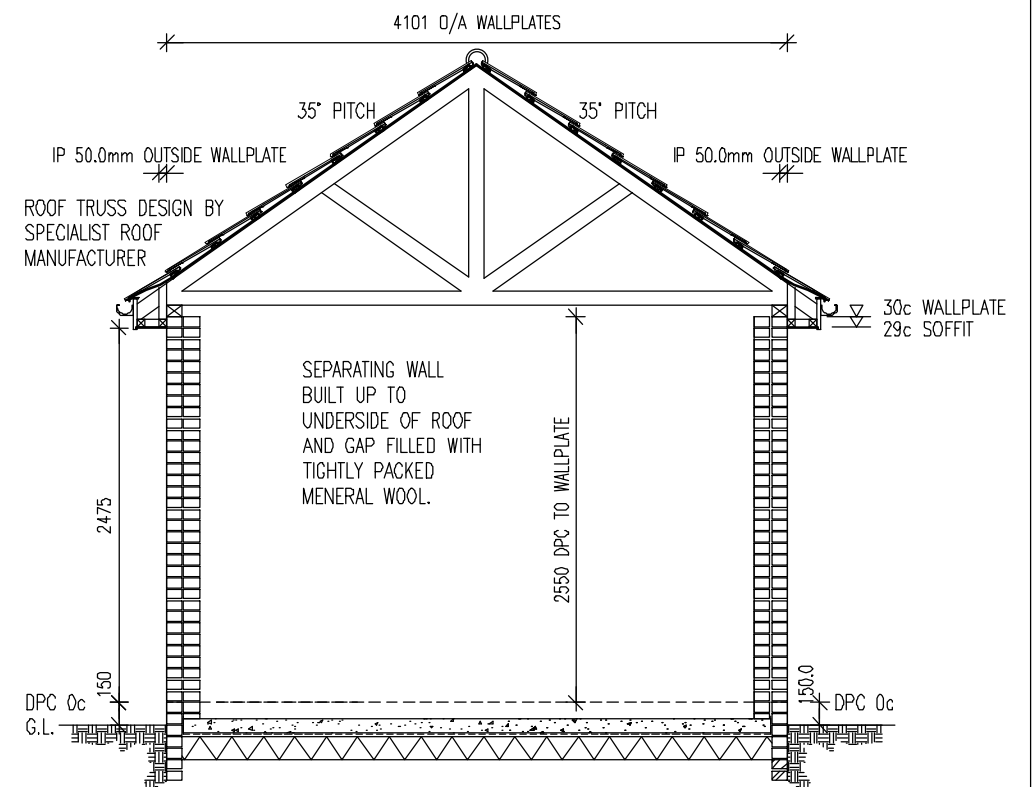

SECTION

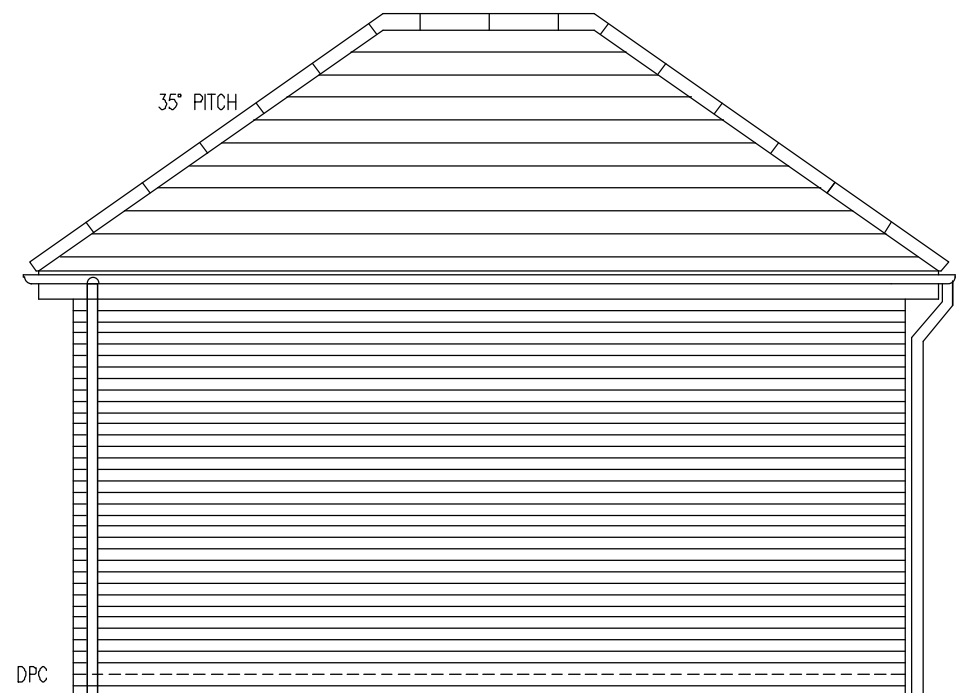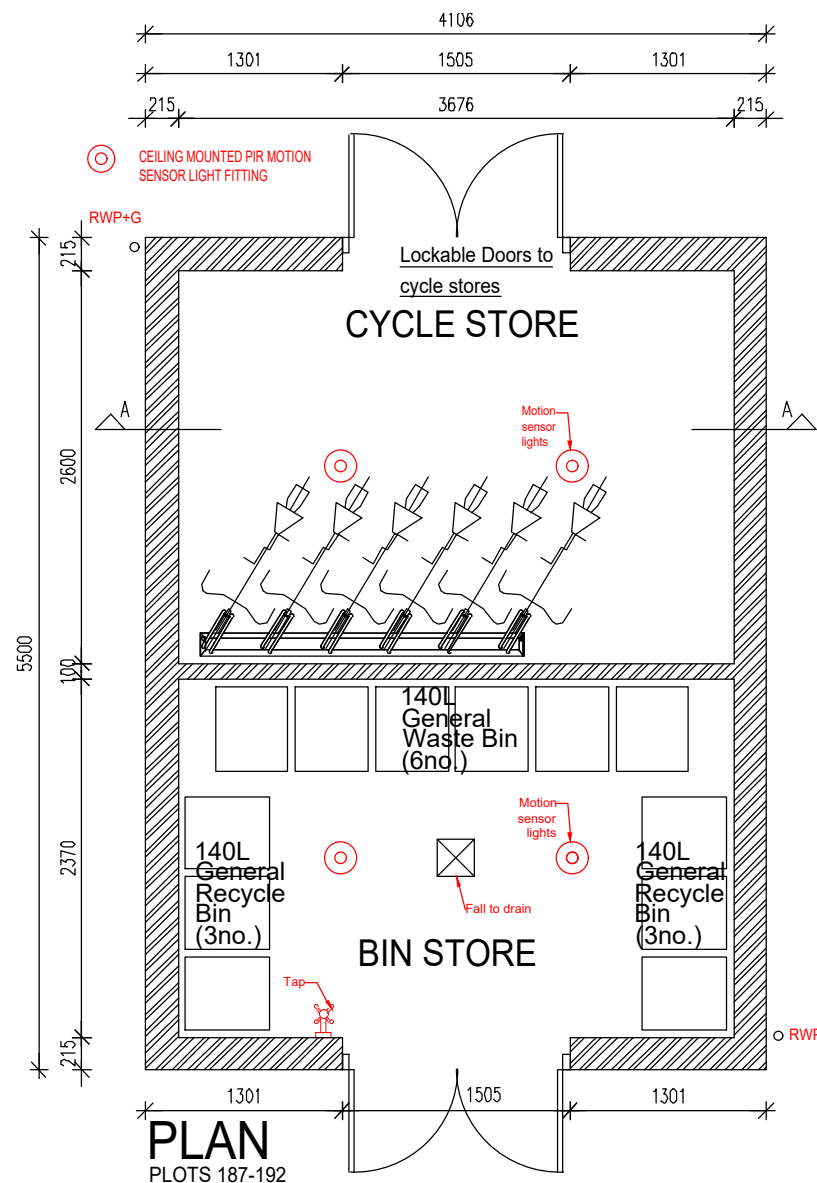


SIDE
PLOTS 187-192

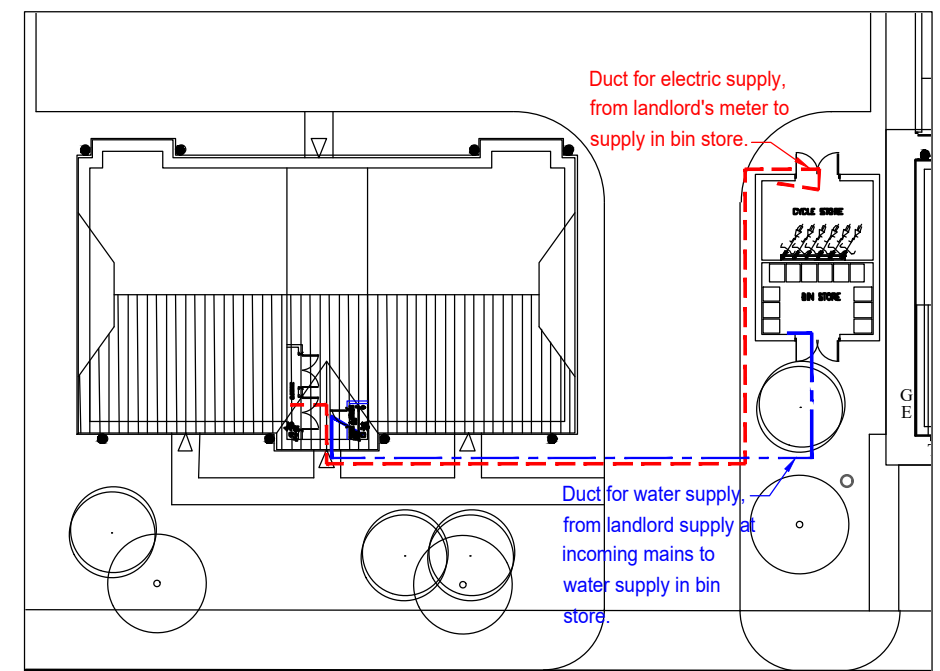


SITE PLAN
SCALE: 1:250


REVISIONS			
DRAWN	PP	SCALE	1:50
DATE	SEPT 24		
DETAIL	GARAGE DETAILS PLOTS 187-192		
TITLE	DET. BIN & CYCLE STORE HIPPED ROOF		
STANDARD BIN STORE DESIGN			
		Taylor Wimpey Manchester 1 Lumsdale Road Stretford Manchester M32 0UT	
DRAWING NUMBER		20226-CB-05	REV -

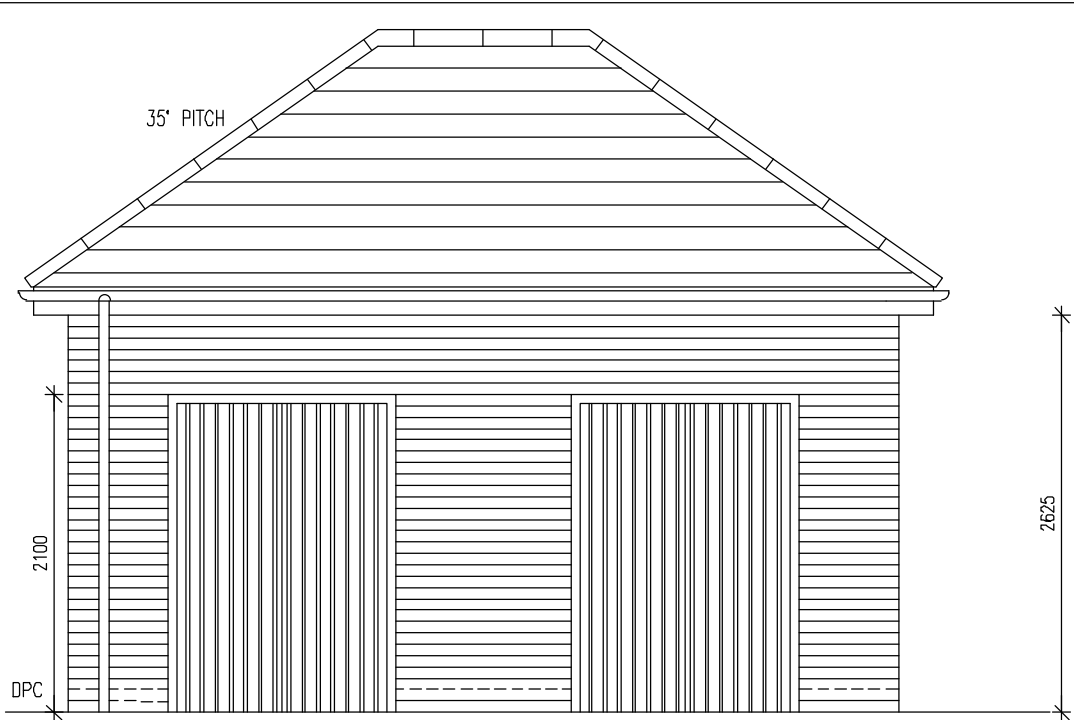


FRONT
PLOTS 214-219

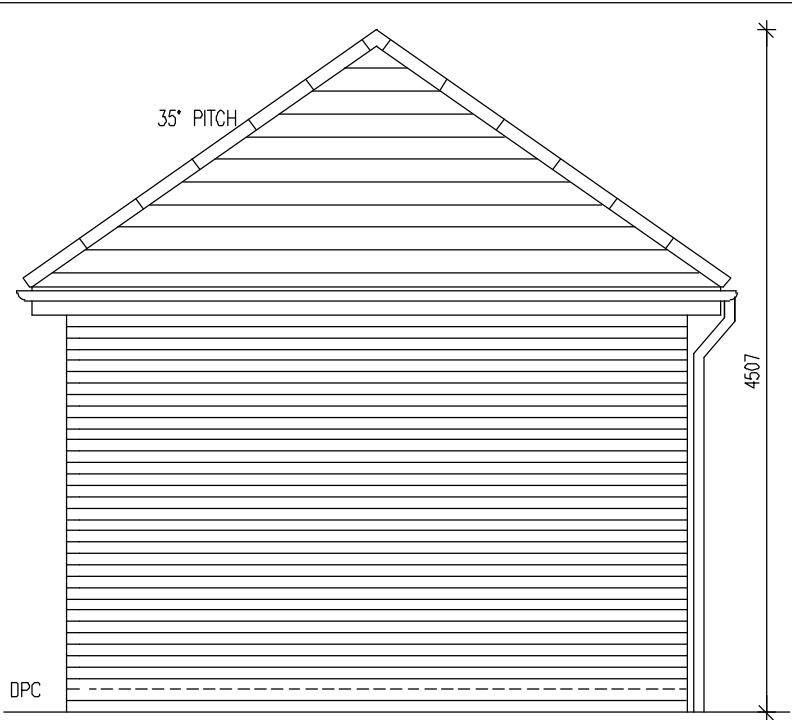


SIDE
PLOTS 214-219

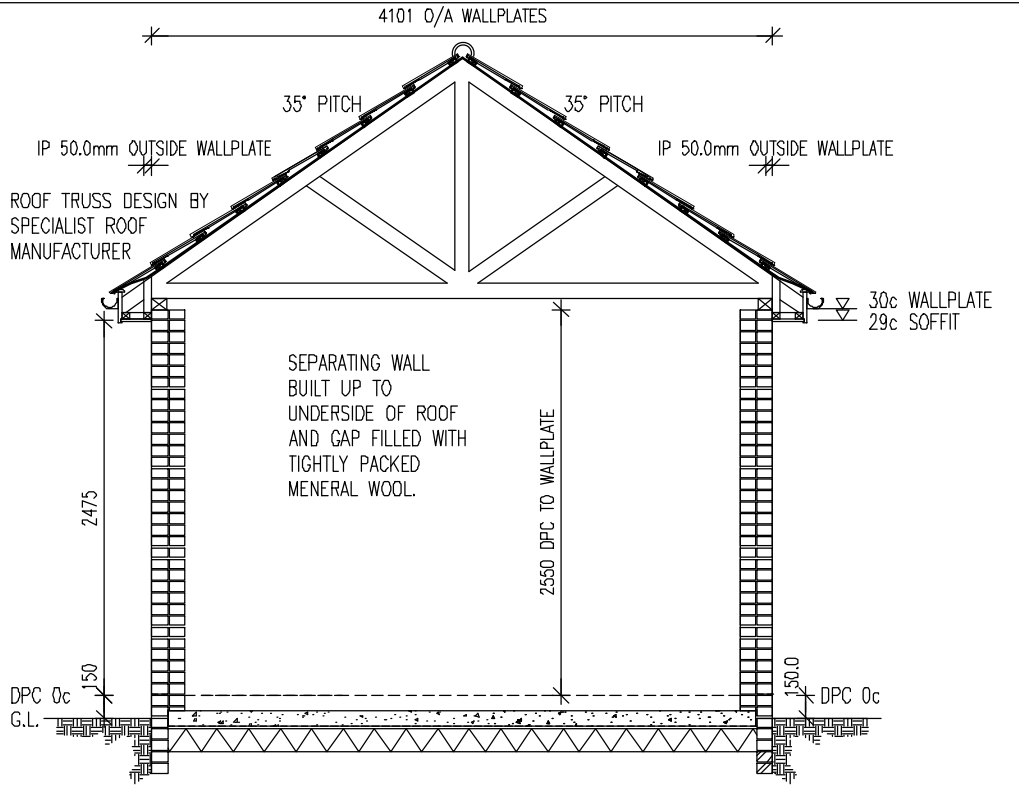


SECTION

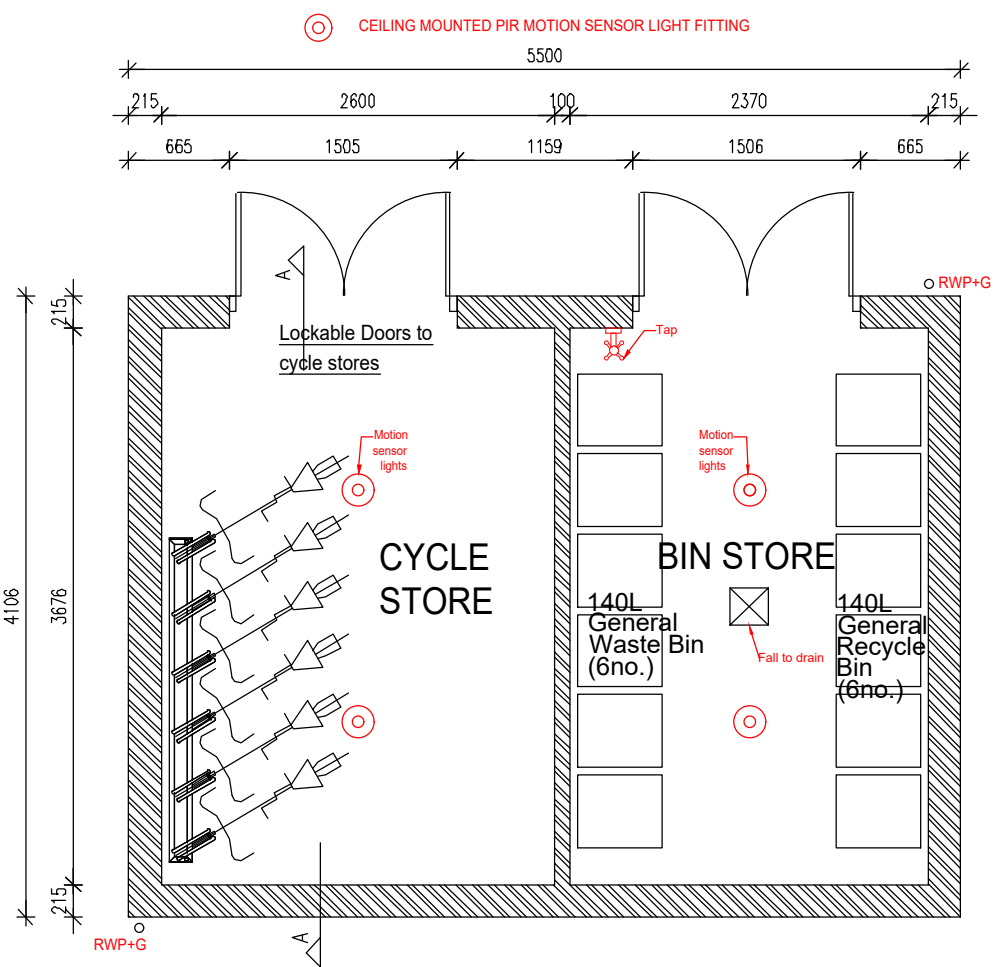

PLAN
PLOTS 214-219

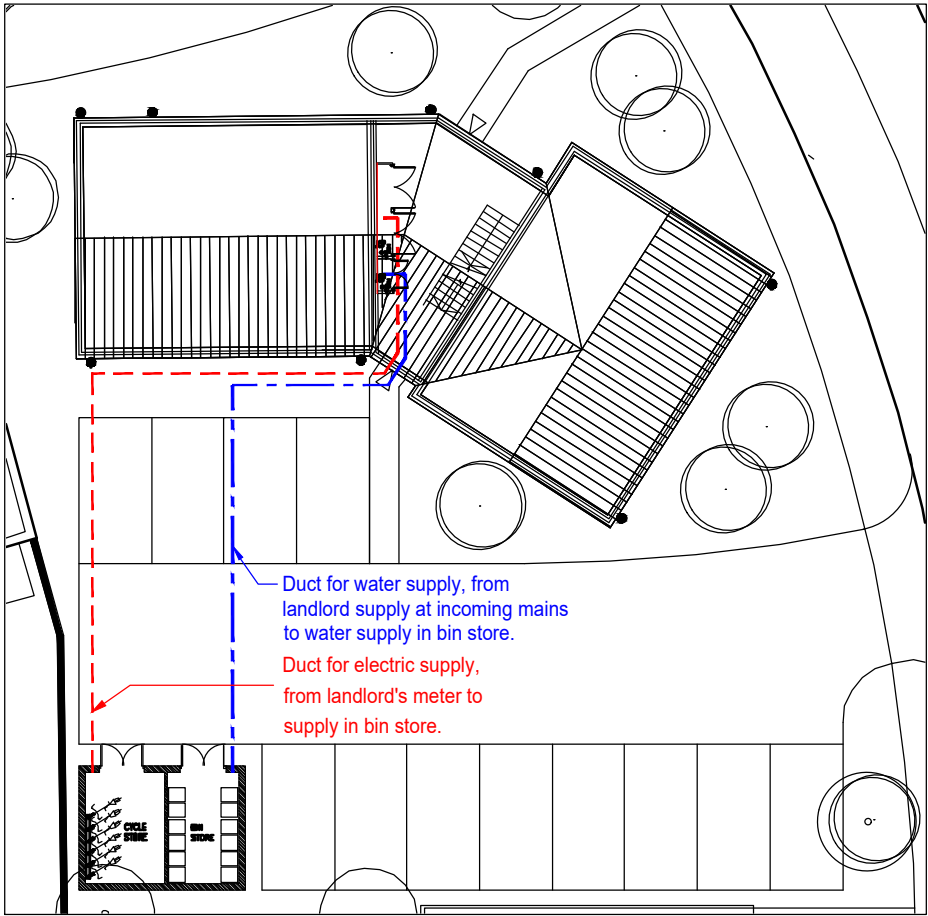

SITE PLAN
SCALE: 1:250

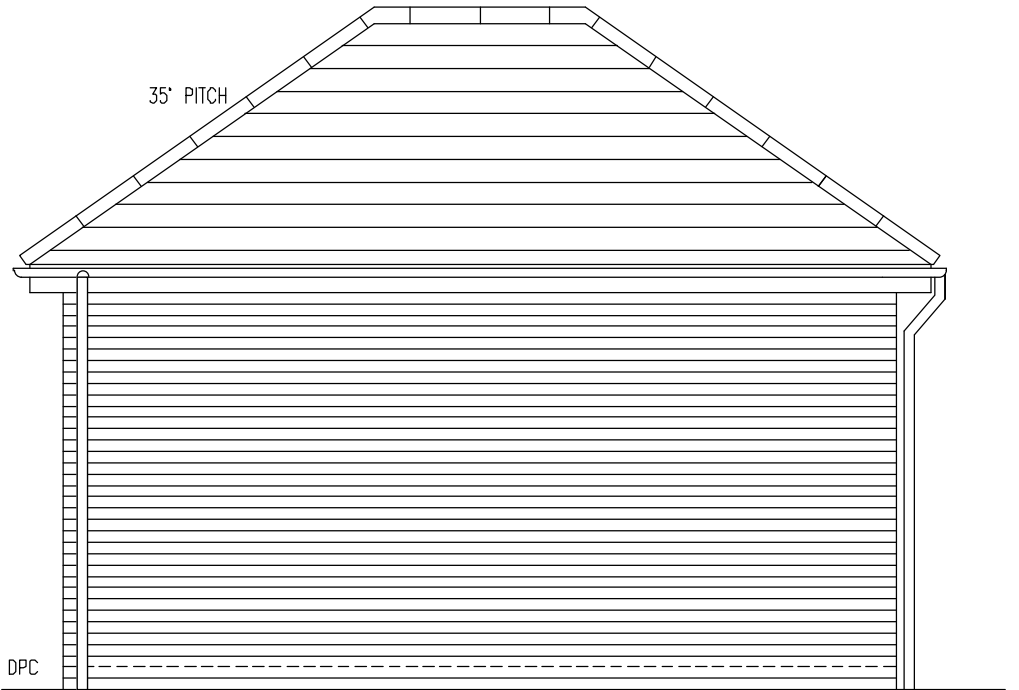

REAR
PLOTS 214-219

REVISIONS		
DRAWN	PP	SCALE 1: 50
DATE	SEPT 24	
DETAIL	GARAGE DETAILS PLOTS 214-219	
TITLE	DET. BIN & CYCLE STORE HIPPED ROOF	
STANDARD BIN STORE DESIGN		
		Taylor Wimpey Manchester 1 Lumsdale Road Stretford Manchester M32 0UT
DRAWING NUMBER	20226-CB-06	REV -