




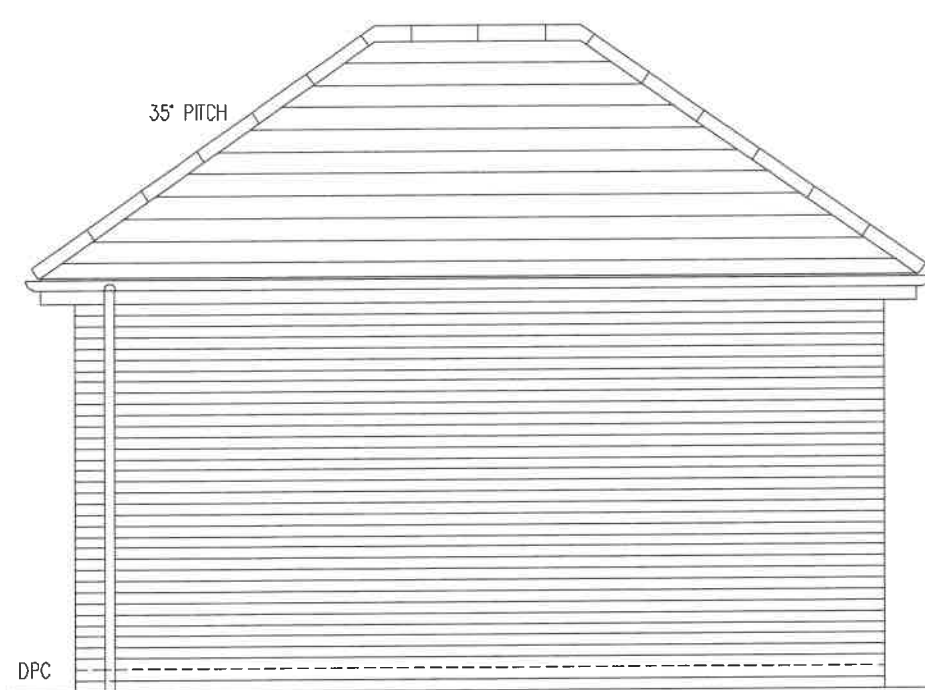


SIDE
PLOTS 187-192

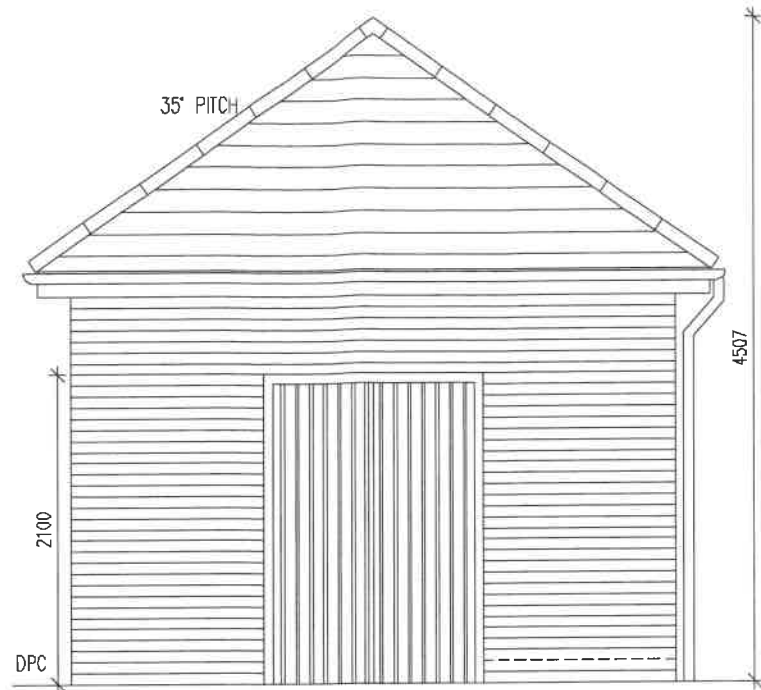


FRONT & REAR
PLOTS 187-192

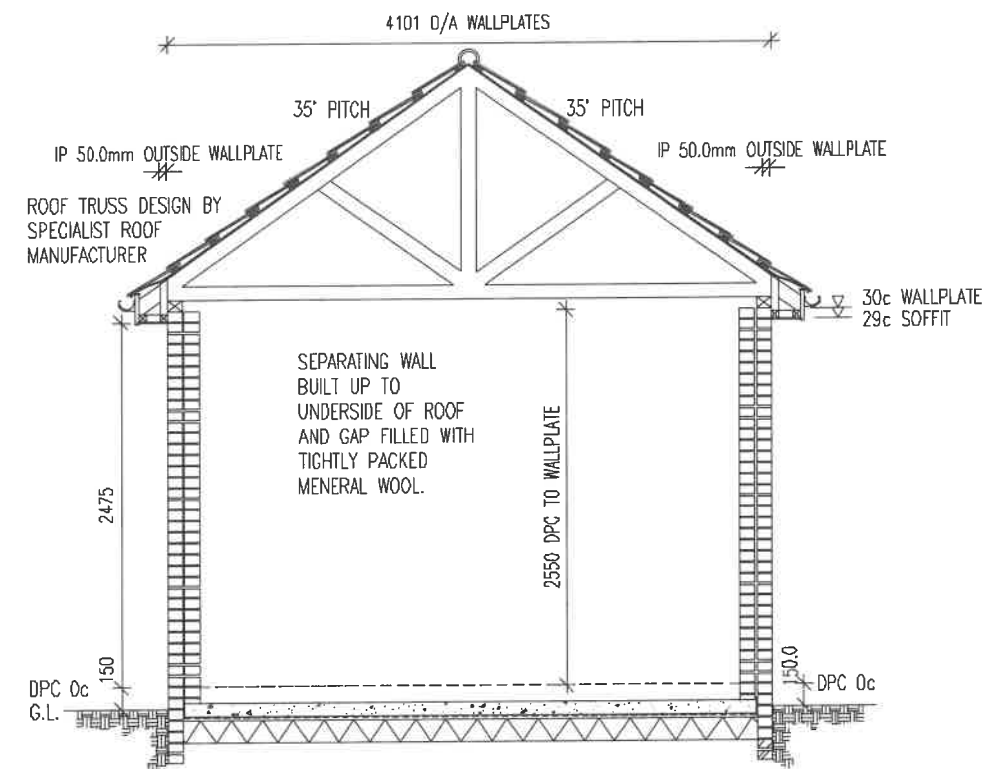


SECTION

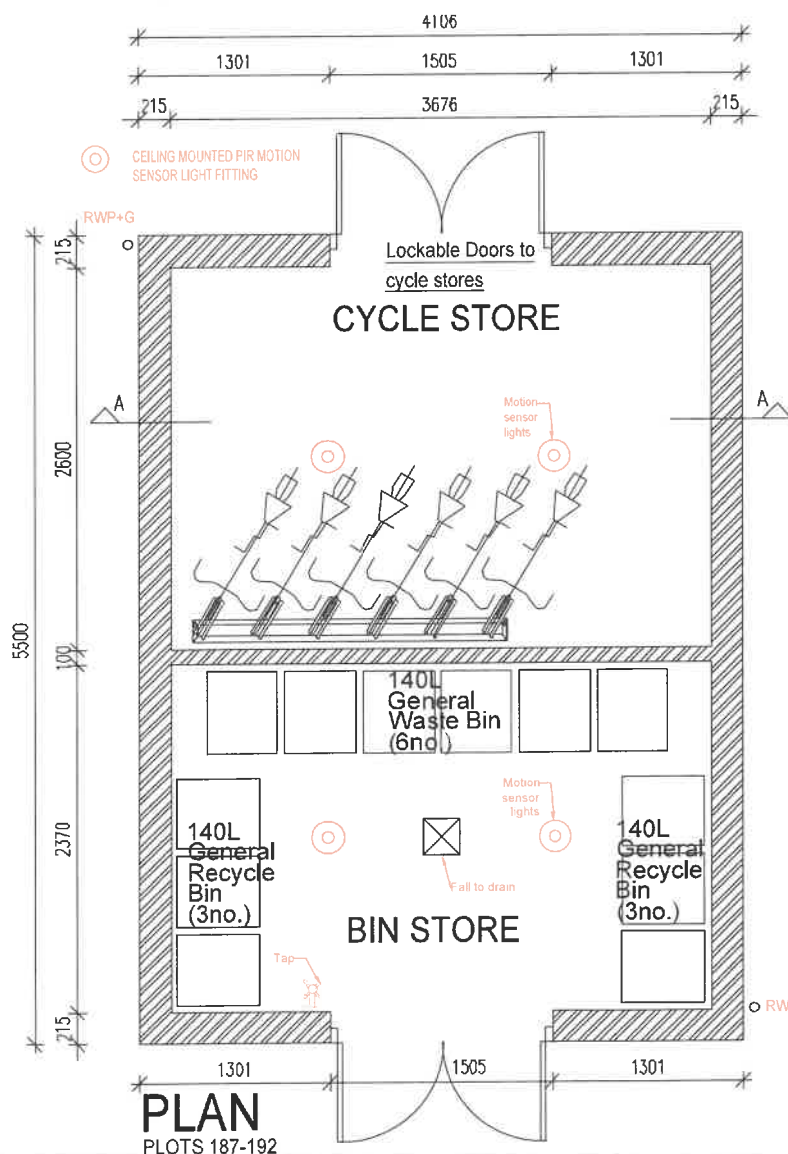

PLAN
PLOTS 187-192

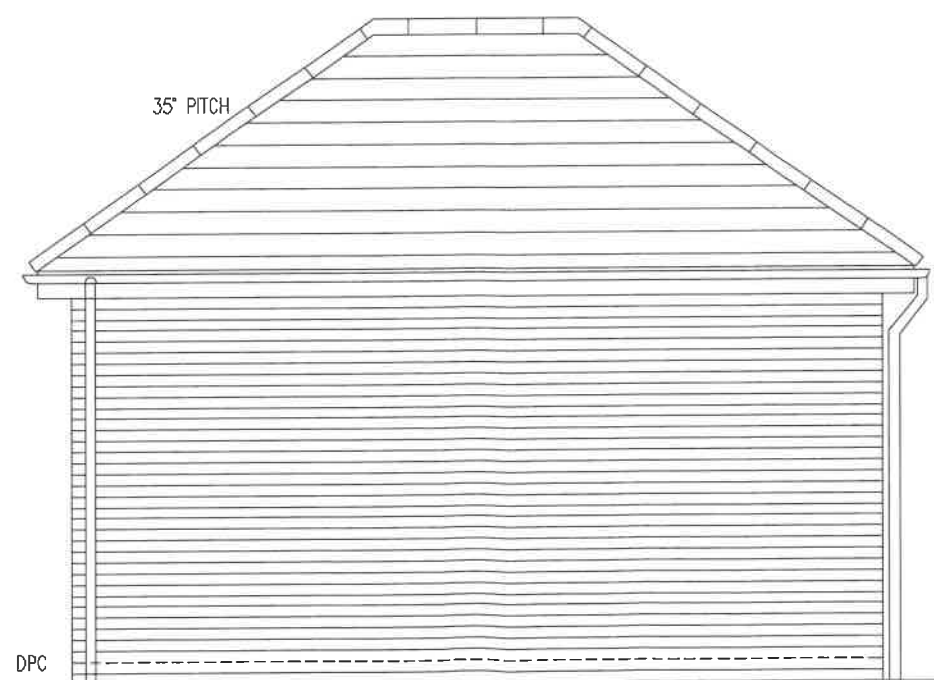

SIDE
PLOTS 187-192

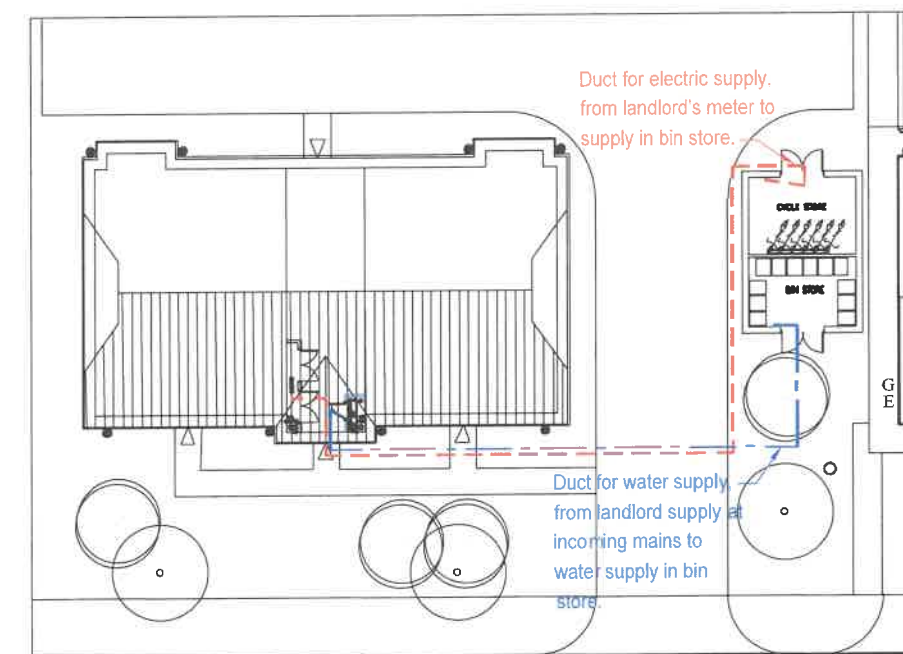

SITE PLAN
SCALE: 1:250

320240791P

REVISIONS		
DRAWN	PP	SCALE 1:50
DATE	SEPT 24	
DETAIL	GARAGE DETAILS PLOTS 187-192	
TITLE	DET. BIN & CYCLE STORE HIPPED ROOF	
STANDARD BIN STORE DESIGN		
		Taylor Wimpey Manchester 1 Lumsdale Road Stretford Manchester M32 0UT
DRAWING NUMBER		REV
20226-CB-05		-