




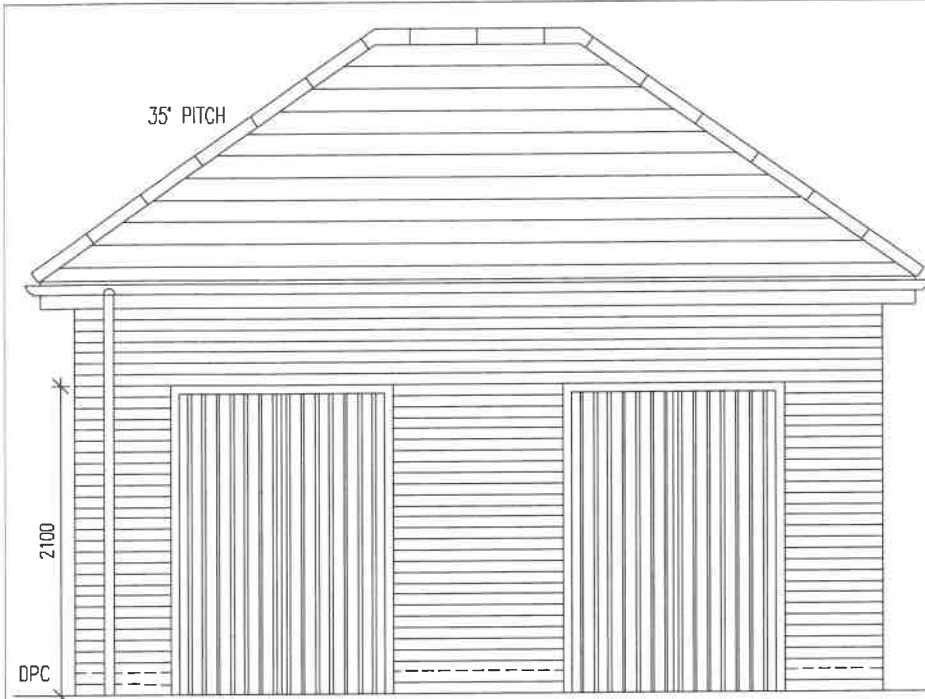


FRONT
PLOTS 214-219

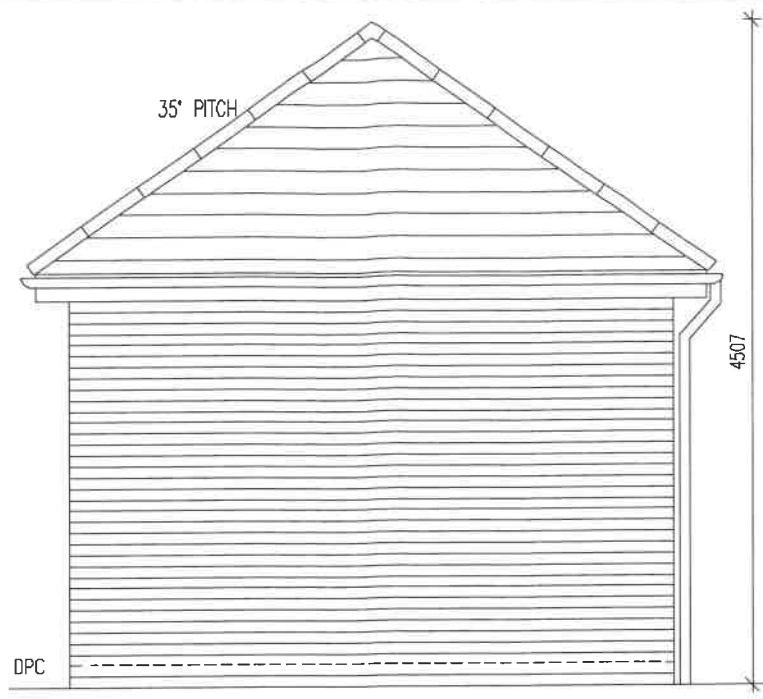


SIDE
PLOTS 214-219

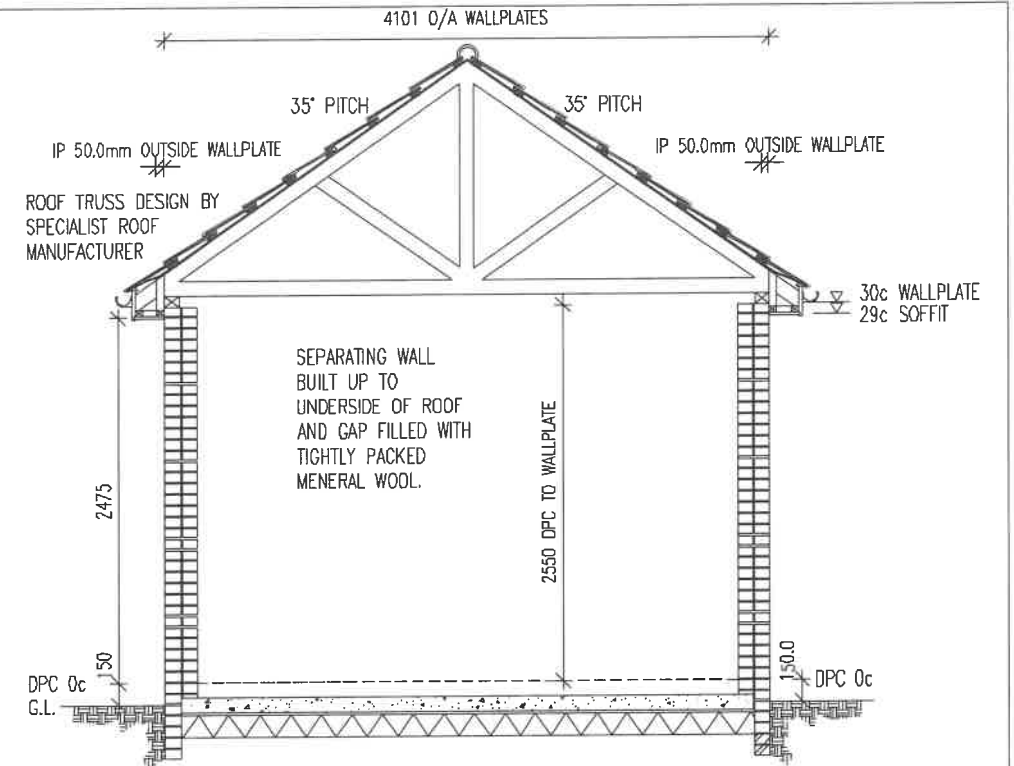


SECTION

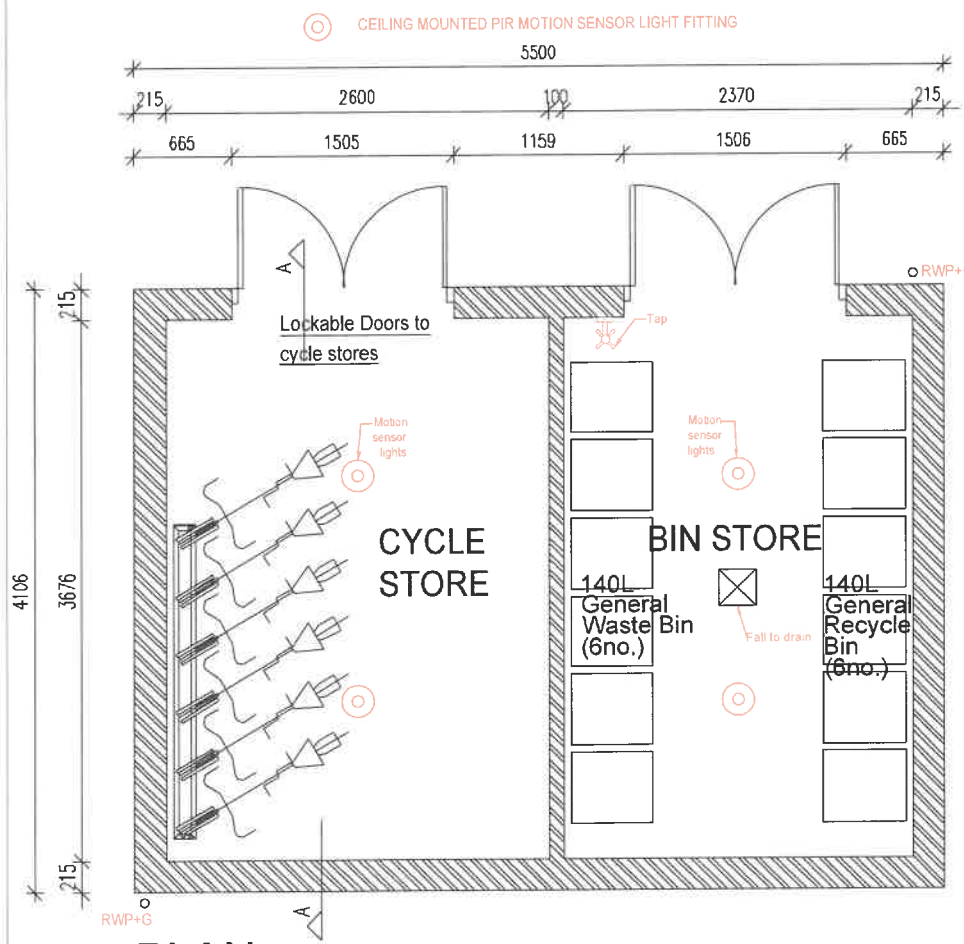

PLAN
PLOTS 214-219

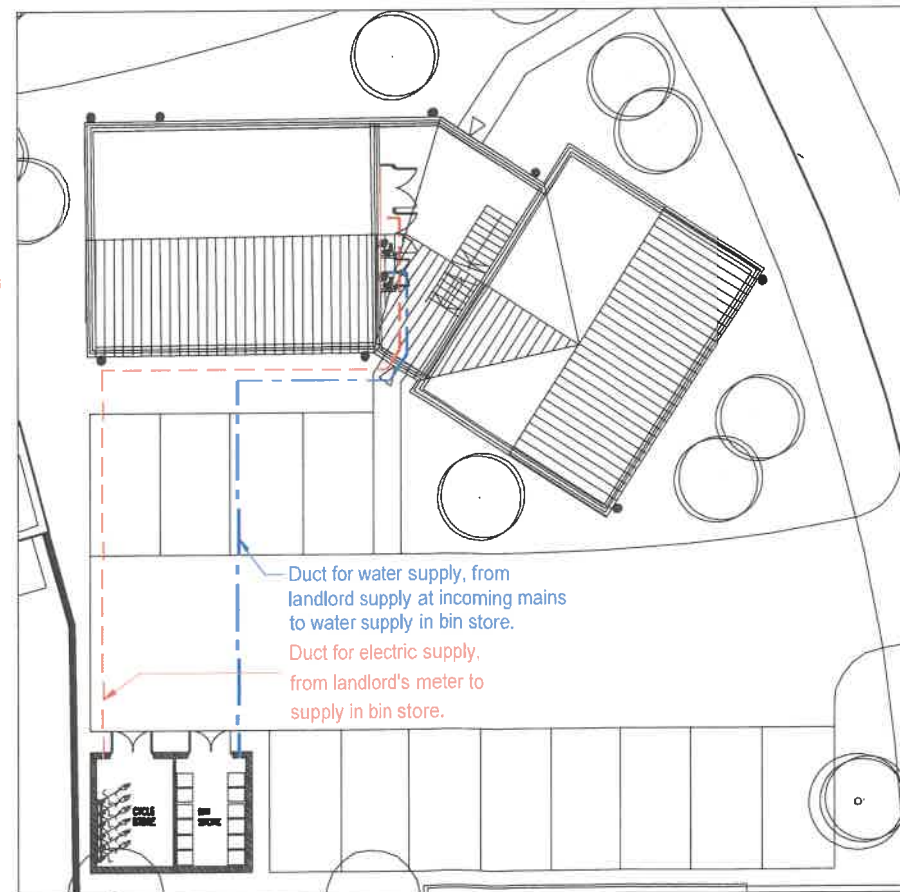

SITE PLAN
SCALE: 1:250

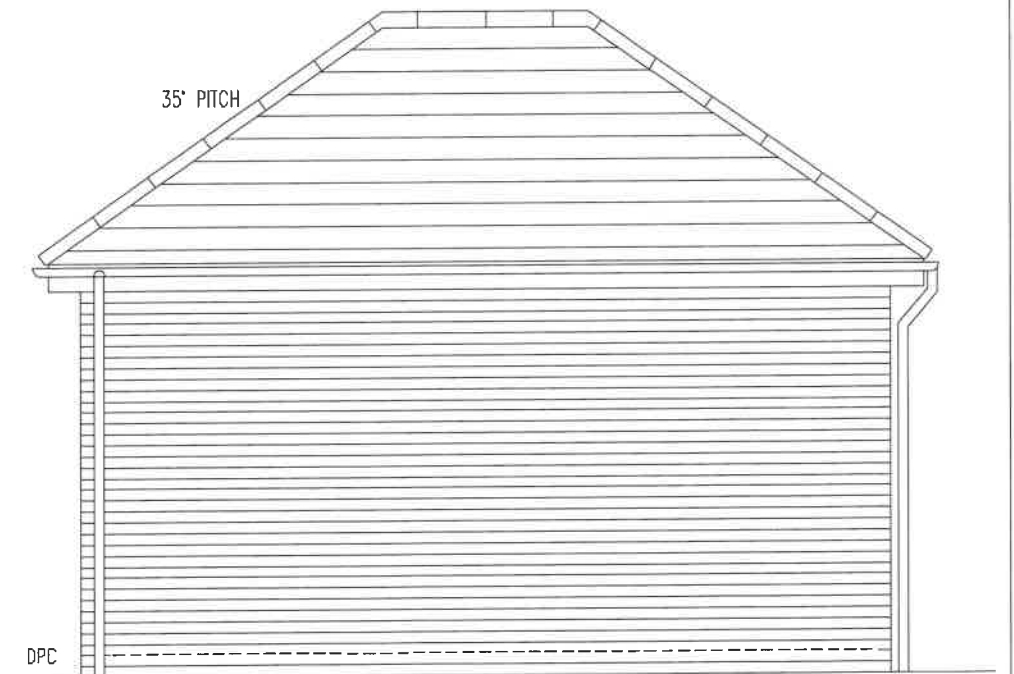

REAR
PLOTS 214-219

REVISIONS		
DRAWN	PP	SCALE
DATE	SEPT 24	1:50
DETAIL: GARAGE DETAILS PLOTS 214-219		
TITLE DET. BIN & CYCLE STORE HIPPED ROOF		
STANDARD BIN STORE DESIGN		
Taylor Wimpey		Taylor Wimpey Manchester 1 Lumsdale Road Stretford Manchester M32 0UT
DRAWING NUMBER		REV
20226-CB-06		-

320240791P