


NOTES:
1: The Contractor, Sub Contractor or specialist supplier are responsible for confirming site dimensions prior to fabrication 2: Any dimensional discrepancies are to be reported to the Architect immediately



GFL Existing

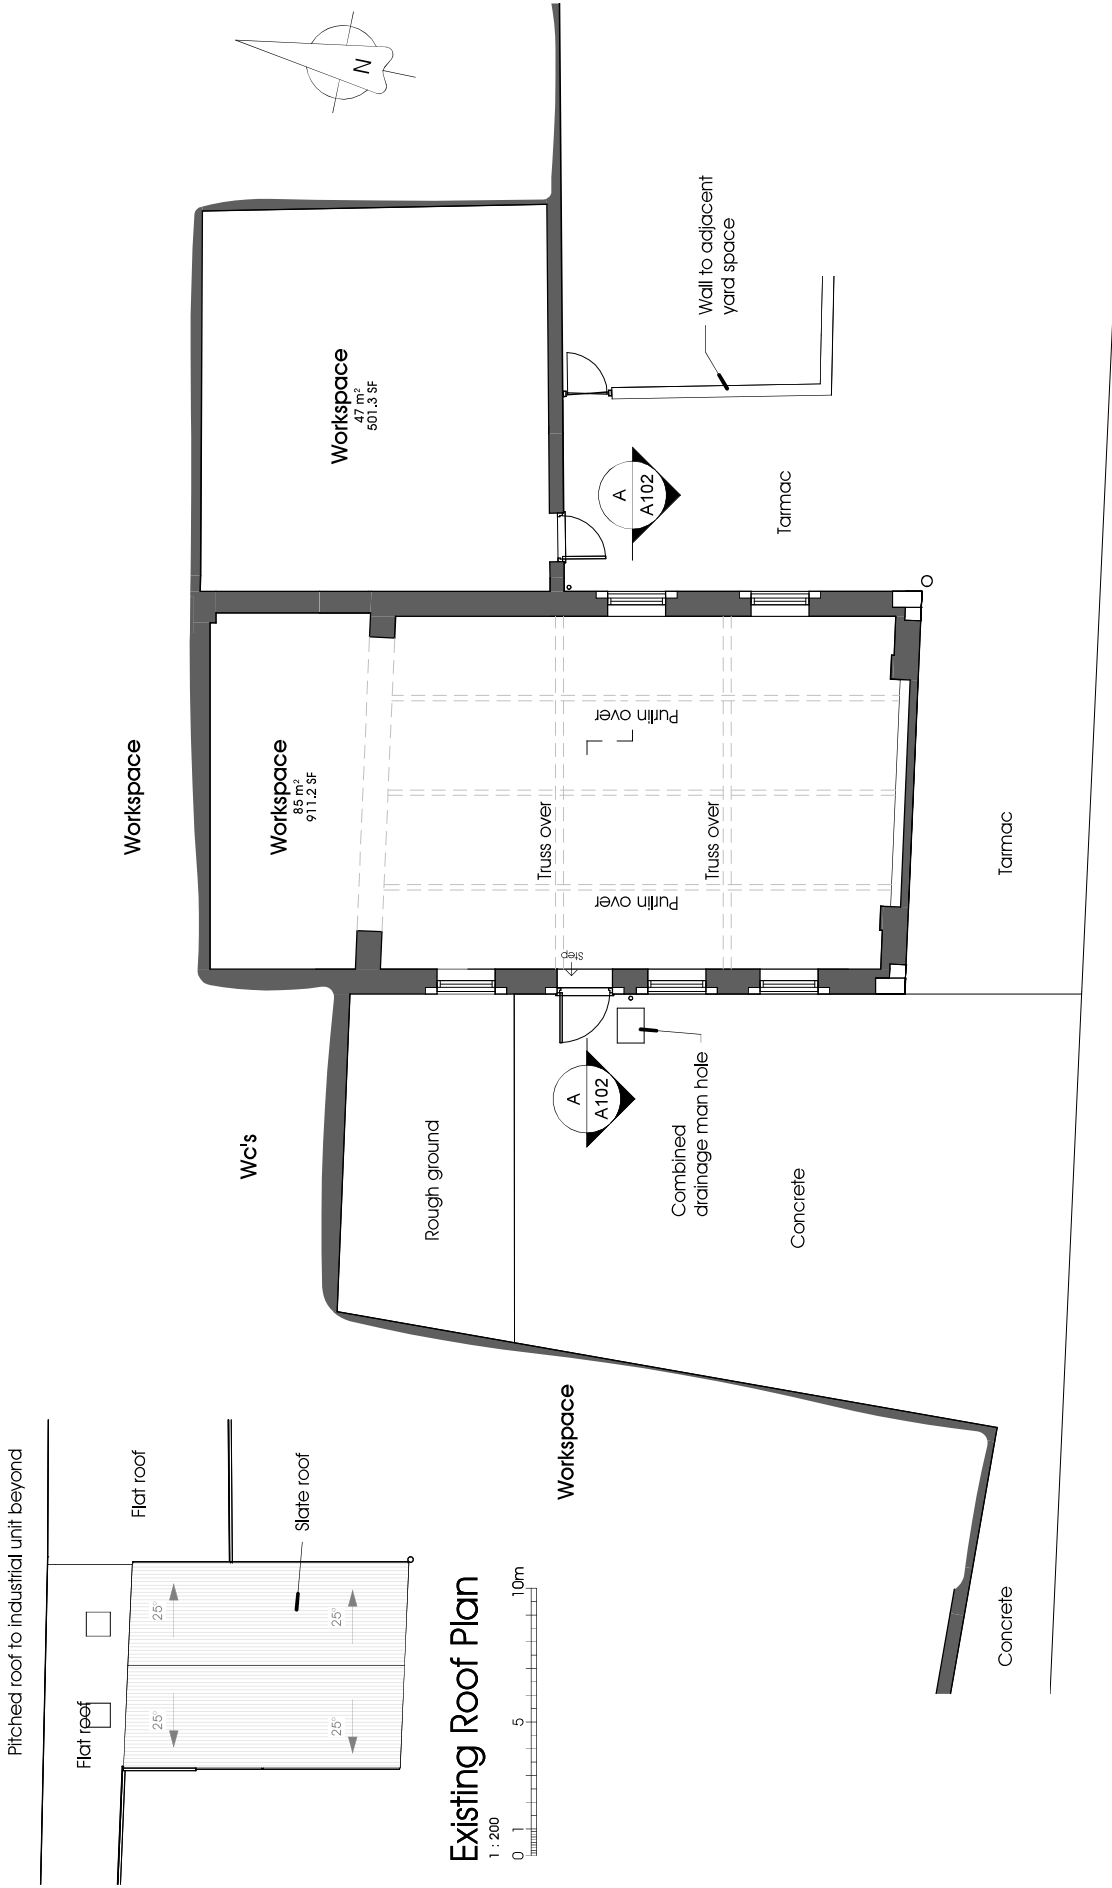

Conversion of Workshop to
1 No. dwelling
Mr T Forrest

Planning Application
Existing Floor - Site Plan

DATE May 2024

JOB NO 3393
DRAWING NO A101
REVISION
SCALE As indicated @ A3