


10

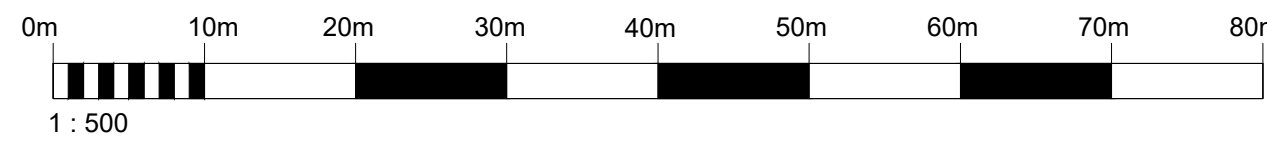

A1

PLANNING



Project:
LONGRIDGE ROAD
CHIPPING

Drawing Title:
EXISTING SITE PLAN

Drawn: ELC	Checked: PGM	Scale: 1:500	Date: 12/08/2024
Job No: 21-019		Drawing No: EX01	Rev: B