
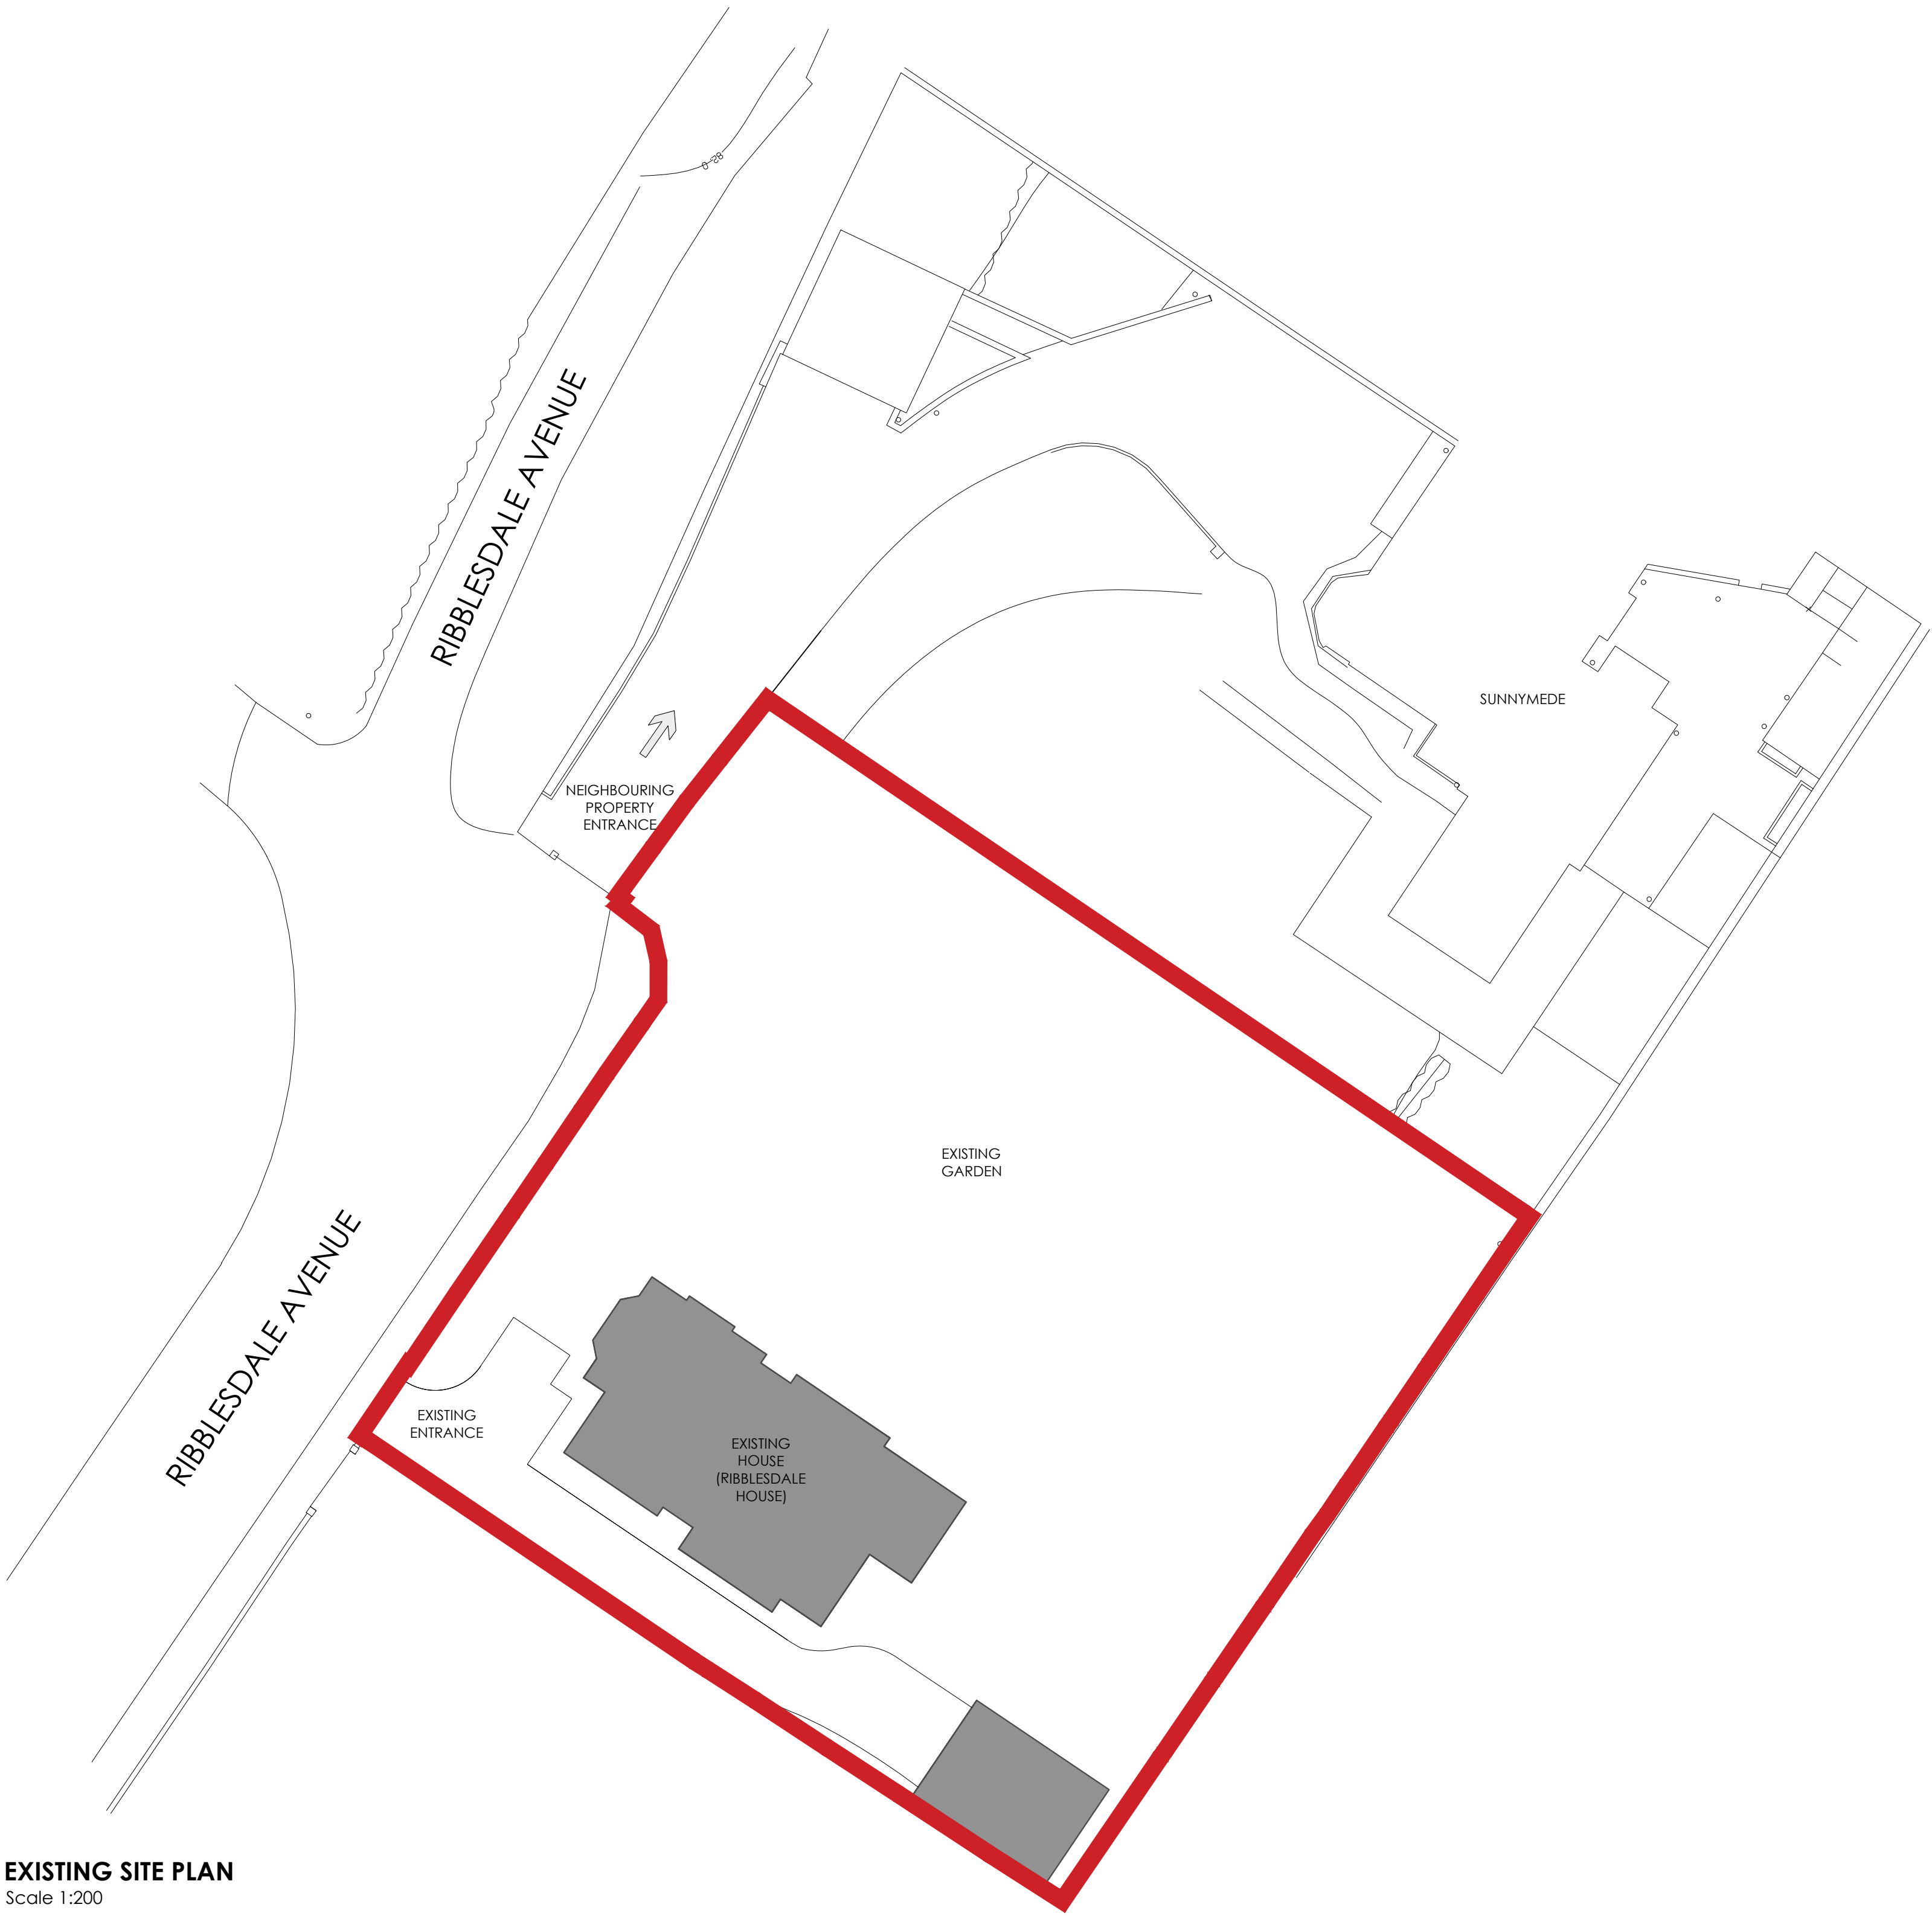


This drawing is to be read in conjunction with all relevant Architect, consultants' and specialists' drawings and specifications. The Architect is to be notified of any discrepancies before proceeding. Do not scale from this drawing. All dimensions and levels are to be checked on site. This drawing is subject to copyright. All work carried out before Planning and Building Permission has been granted is at the contractor/clients risk.

0 5 10 15m

1:200 SCALE

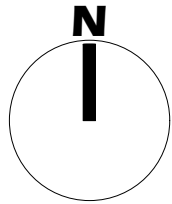

EXISTING SITE PLAN
Scale 1:200

REVISIONS:

Client
MR AND MRS SPAIN

Job Title
PROPOSED NEW GARAGE AND
VEHICULAR SITE ACCESS AT:
RIBBLESDALE HOUSE
RIBBLESDALE AVENUE
CLITHEROE
BB7 2HZ

Drawing Title
EXISTING SITE PLAN.

Scale 1:200 @ A1	Date FEB '25	Drawn TDM
---------------------	-----------------	--------------

spa ARCHITECTS
SUNDERLAND PEACOCK & ASSOCIATES LTD.
HAZELMERE, PIMLICO ROAD, CLITHEROE
LANCASHIRE, BB7 2AG
T 01200 423178 F 01200 427328
E info@sunderlandpeacock.com
www.sunderlandpeacock.com



7219 -E01

Rev