



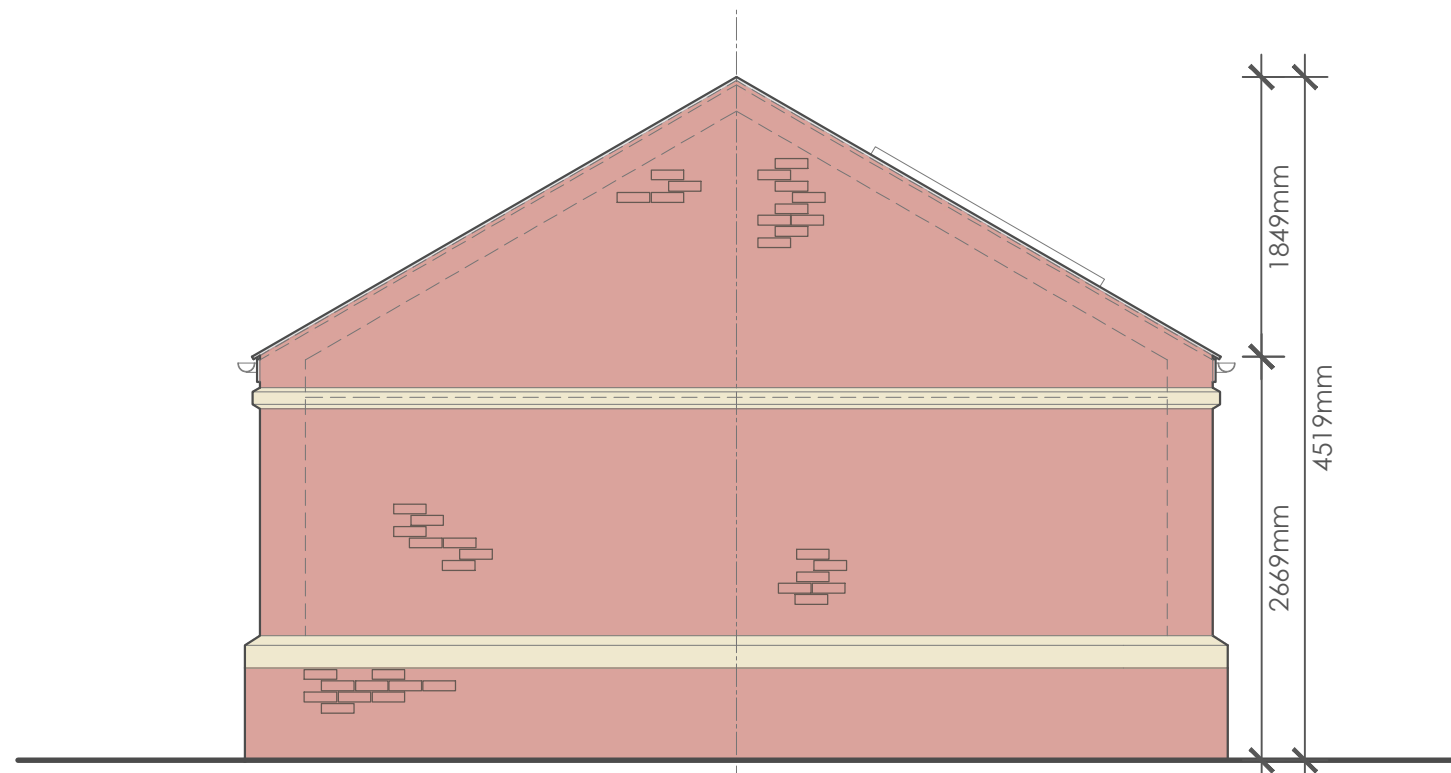


PROPOSED GARAGE SIDE ELEVATION

Scale 1:50

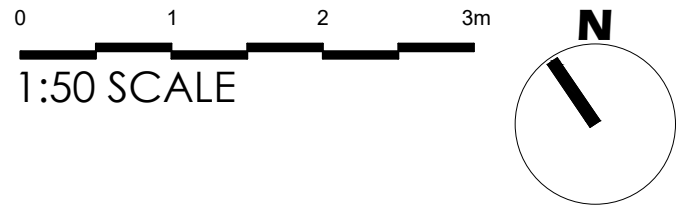


PROPOSED GARAGE FRONT ELEVATION

Scale 1:50

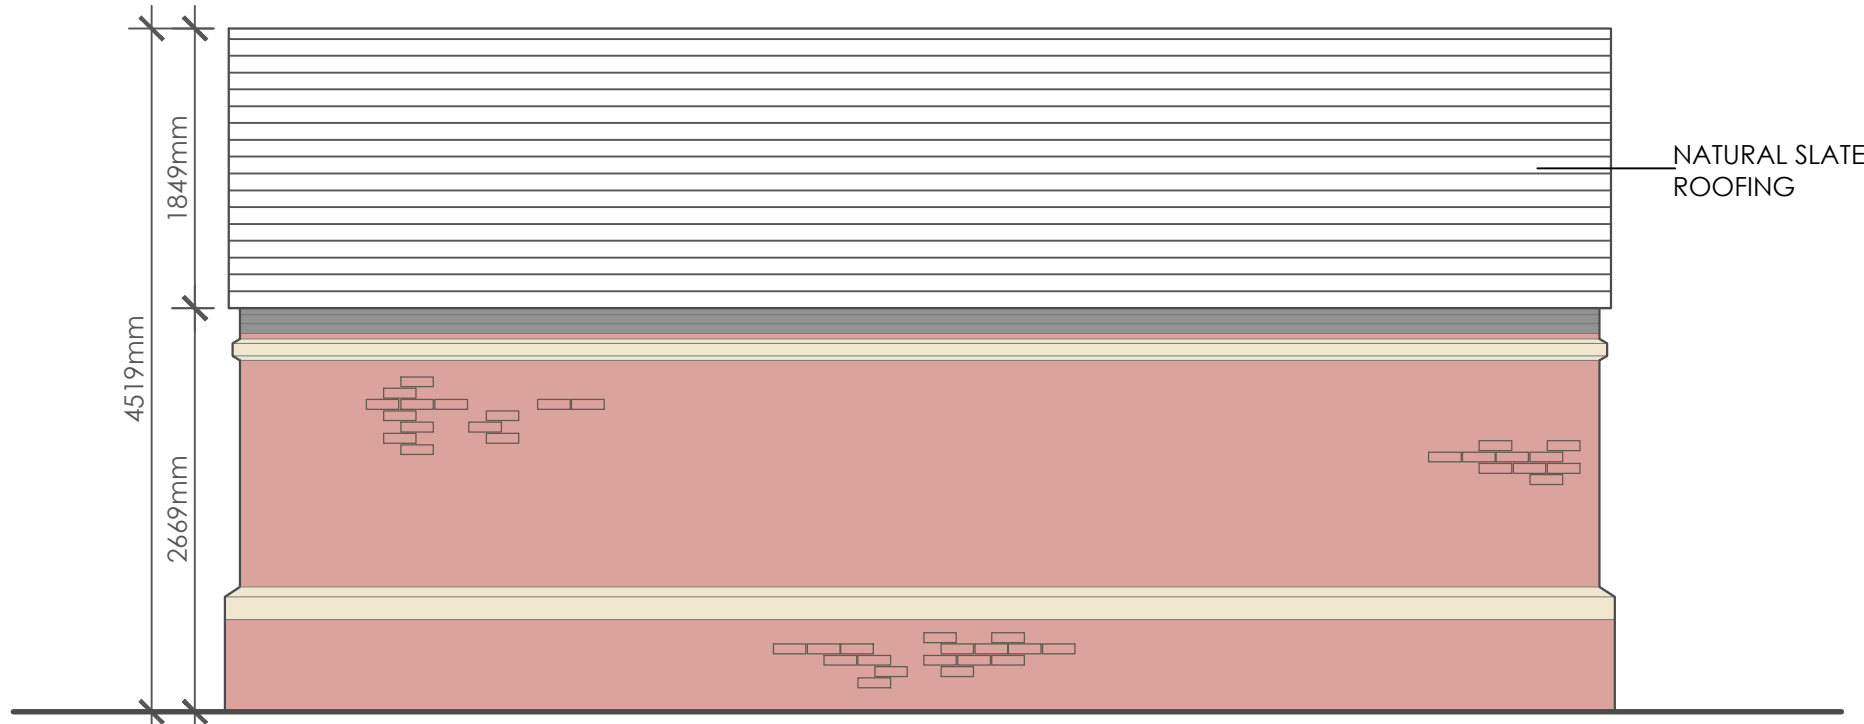


PROPOSED GARAGE REAR ELEVATION

Scale 1:50

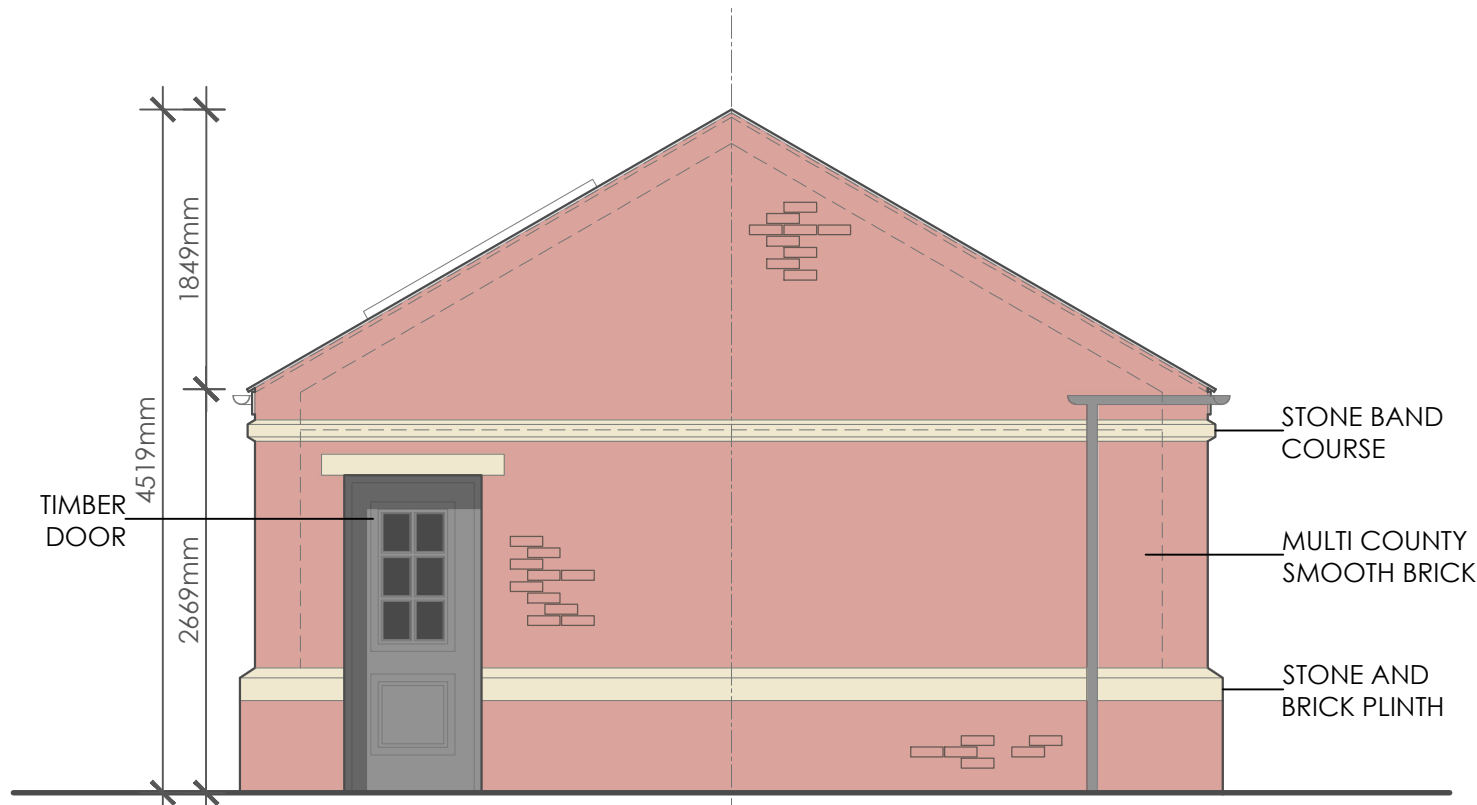


PROPOSED GARAGE SIDE ELEVATION

Scale 1:50

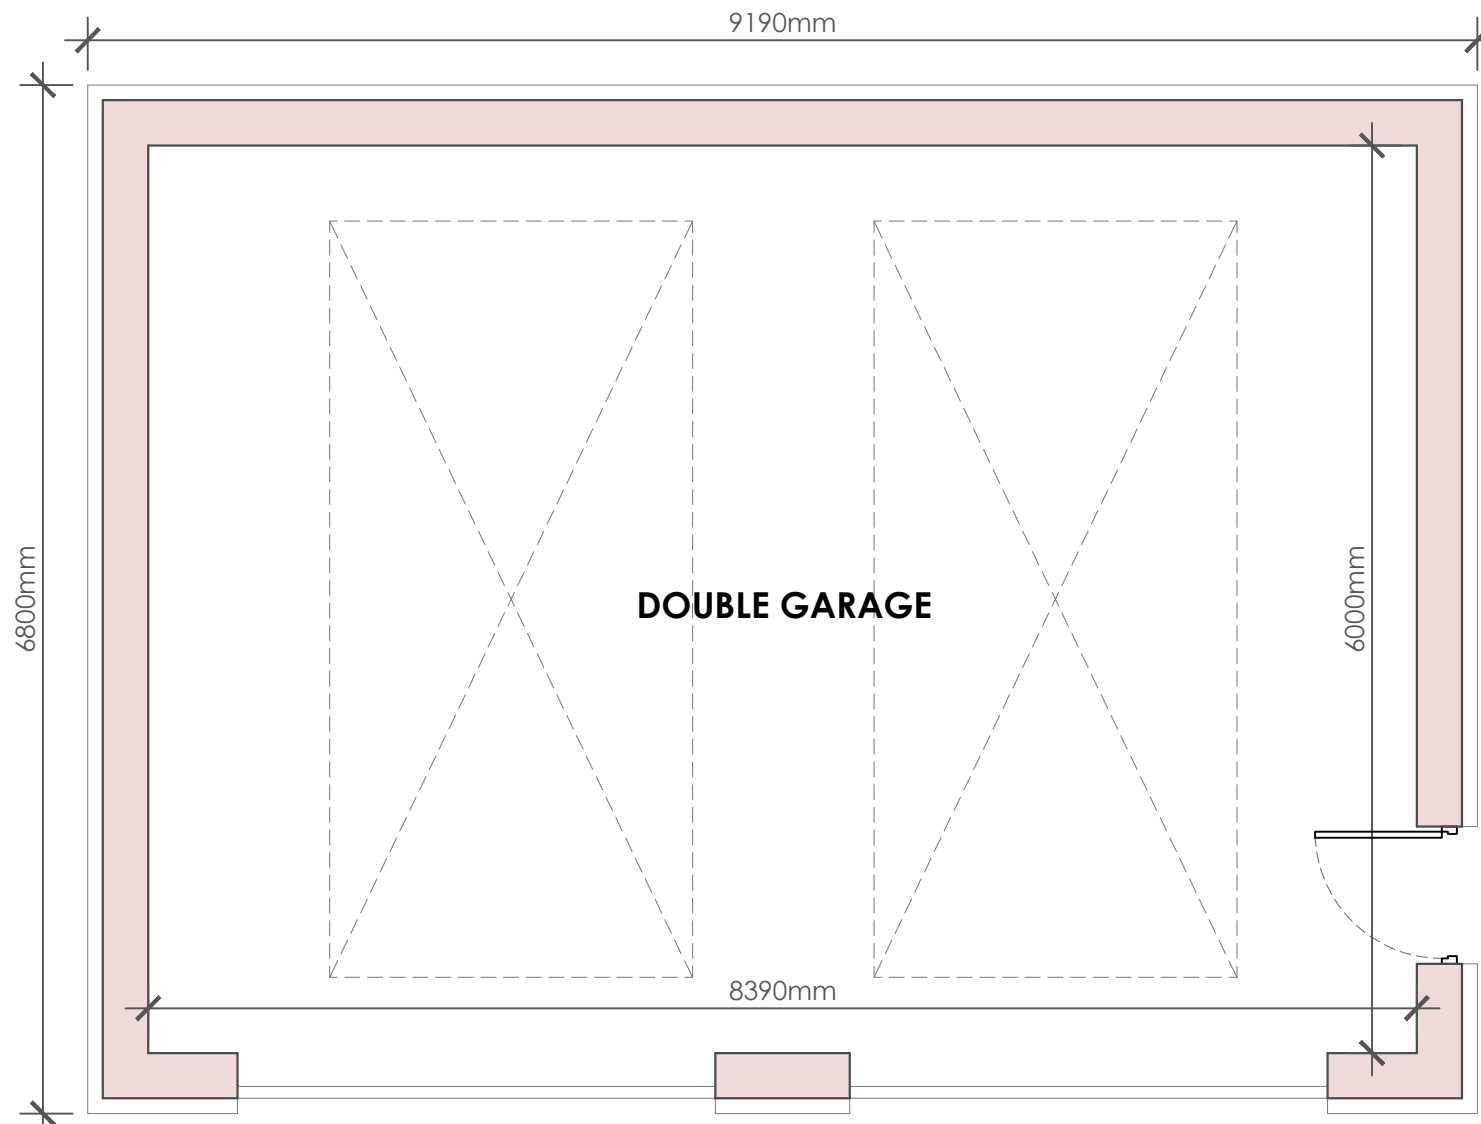


PROPOSED GARAGE SITE PLAN

Scale 1:50

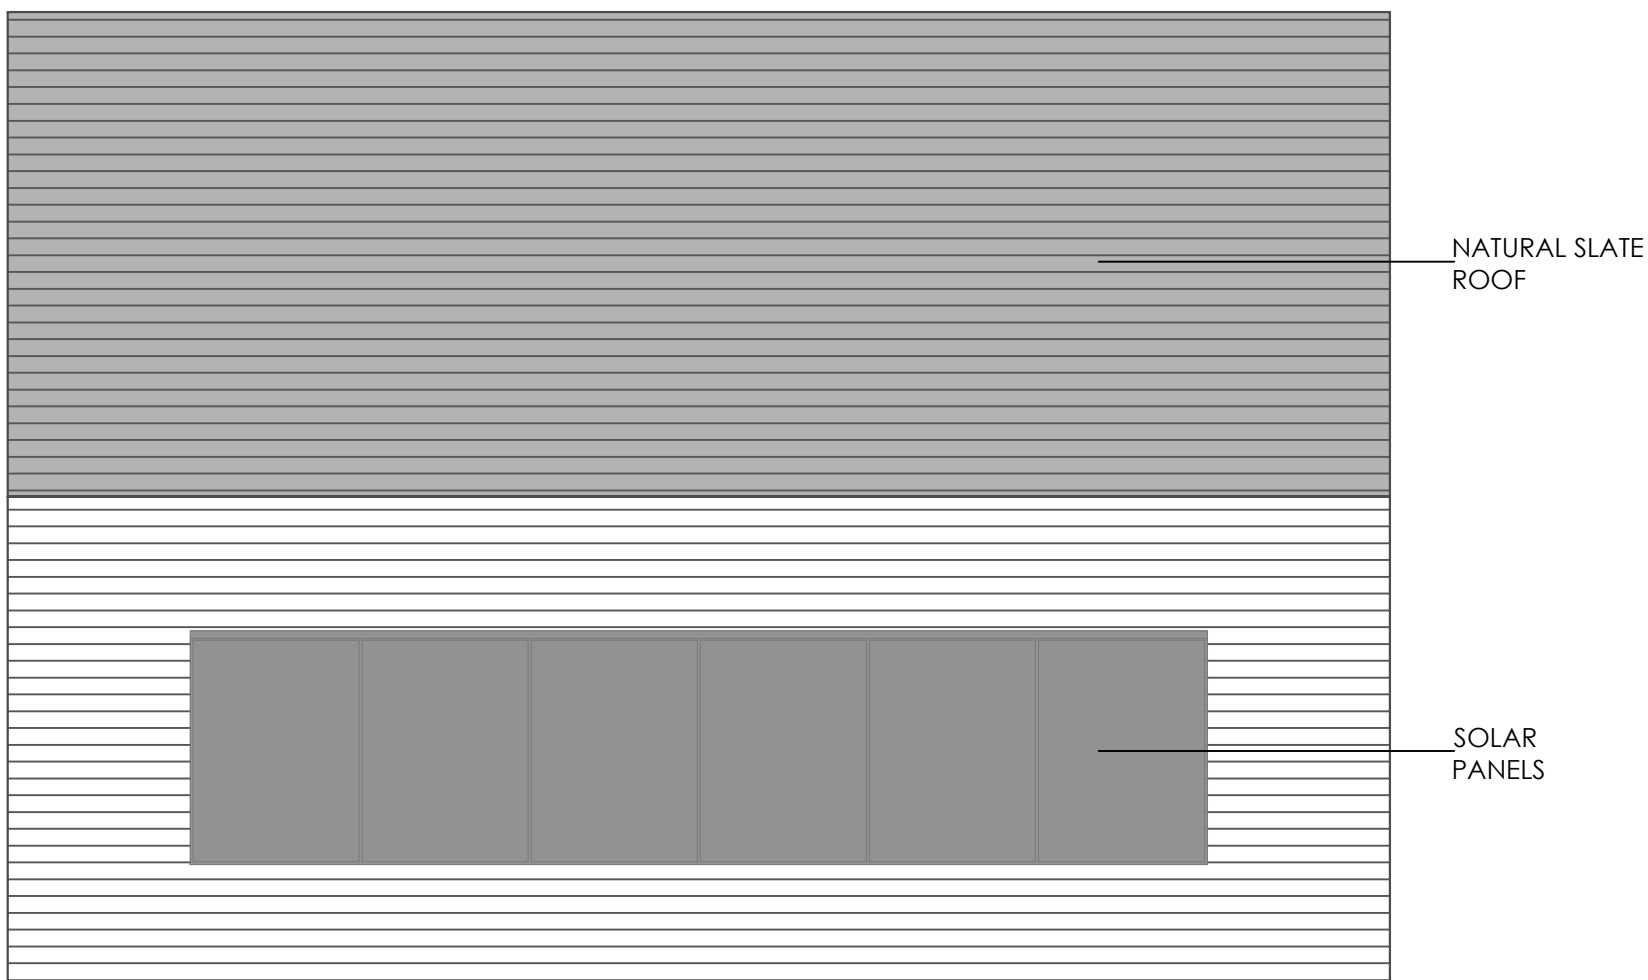

PROPOSED GARAGE ROOF PLAN

Scale 1:50

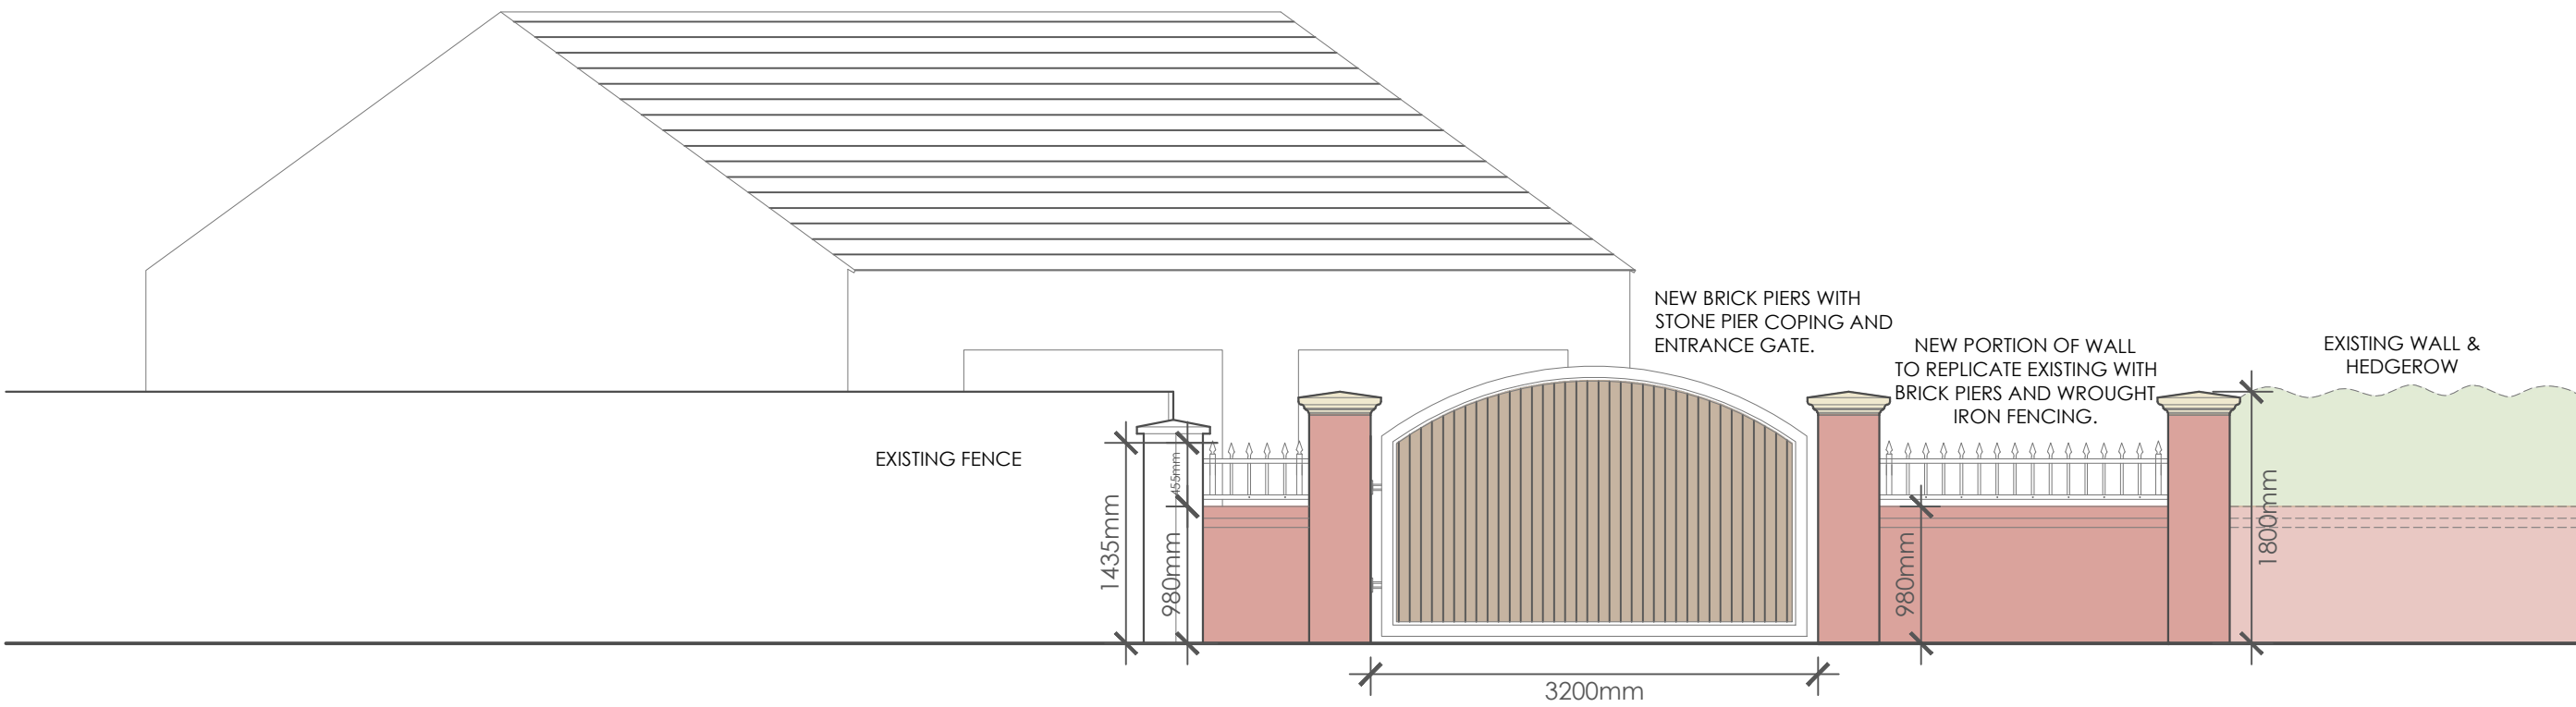

PROPOSED STREET SCENE

Scale 1:50

REVISIONS:

no.	by	revision	date
A	TDM	AMENDMENT TO BOUNDARY WALL.	20.03.2025

Client	MR AND MRS SPAIN
Job Title	PROPOSED NEW GARAGE AND VEHICULAR SITE ACCESS AT: RIBBLESDALE HOUSE RIBBLESDALE AVENUE CLITHEROE BB7 2HZ

Drawing Title	PROPOSED GARAGE PLAN, ELEVATIONS AND STREET SCENE.
---------------	--

Scale	Date	Drawn
1:50 @A1	FEB '25	TDM

spa ARCHITECTS

SUNDERLAND PEACOCK & ASSOCIATES LTD.
HAZELWIRE, PABULO ROAD, CLITHEROE
LANCASHIRE, BB7 2AZ
T 01200 423178 F 01200 427328
E info@sunderlandpeacock.com
www.sunderlandpeacock.com

