



NOTES:
1: The Contractor, Sub Contractor or specialist supplier are responsible for confirming site dimensions prior to fabrication 2: Any dimensional discrepancies are to be reported to the Architect immediately

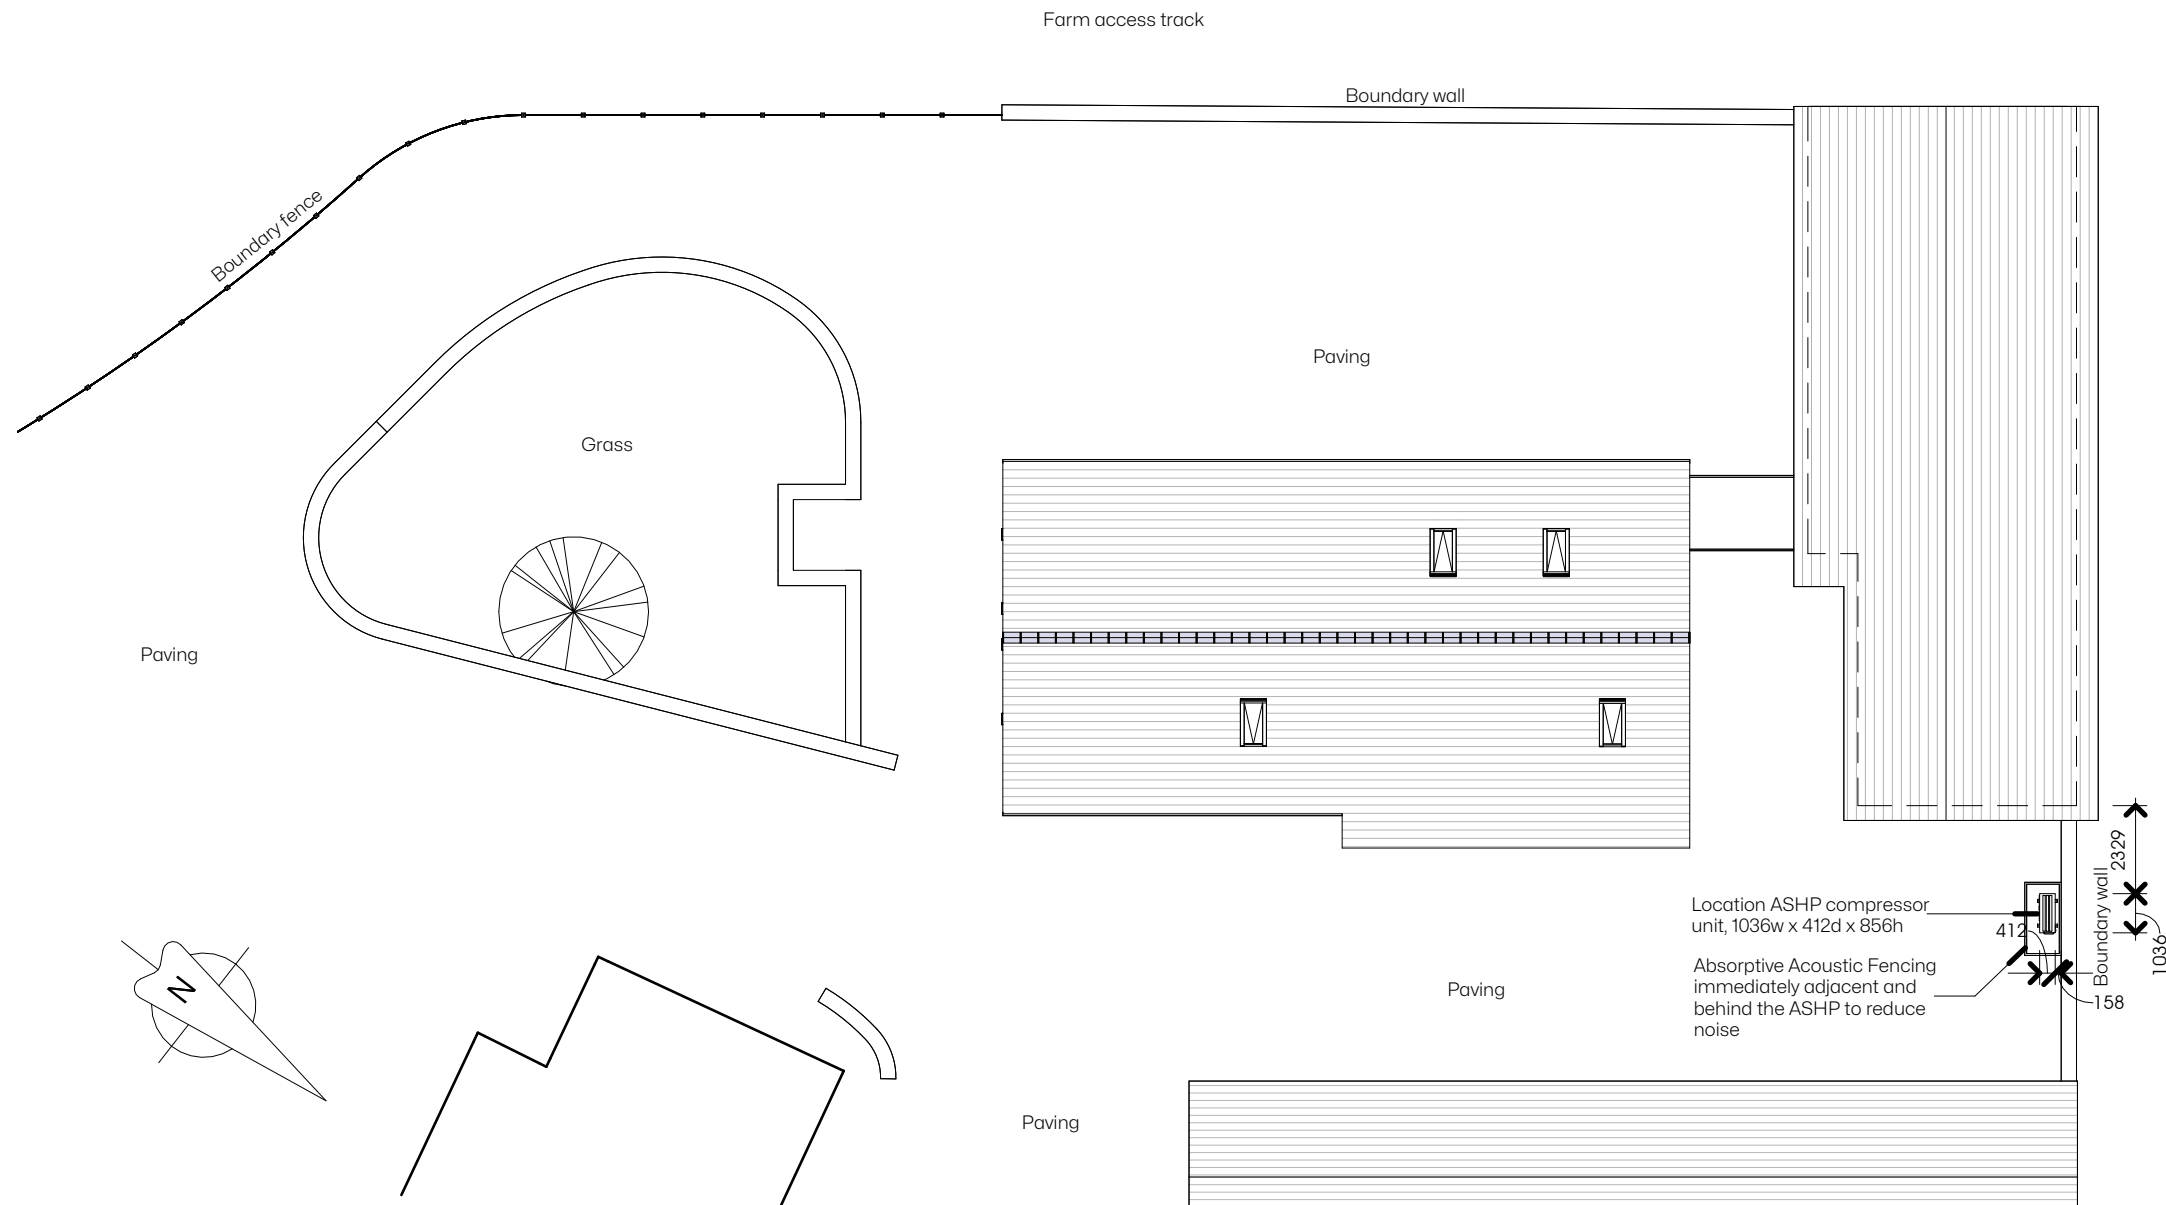

Site and Roof Plan

1 : 200

 

B	17-07-2025	Acoustic fence shown to ASHP. Various roof lights removed
A	22-04-2025	ASHP dimensions added

Extension and Alterations

Planning Application
Proposed Site Plan

Trudie Gilliat

The Barn, Preston Road,
Alston. PR3 3BL

DATE April 2025

JOB NO	3441
DRAWING NO	101
REVISION	B
SCALE	1 : 200 @ A3