


NOTES:
1: The Contractor, Sub Contractor or specialist supplier are responsible for confirming site dimensions prior to fabrication 2: Any dimensional discrepancies are to be reported to the Architect immediately

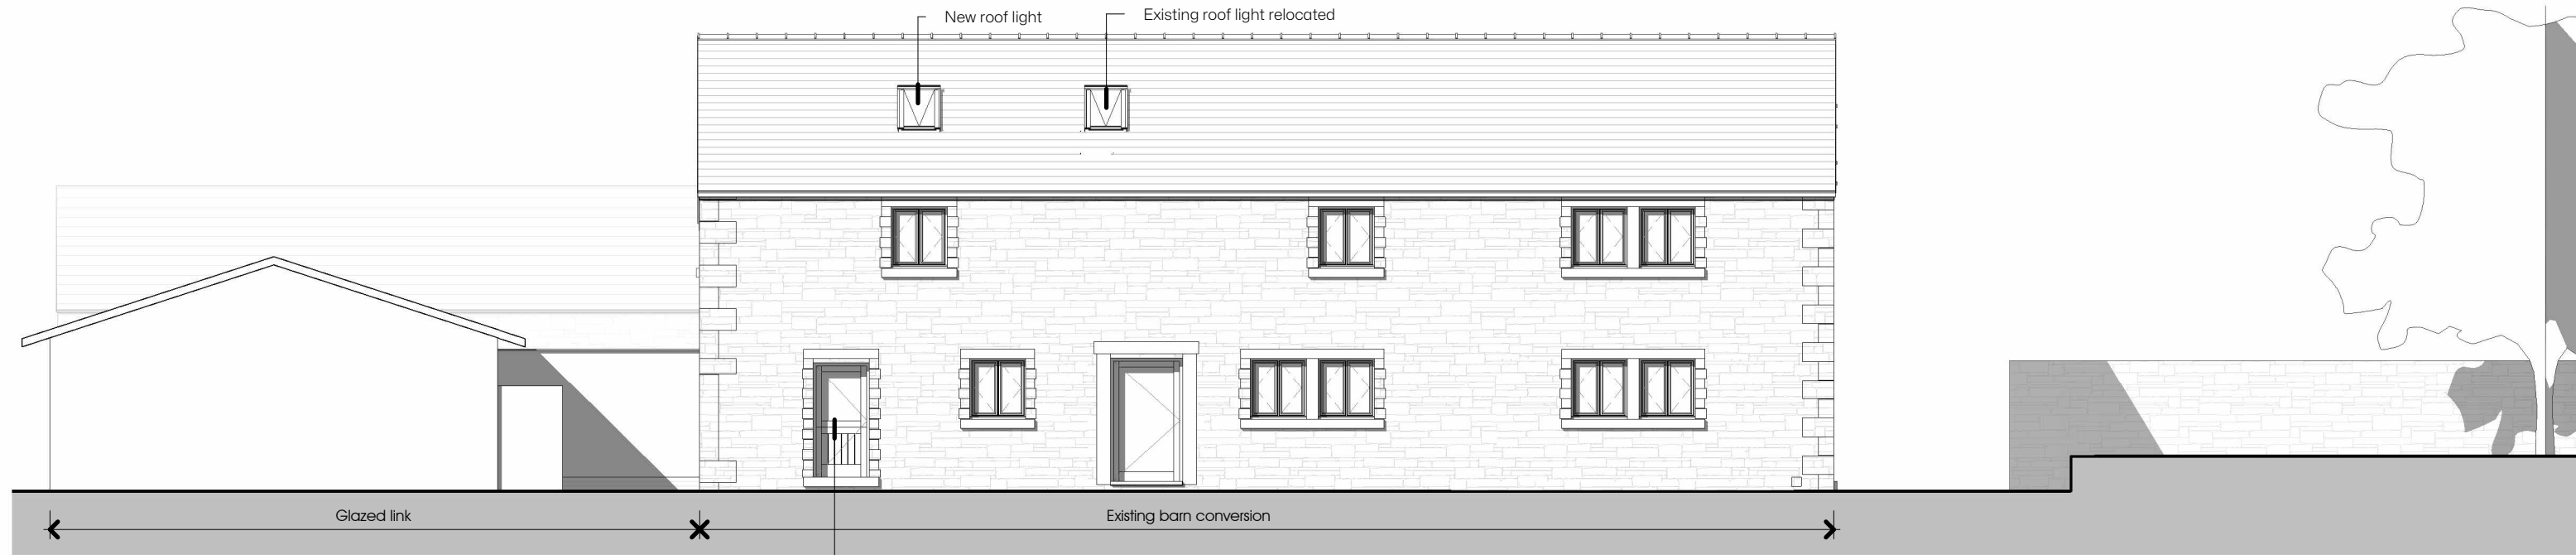

South West Elevation

1 : 100
0 1 2 3 4 5m

Existing cill level dropped and window replaced with half glazed stable door

Glazed 'Pidgeon' holes
Randomly spaced within gable

Materials


Walls
Random coursed stone

Roofs
Natural Slate

Windows & Doors
Painted timber
Roof lights to be low profile, conservation type

All PVCu windows to be replaced with painted timber

Absorptive Acoustic Fencing immediately adjacent and behind the ASHP to reduce noise
Location ASHP compressor unit, 1036w x 412d x 856h

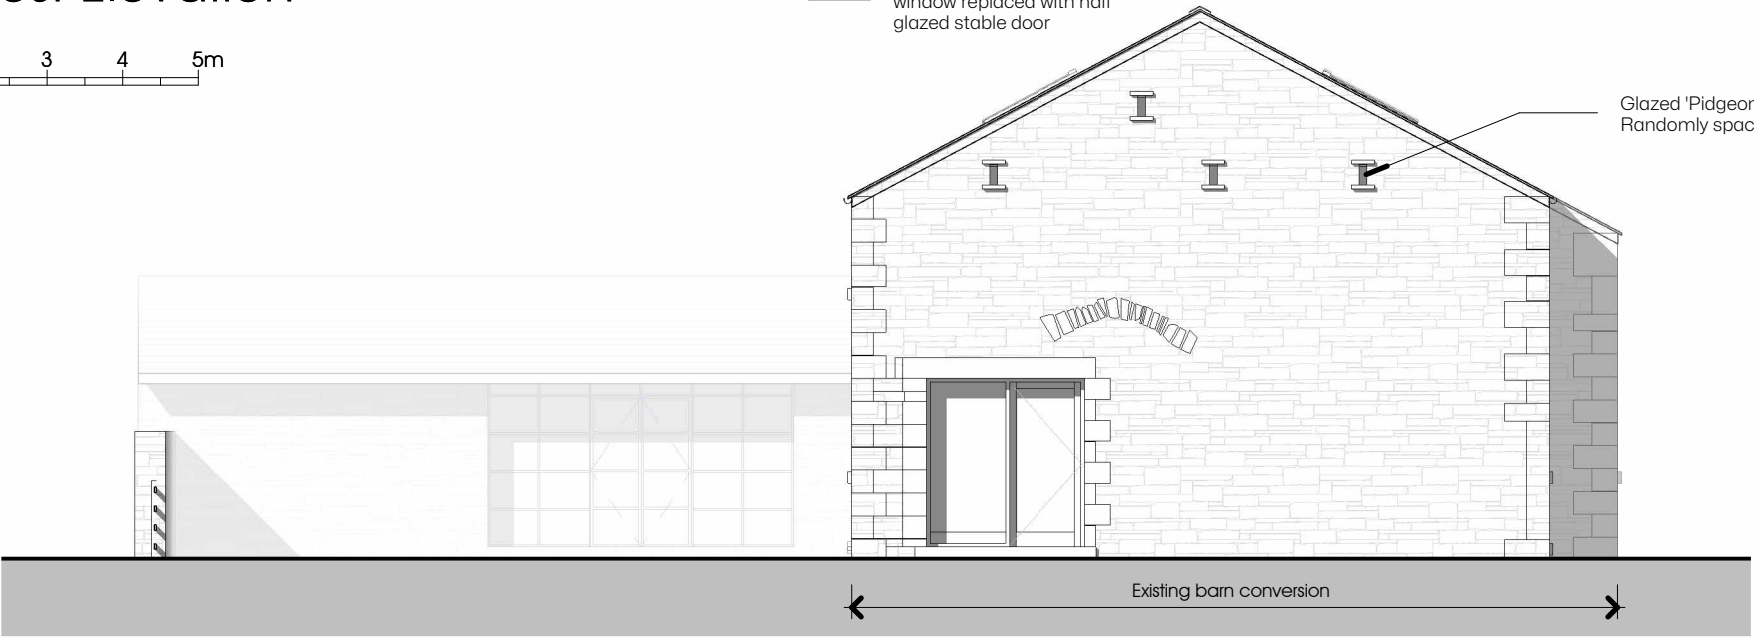

South East Elevation


1 : 100

Frameless glass walls
By specialist

Existing stone
To be retained

South East Elevation (On Garage)

1 : 100

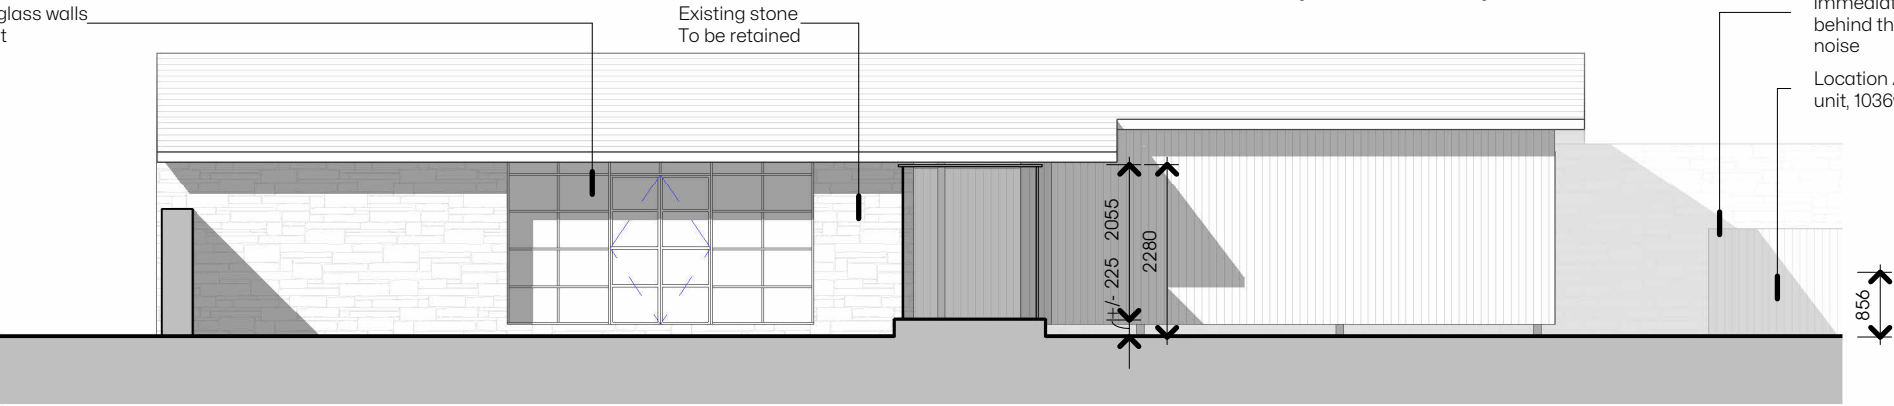

B 17-07-2025 Revisions to Roof lights, ASHP and windows. Cladding removed.
A 22-04-2025 ASHP dimensions added

Extension and Alterations

Trudie Gilliat

The Barn, Preston Road,
Alston. PR3 3BL

Planning Application
Proposed Elevations 2

DATE April 2025

JOB NO 3441
DRAWING NO 105
REVISION B
SCALE 1 : 100 @ A3

PGB
ARCHITECTURAL
SERVICES LTD