



NOTES:
1: The Contractor, Sub Contractor or specialist supplier are responsible for confirming site dimensions prior to fabrication 2: Any dimensional discrepancies are to be reported to the Architect immediately

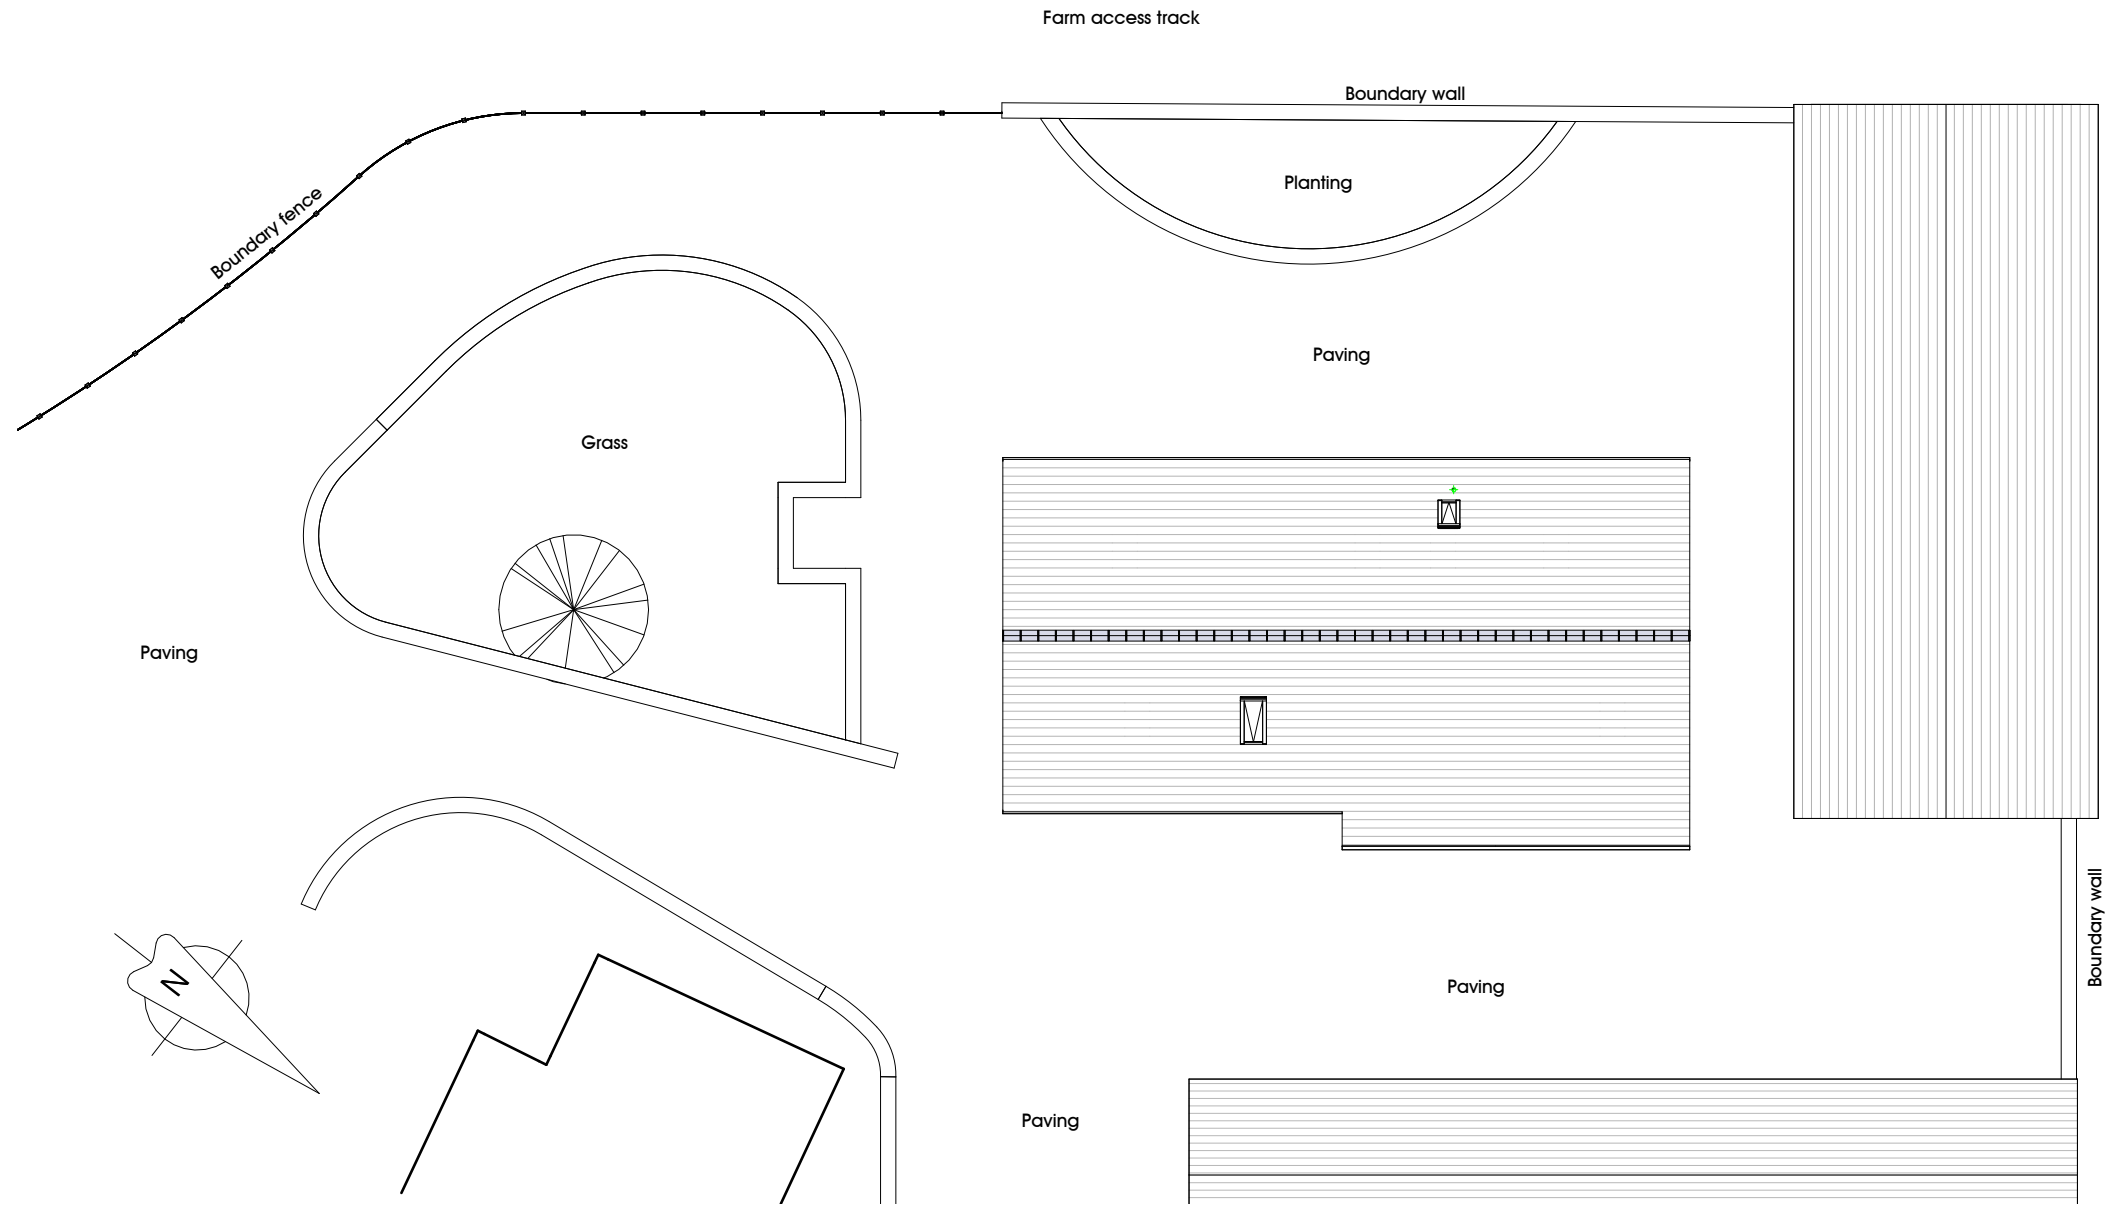

Site and Roof Plan

1 : 200

 

Extension and Alterations

Trudie Gilliat

The Barn, Preston Road,
Alston. PR3 3BL

Planning Application
Existing Site Plan

DATE April 2025

JOB NO 3441
DRAWING NO 001

REVISION
SCALE 1 : 200 @ A3