


NOTES:
1: The Contractor, Sub Contractor or specialist supplier are responsible for confirming site dimensions prior to fabrication 2: Any dimensional discrepancies are to be reported to the Architect immediately

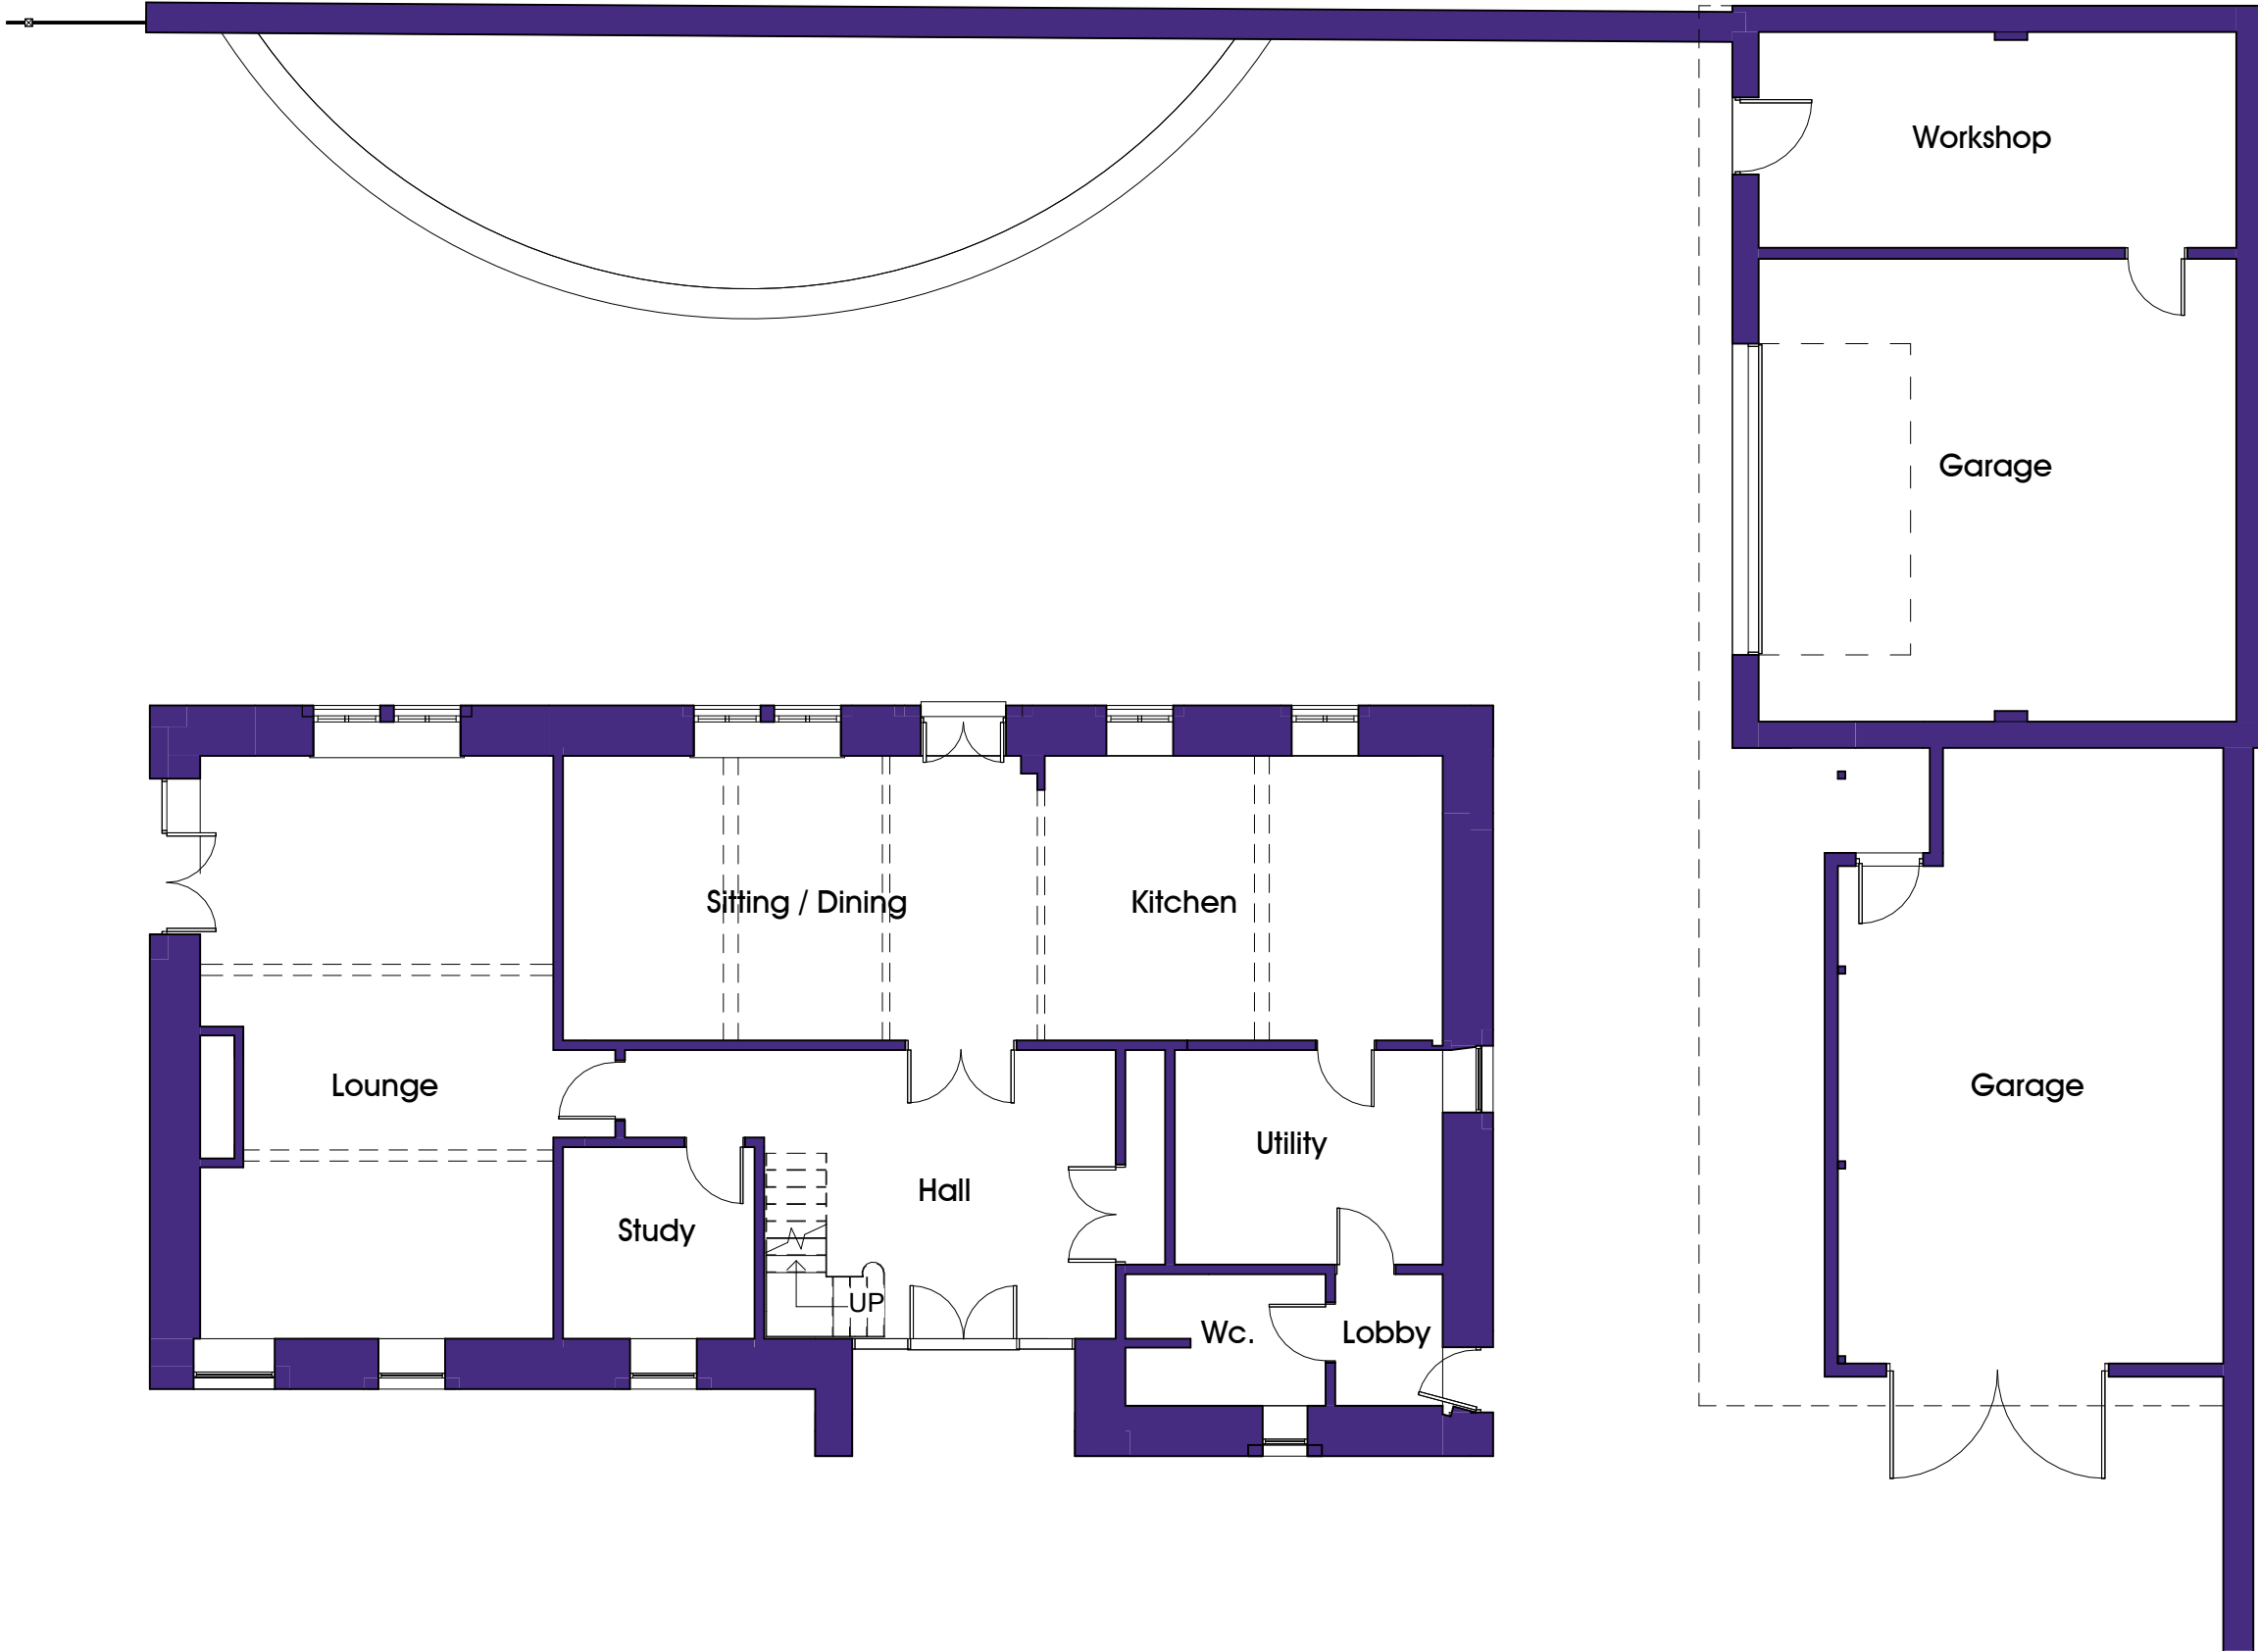

Ground Floor Plan



Extension and Alterations

Trudie Gilliat

The Barn, Preston Road,
Alston. PR3 3BL

Planning Application
Existing Ground Floor Plan

DATE April 2025

JOB NO 3441
DRAWING NO 002
REVISION
SCALE 1 : 100 @ A3