



NOTES:
1: The Contractor, Sub Contractor or specialist supplier are responsible for confirming site dimensions prior to fabrication 2: Any dimensional discrepancies are to be reported to the Architect immediately

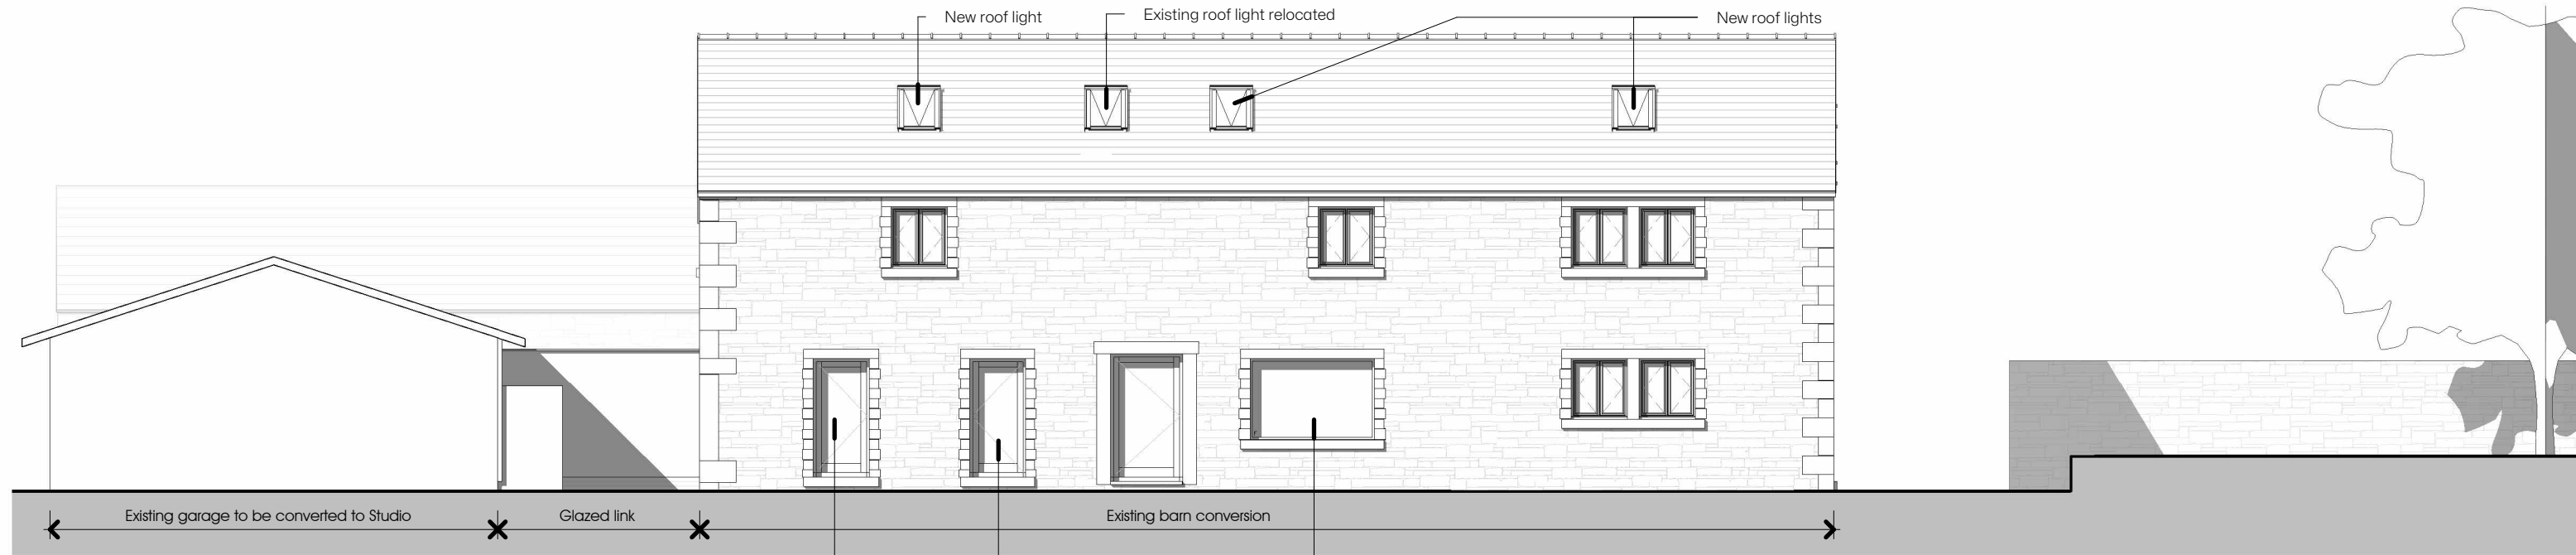

South West Elevation

1 : 100
0 1 2 3 4 5m

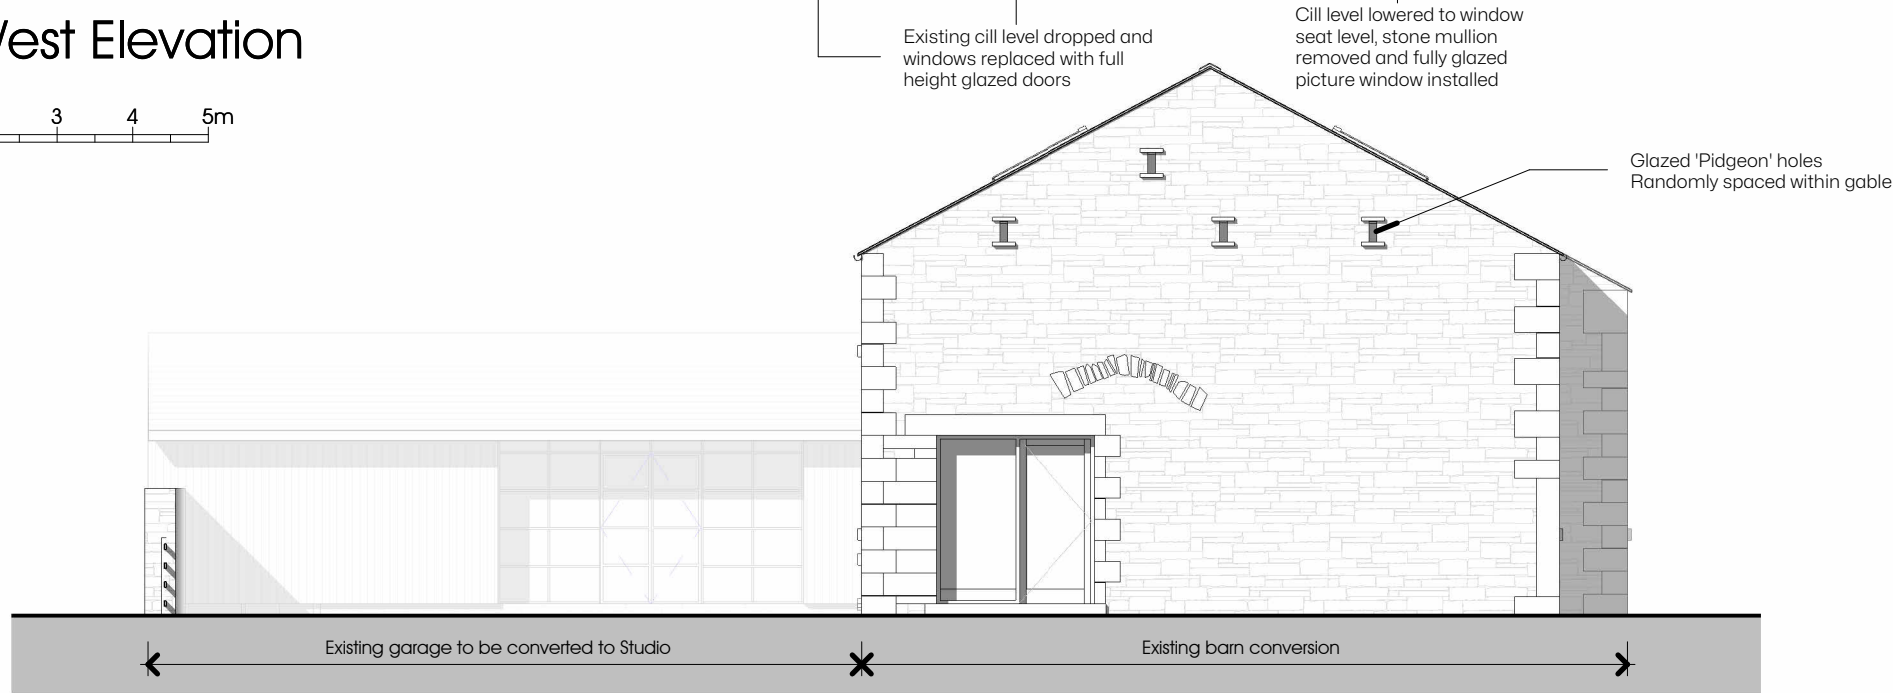

South East Elevation

1 : 100

Materials

Walls

Random coursed stone

Roofs


Natural Slate

Windows & Doors

Painted timber

Roof lights to be low profile, conservation type

All PVCu windows to be replaced with painted timber

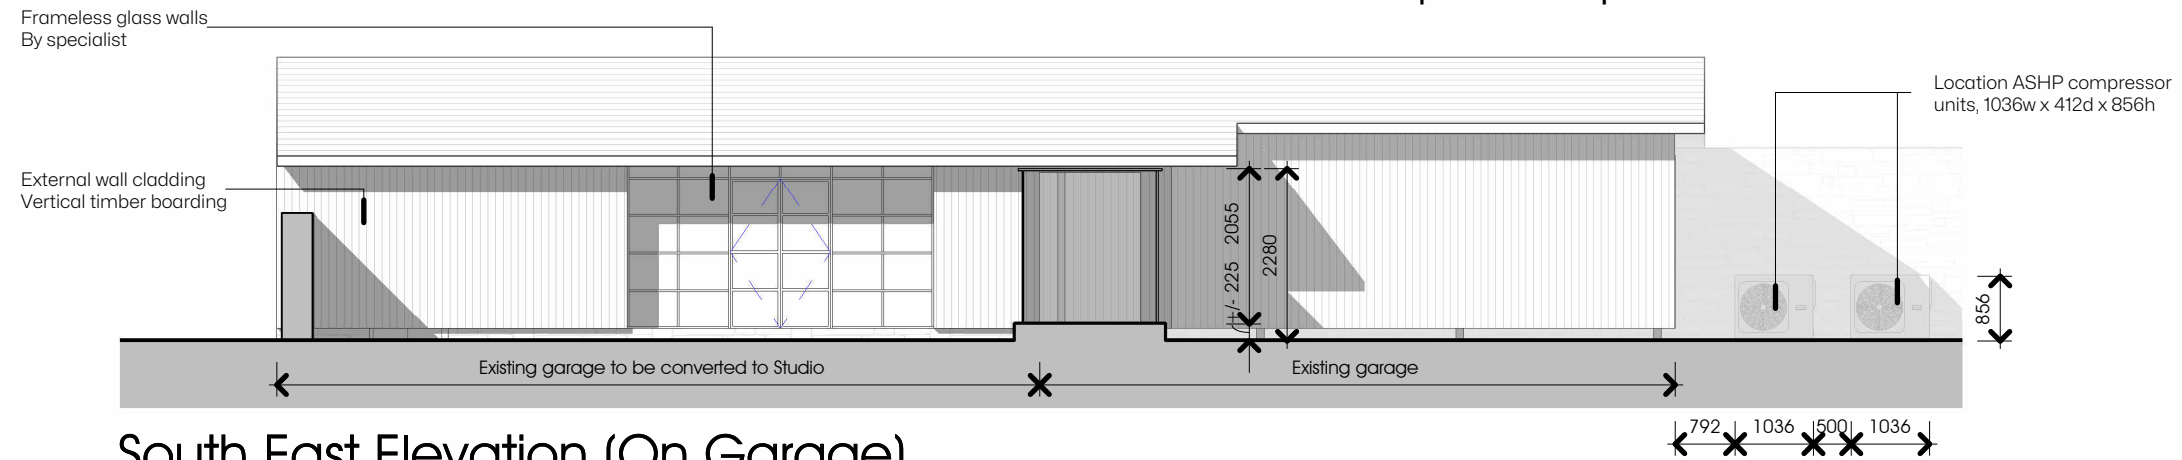

South East Elevation (On Garage)

1 : 100

Extension and Alterations

Trudie Gilliat

The Barn, Preston Road,
Alston. PR3 3BL

Planning Application
Proposed Elevations 2

DATE April 2025

JOB NO 3441
DRAWING NO 105
REVISION A
SCALE 1 : 100 @ A3

PGB
ARCHITECTURAL
SERVICES LTD