




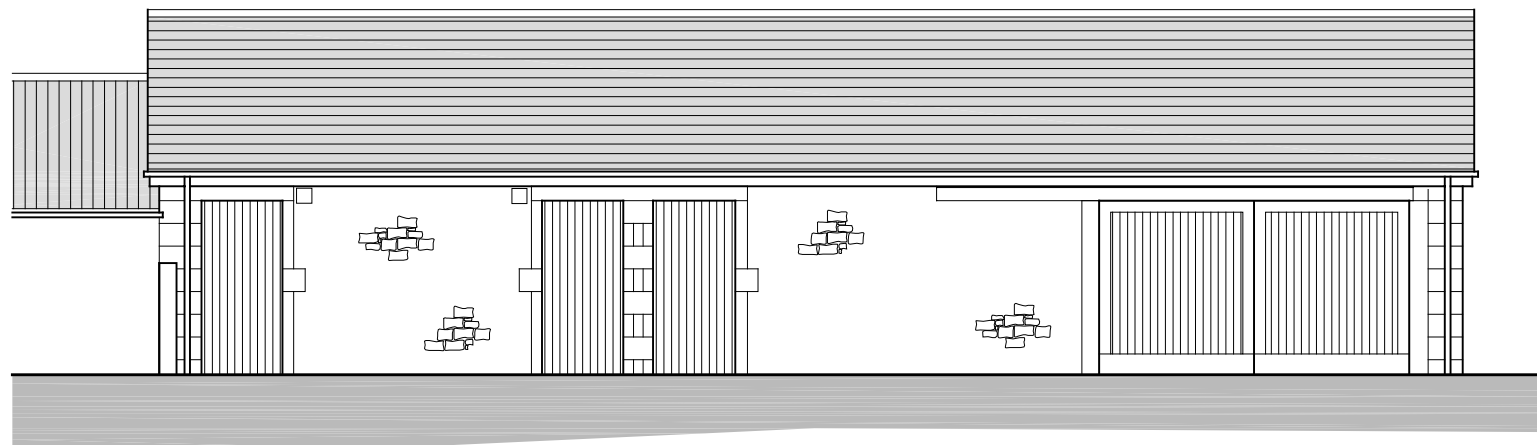


SOUTH WEST ELEVATION

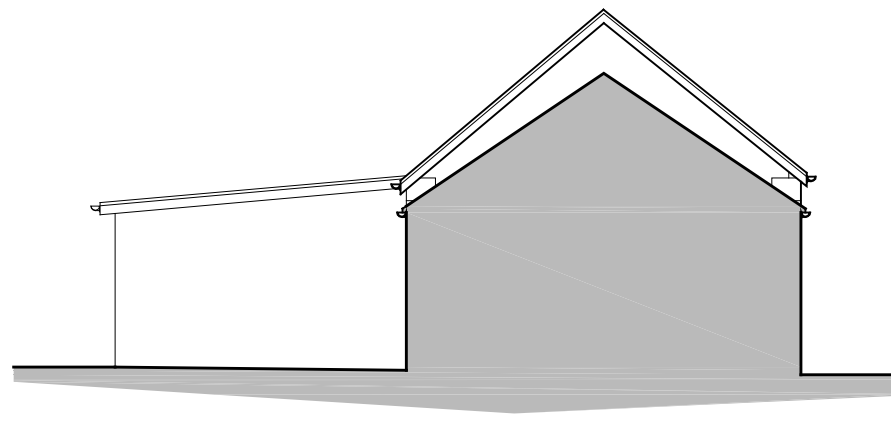


NORTH WEST ELEVATION

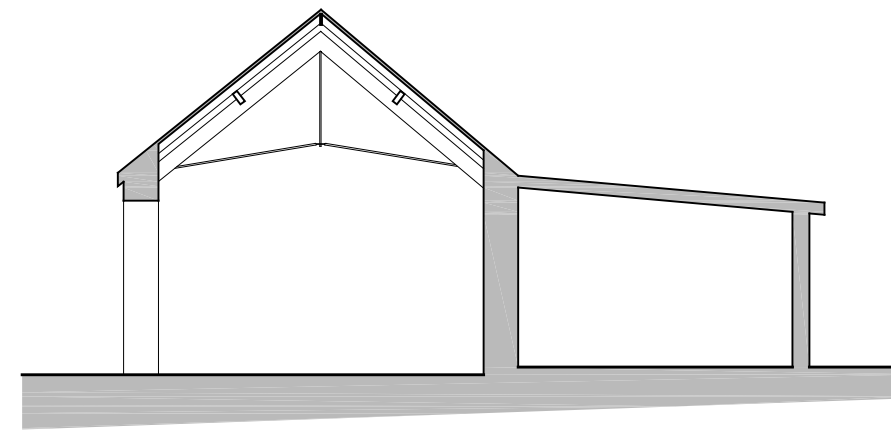


GENERAL SECTION

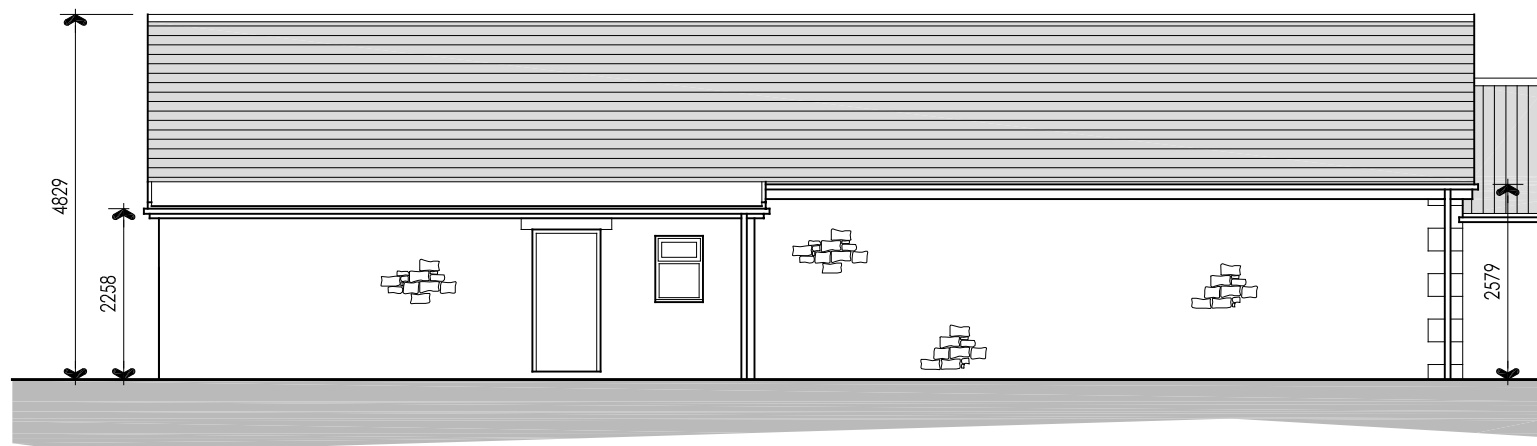


NORTH EAST ELEVATION

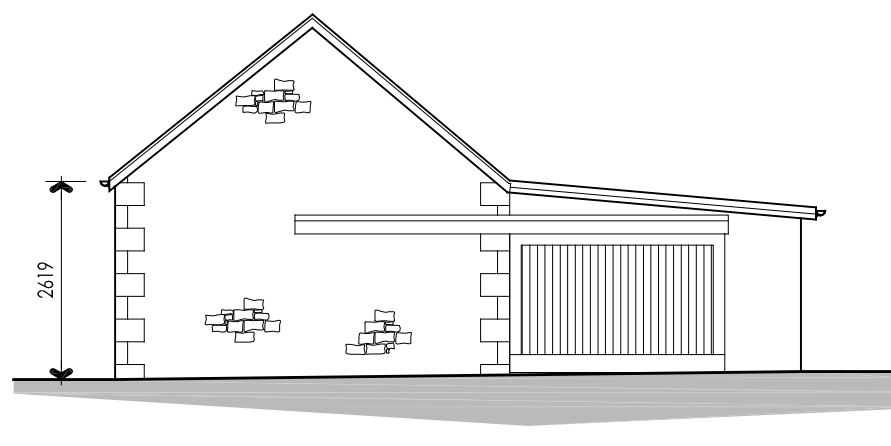


SOUTH EAST ELEVATION

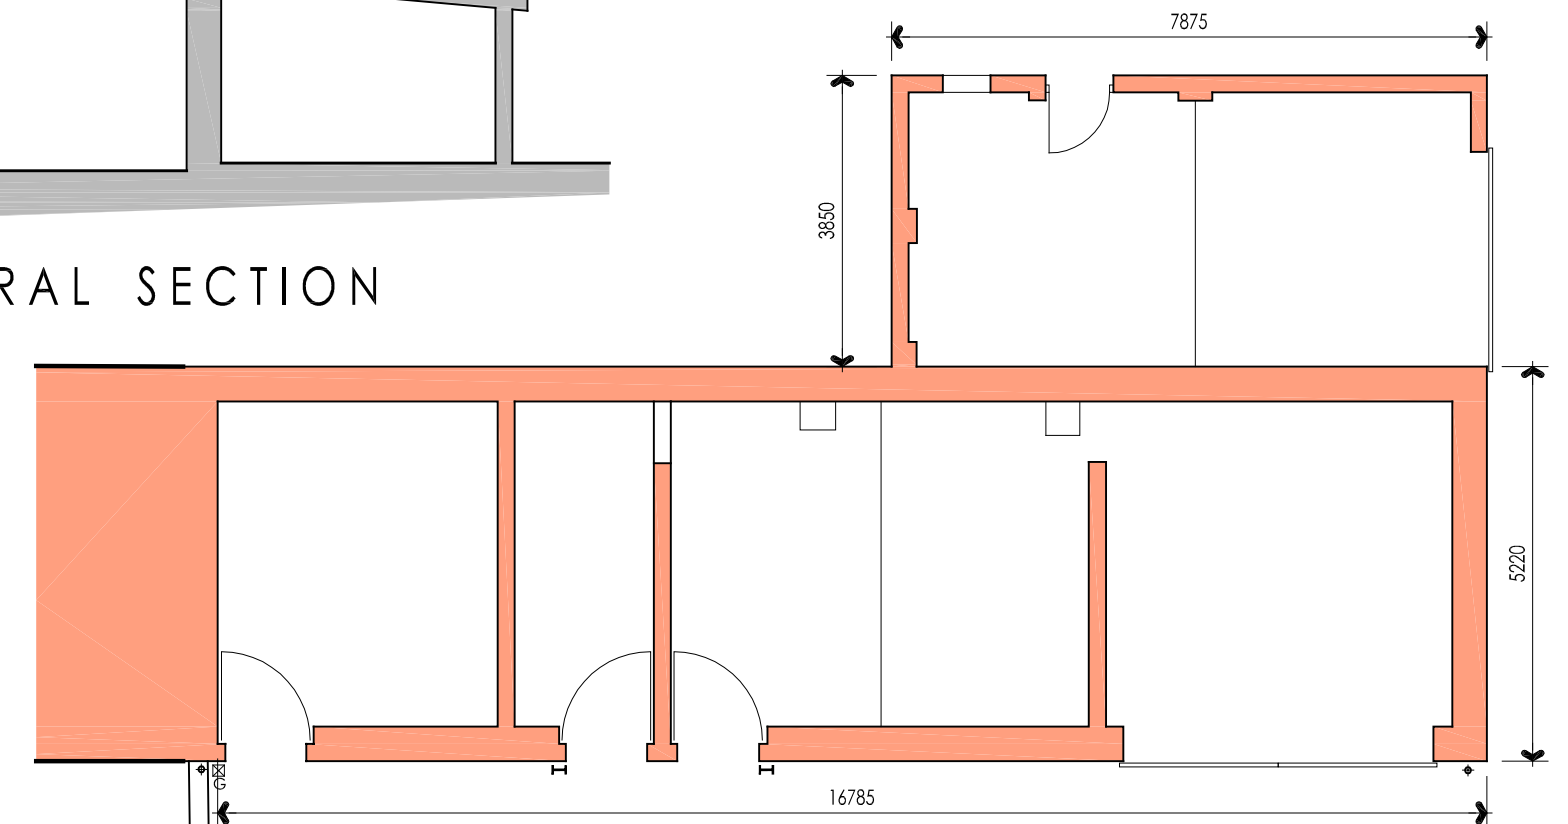

PLAN

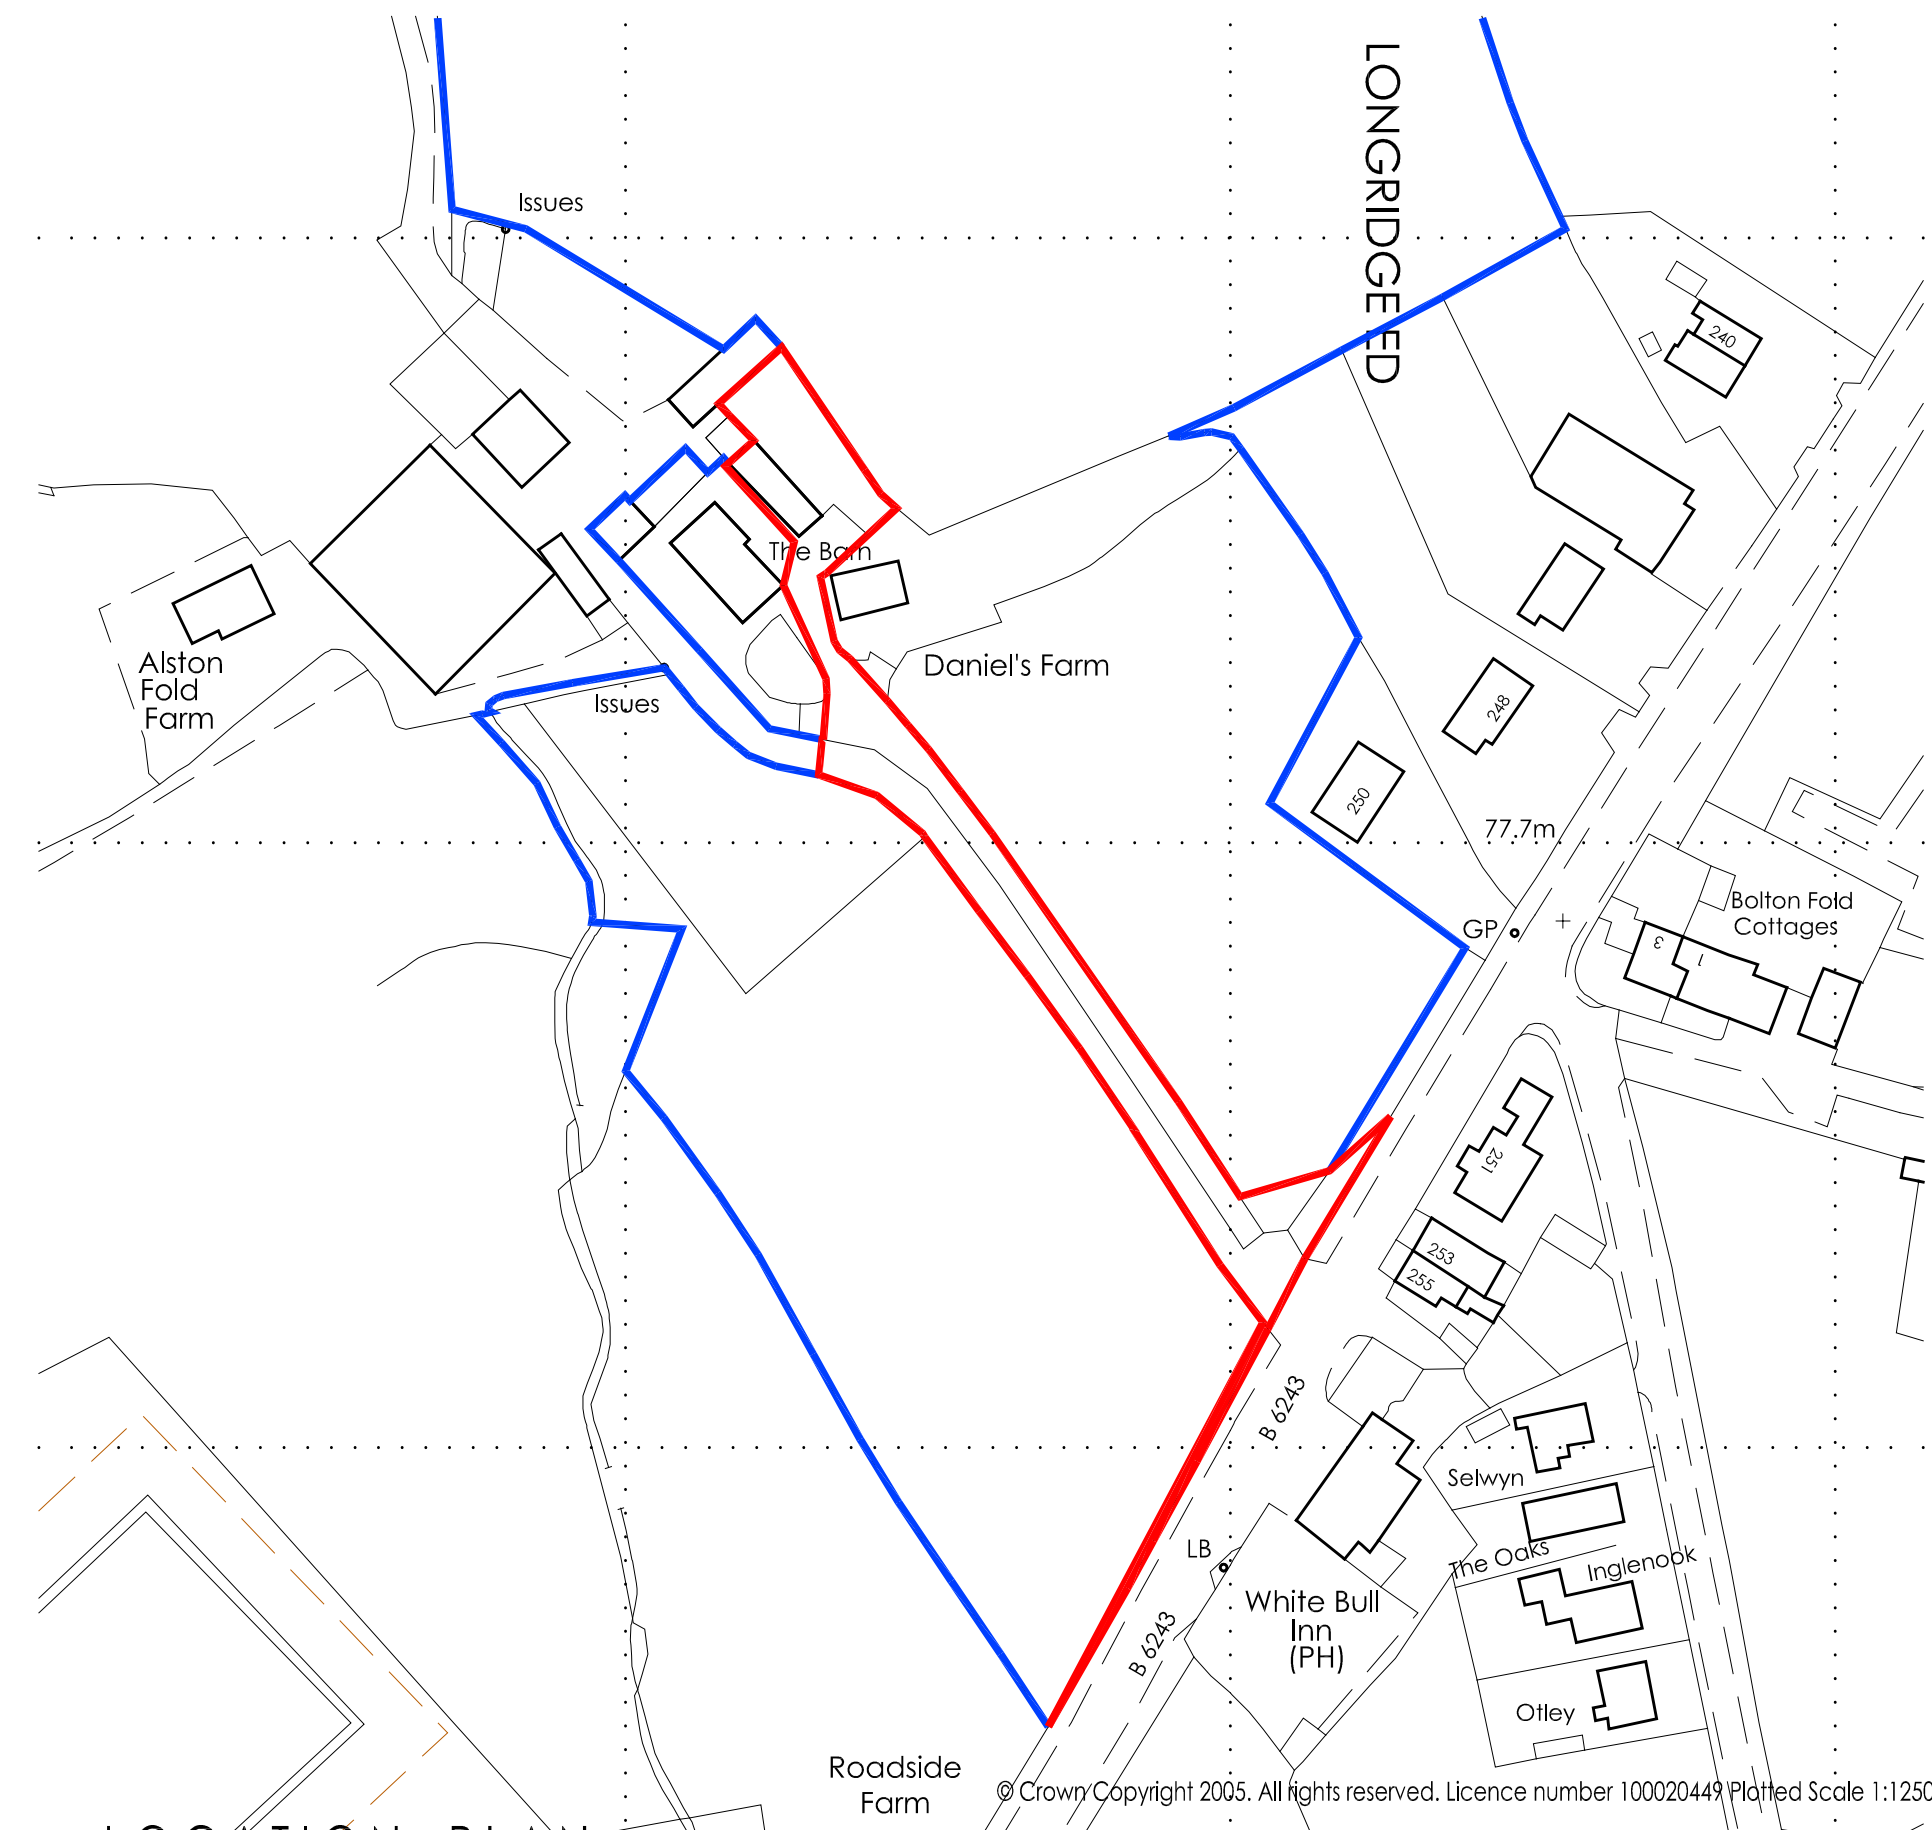

LOCATION PLAN

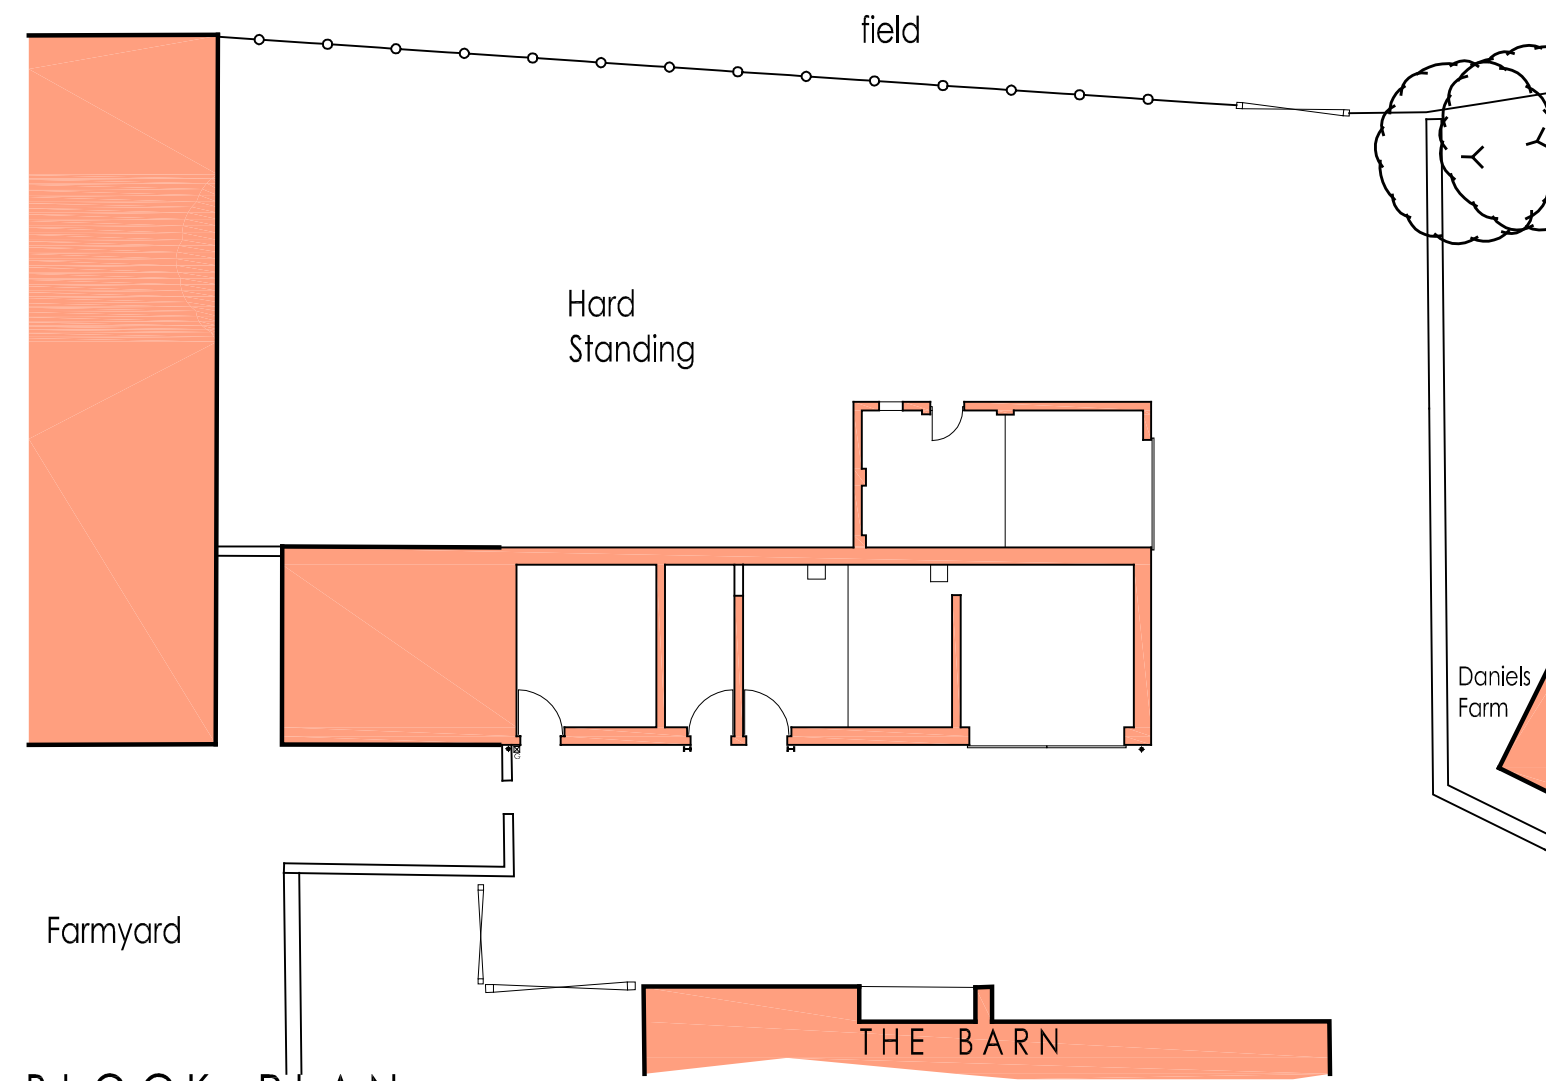

BLOCK PLAN

Notes
This drawing is copyright and must not be reproduced or copied to any third party without the written permission of PGB Architectural Services Ltd.
All dimensions must be checked on site.
Only figured dimensions to be worked from.
Discrepancies must be reported to PGB Architectural Services Ltd before proceeding.

Rev A 03-06 Red Line amended

The Orchard
Walton Fold
Longridge
Preston
PR3 2YE
Tel. 01772 784844
Fax. 01772 783446
Email. info@pgbamber.com



Client
Mr & Mrs A & G Riding
The Barn, Alston
Longridge
PR3 3BL
Project
Conversion of Outbuilding
to Holiday Cottage

Drawing Title
Existing Plans
& Elevations
Date 03/05
Scale 1:100 200 1250
Paper Size A2
Revision A
Job No. 2307
Drawing No. 01