



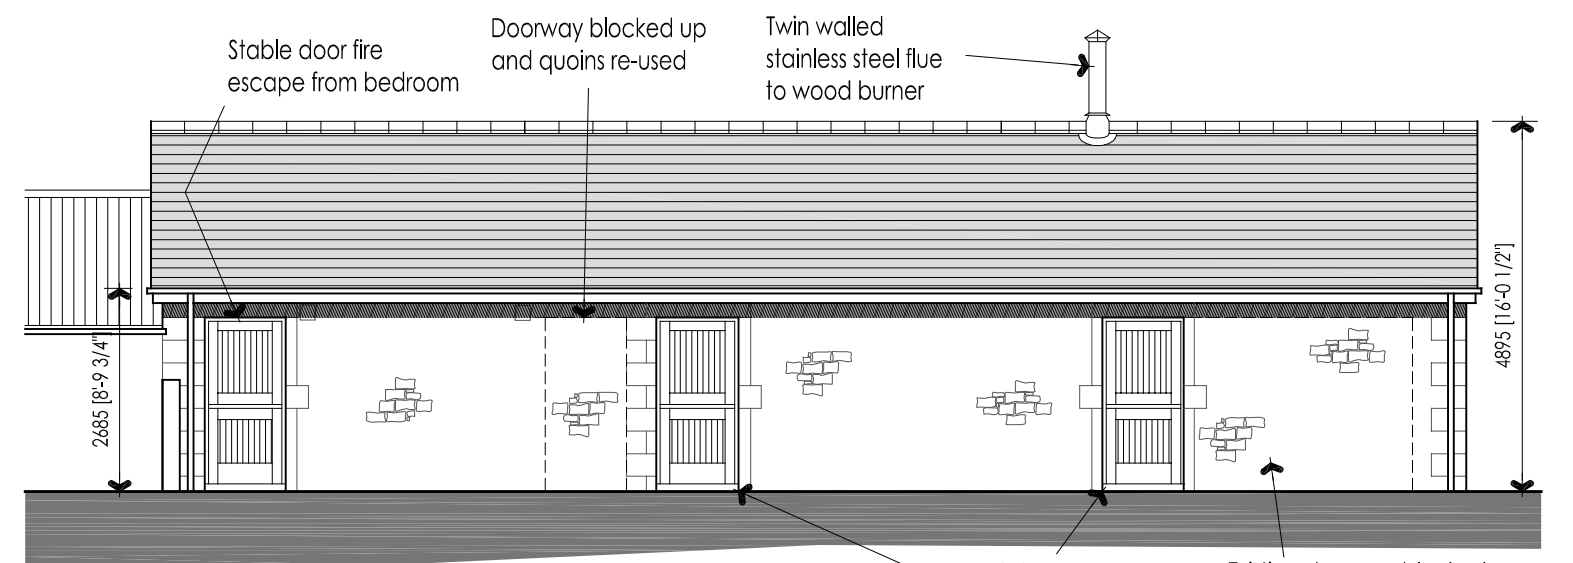


SOUTH WEST ELEVATION

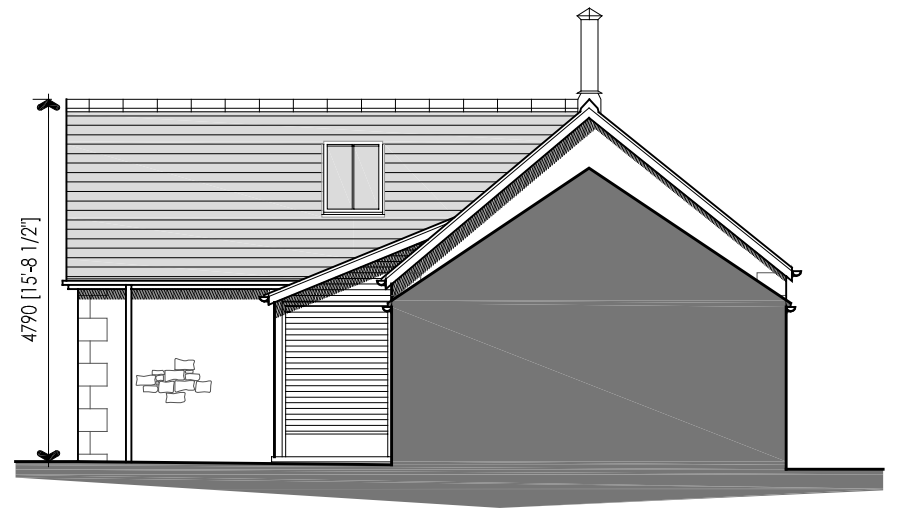


NORTH WEST ELEVATION



NORTH EAST ELEVATION

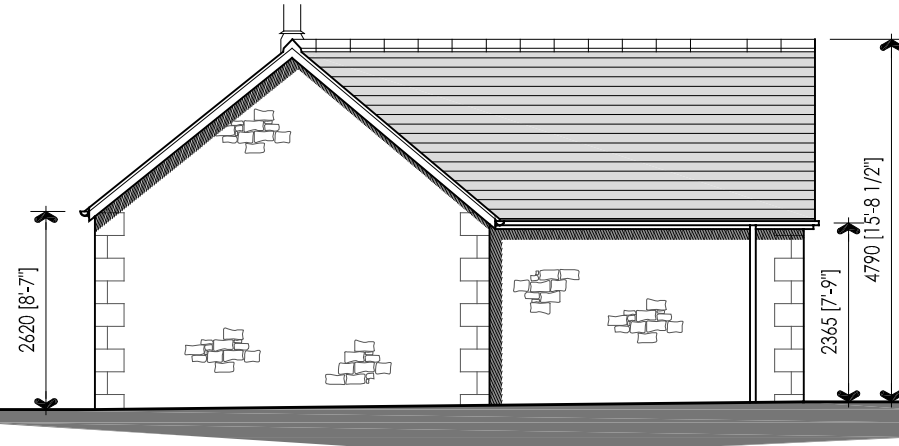


SOUTH EAST ELEVATION

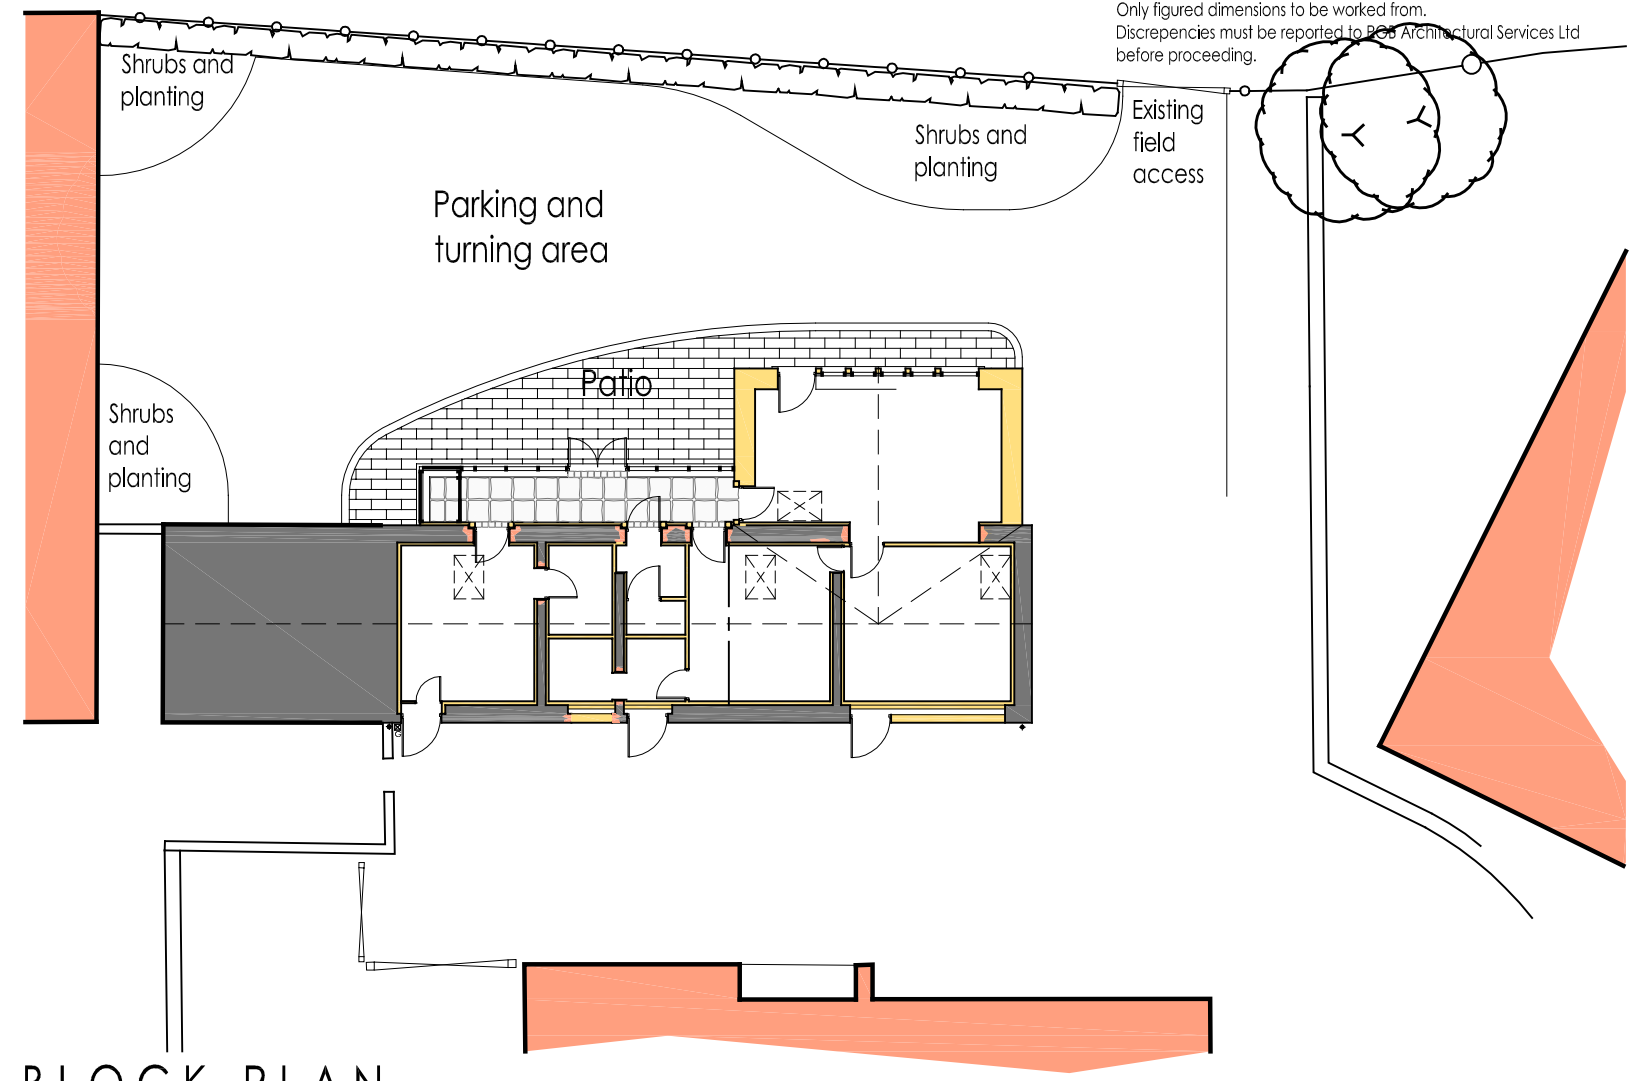

BLOCK PLAN

Notes
 This drawing is copyright and must not be reproduced or copied to any third party without the written permission of PGB Architectural Services Ltd.
 All dimensions must be checked on site.
 Only figured dimensions to be worked from.
 Discrepancies must be reported to PGB Architectural Services Ltd before proceeding.

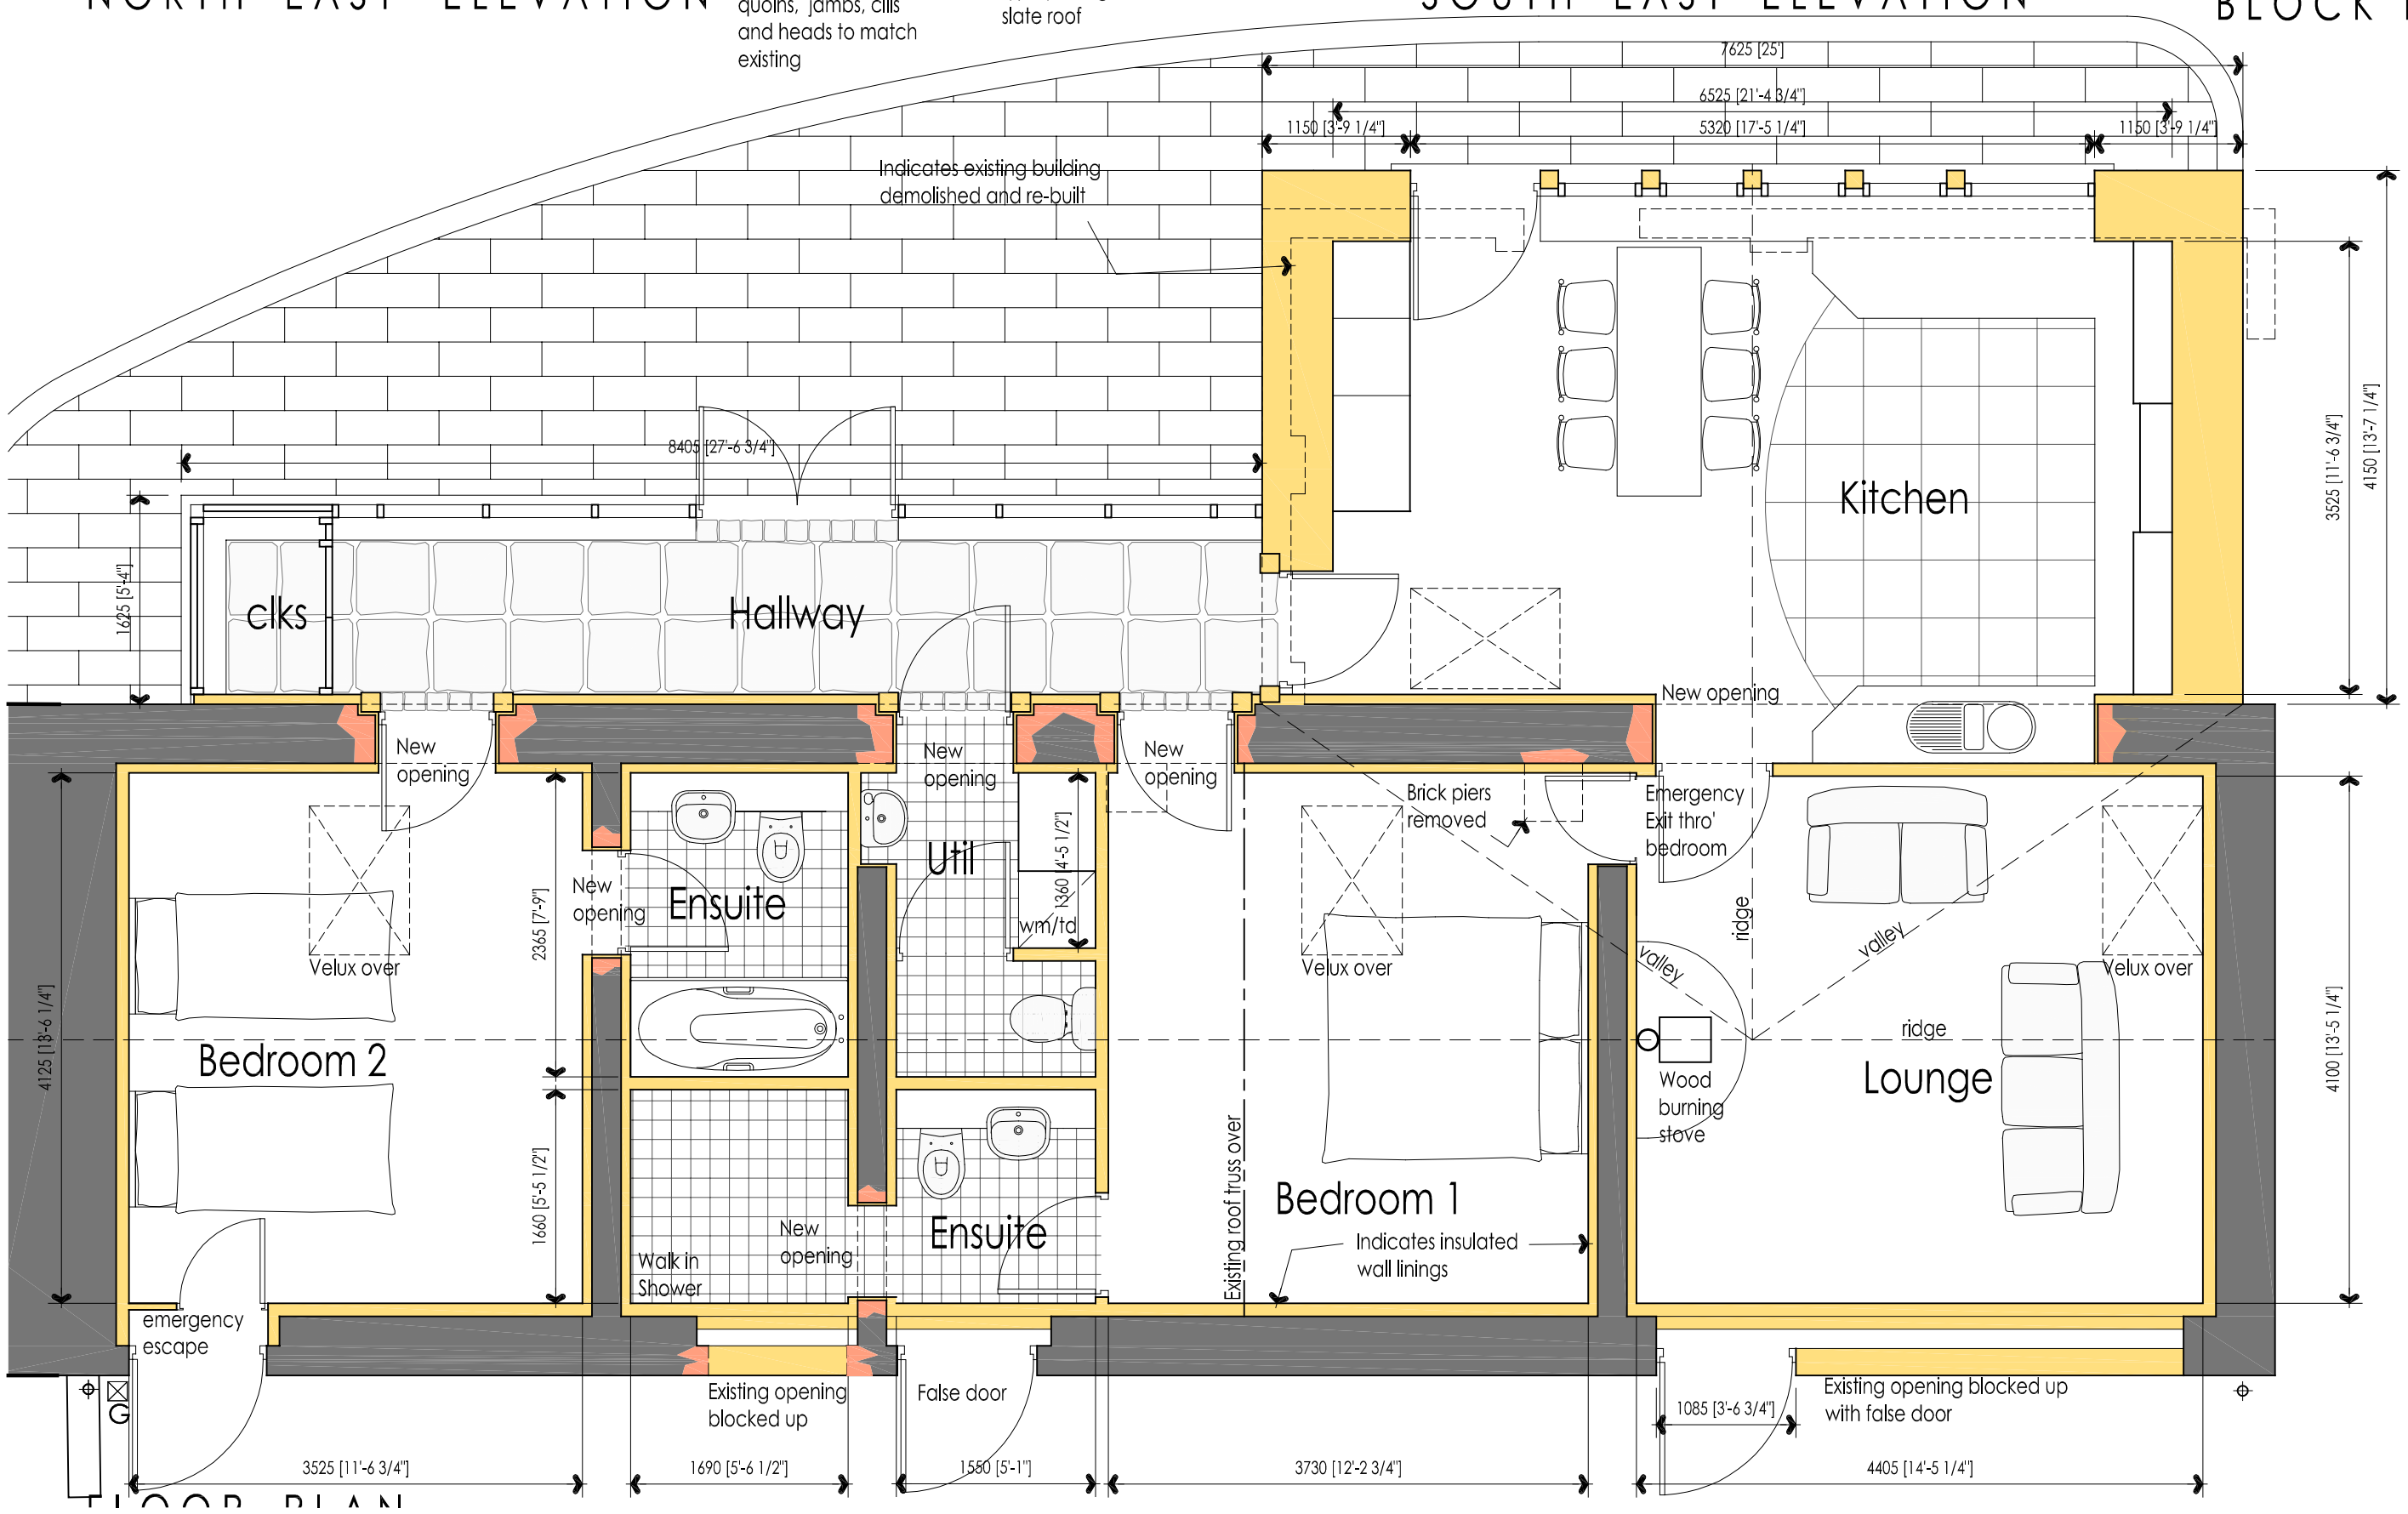

The Orchard
 Walton Fold
 Longridge
 Preston
 PR3 2YE
 Tel. 01772 784844
 Fax. 01772 783446
 Email. info@pgbambler.com



Client
 Mr & Mrs A & G Riding
 The Barn, Alston
 Longridge
 PR3 3BL

Project
 Conversion of Outbuilding
 to Holiday Cottage

Drawing Title
 Proposed Plans
 & Elevation

Date 08/05	Scale 1:50 100 200	Revision A
Paper Size A2	Job No. 2307	Drawing No. 02