




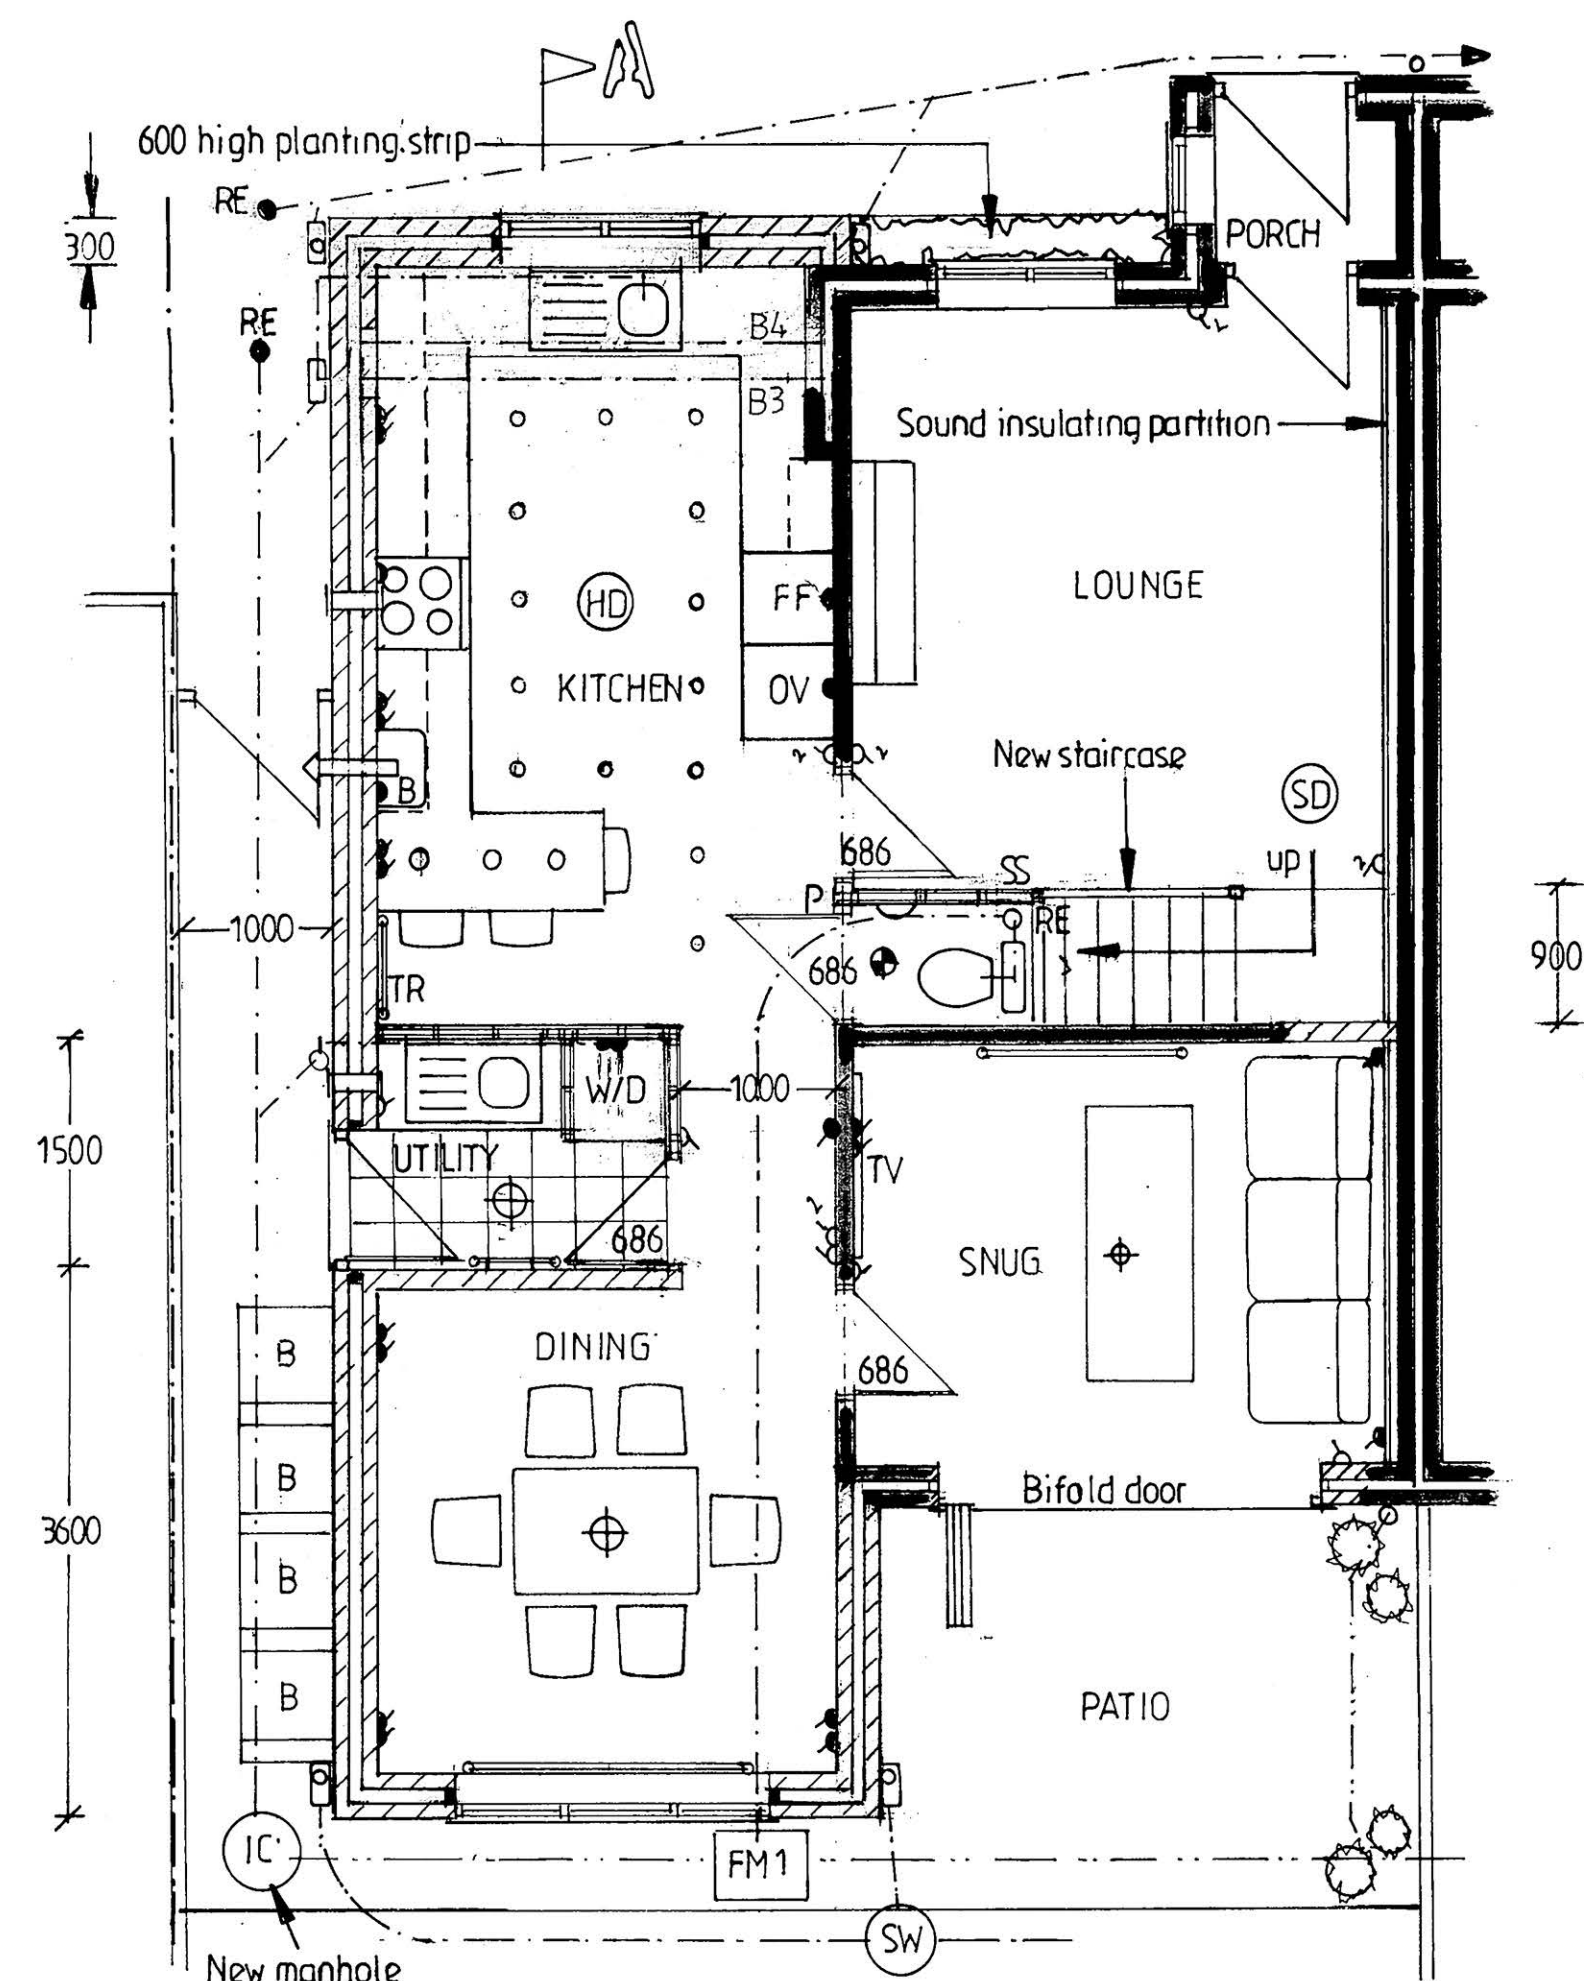


GROUND FLOOR PLAN

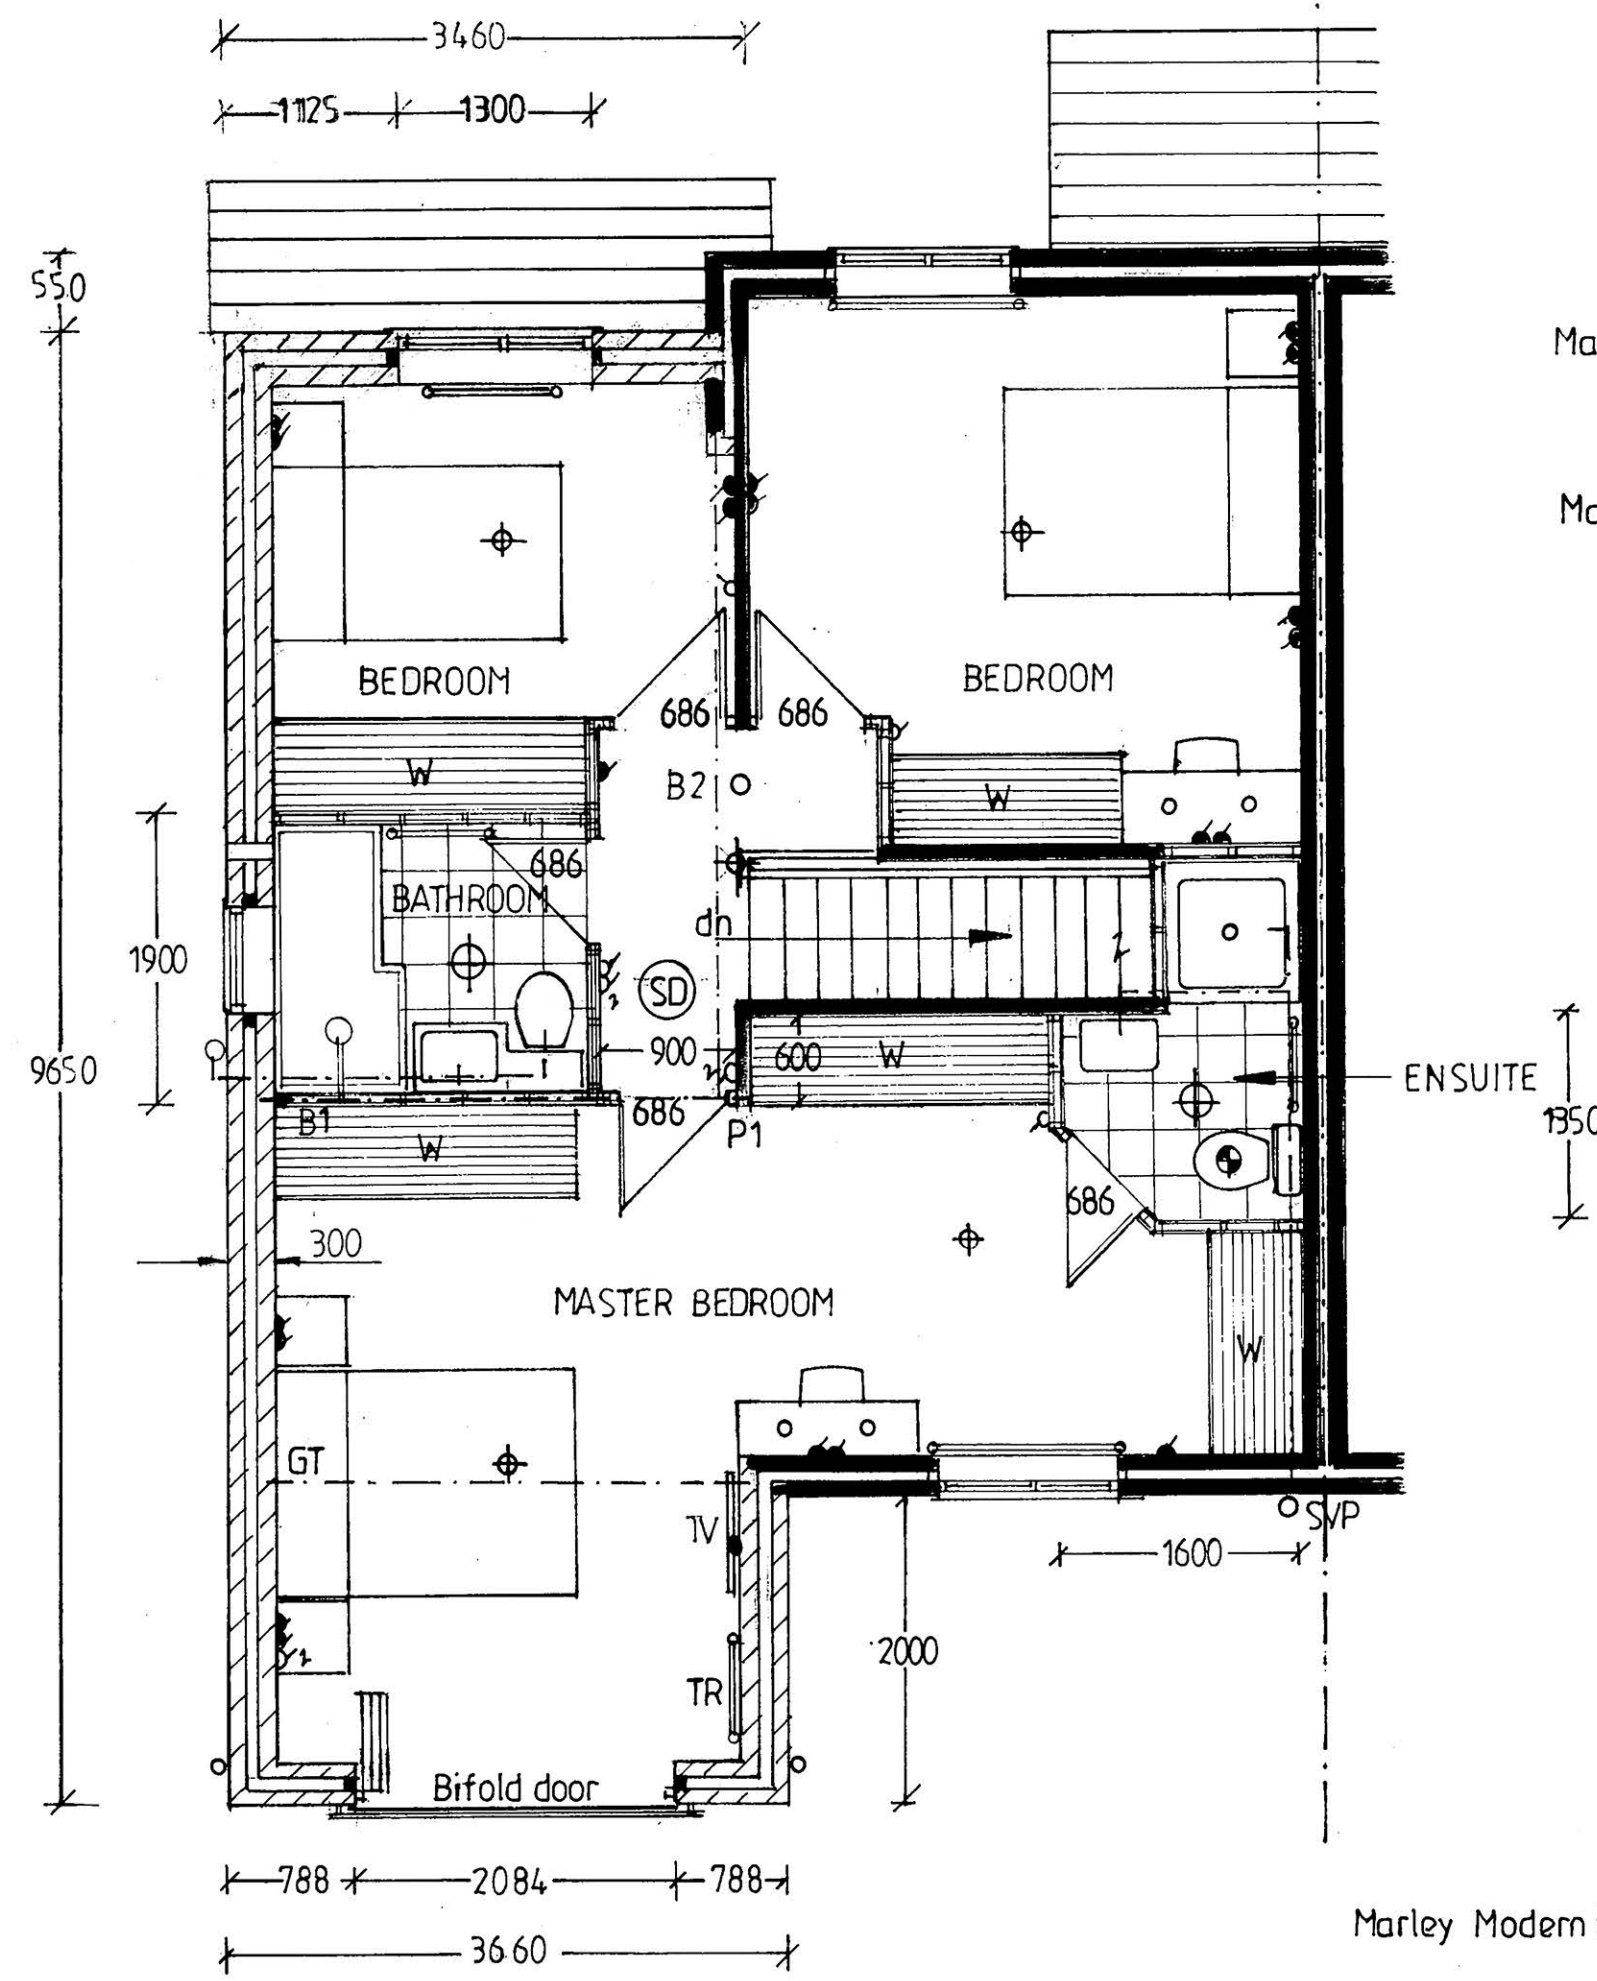


FIRST FLOOR PLAN

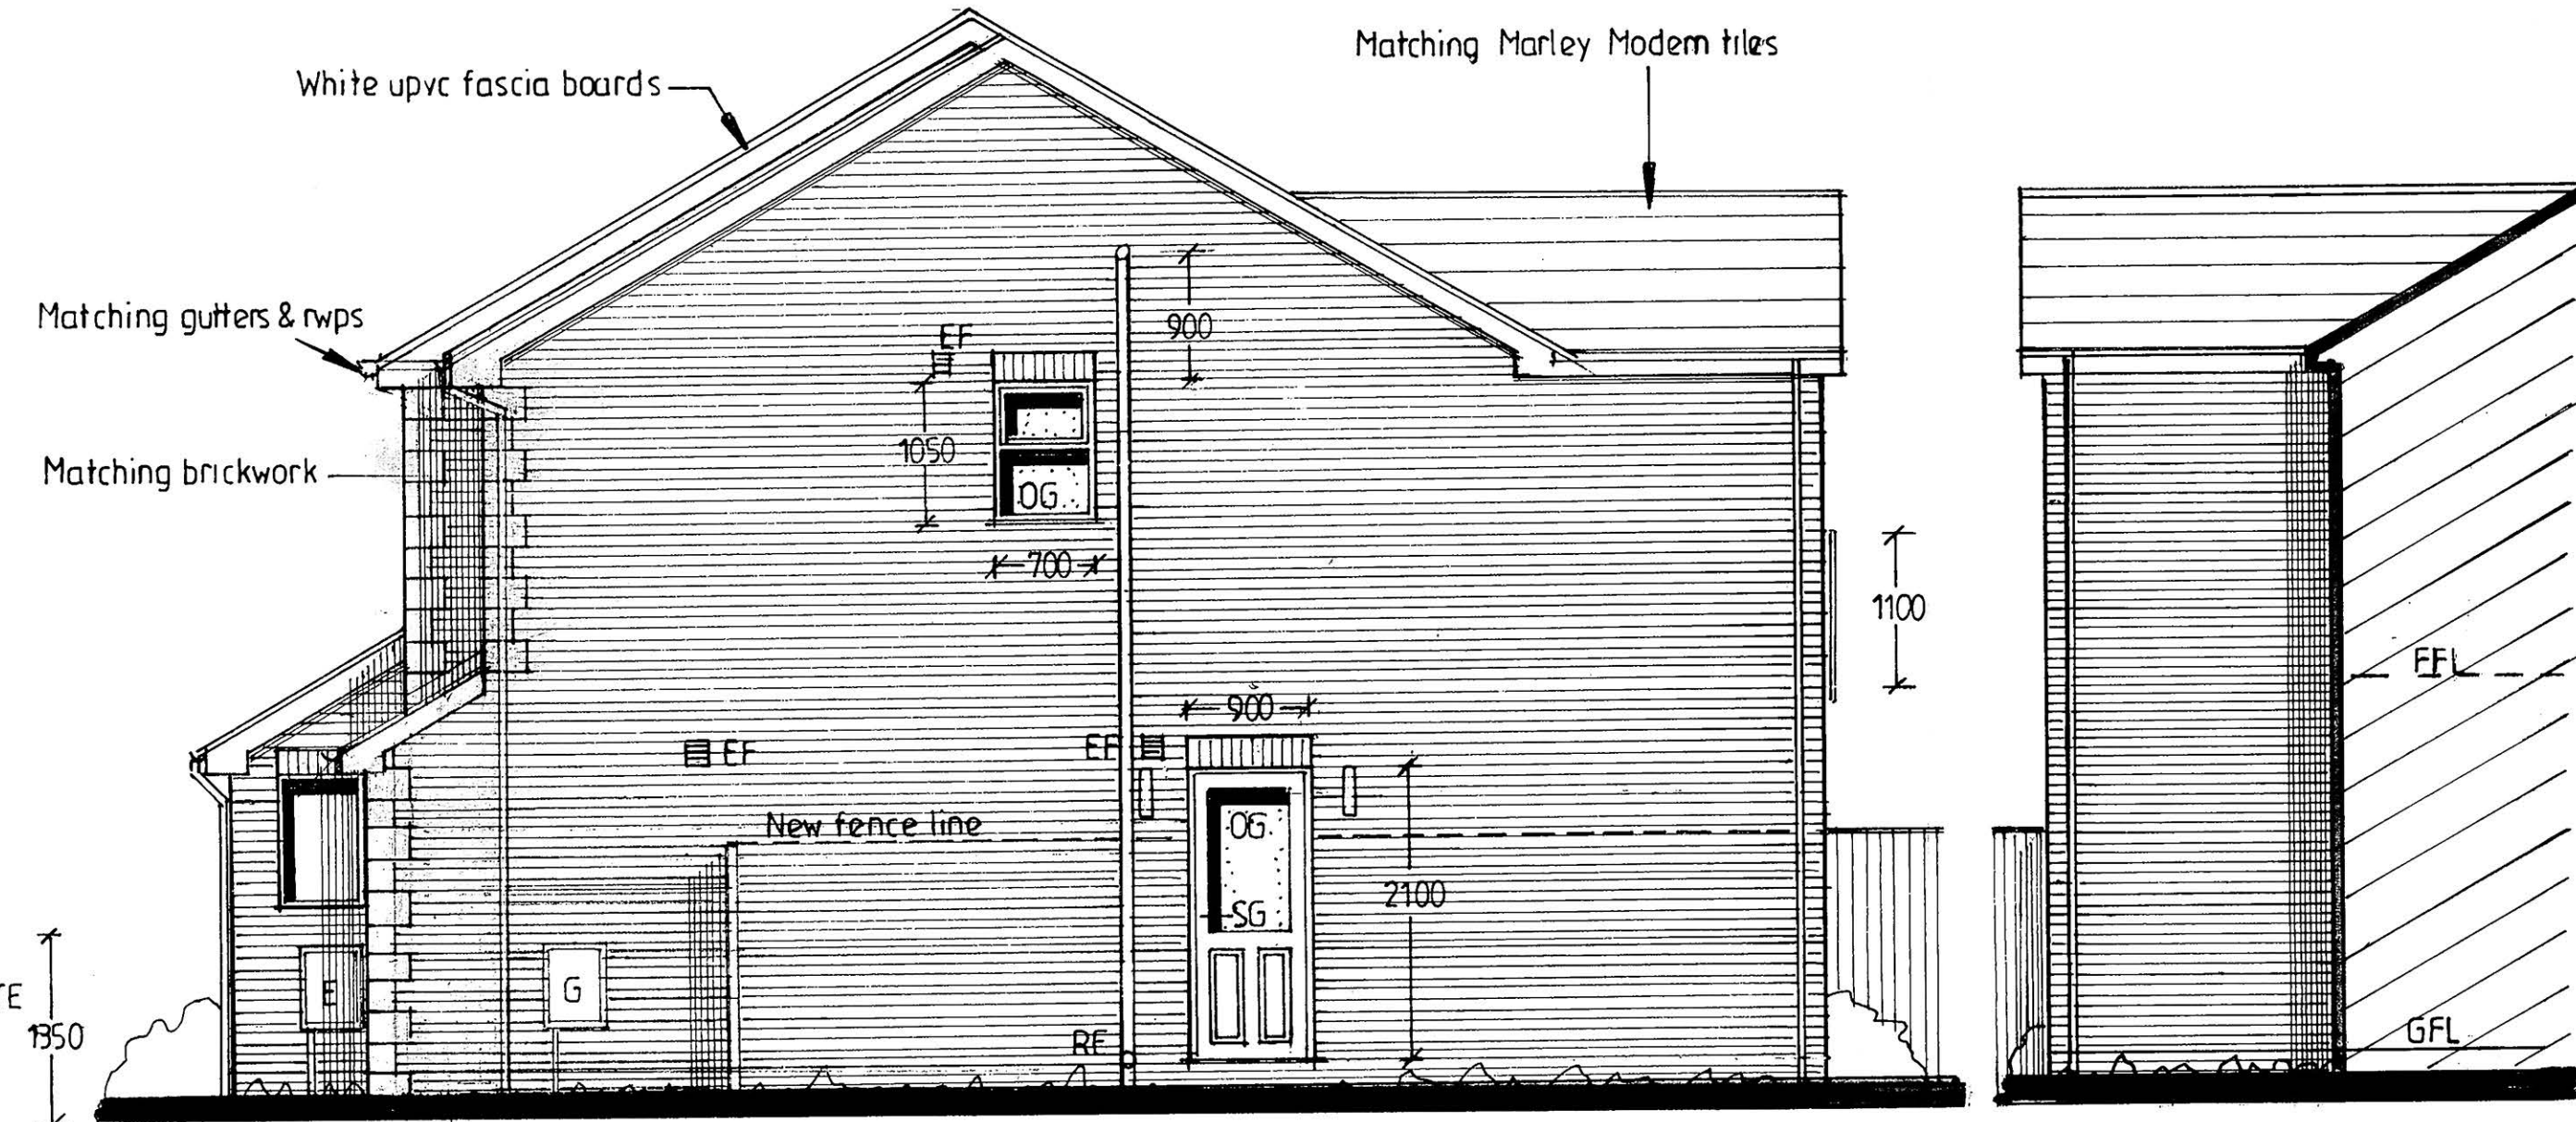

SIDE ELEVATIONS

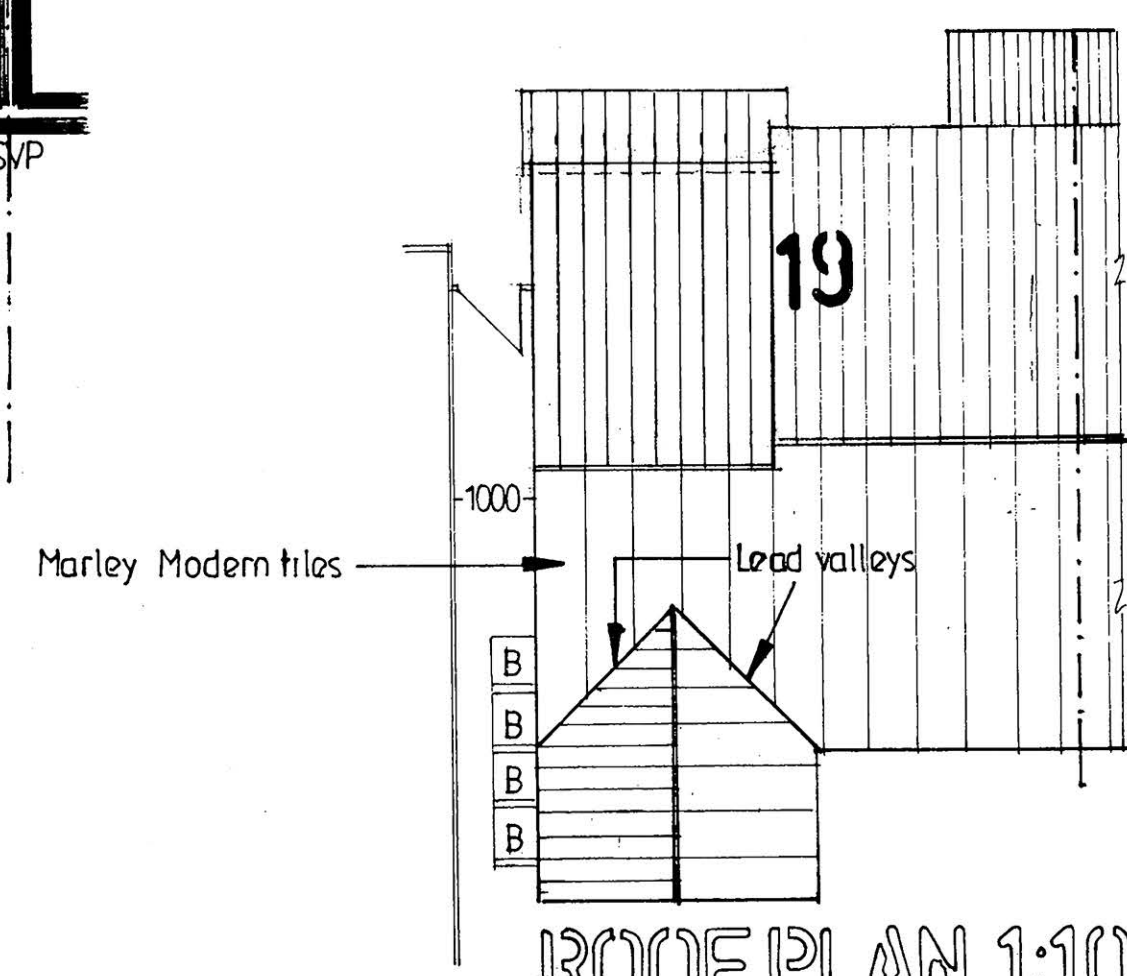

ROOF PLAN 1:100

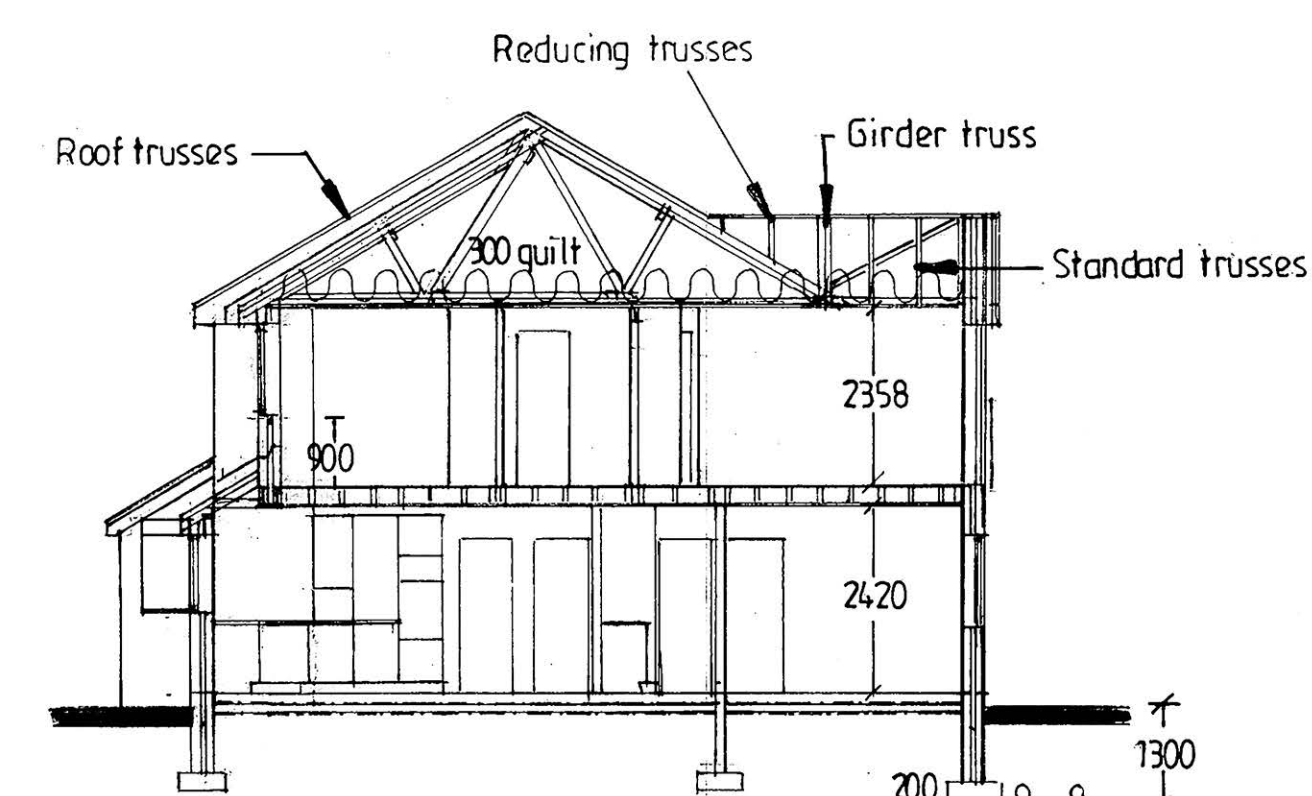


SECTION A-A 1:100


PROPOSED FLOOR PLANS, ELEVATIONS, SECTION & ROOF PLAN 1:50



FRONT ELEVATION

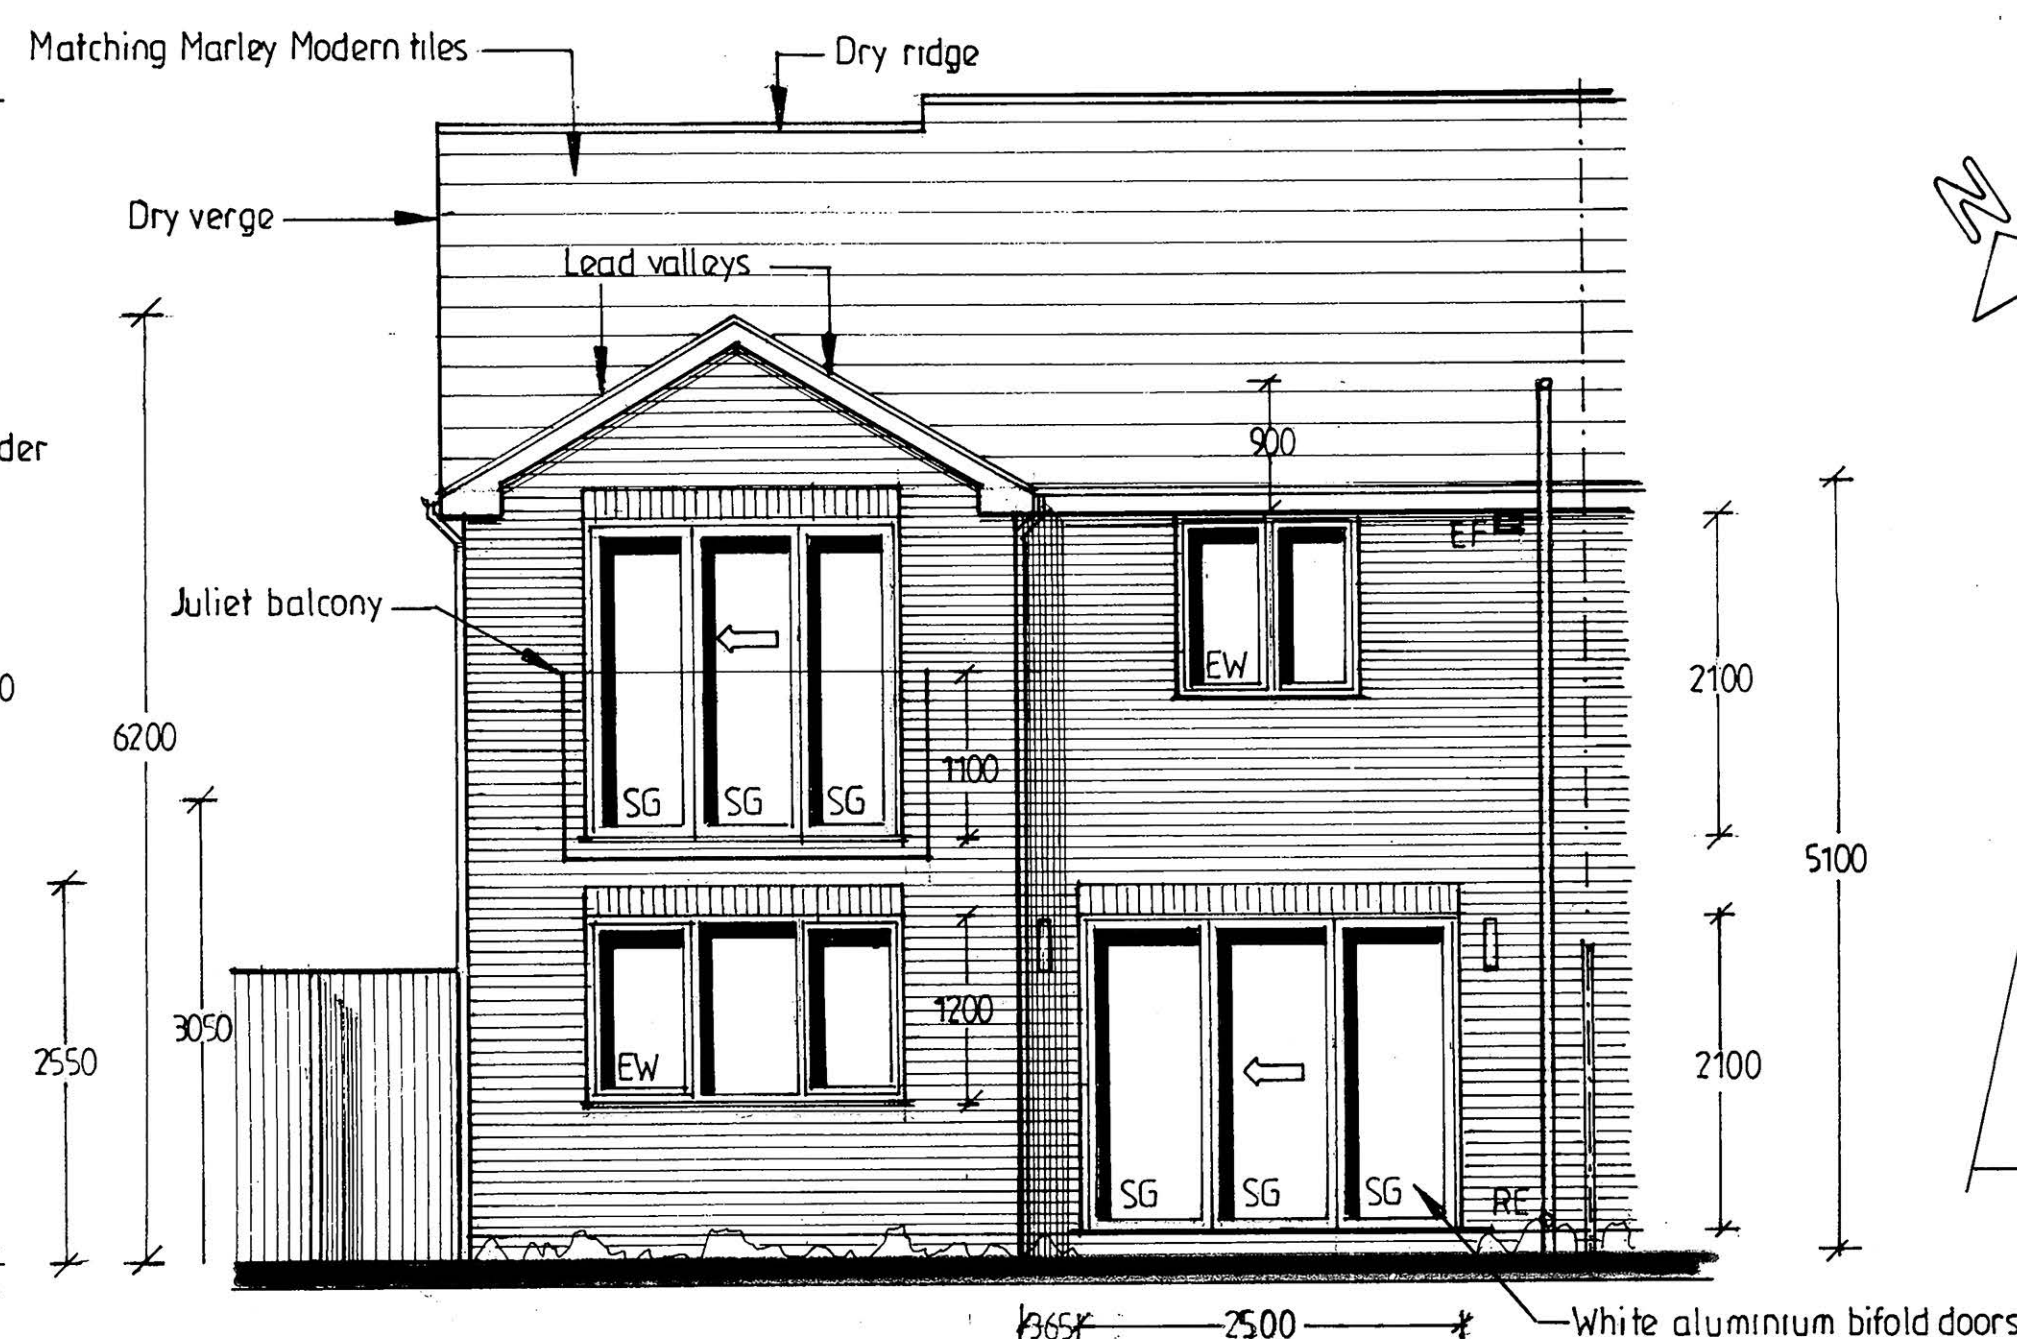

REAR ELEVATION

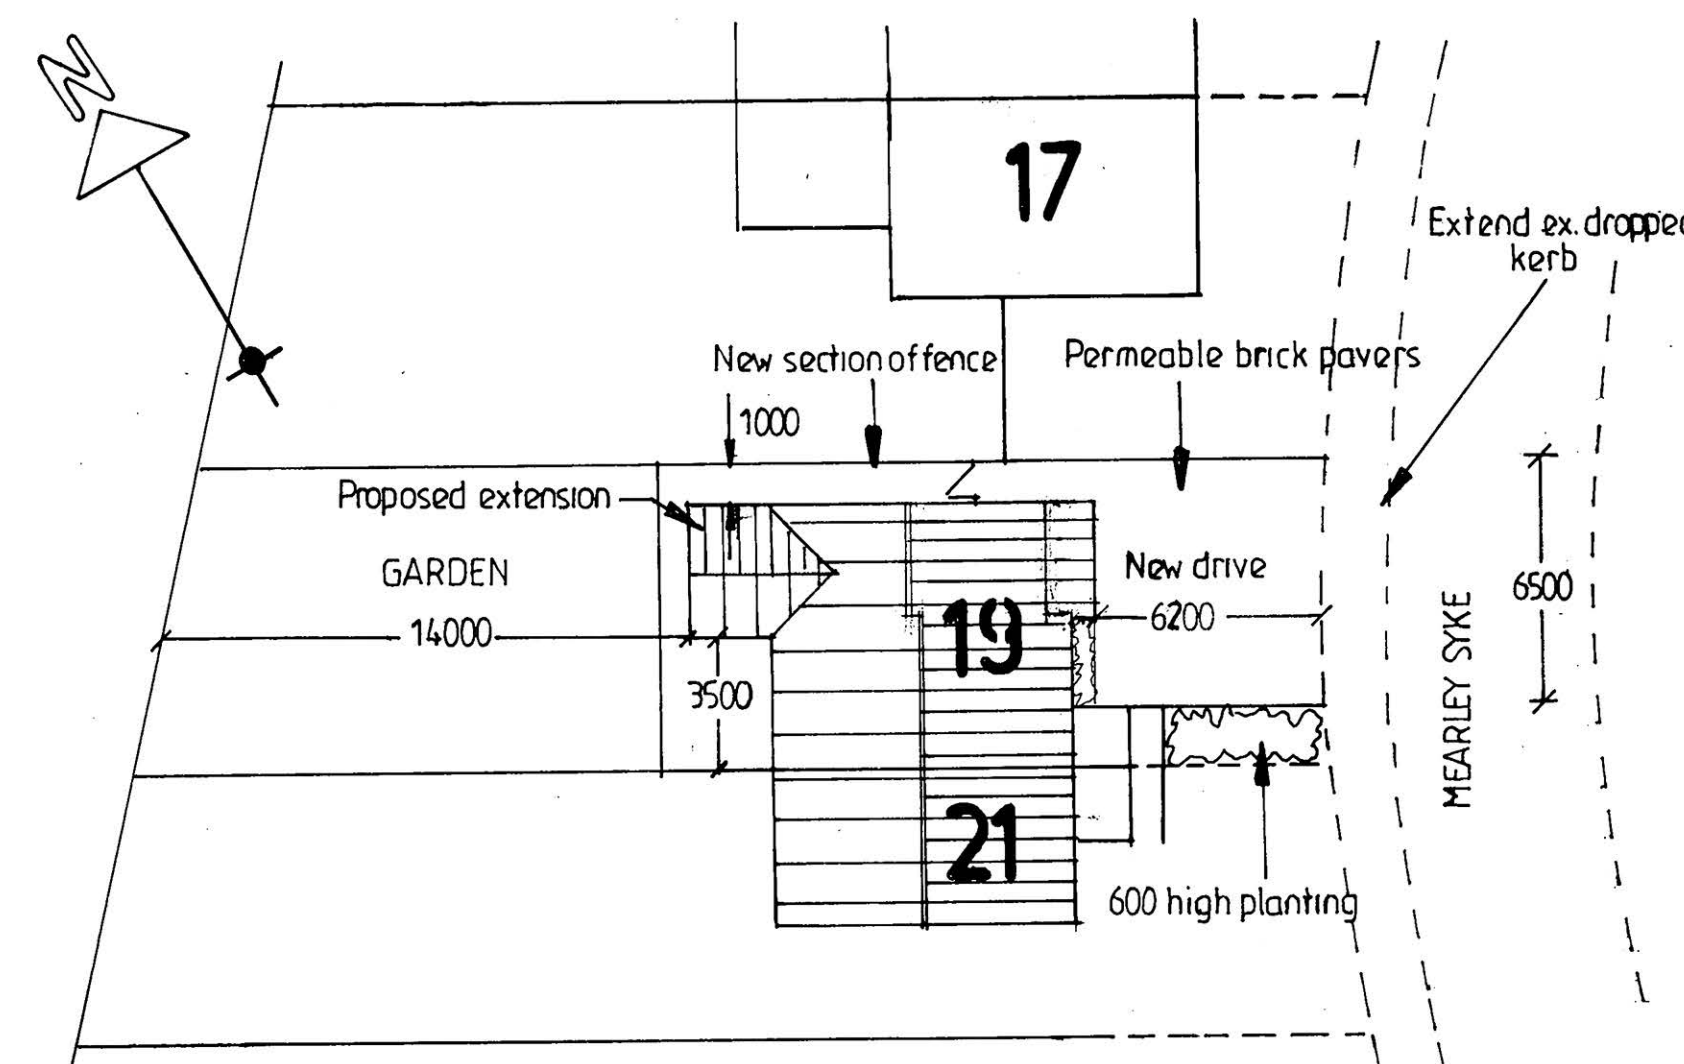

SITE PLAN 1:200



Rev A First floor set back 550mm as requested 21/07/2026

PROPOSED TWO - STOREY EXTENSION TO SIDE AND REAR

FOR SUSAN HOLKER
AT 19 MEARLEY SYKE CLITHEROE BB7 1JG

AJRIAN HUGHES
ARCHITECTURAL SERVICES

SCALE 1:50 1:100
DATE MAR.2026

DRAWING NO.
2/44/2026