


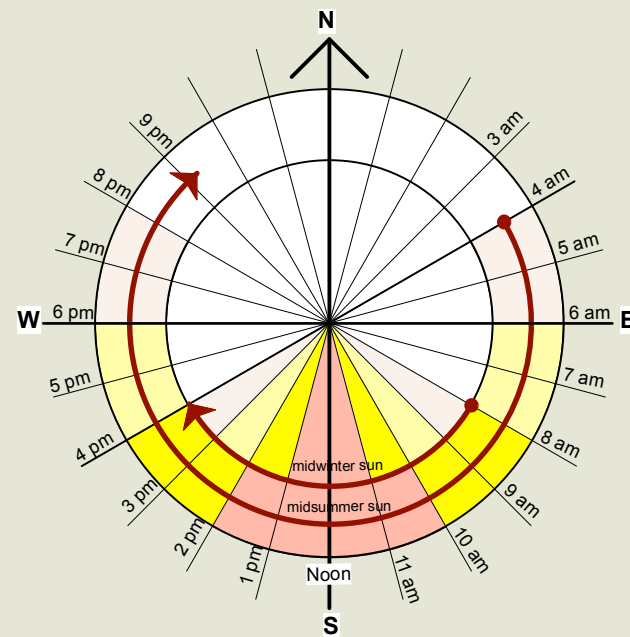

Existing access

New Access

Limestone Track with Pin Kurb Edges

Passing Place

Existing Electricity Pole

PARKING

PROPOSED REPLACEMENT DWELLING

GARAGE

GREEN LANE

- E RW 16.09.26 Red line updated
- D RW 30.06.26 Solar Removed and red line updated
- C RW 29.06.26 Revised to show solar and blue line boundary
- B RW 10.06.26 Revised following planning feedback
- A RW 13.04.26 Revised following planning feedback

Rev.	Initial	Date	Note
------	---------	------	------

PLANNING

project Wharf Farm
Proposed House
drawing title Site Plan

dwg. no.	6567 /cb/101	date	Nov-25	rev	E		
scale	1:200	@	A1	drawn by	RS	checked by	LD

MASON GILLIBRAND
ARCHITECTS

16 WILLOW MILL | FELL VIEW | CATON | LANCASTER | LA2 9RA
T: (01524) 771 377 | admin@masongillibrand.co.uk | www.masongillibrand.com

Drawings are based on survey data and may not accurately represent what is physically present. Do not scale from this drawing. All dimensions are to be verified on site before proceeding with work. All dimensions are in millimetres unless stated otherwise. Mason Gillibrand Architects are to be notified in writing of any discrepancies immediately.

RE RODDING EYE

NEW TARMAC-ED AREAS TO BE OF THE PERMEABLE VARIETY - COSTS PERMITTING

Scale 1:200 in metres

N