



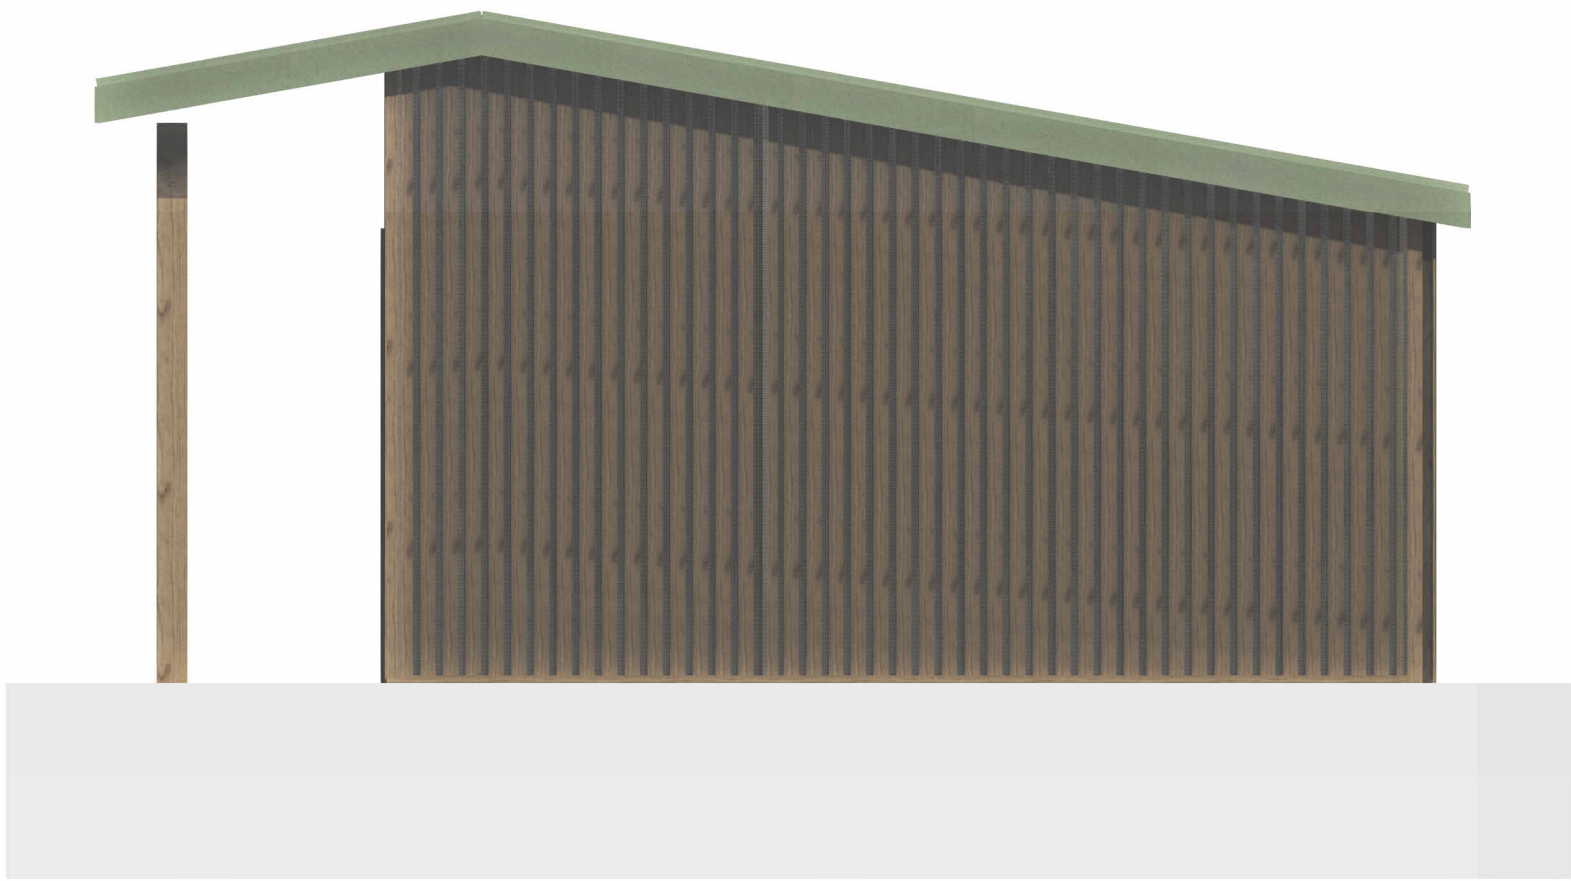

1 PROPOSED EAST
1 : 50




2 PROPOSED NORTH
1 : 50

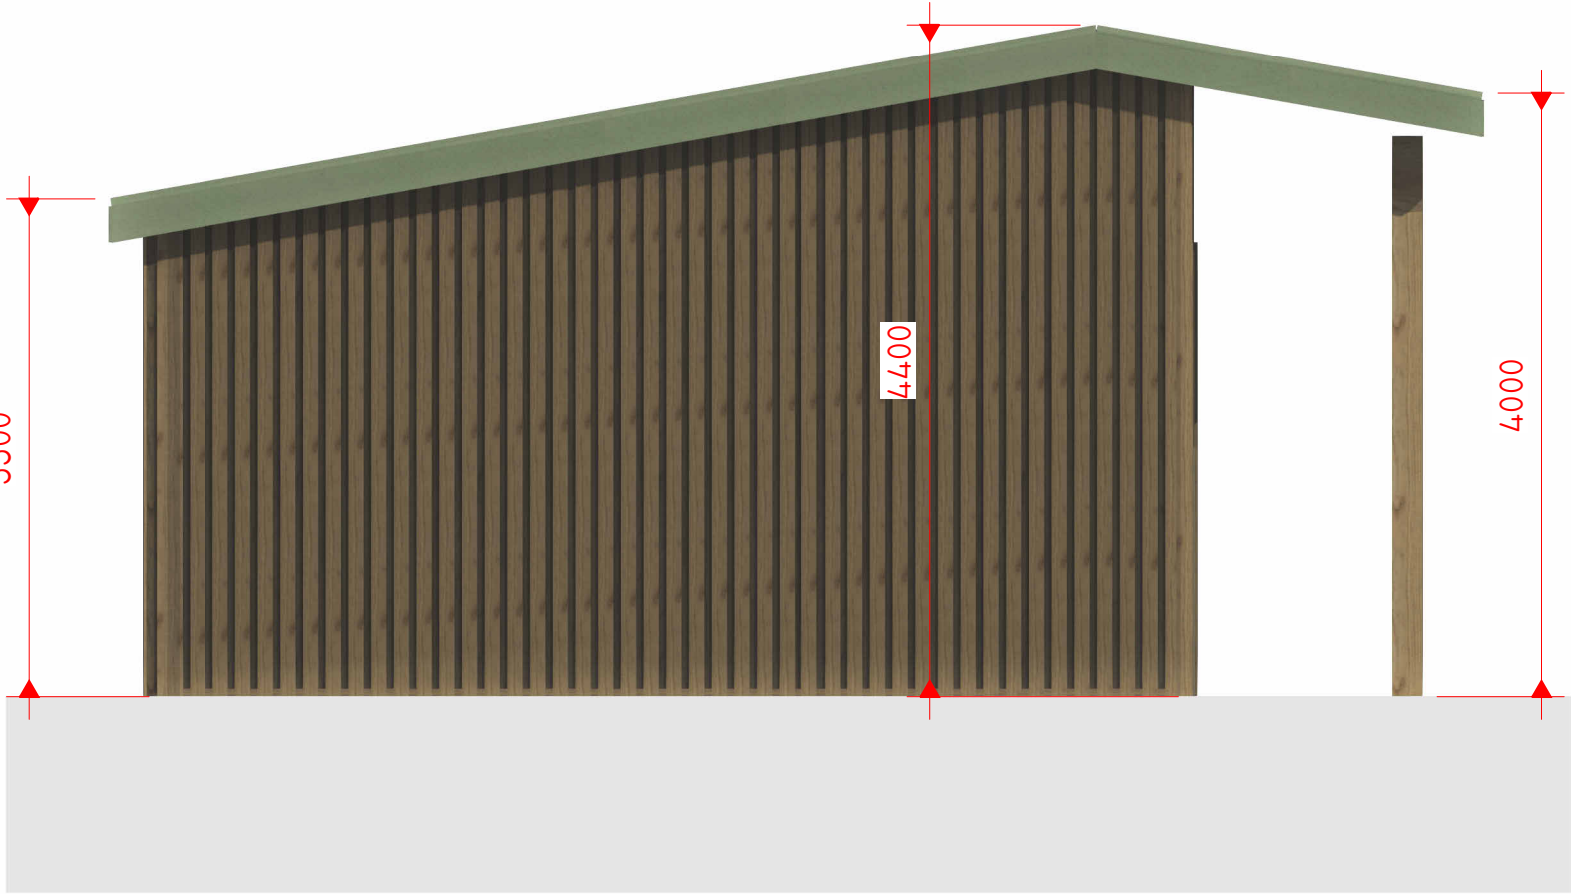


4 PROPOSED WEST
1 : 50



3 PROPOSED SOUTH
1 : 50

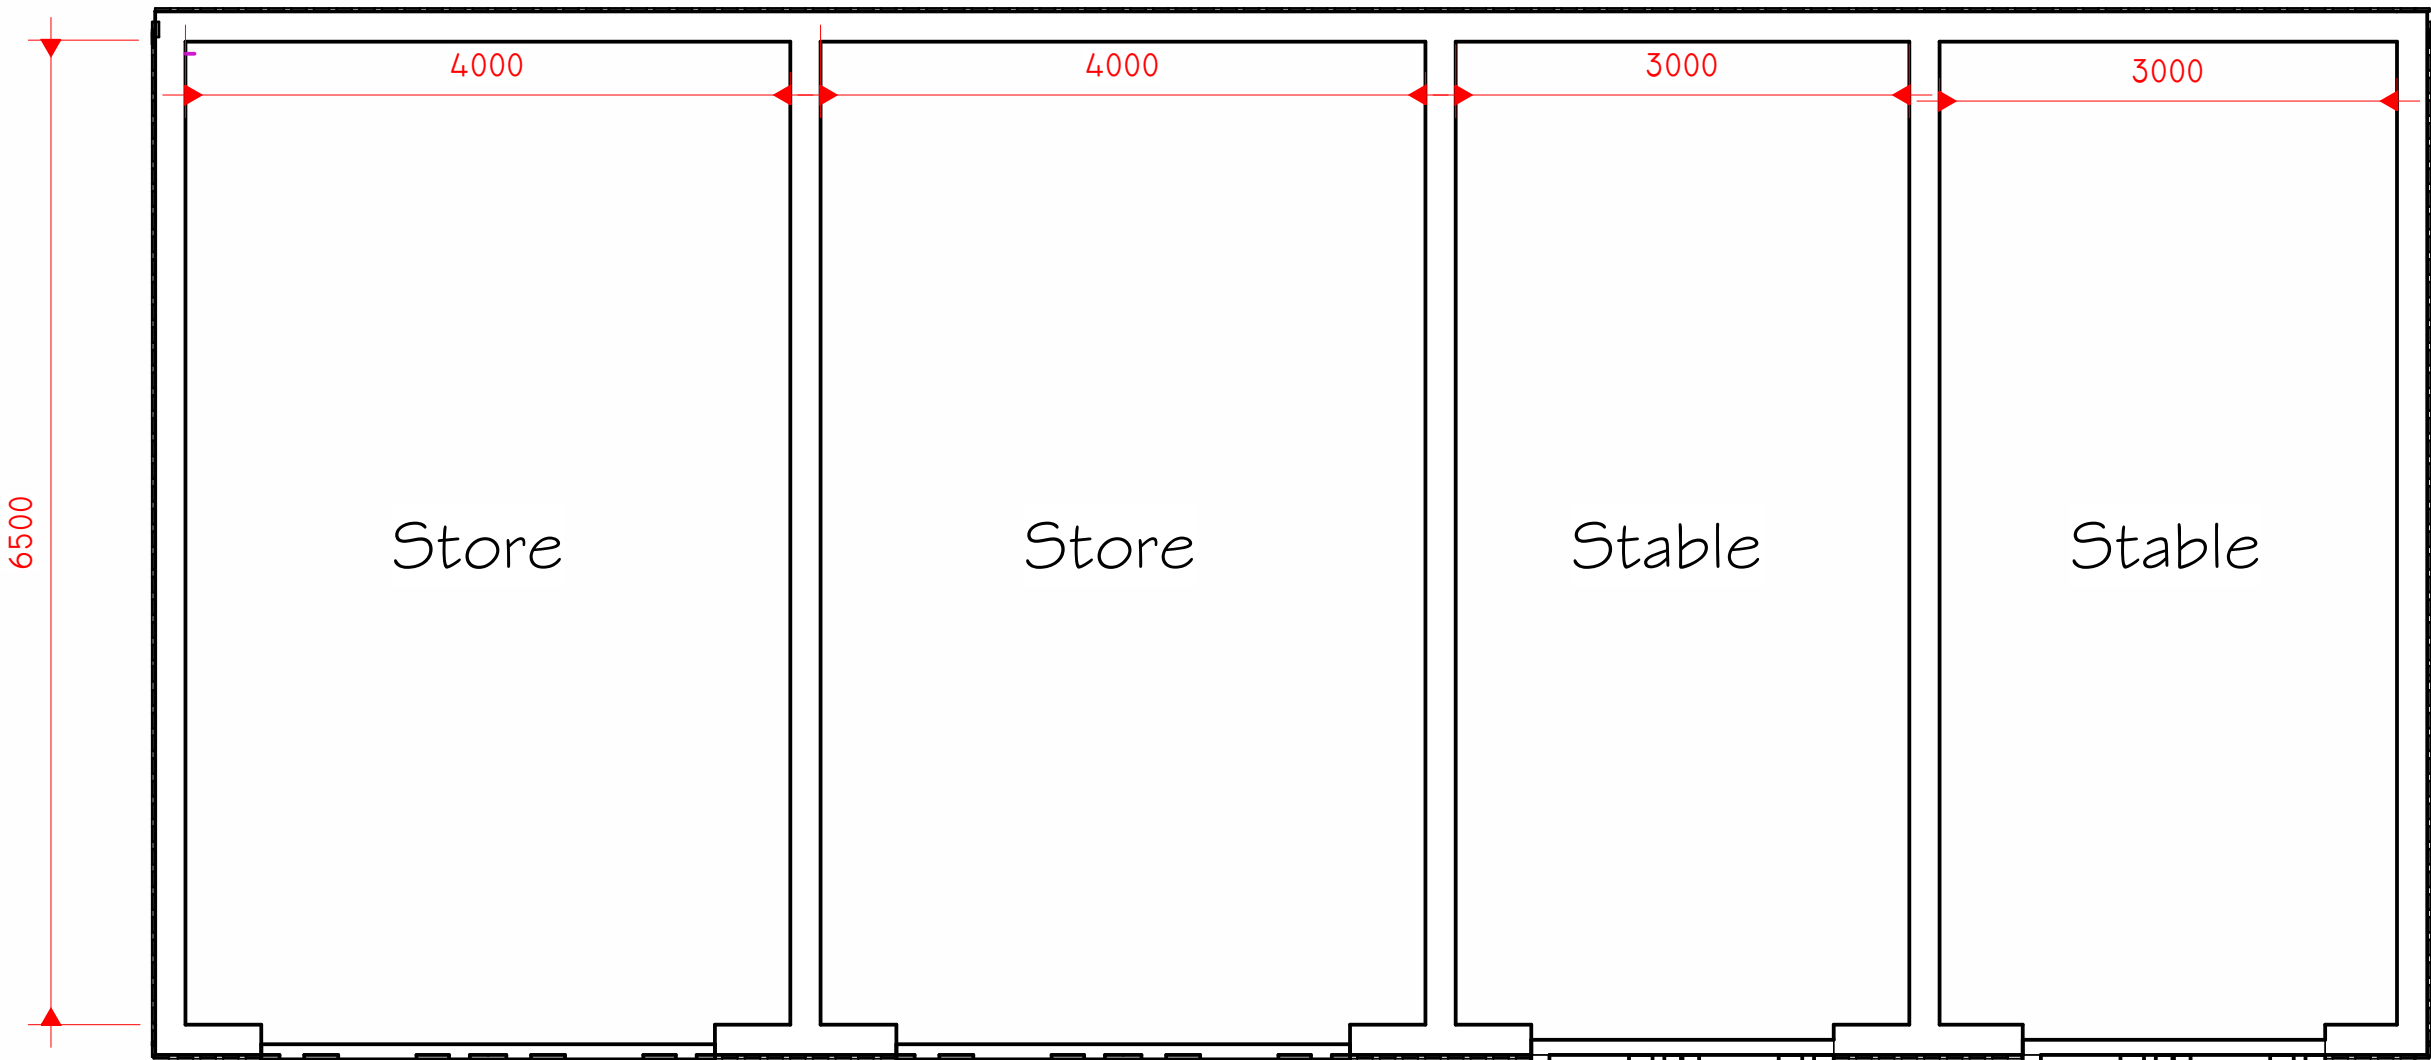

5 0 PROPOSED GROUND FLOOR
1 : 50

 

6 ROOF PLAN
1 : 50

Peter Hitchen
Architects

Marathon House
The Sidings Business Park
Whalley, BB7 9SE

01254 823 885

www.peterhitchenarchitects.co.uk

NOTES:

No.	Description	Date

CLIENT: Mr Gradwell
The Vines
Preston Road
Ribchester
PR3 3XL

PROJECT: Stables and agricultural store

SHEET: PROPOSED PLANS AND
ELEVATIONS

Project number PHA/1014

Date 13/08/2026

Drawn by OSJ

Checked by PH

A3.3

Scale 1 : 50

Sheet size A1