
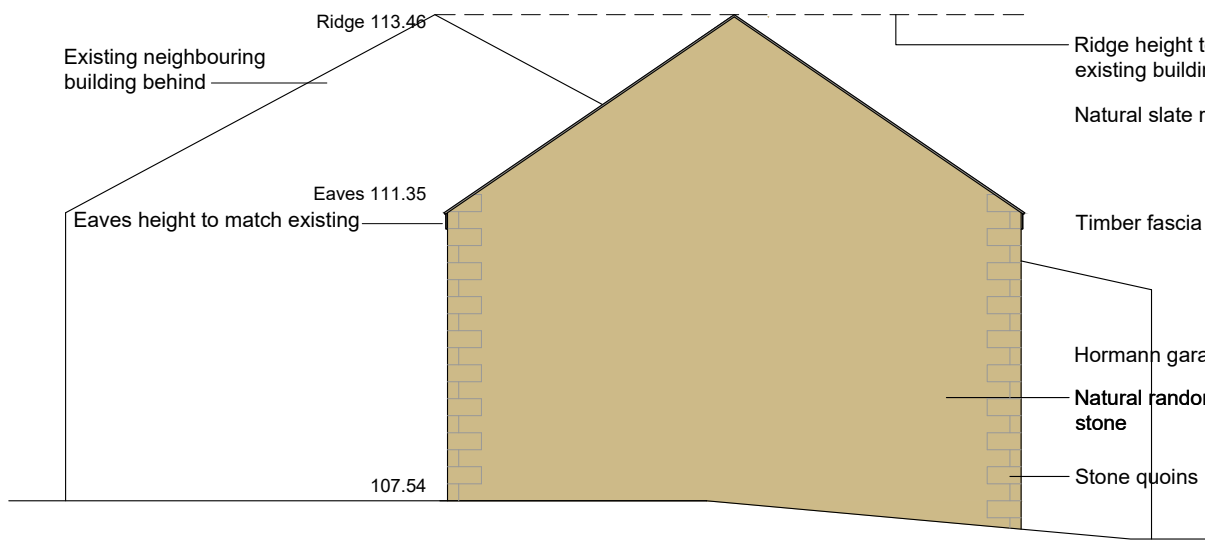



IMPORTANT
c This drawing is copyright and remains the property of this practice
All dimensions to be checked on site
Positions of existing services to be confirmed prior to proceeding

REVISION STATUS
S Information issued for feasibility or scheme design.
T Information issued for tender purposes only.
C Information issued for Construction.
NB: Only those drawings containing a C revision to be used for construction.


NOTES

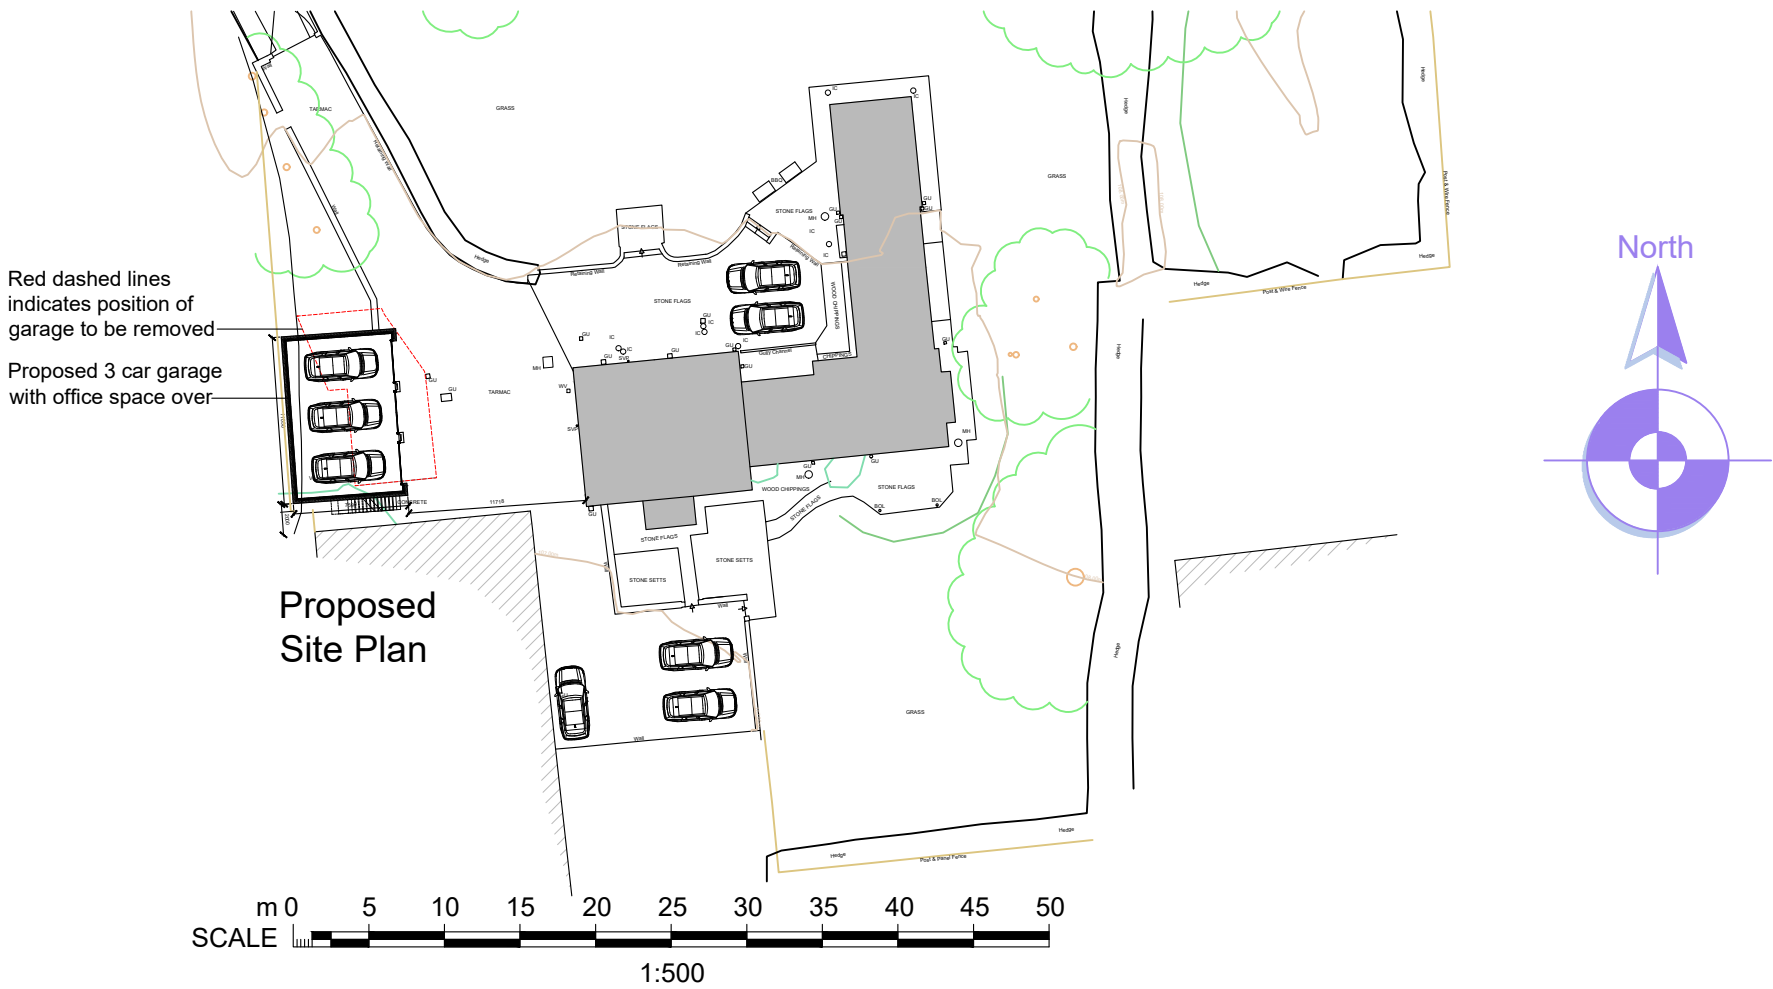


Proposed North Elevation

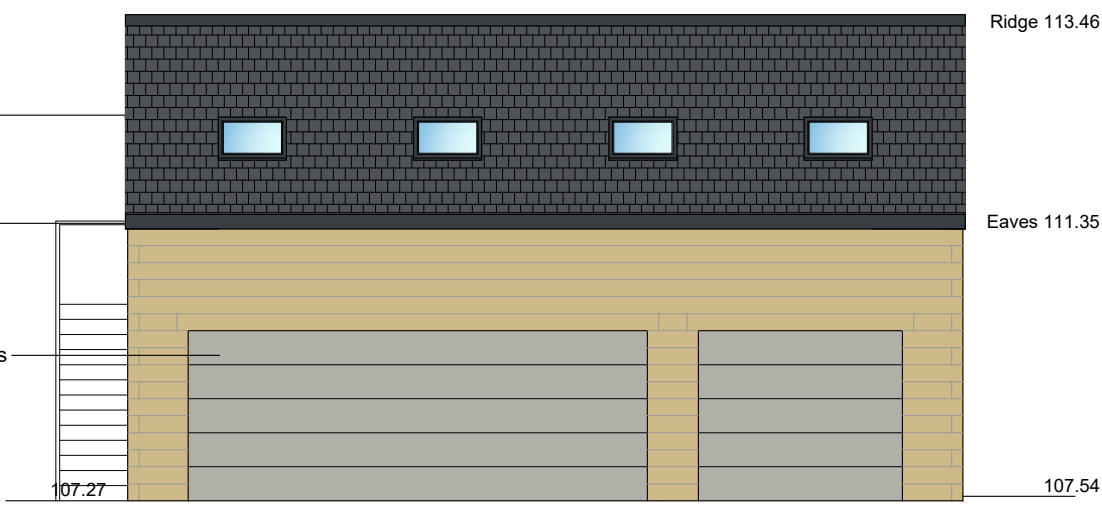


Proposed East Elevation

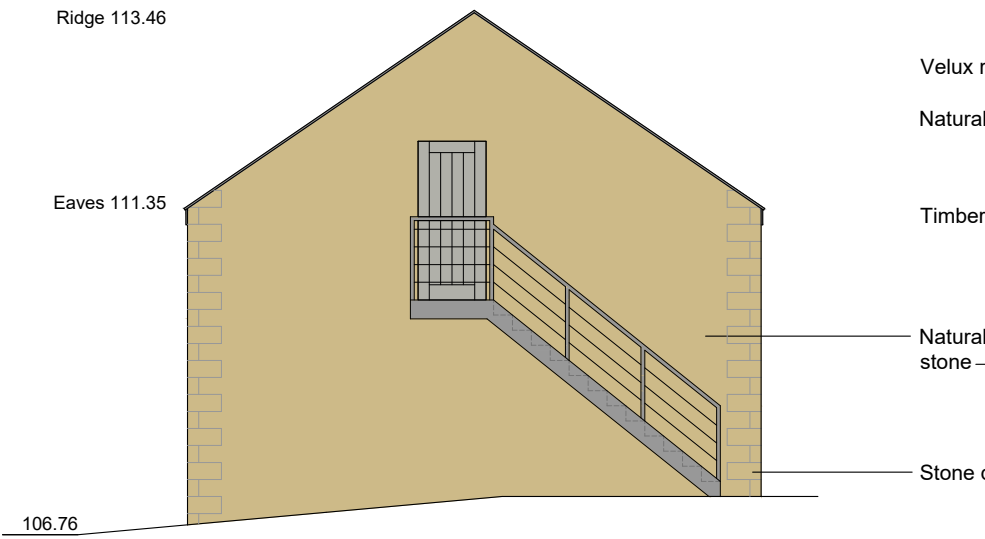


Proposed South Elevation

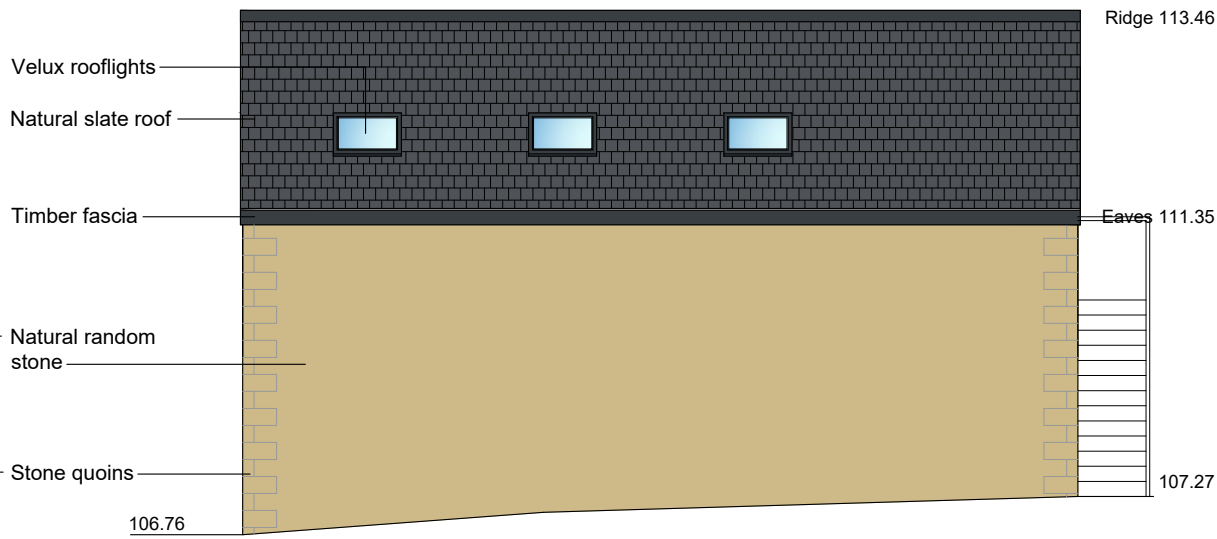

Proposed West Elevation

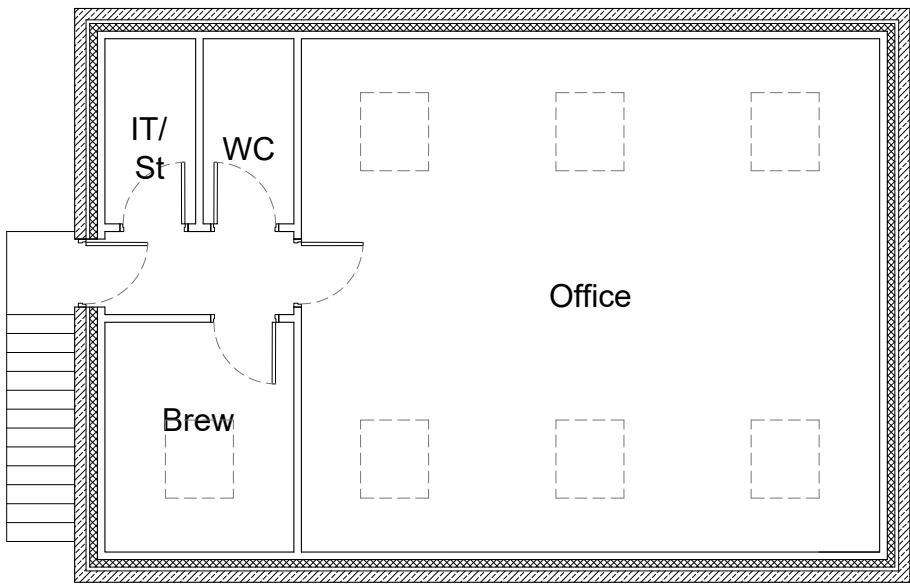

Proposed First Floor Plan

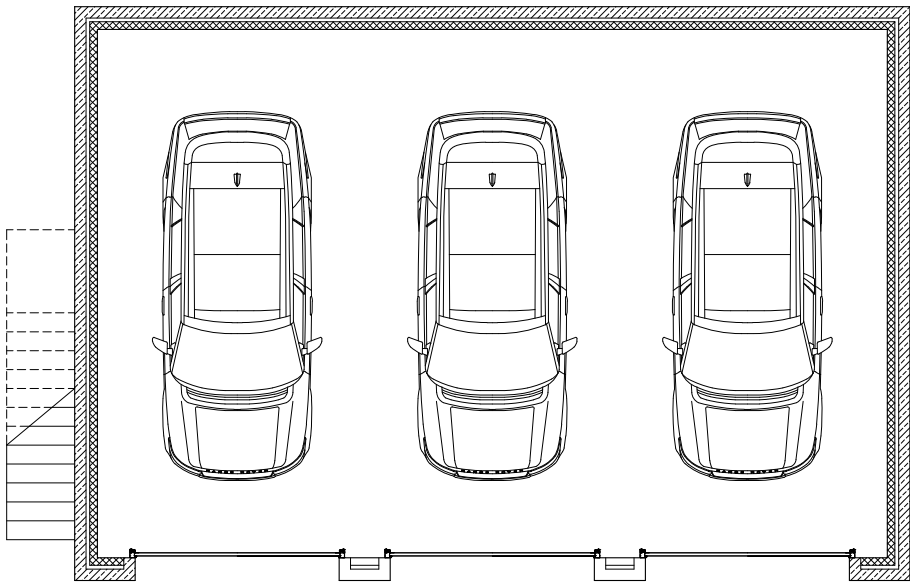

S2	17.09.26	Rooflights amended
S1	03.09.26	Eaves height lowered
REVISION	DATE	DESCRIPTION

CLIENT
Mr T Myers

PROJECT
Proposed Replacement Detached Garage With Office Over

DRAWING TITLE
Proposed Site Plan, Floor Plan & Elevations

SCALE	DATE	DRAWN	CHECKED
1:100/500@A2	May '26	PRH	

DRG NO.	REVISION
EAD_203_P_03	S2

Evolve Architectural Design Ltd
2 St Matthews School House
Stanhill Lane
Oswaldtwistle
Accrington
Lancashire BB5 4PZ
T 01254 231601
M 07957 592102
E paul@evolvead.co.uk
www.evolvead.co.uk

Evolve
Architectural Design