



This drawing is to be read in conjunction with all relevant Architect, consultants' and specialists' drawings and specifications. The Architect is to be notified of any discrepancies before proceeding. Do not scale from this drawing. All dimensions and levels are to be checked on site. This drawing is subject to copyright. All work carried out before Planning and Building Permission has been granted is at the contractor/clients risk.

 

EXISTING NORTH EAST ELEVATION SCALE 1:100

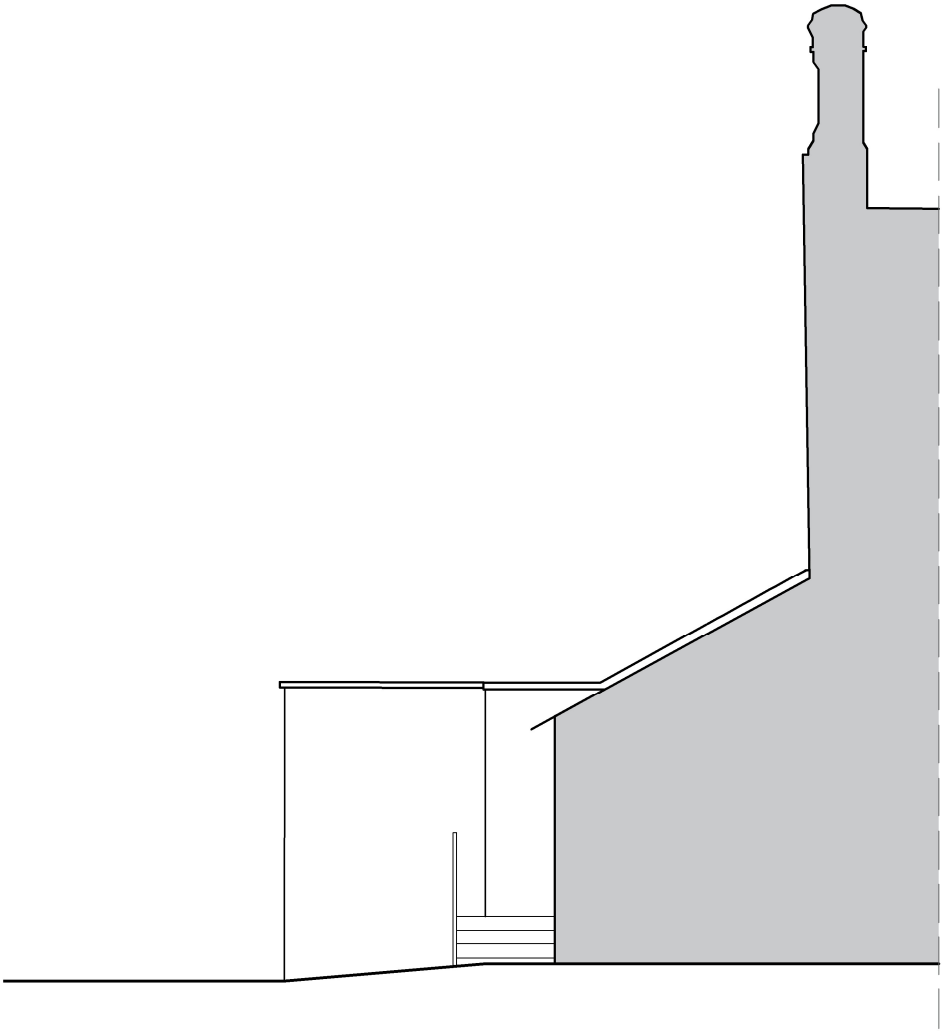

EXISTING SOUTH WEST ELEVATION SCALE 1:100



EXISTING NORTH WEST ELEVATION SCALE 1:100



EXISTING SOUTH EAST ELEVATION SCALE 1:100

A 15.07.2026 SW Elevation Added. MG

Client
Mr William Farnworth

Job Title
Proposed Terrace at
41 Castle Street
Clitheroe
BB7 2BT

Drawing Title
Existing Elevations

Scale 1:100 @ A2	Date Apr 2026	Drawn FS / MG
---------------------	------------------	------------------

spa
ARCHITECTS
SUNDERLAND PEACOCK & ASSOCIATES LTD.
HAZELMERE, PIMLICO ROAD, CLITHEROE
LANCASHIRE, BB7 2AG
T 01200 423178 F 01200 427328
E info@sunderlandpeacock.com
www.sunderlandpeacock.com



6976 - E06	REV A
------------	----------