

 


This drawing is to be read in conjunction with all relevant Architect, consultants and specialist's drawings and specifications. The Architect is to be notified of any discrepancies before proceeding. Do not scale from this drawing. All dimensions and out to line dimensions are to be taken from the original survey data and not from the drawing. Before Planning and Building Permission has been granted at the contractor's risk. Note: proposed drawing based on OS data information. All illustrated dimensions are approximate and all site dimensions are to be checked on site and subject to site survey.

 

Legend	
	Eave
	Bottom of bank
	Building
	Concrete
	Fence
	Metalwork
	Top of Bank
	Kerb Top
	Channel
	Brick
	Stone
	Tarmac
	Bush
	Deciduous tree
	Gate
	Down Spout - RP or SVP
	Spot Level
	Control Station
	Manhole
	mh

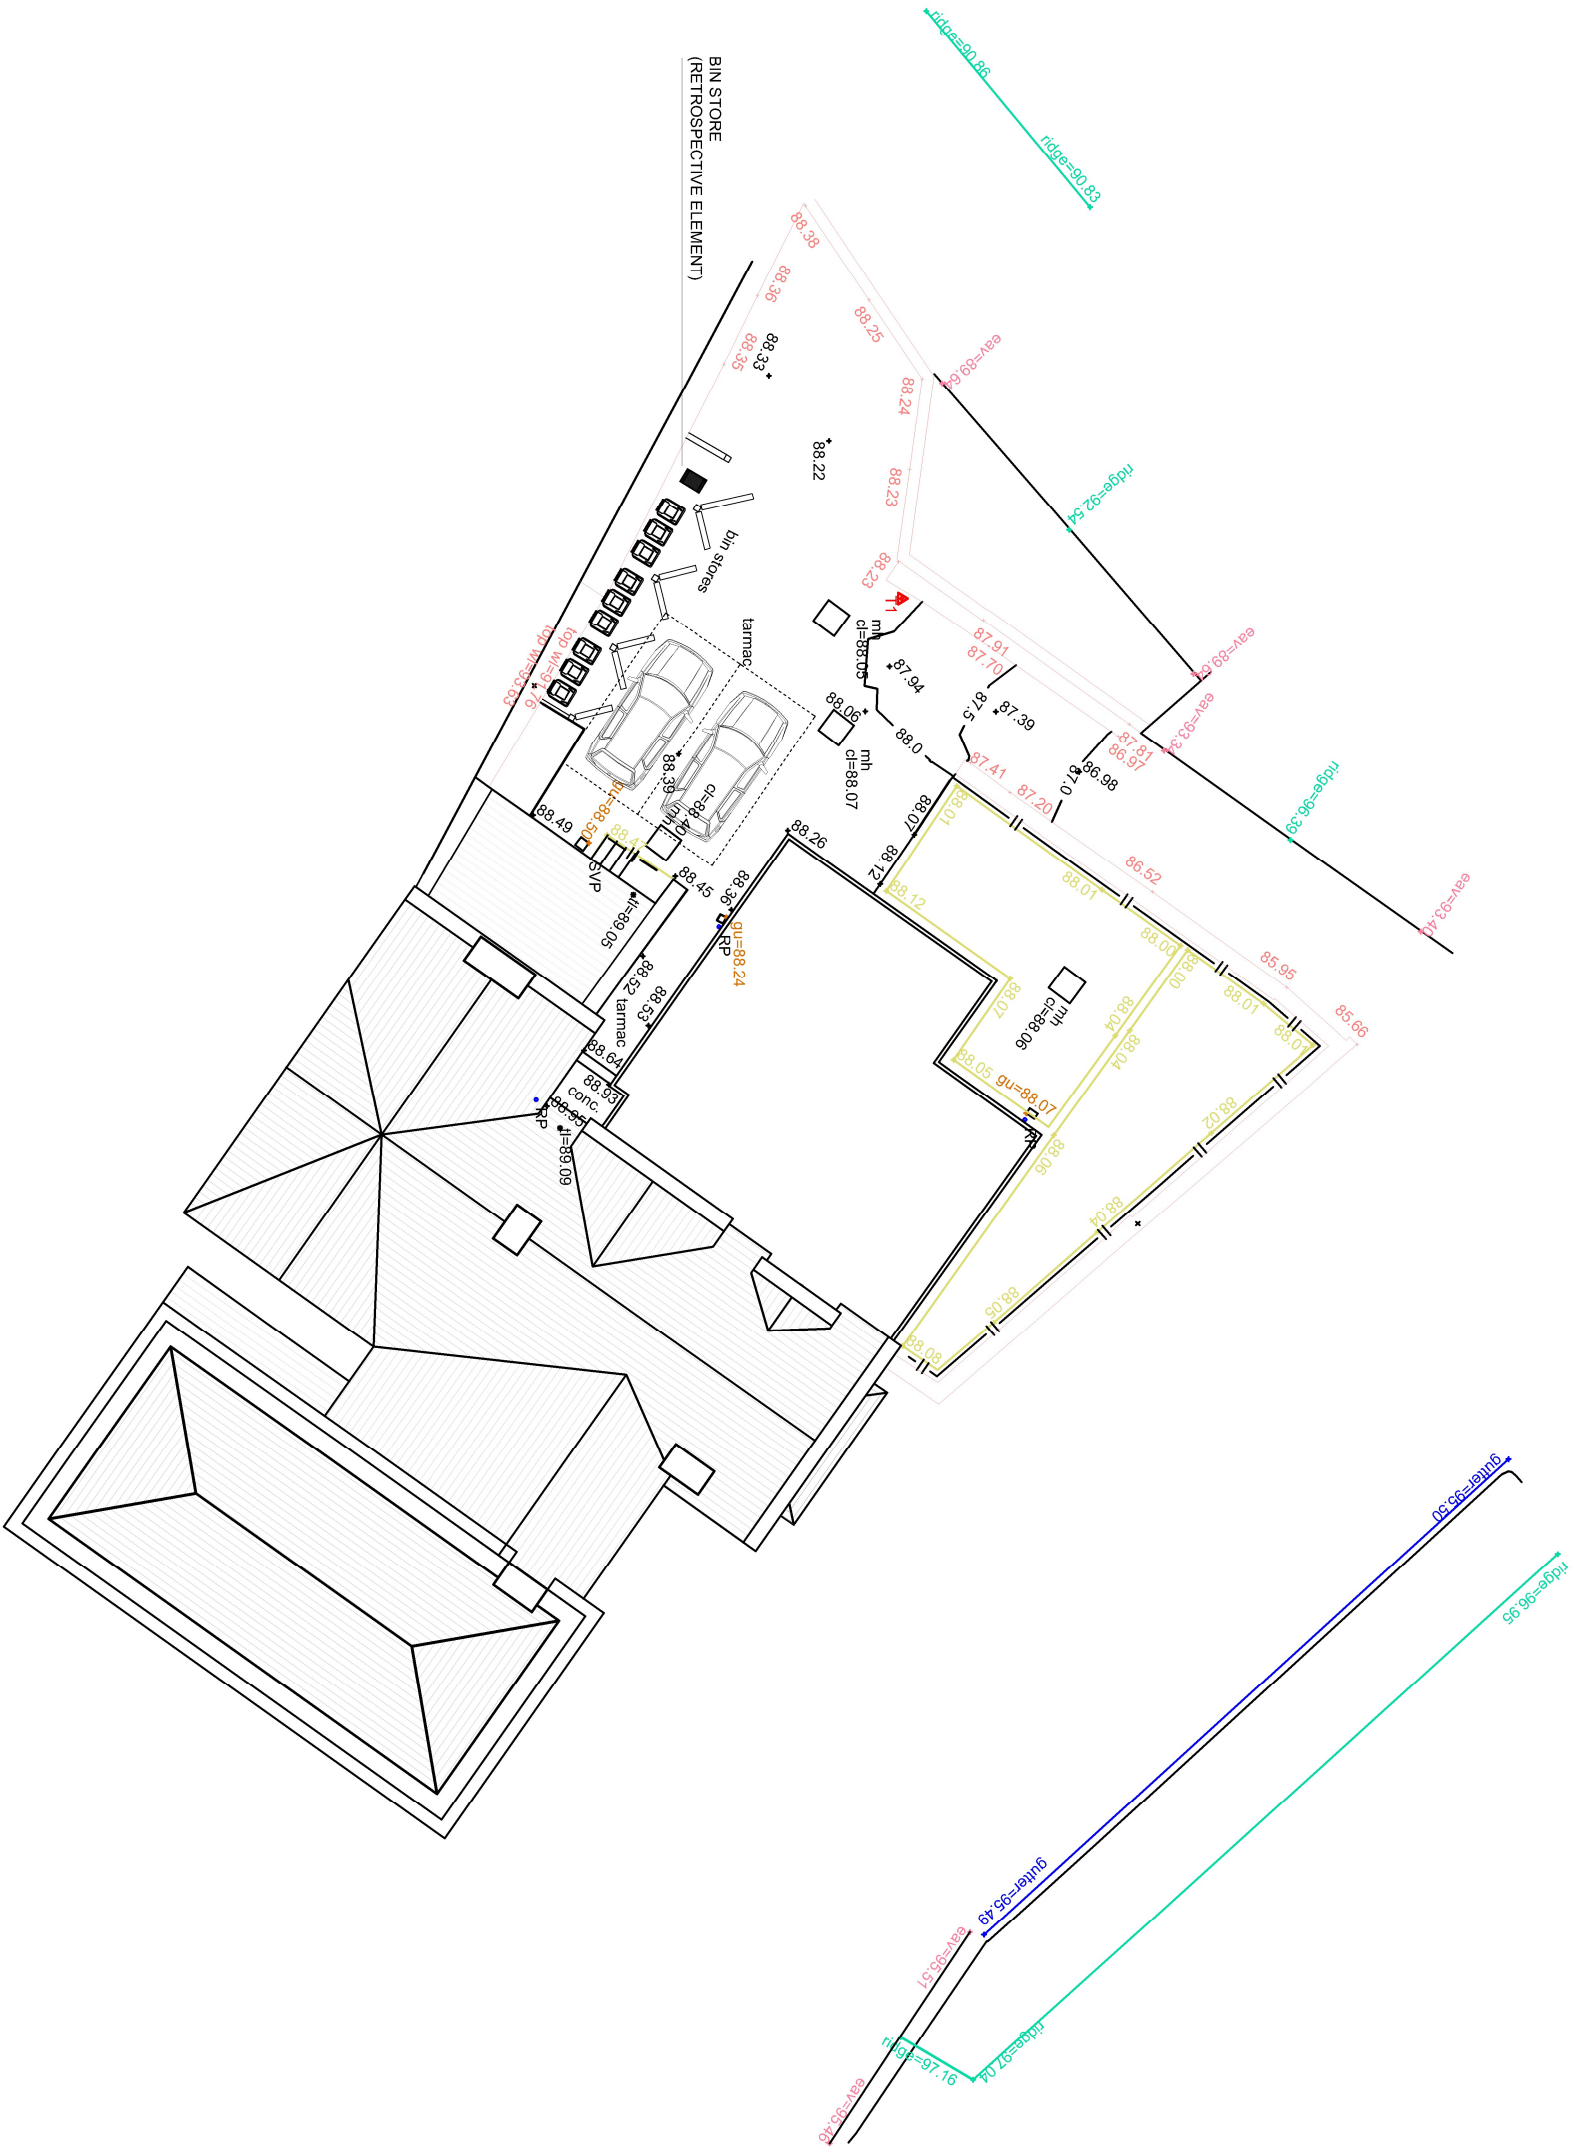

B	Parking spaces added.	06.08.2026
A	Label added.	31.07.2026

Client
Mr William Farnworth

Job title
Proposed Terrace at
41 Castle Street
Clitheroe
BB7 2BT

Drawing Title Existing Site Plan		
Scale	Date	Drawn
1:200 @ A3	April 26	FS / MG