


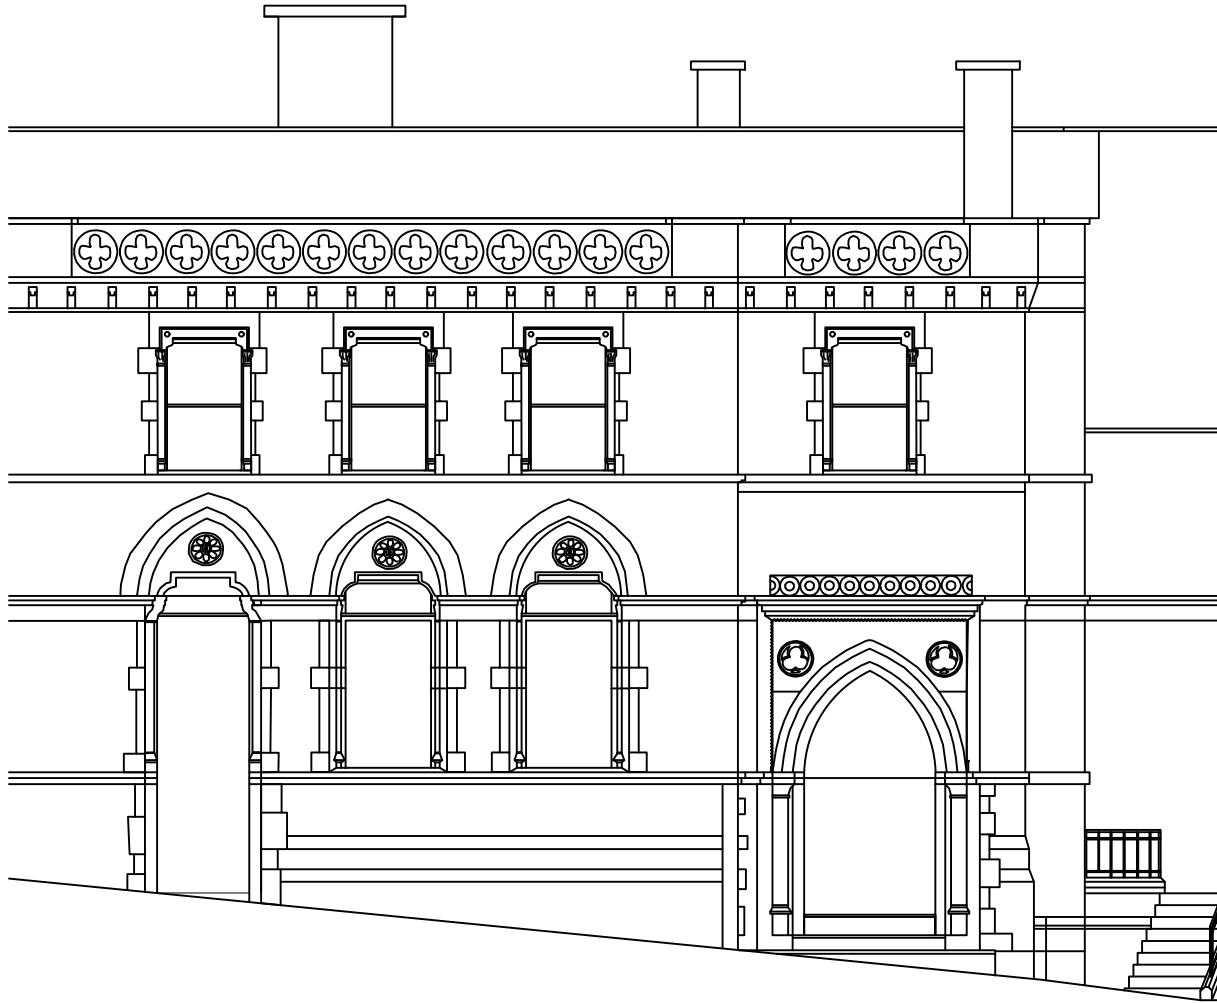

PART EXISTING NORTH EAST ELEVATION

SCALE 1:100



PART EXISTING SOUTH EAST ELEVATION

SCALE 1:100



PART EXISTING NORTH WEST ELEVATION

SCALE 1:100

This drawing is to be read in conjunction with all relevant Architect, consultants' and specialists' drawings and specifications. The Architect is to be notified of any discrepancies before proceeding. Do not scale from this drawing. All dimensions and levels are to be checked on site. This drawing is subject to copyright. All work carried out before Planning and Building Permission has been granted is at the contractor/clients risk.
Note: proposed drawing based on OS dwg information. All illustrated dimensions are approximate and all site dimensions are to be checked on site and subject to site survey.



Client
Mr William Farnworth

Job Title
Proposed Terrace at
41 Castle Street
Clitheroe
BB7 2BT

Drawing Title
Existing Elevations

Scale 1:100@ A3	Date April 26	Drawn FOREST SURVEYING
--------------------	------------------	---------------------------

spa
SUNDERLAND PEACOCK ARCHITECTS

SUNDERLAND PEACOCK & ASSOCIATES LTD.
HAZELMERE, PIMLICO ROAD, CLITHEROE
LANCASHIRE, BB7 2AG
T 01200 423178 F 01200 427328
E info@sunderlandpeacock.com
www.sunderlandpeacock.com



6976 - E06

REV
-