




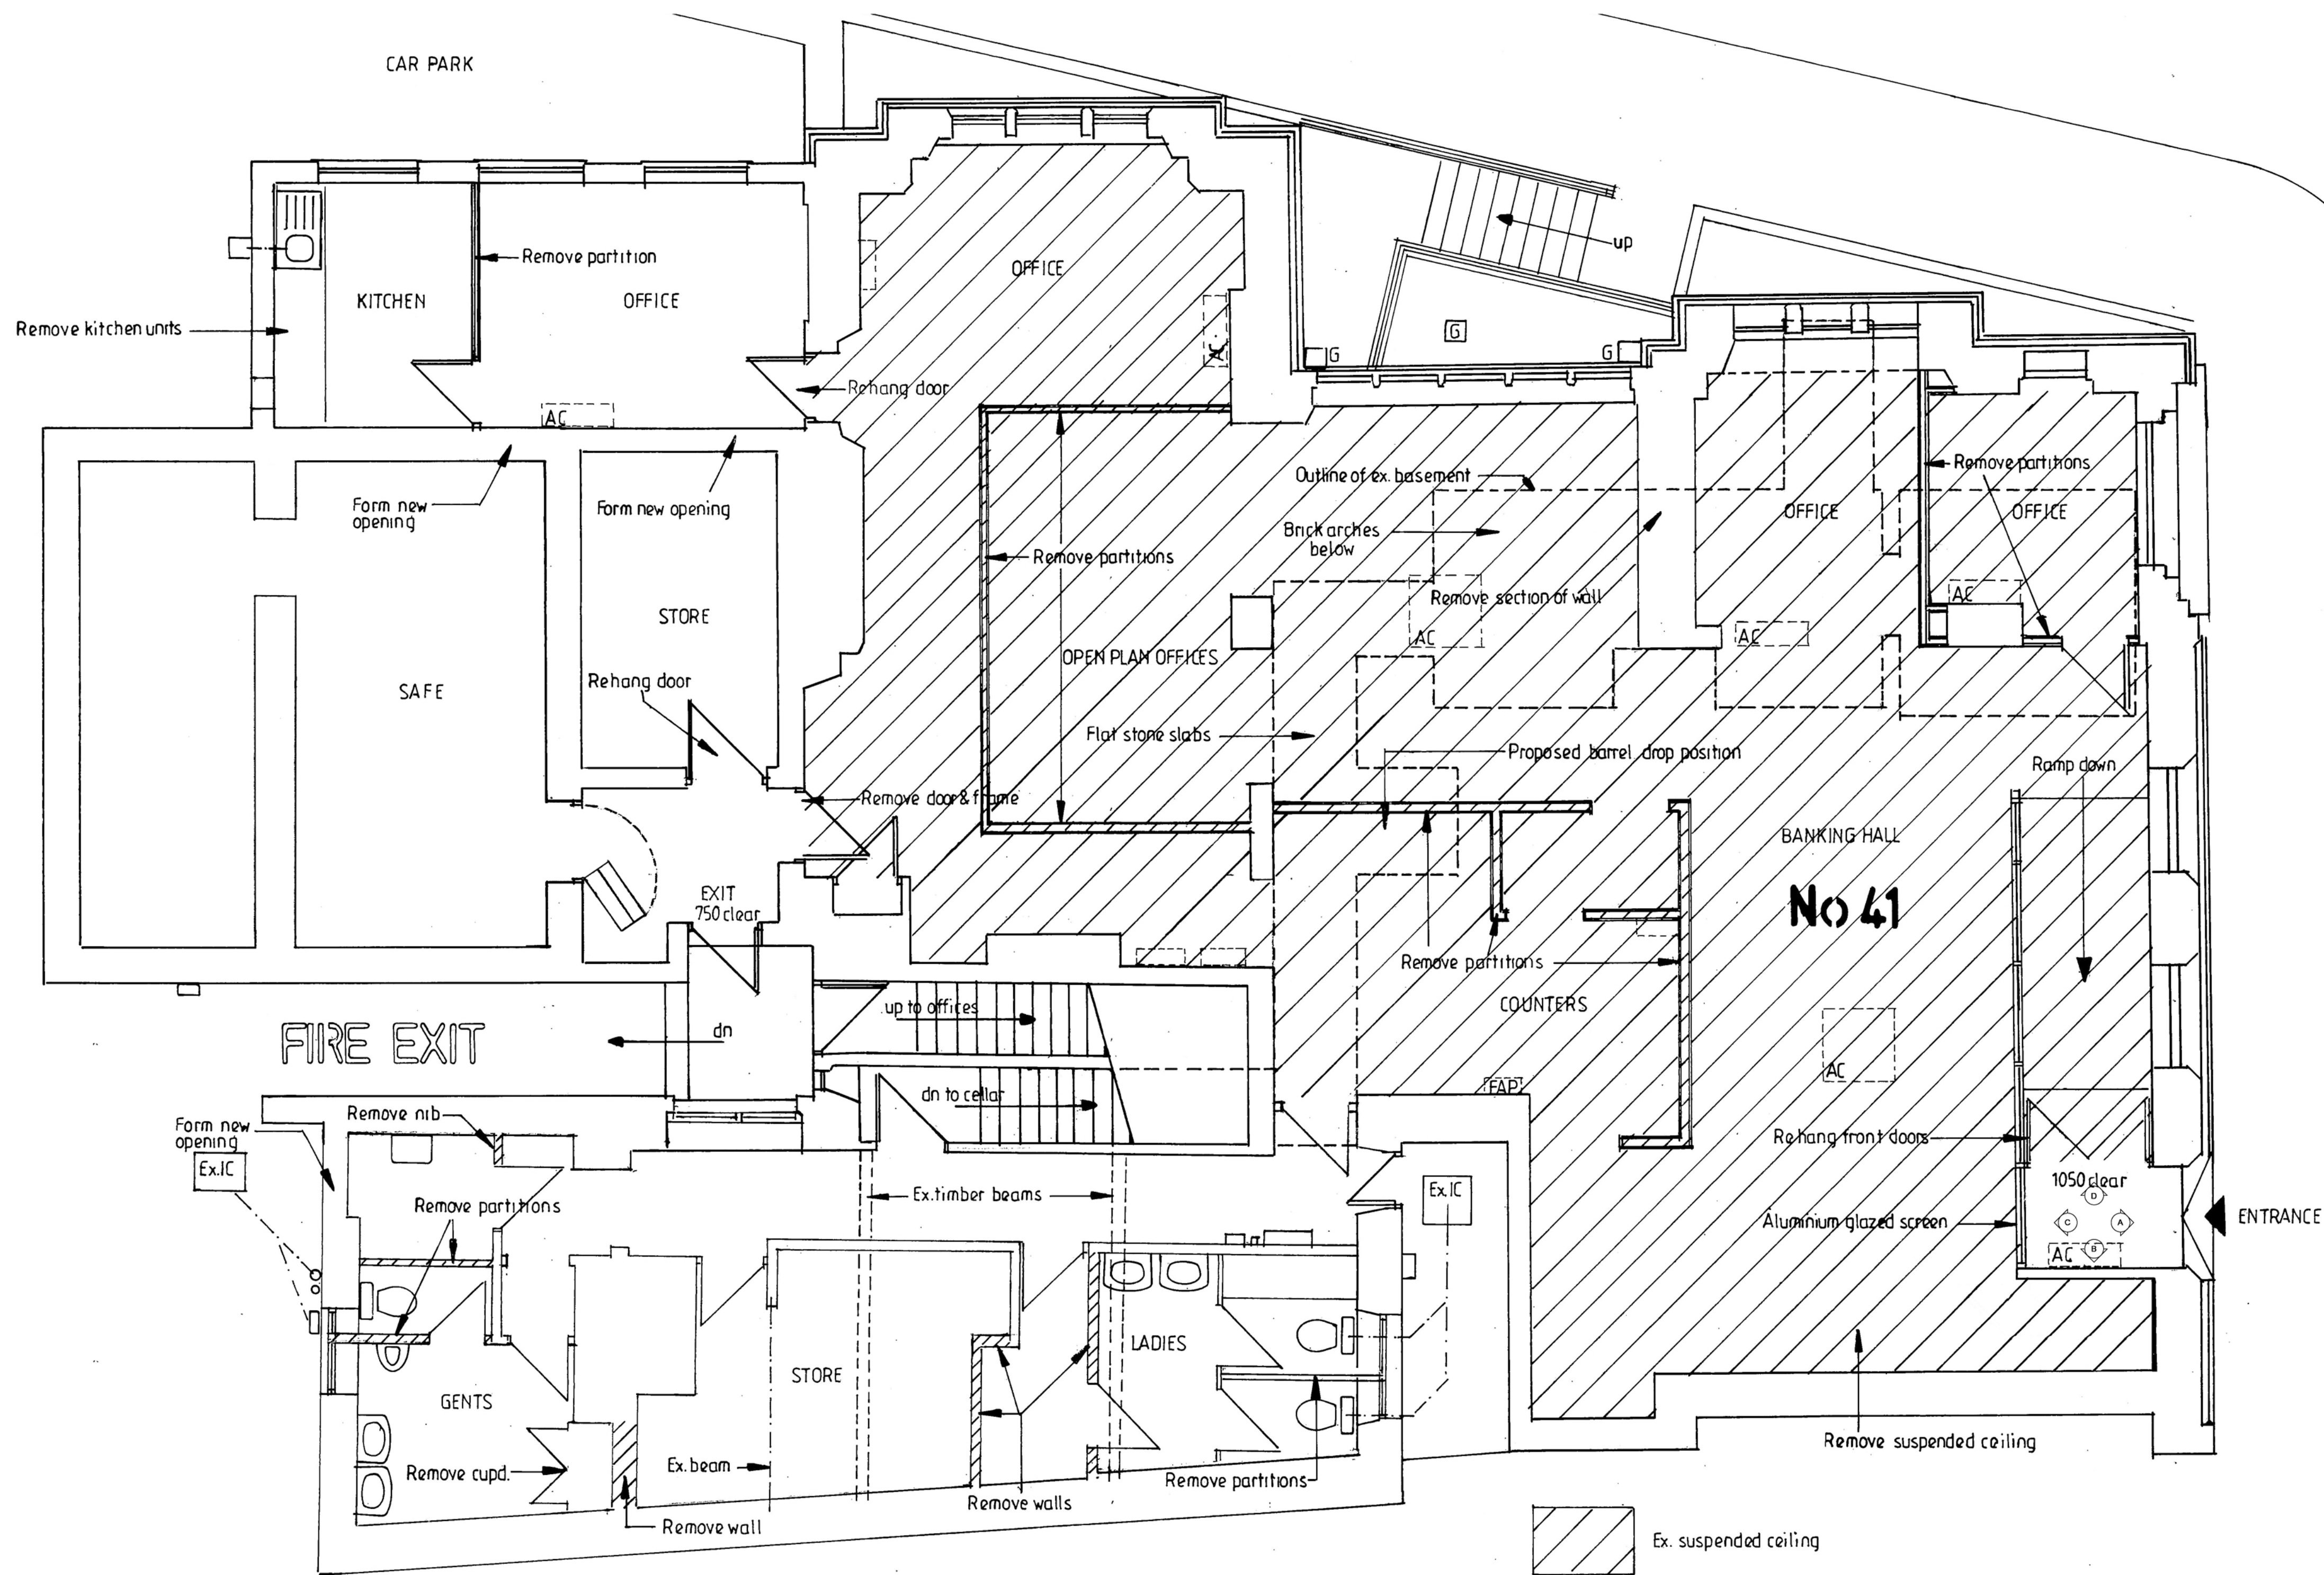


Existing Ground Floor Plan Scale 1:50

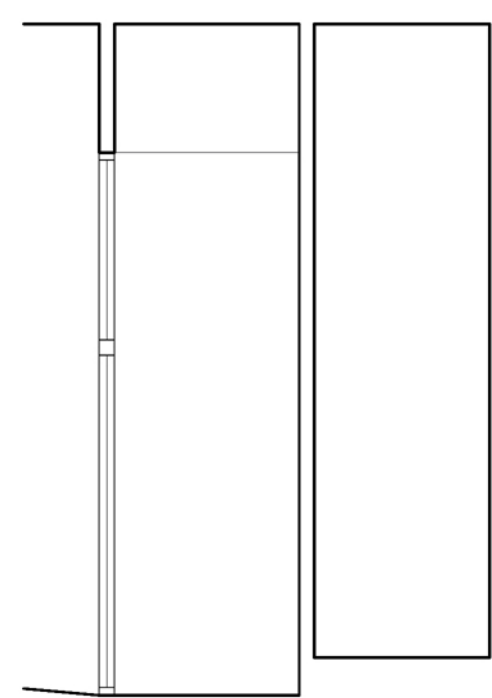


Existing Elevation A
Scale 1:50

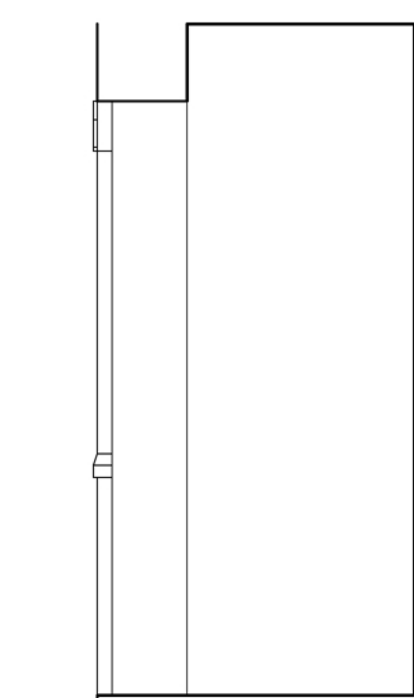

Existing Elevation B
Scale 1:50

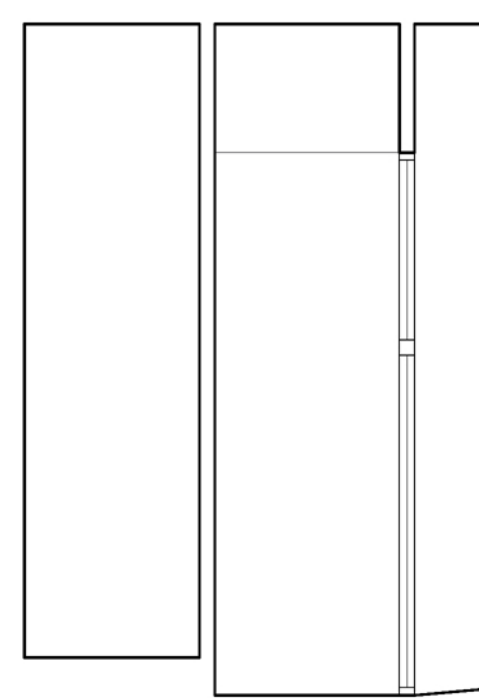

Existing Elevation C
Scale 1:50

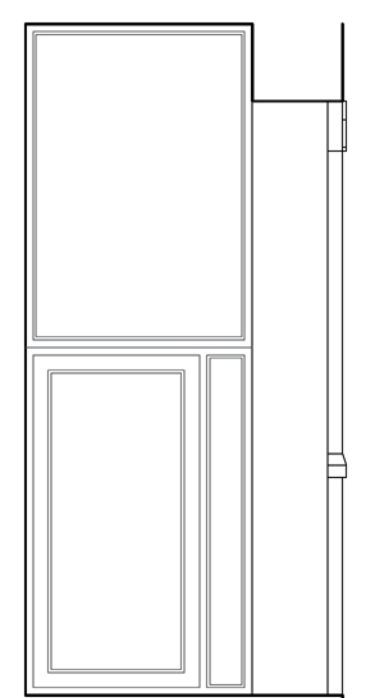

Existing Elevation D
Scale 1:50

0 1 2 3m
1:50 scale

This drawing is to be read in conjunction with all relevant Architect, consultants' and specialist drawings and specifications. The Architect is to be notified of any discrepancies before proceeding. Do not scale from this drawing. All dimensions and levels are to be checked on site. This drawing is subject to copyright. All work carried out before Planning and Building Permission has been granted is at the contractor/client's risk.
Note: proposed drawing based on OS map information. All illustrated dimensions are approximate and all site dimensions are to be checked on site and subject to site survey.
Note: Existing survey drawing by:

Sunderland Peacock & Associates Ltd do not take any responsibility for any discrepancies or inaccuracies.

CASTLE ST.

No 41

A 30.05.2023 Amended BWT

Client
Mr M Farnworth
Job Title
Proposed Alterations to
41 Castle Street
Clitheroe

Drawing Title
Proposed Plans, Elevations and Details
Scale
Various @ A1
Date
April 2023
Drawn
BWT

spa
SUNDERLAND PEACOCK & ASSOCIATES LTD.
HAZELMER, PIMLICO ROAD, CLITHEROE
LANCASHIRE, BB7 2AG
T 01200 423178 F 01200 423208
E info@sunderlandpeacock.com
www.sunderlandpeacock.com

6976-E01
REV
A