



This drawing is to be read in conjunction with all relevant Architect, consultants' and specialists' drawings and specifications. The Architect is to be notified of any discrepancies before proceeding. Do not scale from this drawing. All dimensions and levels are to be checked on site. This drawing is subject to copyright. All work carried out before Planning and Building Permission has been granted is at the contractor's risk.


Note: proposed drawing based on OS dwg information. All illustrated dimensions are approximate and all site dimensions are to be checked on site and subject to site survey.

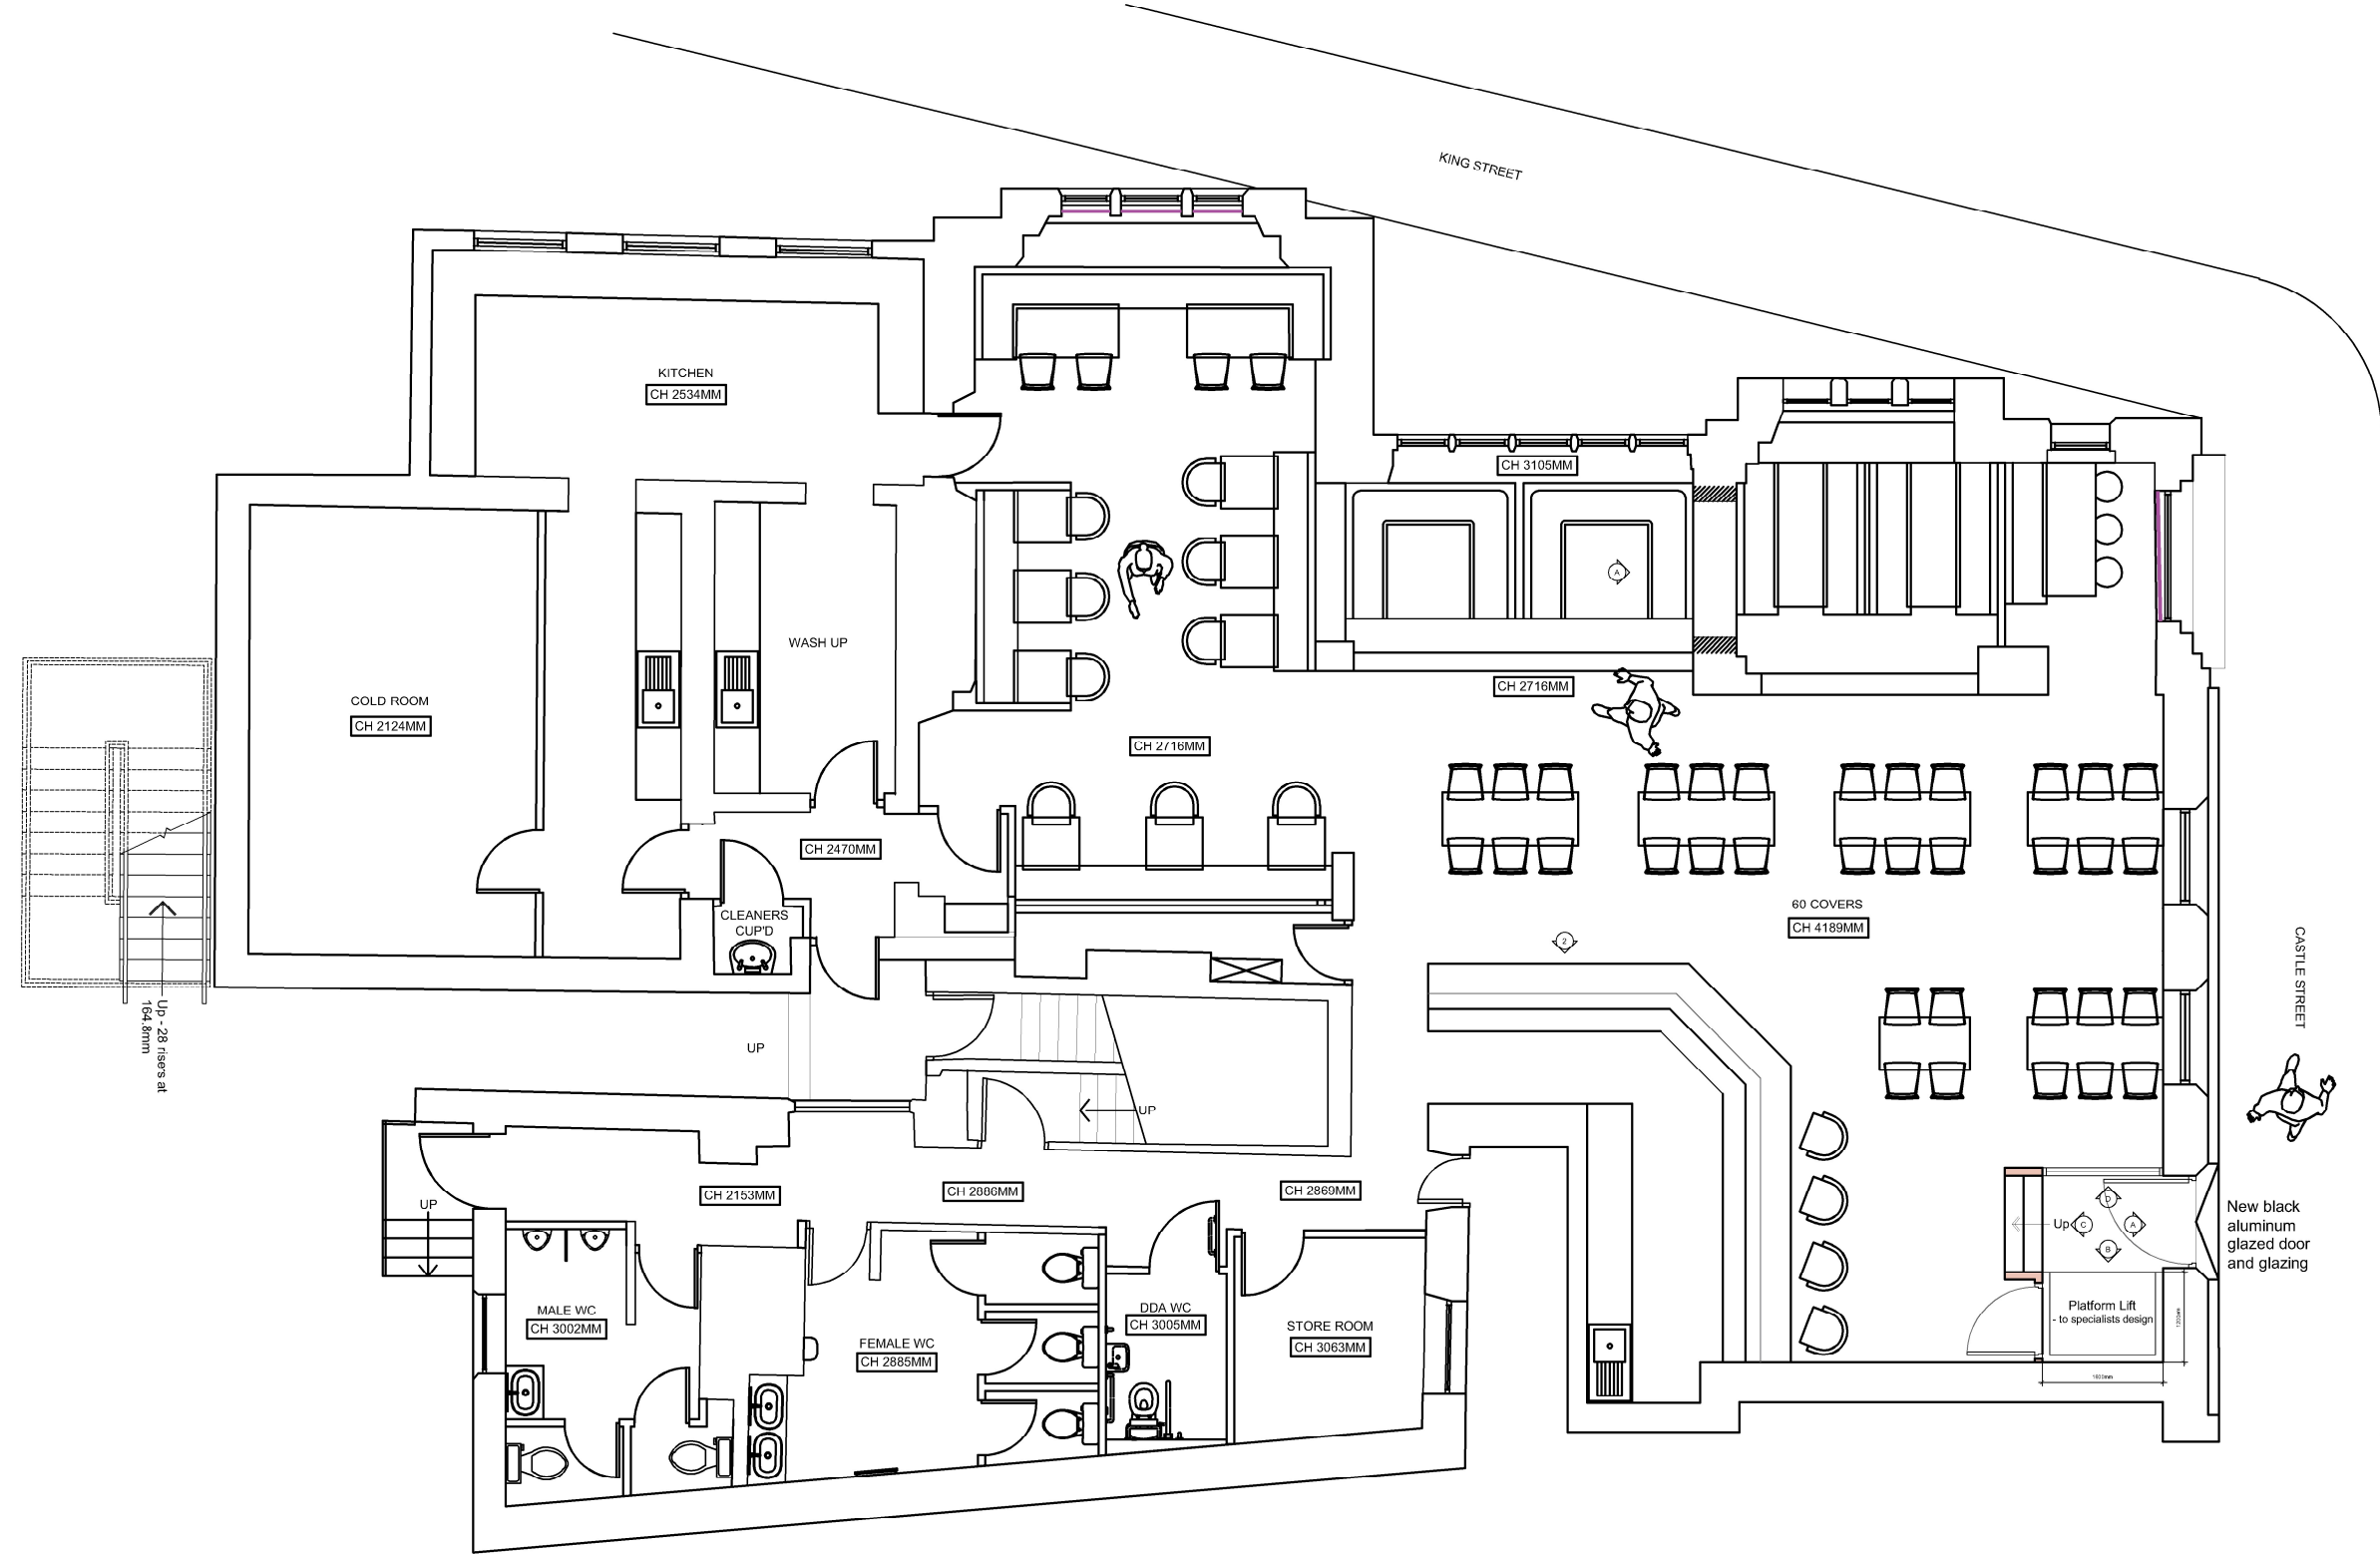


PROPOSED GROUND FLOOR PLAN SCALE 1:100

 


PROPOSED SOUTH EAST ELEVATION SCALE 1:100

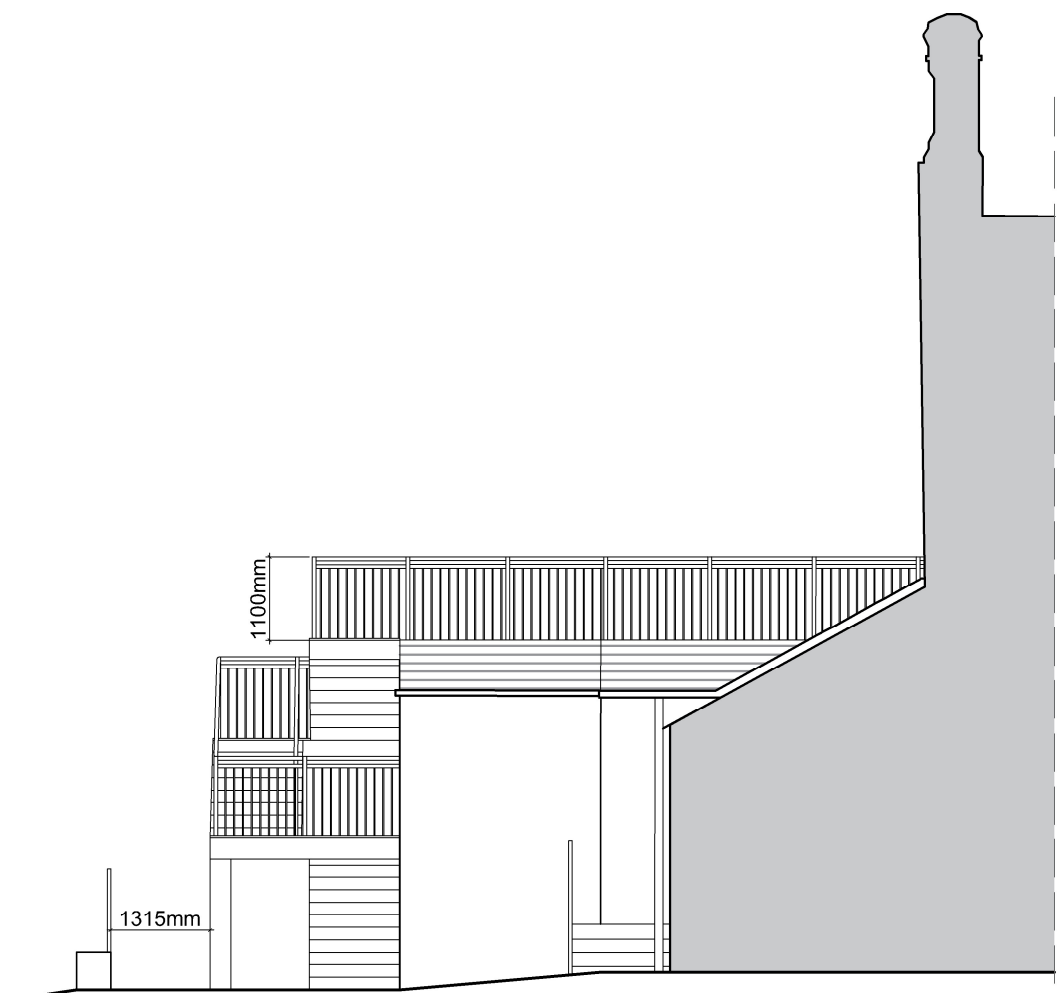


PROPOSED SOUTH WEST ELEVATION SCALE 1:100

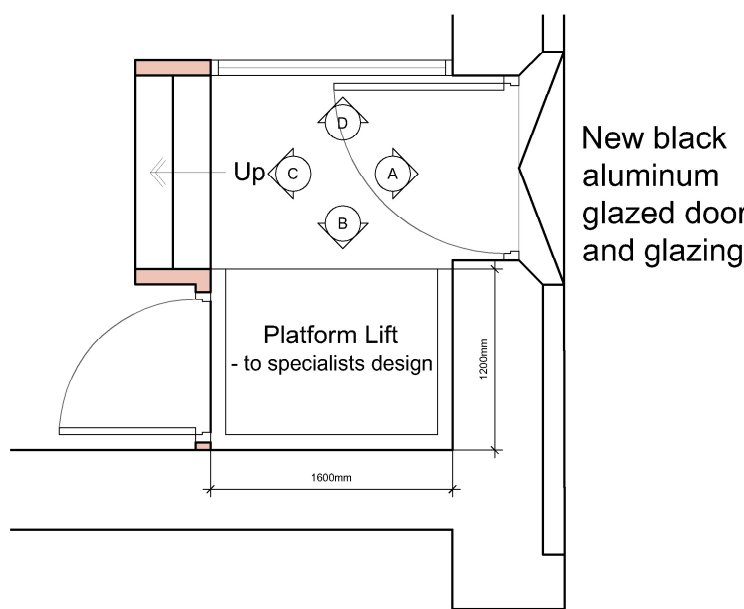


Proposed Entrance Lobby Plan Scale 1:50

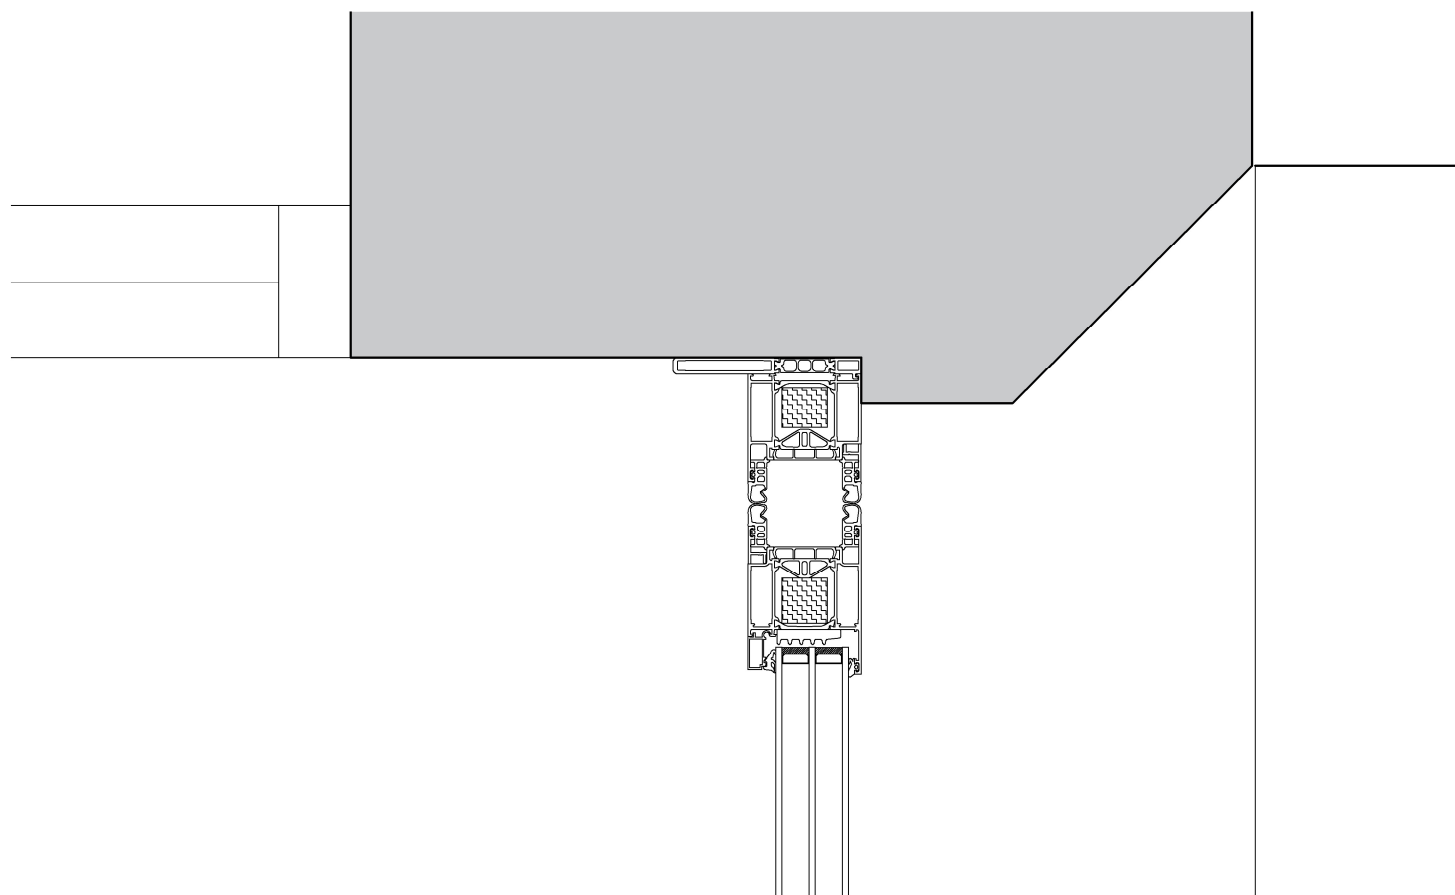


Proposed Entrance Door Detail Scale 1:5

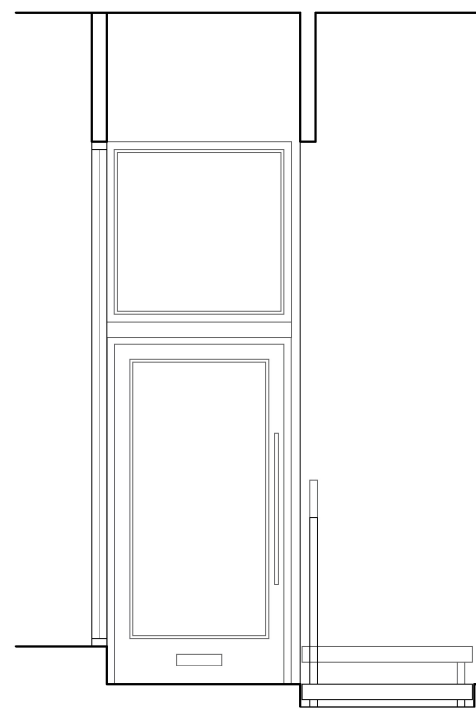


Proposed Elevation A Scale 1:50

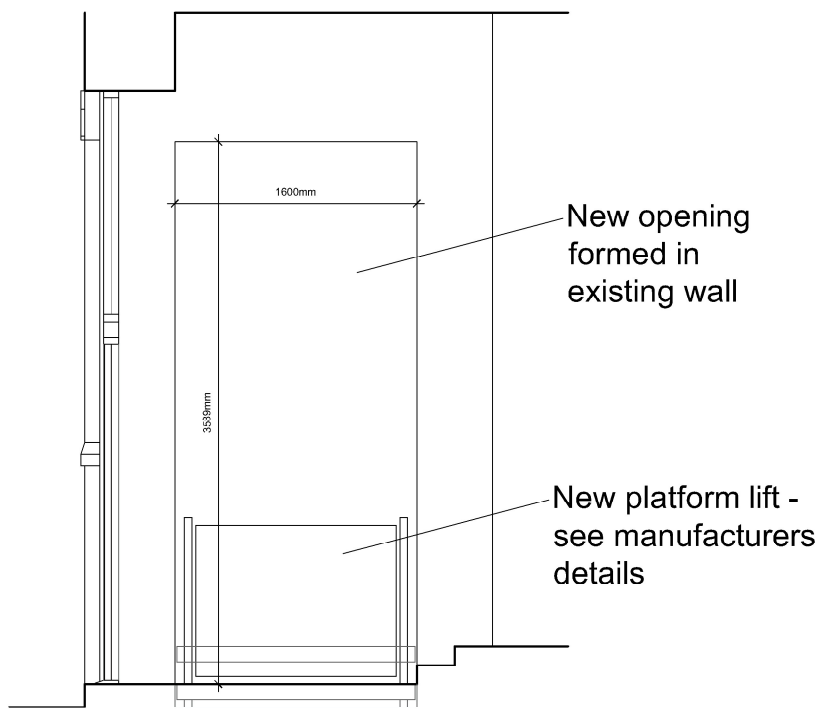

Proposed Elevation B Scale 1:50

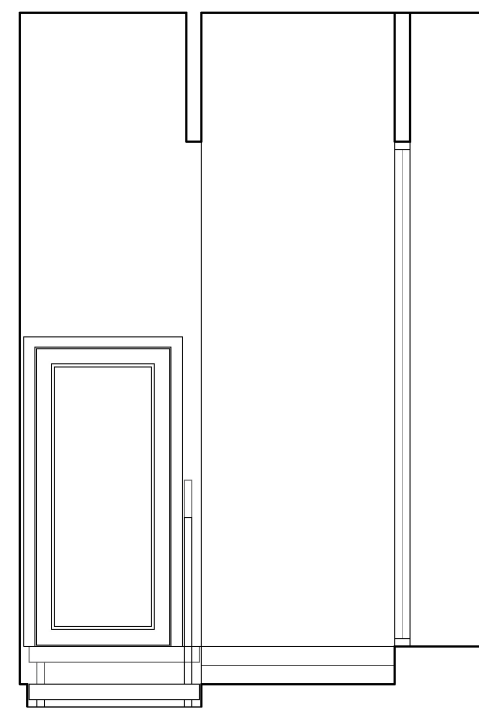

Proposed Elevation C Scale 1:50

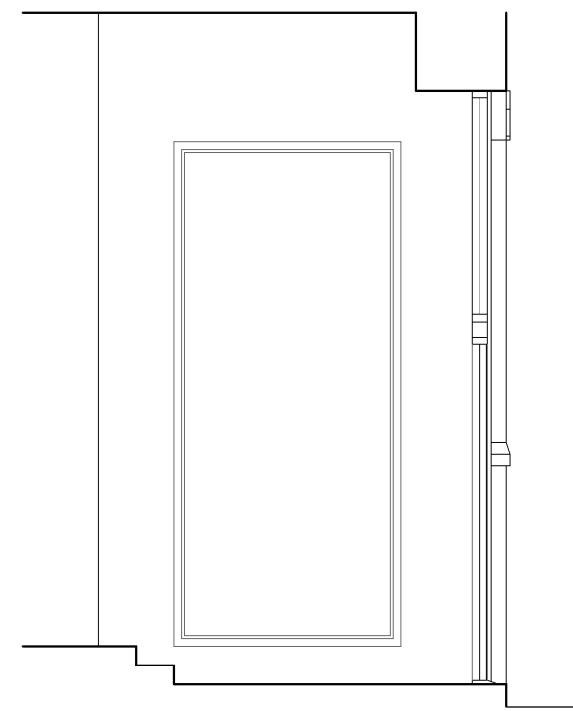

Proposed Elevation D Scale 1:50

A	15.07.2026	SW Elevation Added.	MG
Client	Mr William Farnworth		
Job Title	Proposed Terrace at 41 Castle Street Clitheroe BB7 2BT		
Drawing Title	Proposed Drawing Entrance Door		
Scale	Date	Drawn	
1:100 @ A1	April 26	JC	