
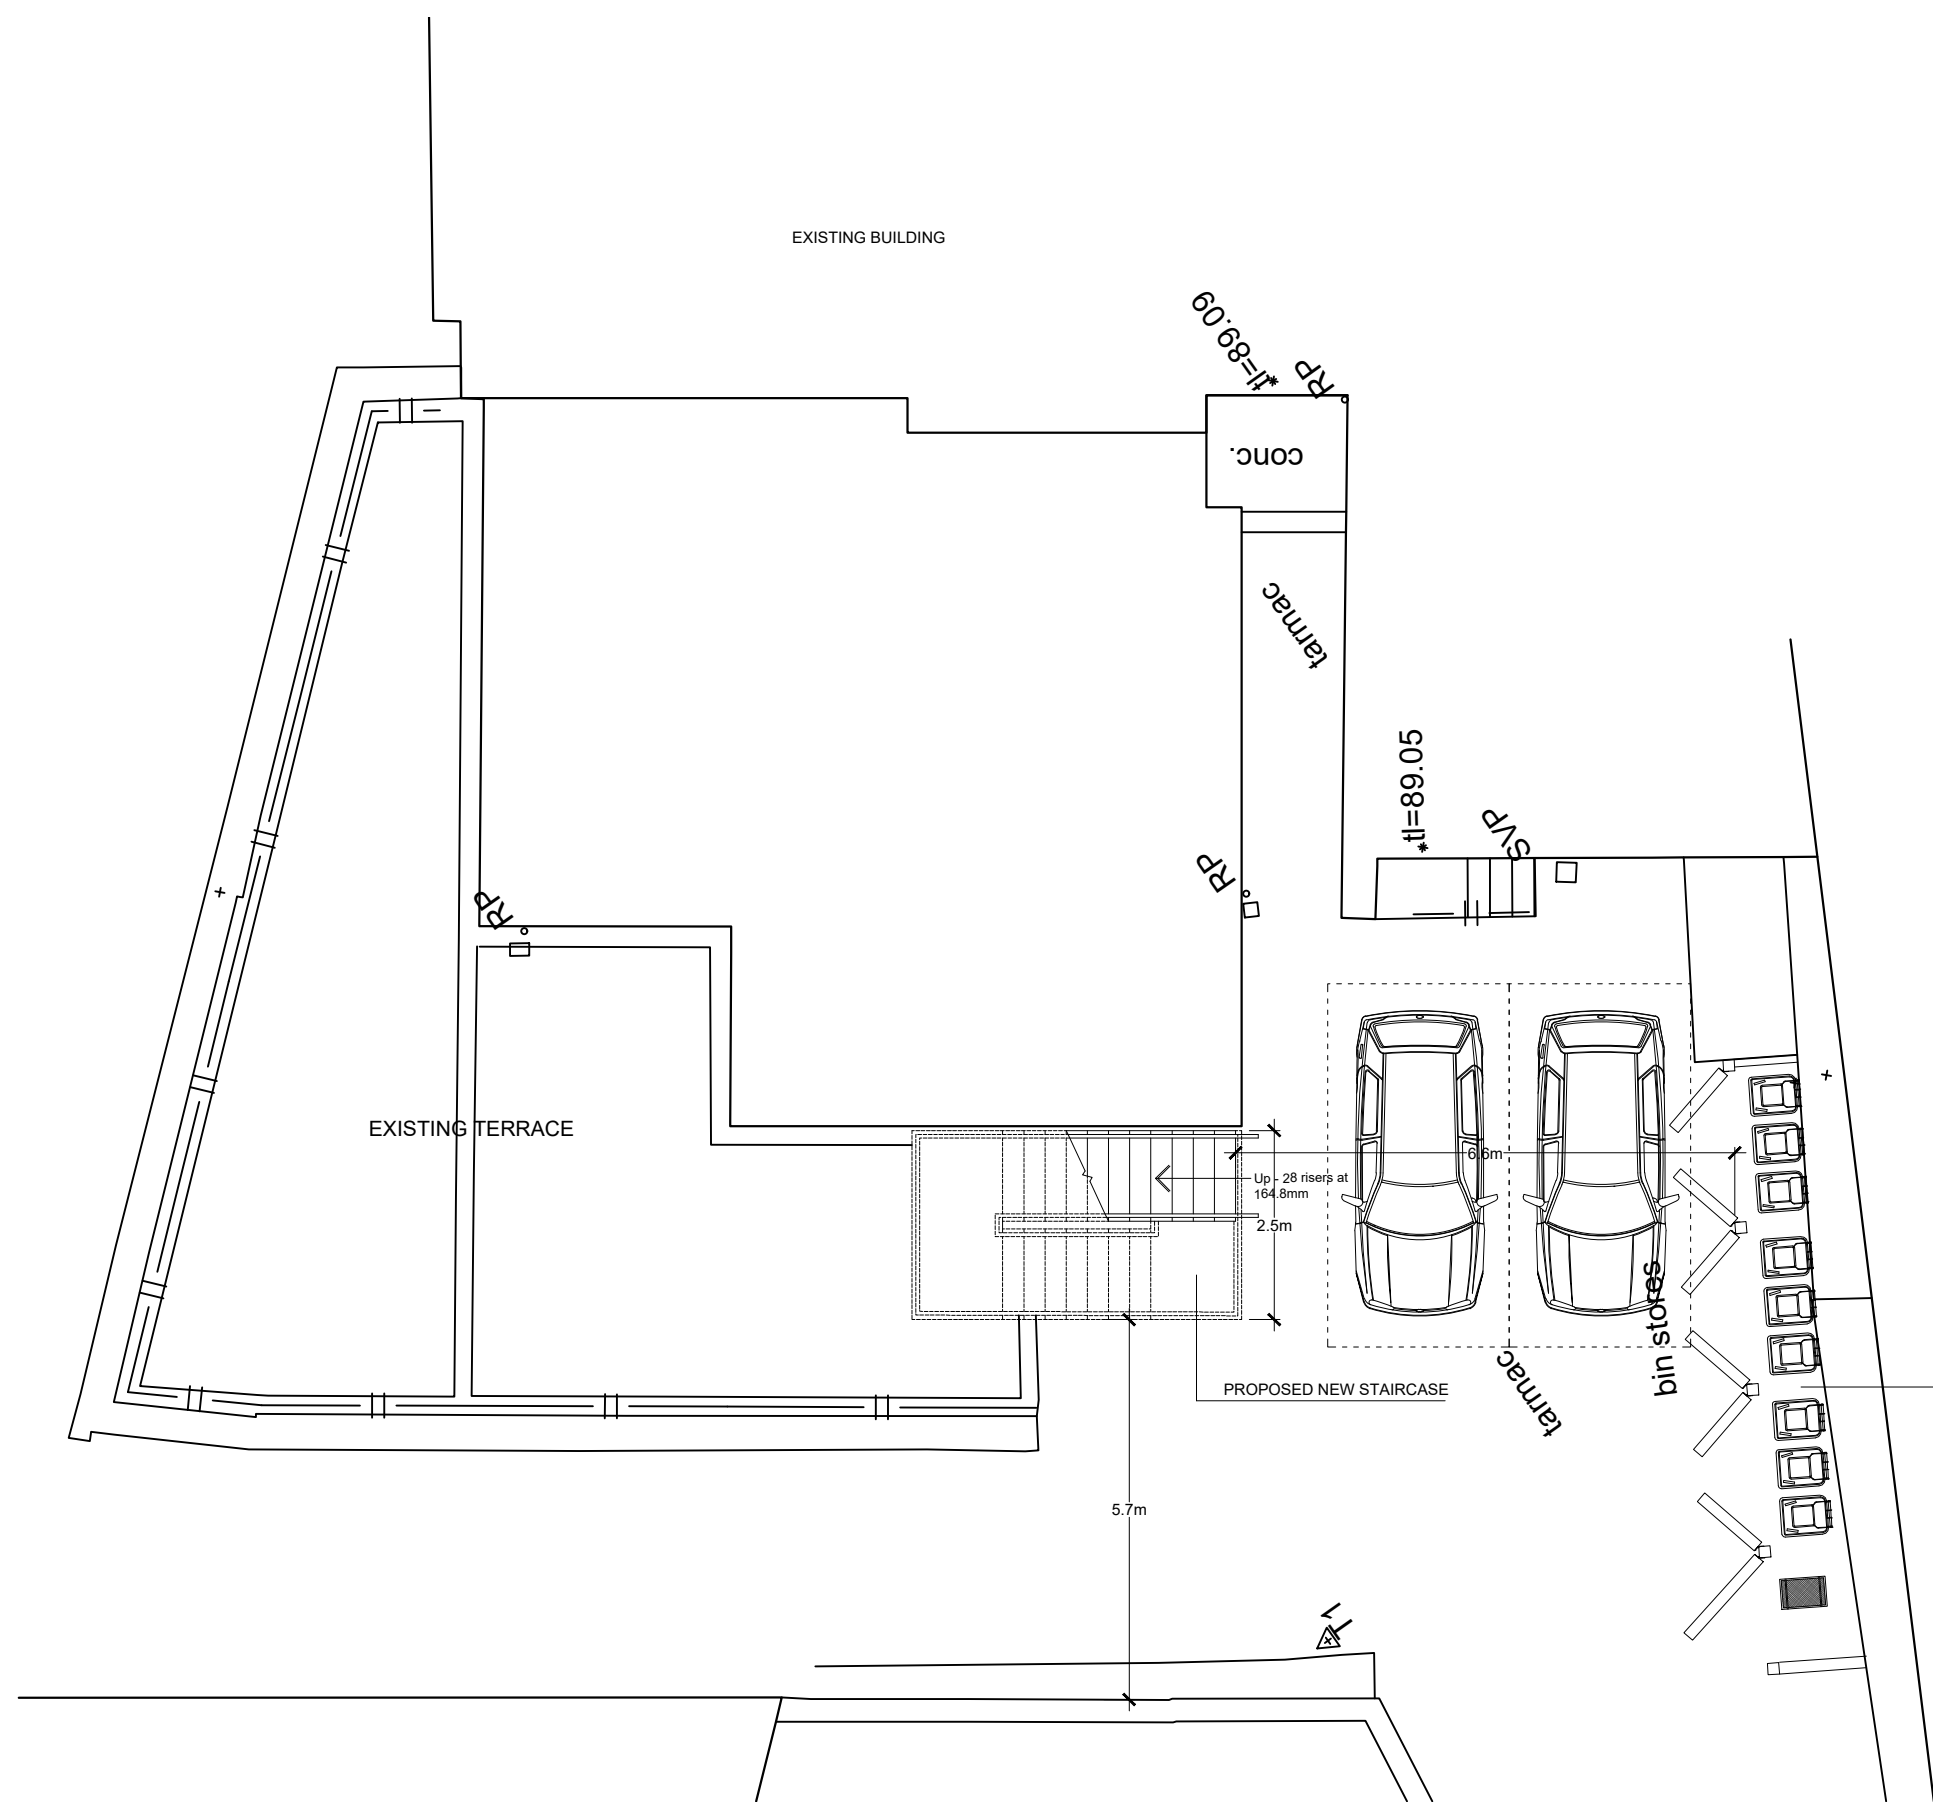
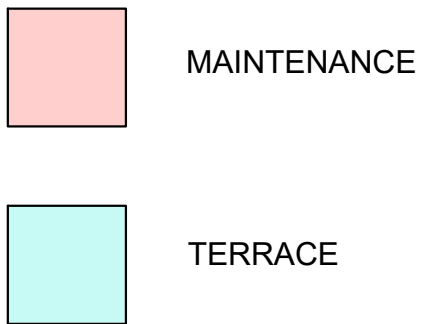
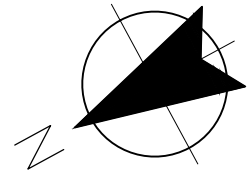



This drawing is to be read in conjunction with all relevant Architect, consultants' and specialists' drawings and specifications. The Architect is to be notified of any discrepancies before proceeding. Do not scale from this drawing. All dimensions and levels are to be checked on site. This drawing is subject to copyright. All work carried out before Planning and Building Permission has been granted is at the contractor/clients risk.

Note: proposed drawing based on OS diag information. All illustrated dimensions are approximate and all site dimensions are to be checked on site and subject to site survey.

 

PROPOSED GROUND FLOOR SITE PLAN

SCALE 1:100

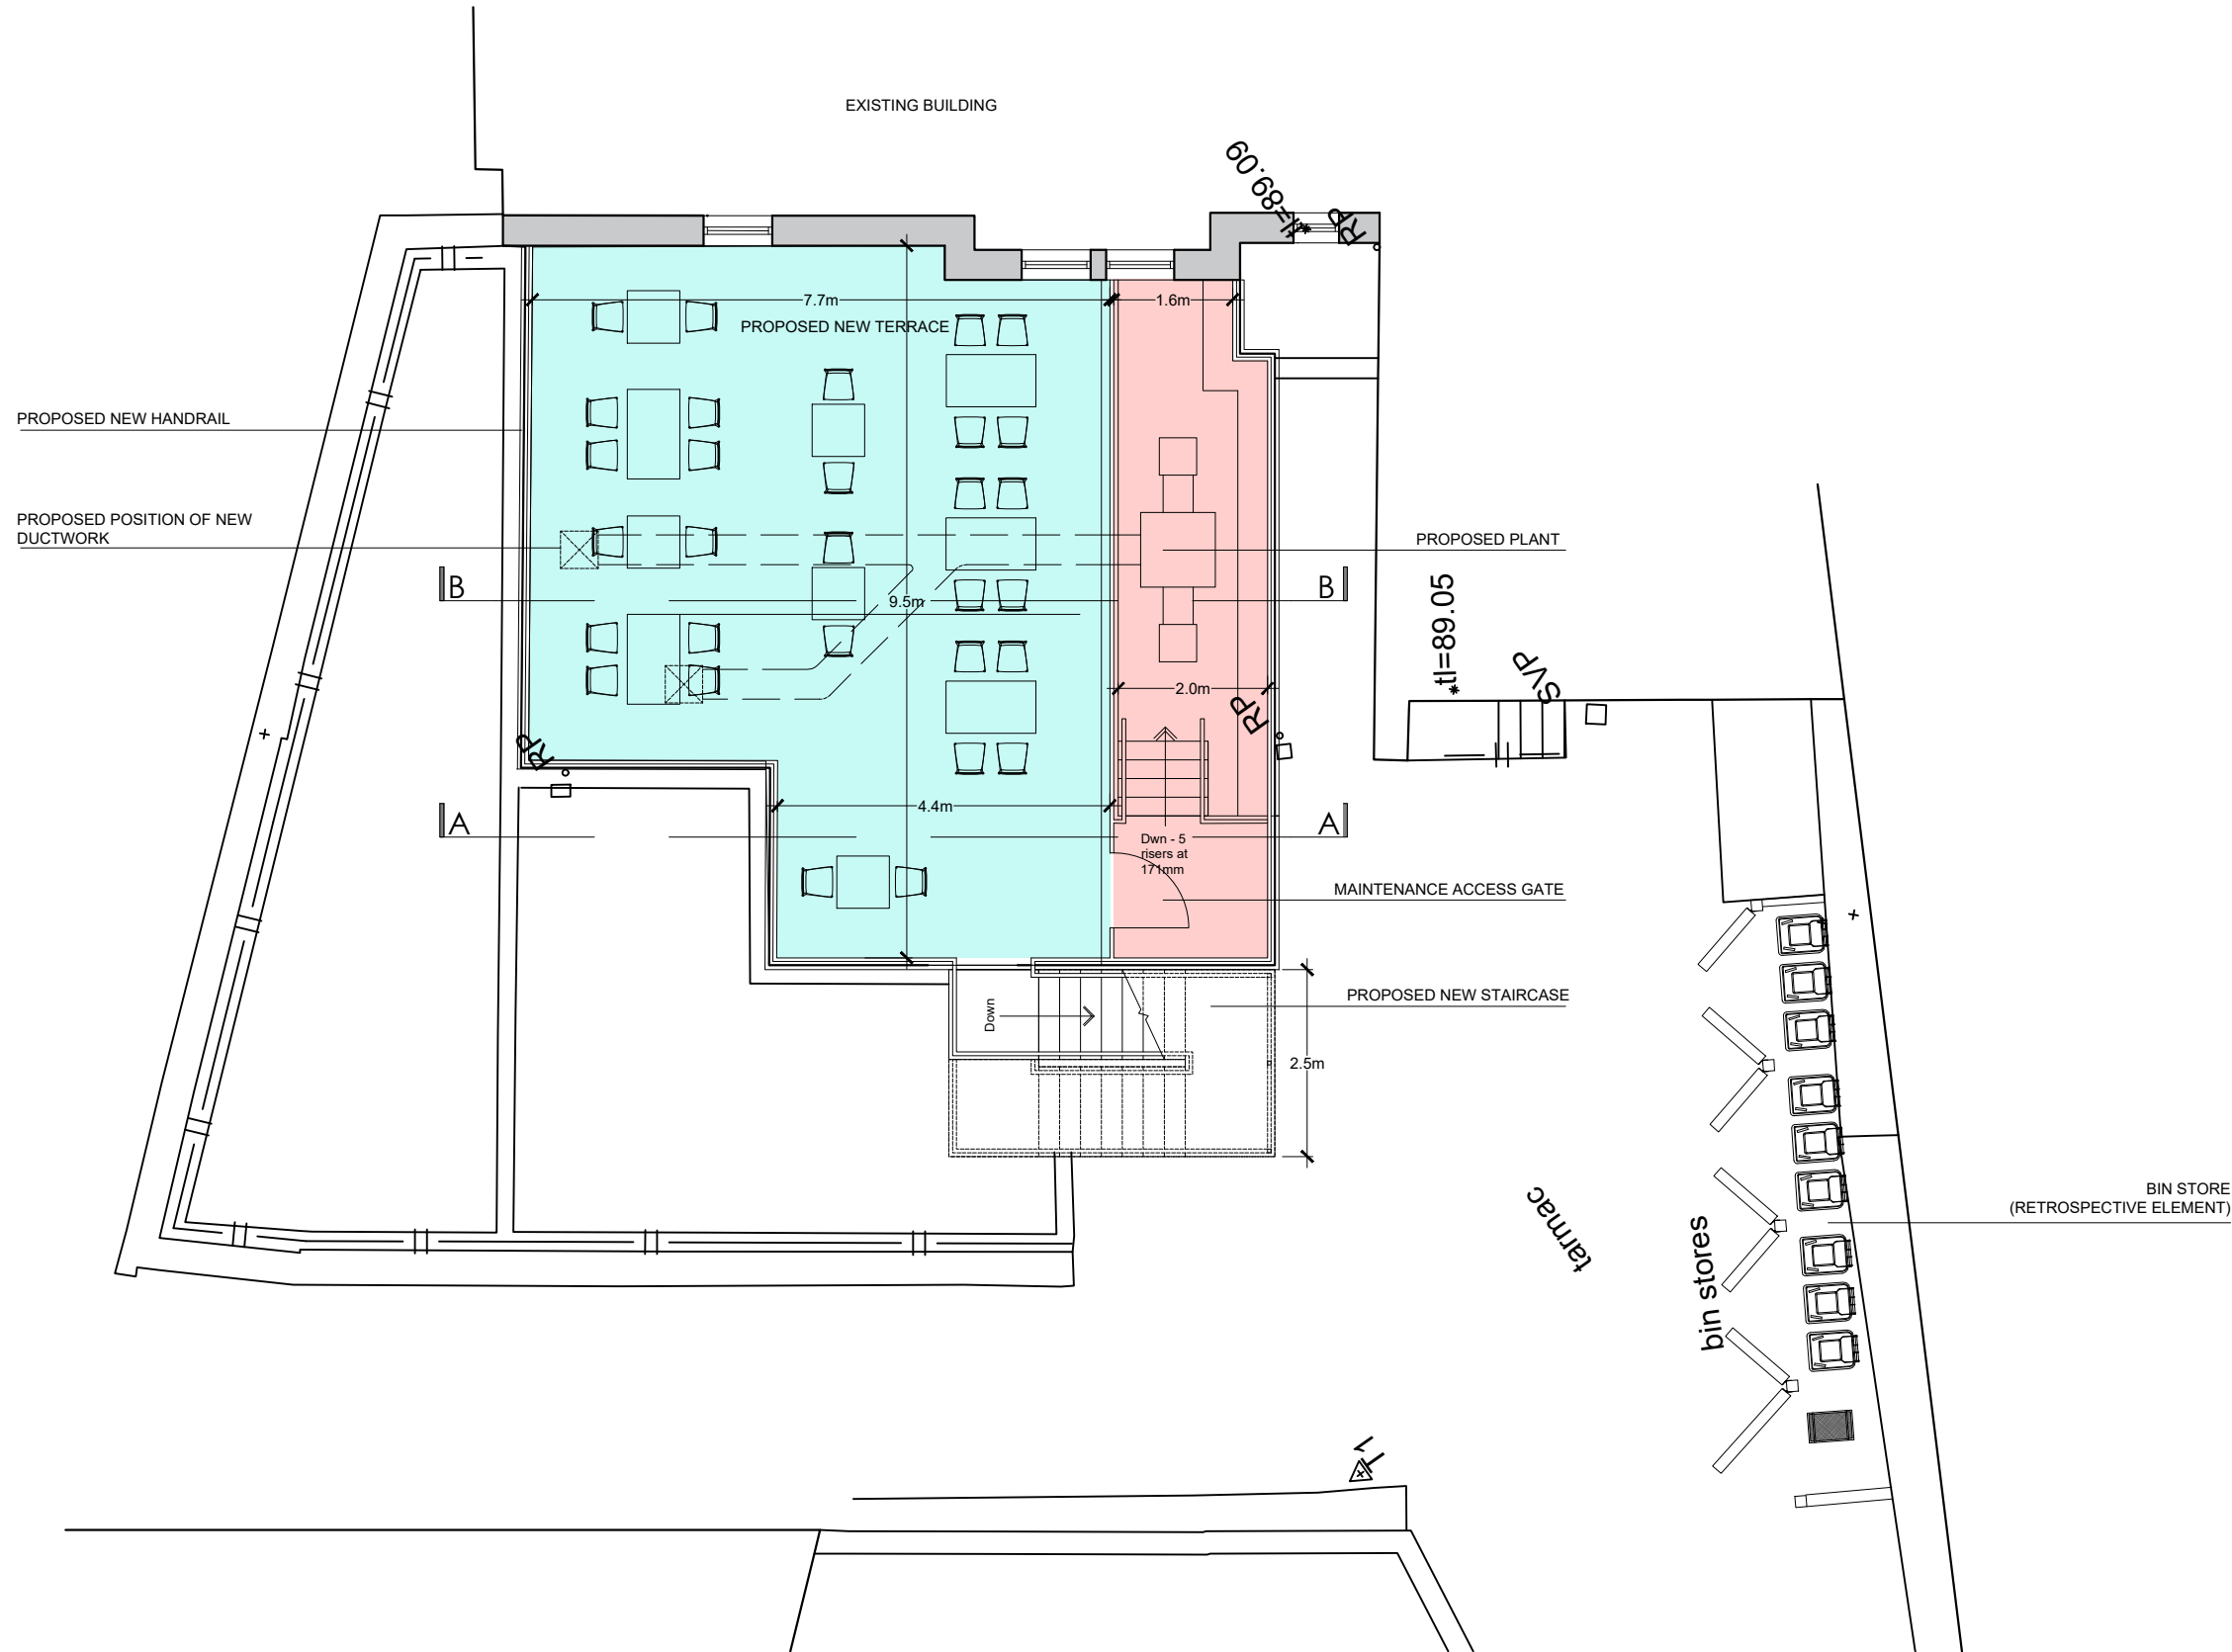

PROPOSED FIRST FLOOR SITE PLAN

SCALE 1:100



PROPOSED NORTH WEST ELEVATION

SCALE 1:100



PROPOSED NORTH EAST ELEVATION

SCALE 1:100




PROPOSED SECTION B - B

SCALE 1:100



PROPOSED SECTION A - A

SCALE 1:100

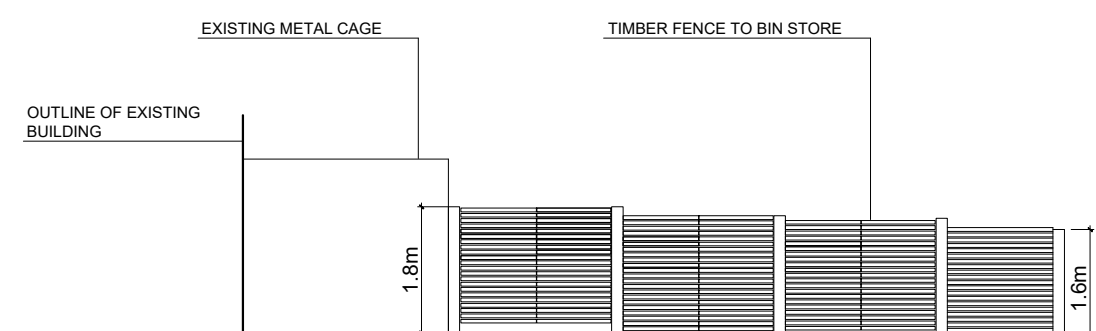

PROPOSED BIN STORE ELEVATION

SCALE 1:100

B 06.08.2026 Amended. MG

A 15.07.2026 Amended. MG

Client
Mr William Farnworth

Job Title
Proposed Terrace at
41 Castle Street
Clitheroe
BB7 2BT

Drawing Title
Proposed Drawing
Outdoor Terrace

Scale 1:100 @ A1 Date April 26 Drawn JC

spa

SUNDERLAND PEACOCK & ASSOCIATES LTD. ARCHITECTS

SUNDERLAND PEACOCK & ASSOCIATES LTD.
HAZEL MERE, PIMLICO ROAD, CLITHEROE
LANCASHIRE, BB7 2AG
T 01200 423178 F 01200 427328
E info@sunderlandpeacock.com
www.sunderlandpeacock.com



6976 -P10

REV
B